


Project		
17 WEAVING WAY M18 7SX		
Drawing Title		
PROPOSED SITE PLAN		
Drawing No.		
106		
Drawn:	Status:	Date
ZU	Planning	22.09.2023
Scale @ A3		1:500
XionTech Architects		
721 Stockport Road		
Manchester M19 3AG		
www.xiontech.co.uk		

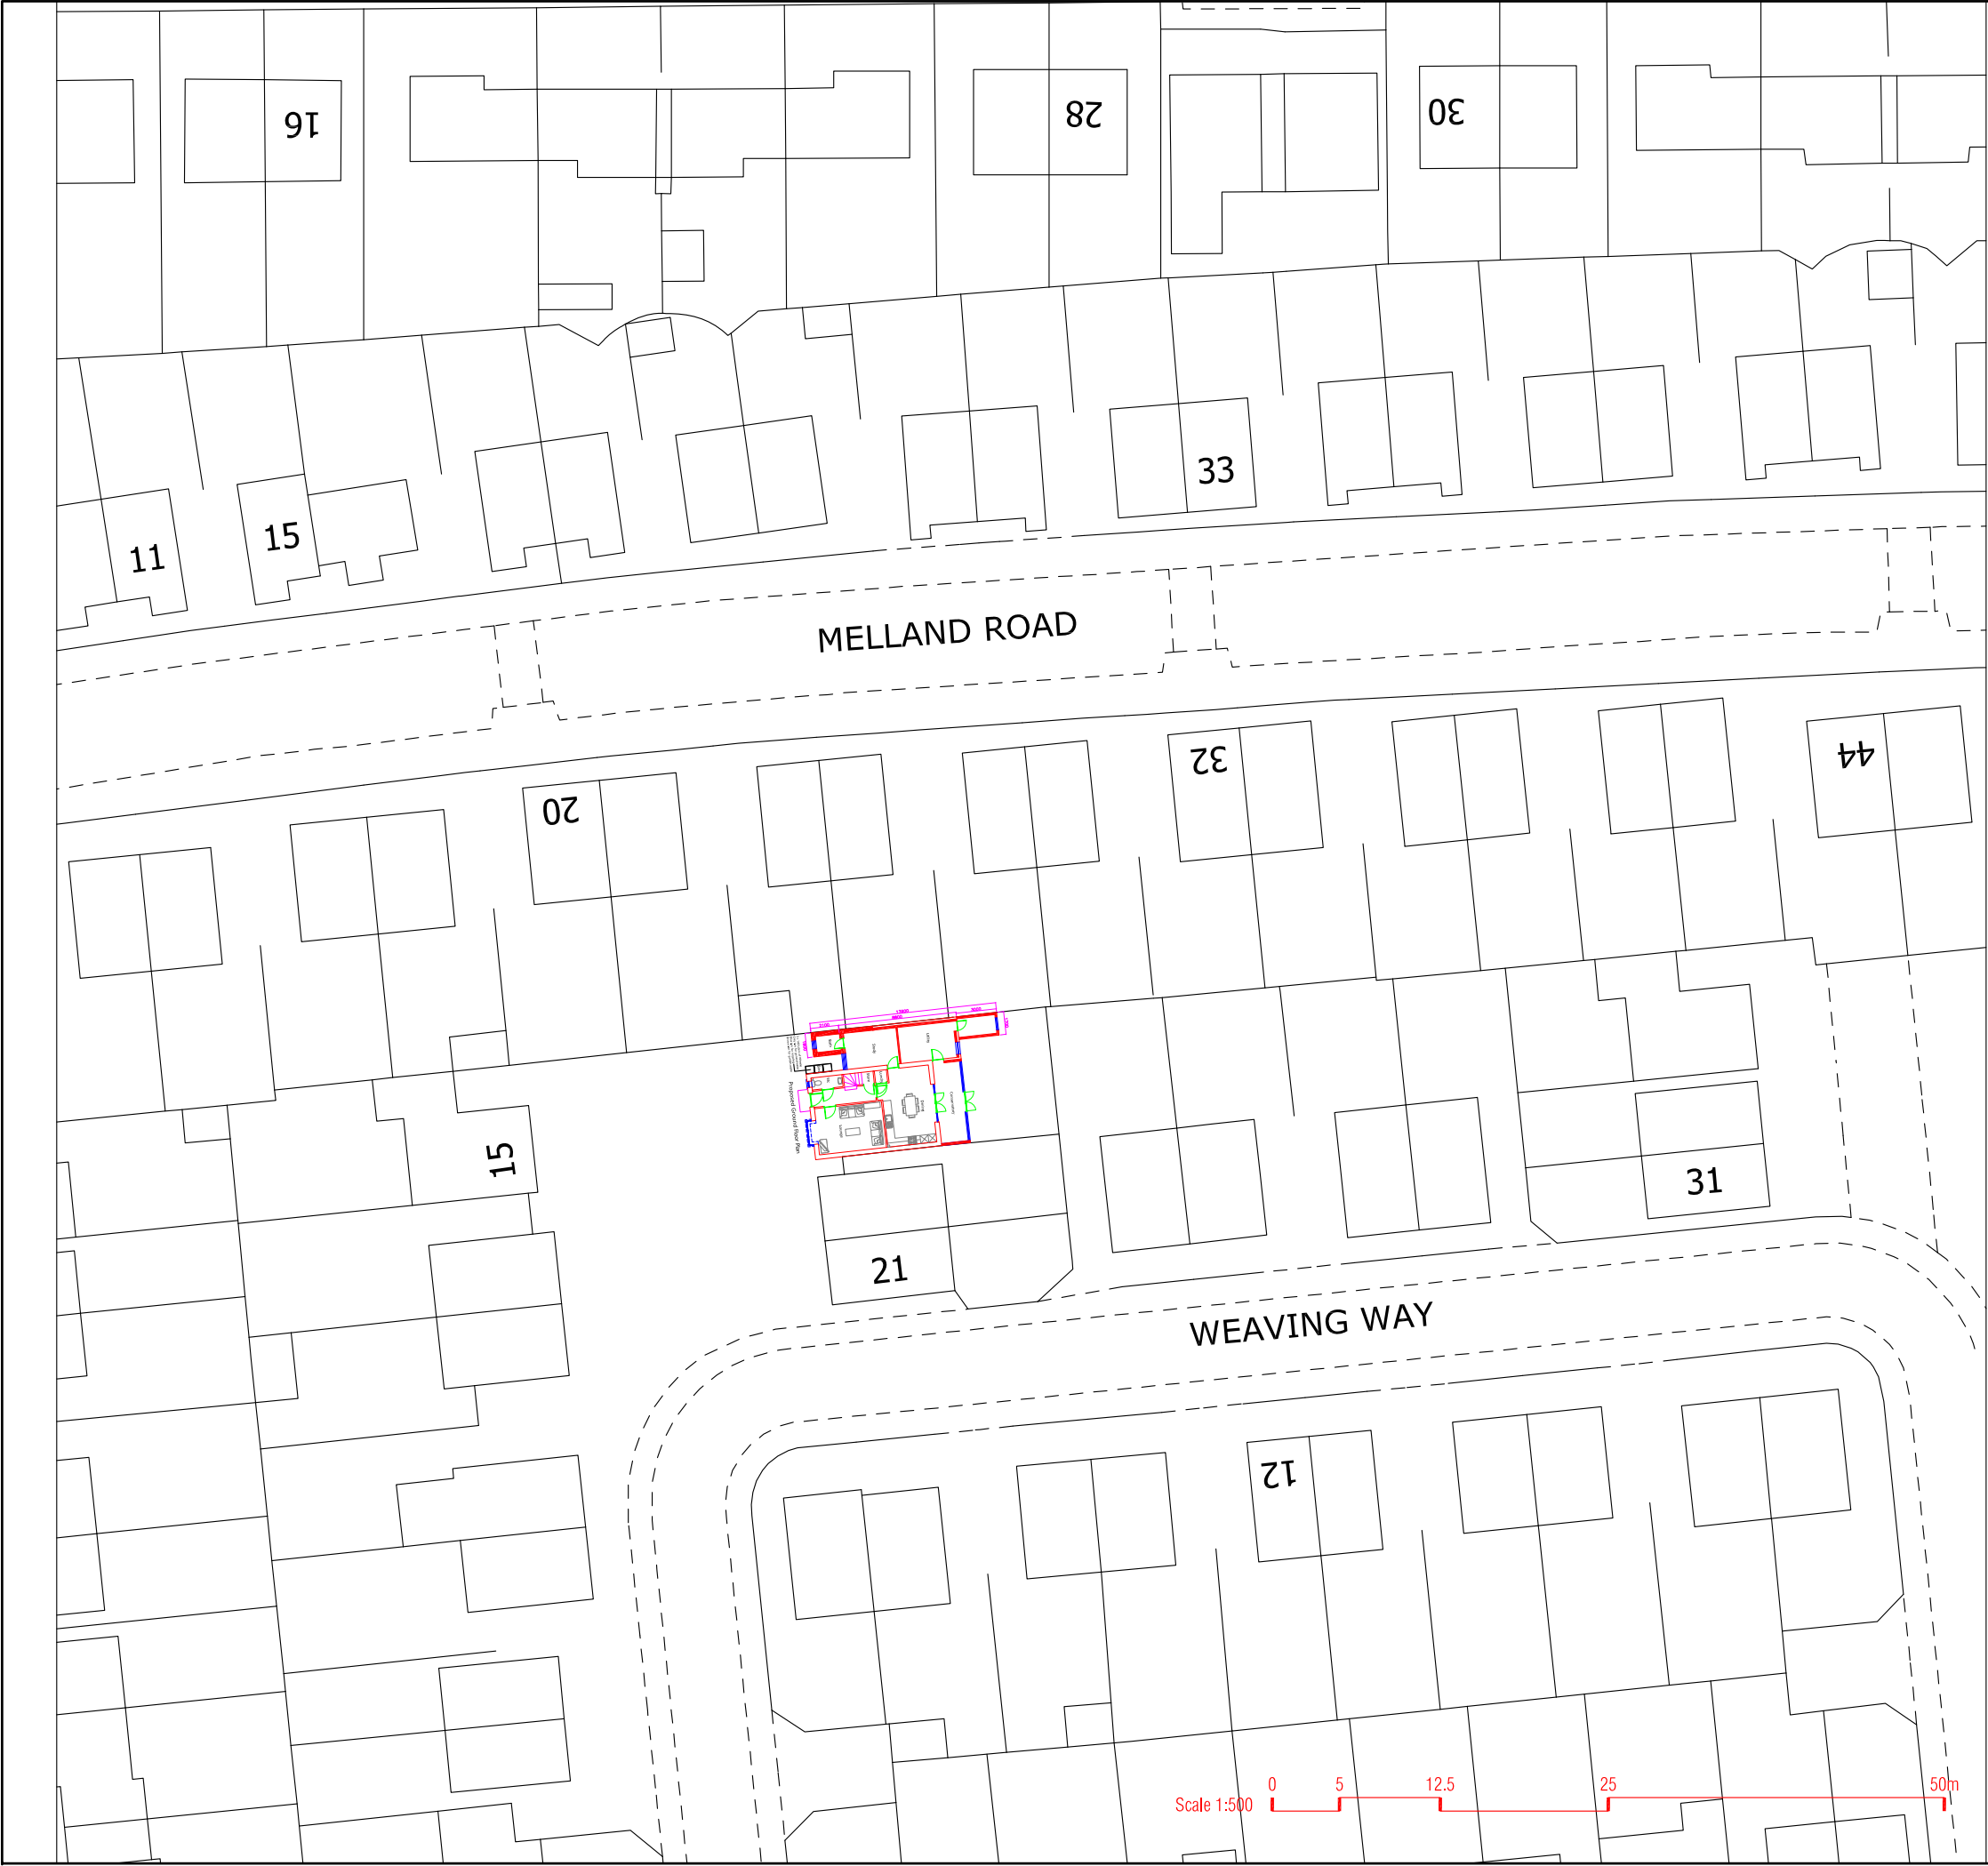