



NOTES:
Sketch schemes may be based on plan information of unknown origin and are subject to Topographical survey, Geotechnical survey, Arboricultural and Ecological survey, Planning, Building Regulations, Highways and other Statutory Authorities.

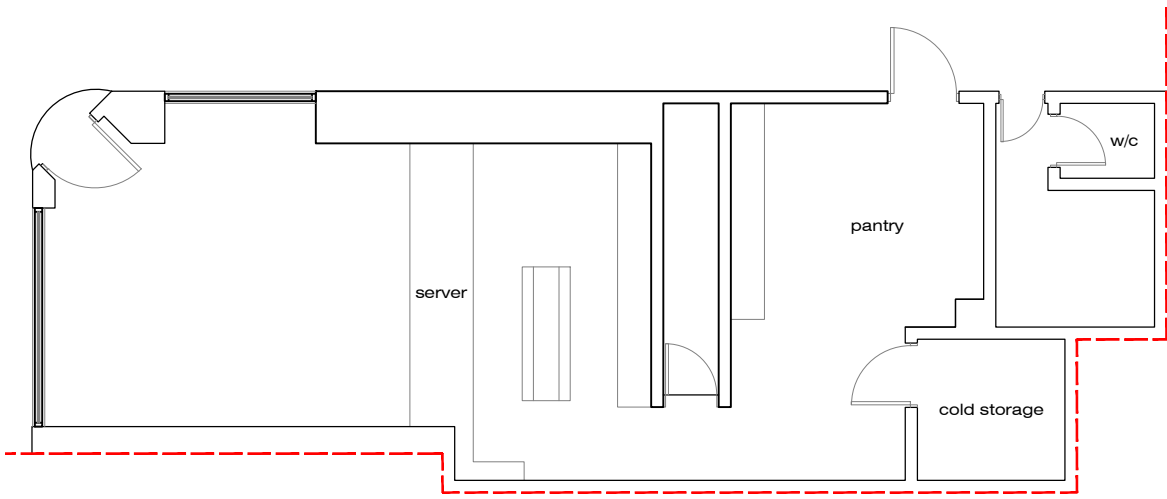


EXISTING GROUND FLOOR PLAN




EXISTING NORTH ELEVATION

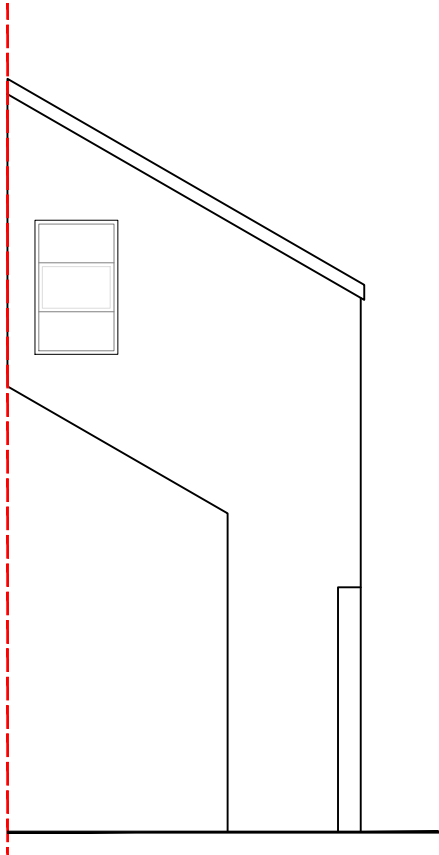

EXISTING EAST ELEVATION

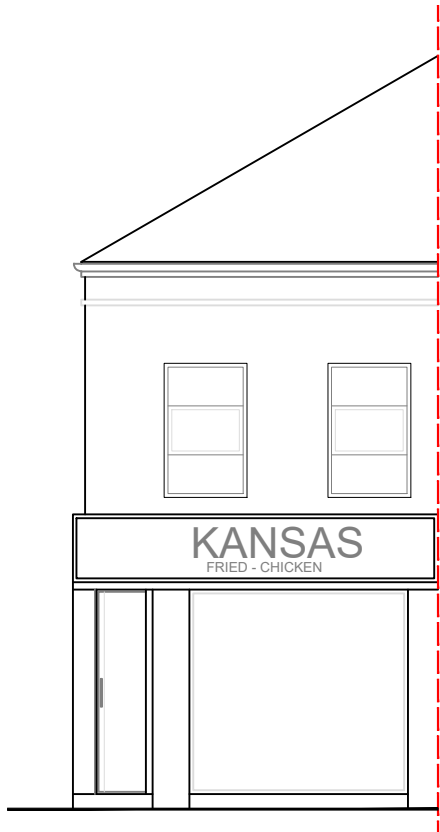


EXISTING WEST ELEVATION

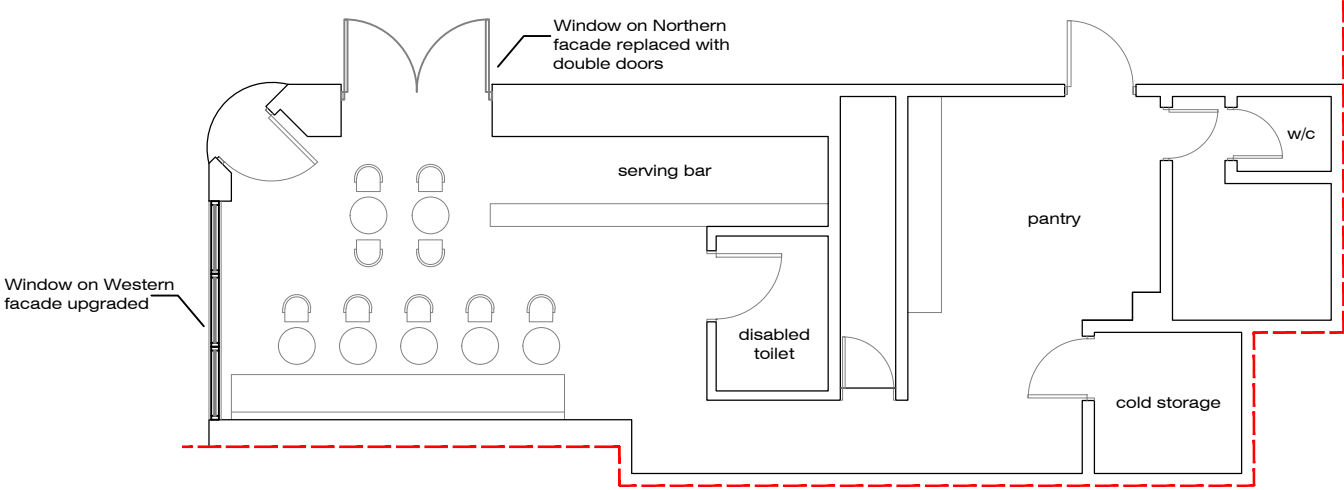


PROPOSED GROUND FLOOR PLAN



PROPOSED NORTH ELEVATION

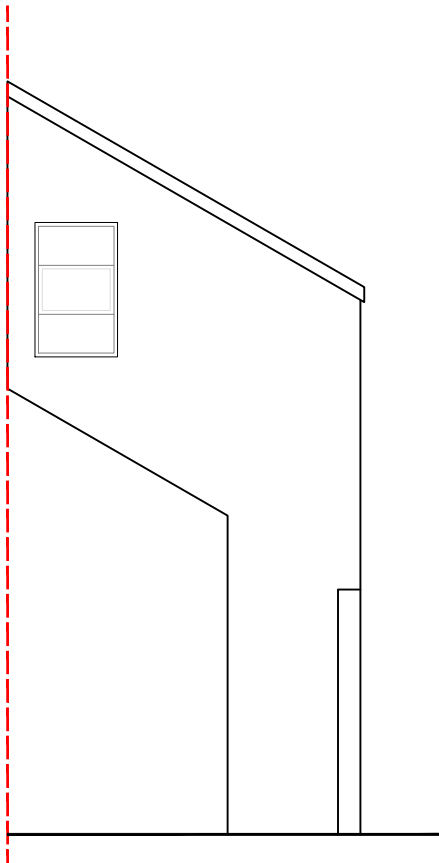

PROPOSED EAST ELEVATION

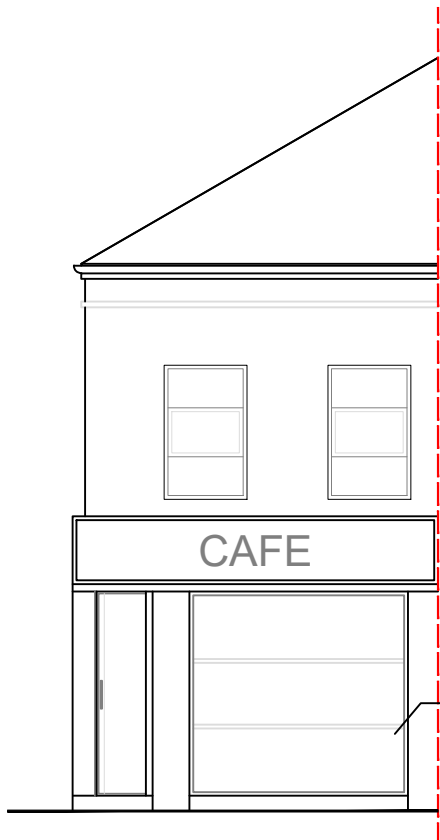

PROPOSED WEST ELEVATION

A	10.04.24	Bin store removed.	CDC
Rev	Date	Description	Initial

CRLarchitects

Maple Lodge
Woodhouse Cliff, Leeds
LS6 2HF

Tel: 0113 274 2511
Email: crlarchitects@btconnect.com

Status:	Planning
---------	----------

Project:
701 Wilmslow Road Didsbury
Manchester M20 6RE

Title:
Window Replacement
Existing and Proposed

Scale: 1:100 @ A2	Drawn by: CDC
Client: H. Issa	Checked by: DMC
Job No: 3033	Drawing No: 004
Revision: A	Date: 03.2024

DO NOT SCALE FROM THIS DRAWING.

THIS DRAWING MUST NOT BE REPRODUCED IN
WHOLE OR IN PART WITHOUT PRIOR WRITTEN
AUTHORITY.