


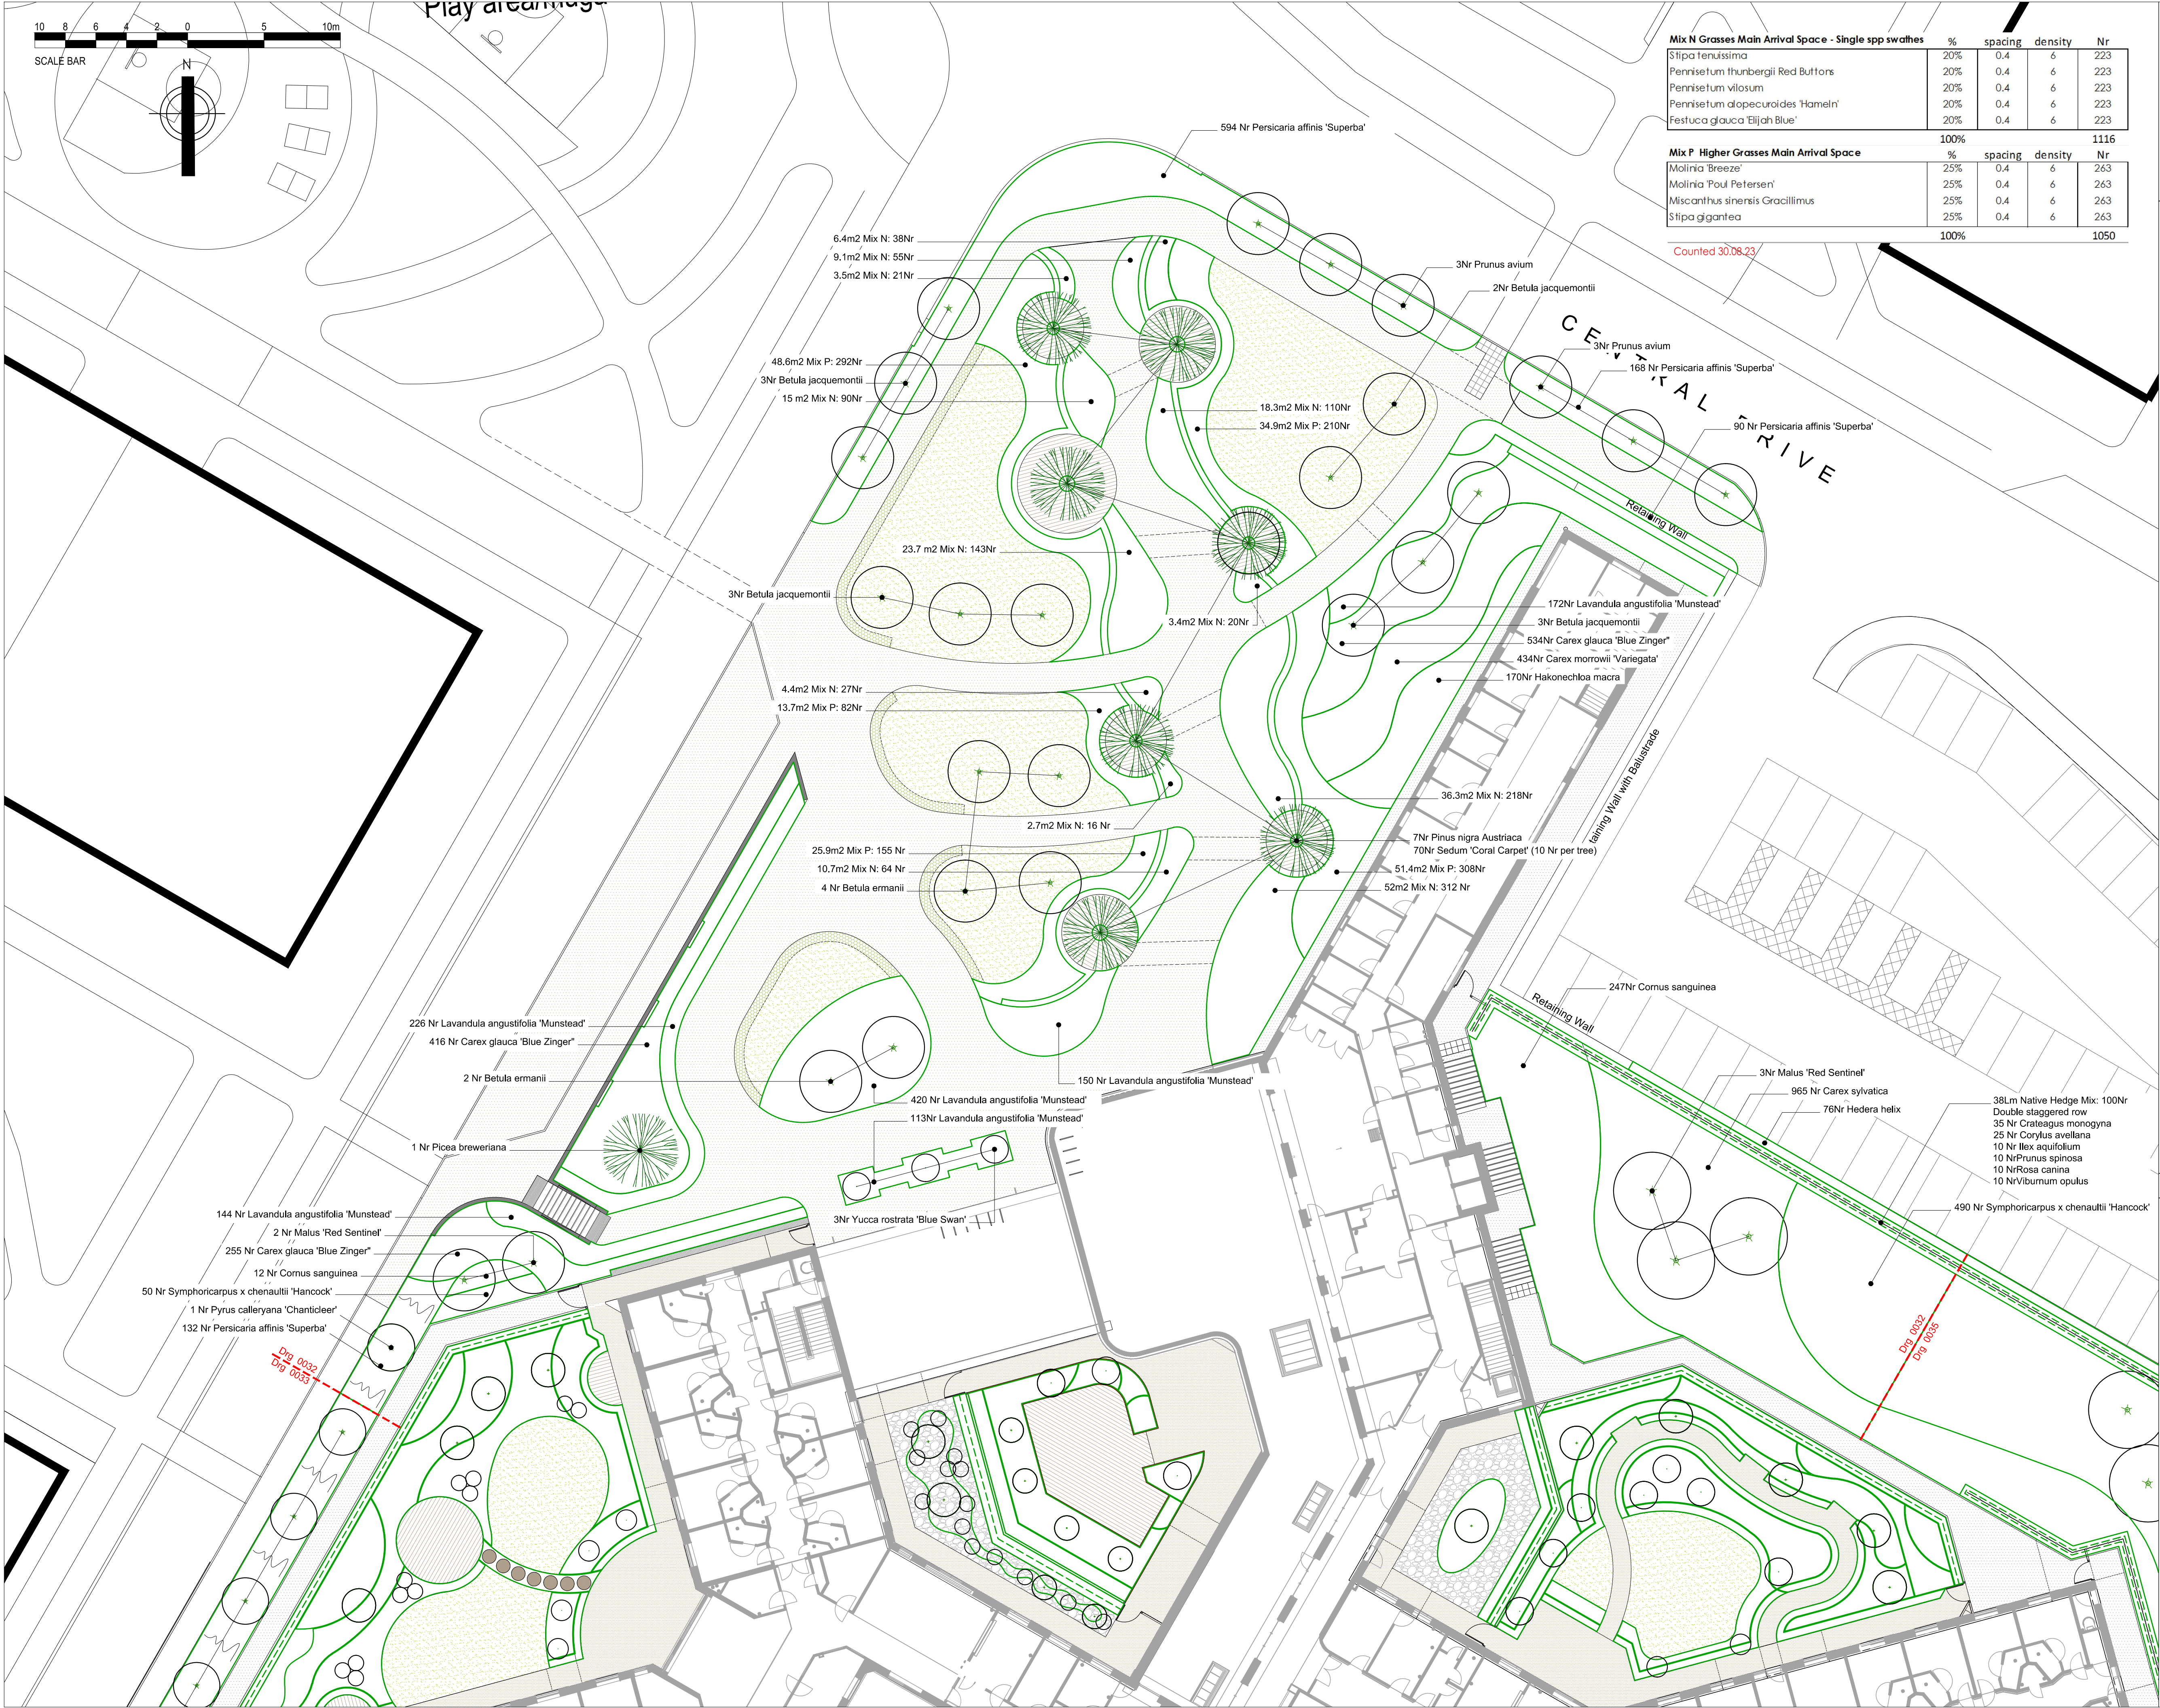

Mix N Grasses Main Arrival Space - Single spp swaths				
Stipa tenuissima	20%	spacing	density	Nr
Pennisetum thunbergii Red Butters	20%	0.4	6	223
Pennisetum vilosum	20%	0.4	6	223
Pennisetum alopecuroides 'Hameln'	20%	0.4	6	223
Festuca glauca 'Elijah Blue'	20%	0.4	6	223

Mix P Higher Grasses Main Arrival Space				
Molinia 'Breeze'	25%	spacing	density	Nr
Molinia 'Paul Petersen'	25%	0.4	6	263
Miscanthus sinensis Gracillimus	25%	0.4	6	263
Stipa gigantea	25%	0.4	6	263
100%				1050

Counted 30.08.23

NOTES:

DO NOT SCALE. Use figured dimensions only. The contractor is requested to check all dimensions before the work is put in hand. Copyright of this drawing belongs solely to Iteriad Ltd. This drawing must only be used for the purpose for which it is supplied and its contents must not be reproduced for any purpose without written permission. Areas indicated, or areas calculated from this drawing should be used for valuation purposes or as the basis for development contracts. Iteriad Ltd is a limited liability company registered in England and Wales. Number 7966573

NOTES:

Based on GDA Building floor plans:
NMGNPB-GDA-VV-00-DR-A-0001 - Lower GF
NMGNPB-GDA-VV-01-DR-A-0001 - Upper GF

To be read in conjunction with Landscape Series GA's:


NMGNPB-ITR-00-XX-DR-L-0010
NMGNPB-ITR-XX-XX-DR-L-0100
NMGNPB-ITR-XX-XX-DR-L-0200
NMGNPB-ITR-XX-XX-DR-L-0300
NMGNPB-ITR-XX-XX-DR-L-0400

Along with:

NMGNPB-ITR-XX-XX-DR-L-0050 - Topsoil Depths Plan 1
NMGNPB-ITR-XX-XX-DR-L-0051 - Topsoil Depths Plan 2

Planting schedules

NBS Specification:
Q28 - Topsoil & Mulch
Q30 - Lawn Turf
Q31 - Planting

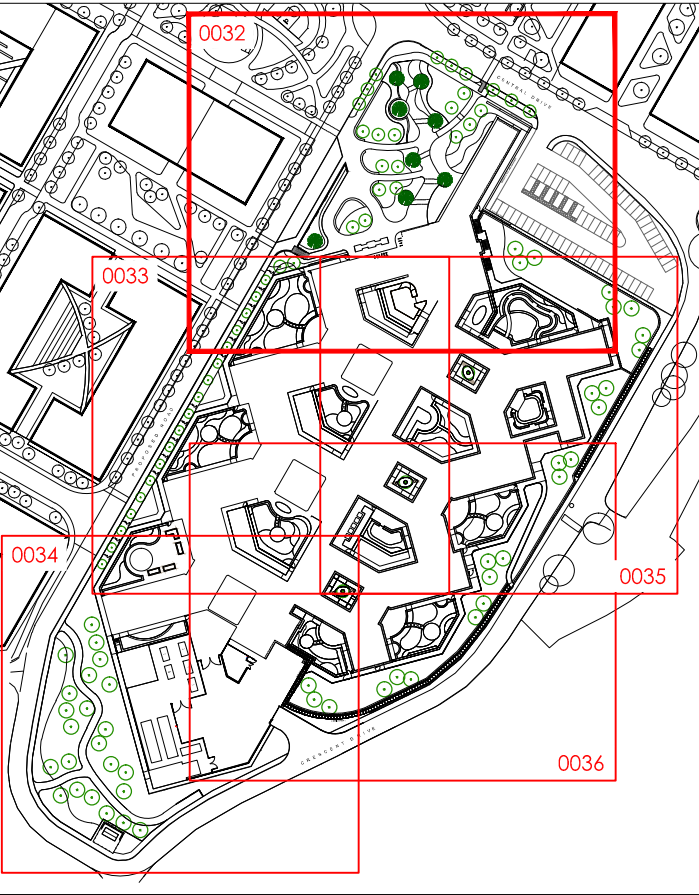

C01 P01	First Construction Issue First Issue	AP AP	KH KH	30.08.23 04.10.21
REV	DETAILS	DRAWN BY	CHECKED BY	CHECKED DATE
CLIENT				
Greater Manchester MH NHS FT				
MASTERPLANNERS/LANDSCAPE ARCHITECTS				
(iteriad)				
PROJECT TITLE				
New Park House NMGH				
DRAWING TITLE				
PLANTING PLAN MAIN PUBLIC REALM ARRIVAL Sp 0.1				
SCALE	DRAWN BY	DATE		
1:200@A1	AP	27.09.21		
PURPOSE	STATUS			
For Construction	S5			
JOB/DRAWING NUMBER	REVISION			
NMGNPB-ITR-XX-XX-DR-L-0032	C01			