
 


15 milton site plan

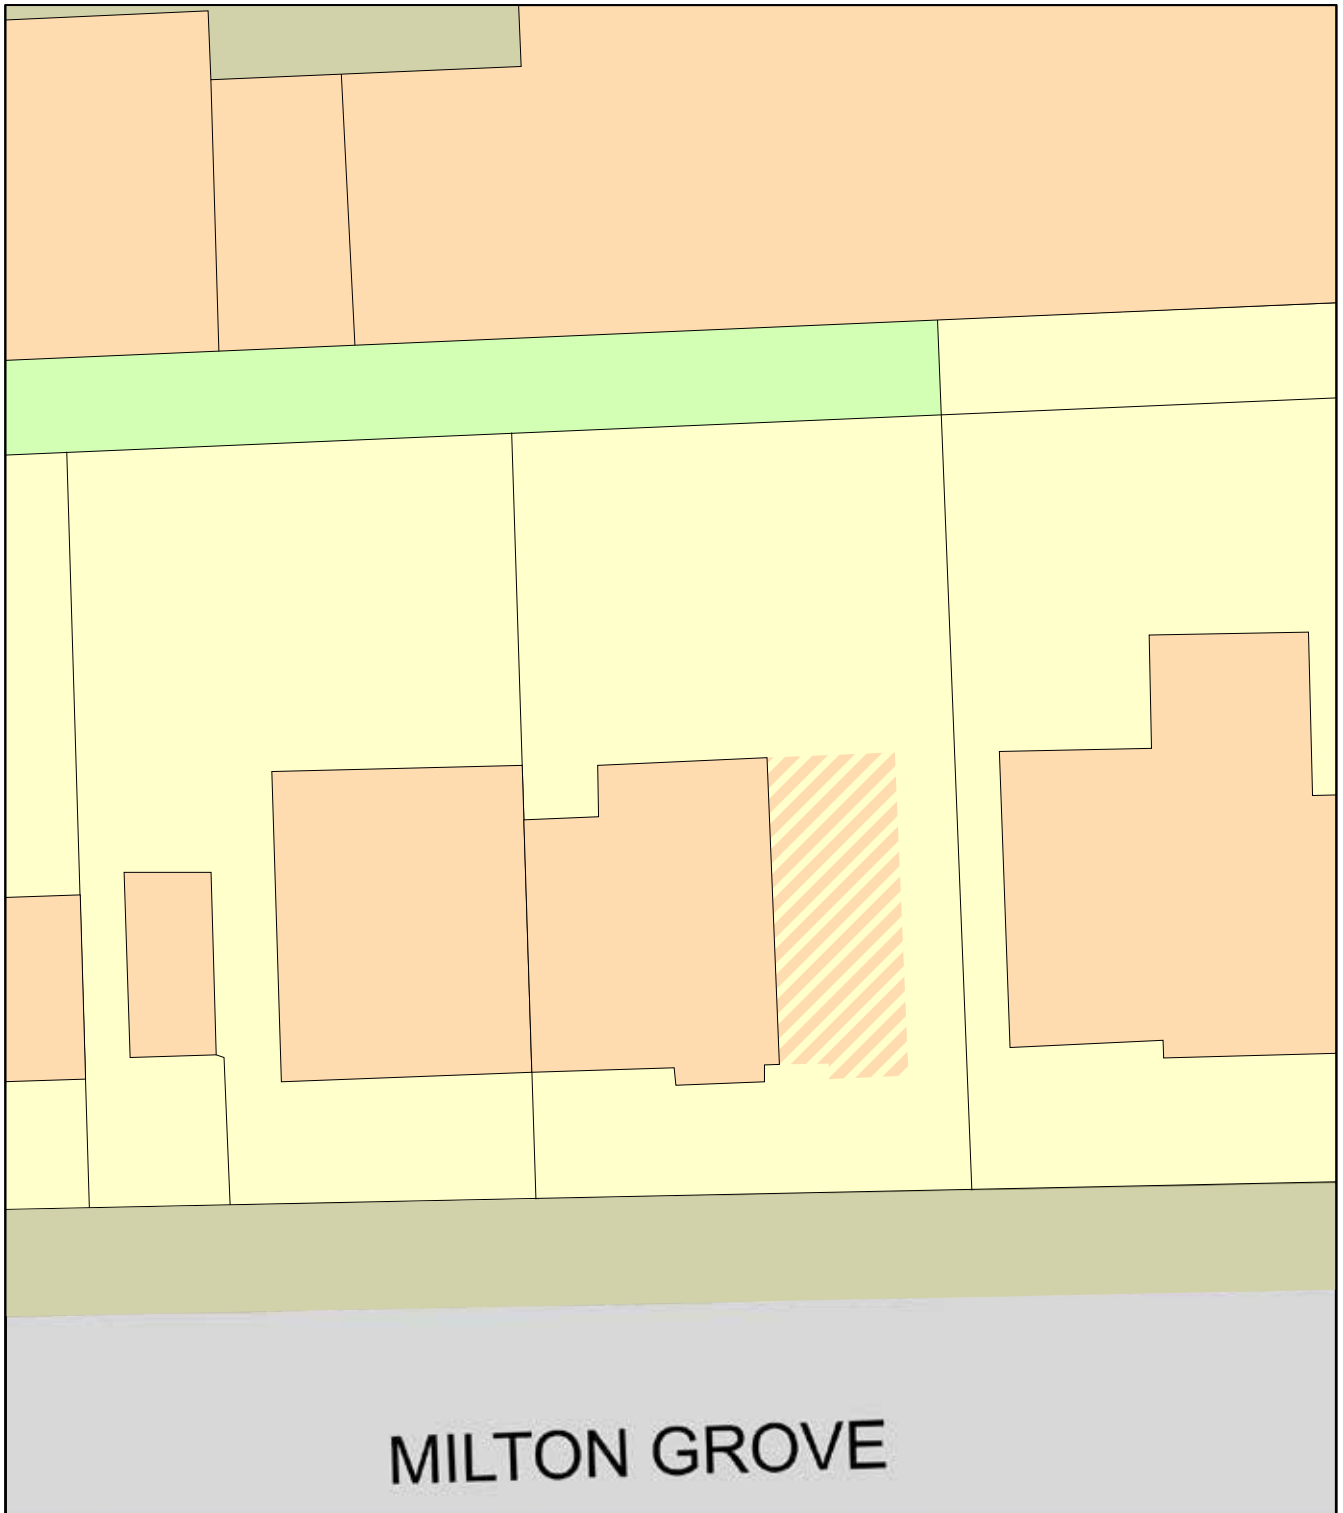

Plan Produced for: Leena

Date Produced: 23 Jan 2024

Plan Reference Number: TQRQM24023205844067

Scale: 1:200 @ A4