


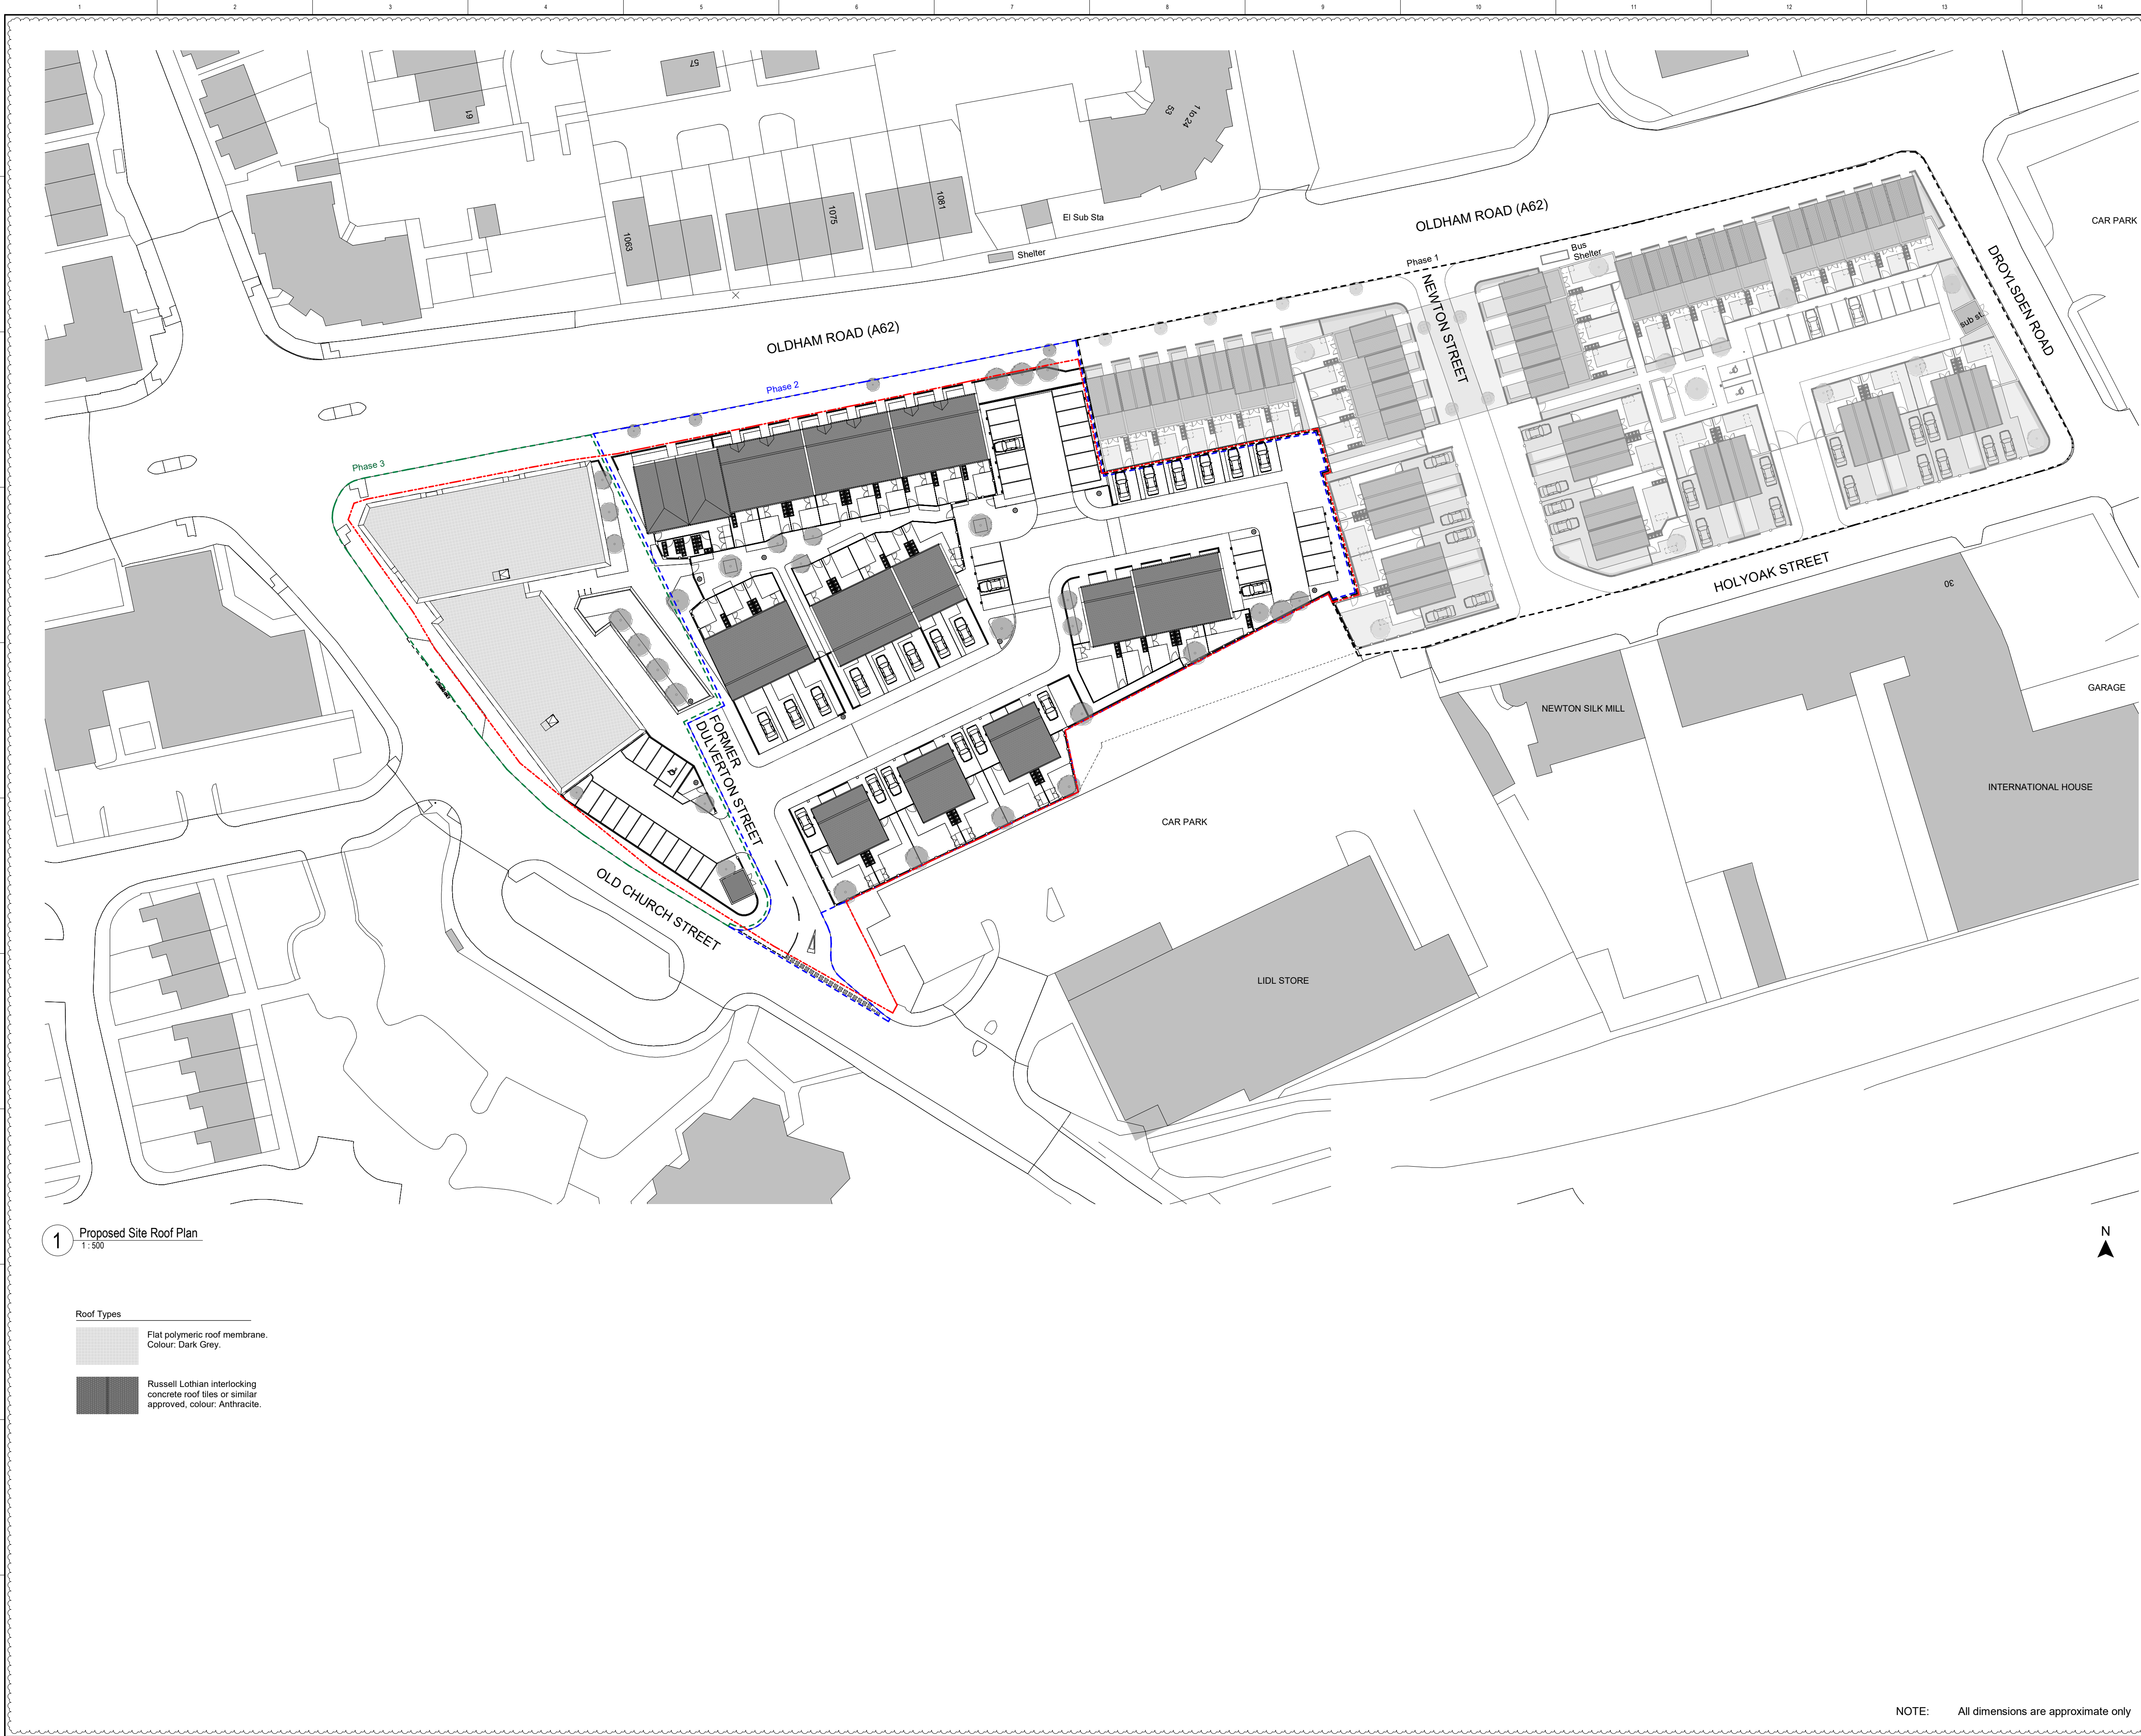

CLIENT

One Manchester

STRUCTURAL ENGINEER

Curtins Consulting

SERVICES ENGINEER

TBC

CONSULTANT

Wilkinson Cowan Partnership Ltd

KEY PLAN

NOTES:

DO NOT SCALE. FIGURED DIMENSIONS ONLY TO BE TAKEN FROM THIS DRAWING. CHECK DIMENSIONS ON SITE AND REPORT DISCREPANCIES TO THE ARCHITECT.

THIS DRAWING IS PROTECTED BY COPYRIGHT.

ALL AREAS HAVE BEEN MEASURED FROM CURRENT DRAWINGS. THEY MAY VARY BECAUSE OF (EG) SURVEY, DESIGN DEVELOPMENT, CONSTRUCTION TOLERANCES, STATUTORY REQUIREMENTS OR RE-DEFINITION OF THE AREAS TO BE MEASURED.

15	02-02-2024	Phase boundaries updated for planning.	JGE	ADV
14	16-11-2023	Updates for Planning. Revision clouds omitted for presentation clarity.	JMG	AUL
13	15-11-2023	Issue for client review.	JMG	AUL
12	08-08-2023	Apartment building roof finish and buildup revised.	DJW	AUL
11	28-07-2023	Issued for Planning.	DJW	AUL
P1	07-07-2023	Initial issue for comment and approval.	JMG	AUL

No.	Date	Comments	Drawn	Checked
Revisions				

Information

tp bennett

architecture
interiors
planning

Royal Mills Unit 2B 17 Redhill Street Manchester M4 5BA | UK +44 (0) 161 694 7700
www.tp-bennett.com

Project

Residential Development
Phase 2 & 3
Newton Heath, Manchester

Drawing Title

Proposed Site Roof Plan

Drawn	Date	Scale @ A1	Alt. Ref.
JMG	15/01/2020	1:500	

tp-bennett Project No.	Series	Zone	Drawing Number	Rev.
T8170	D	0	030	15

02/02/2024 14:59:55

5000 Model Ref: 10170-T8170-ST-22-003-0001-15-001