




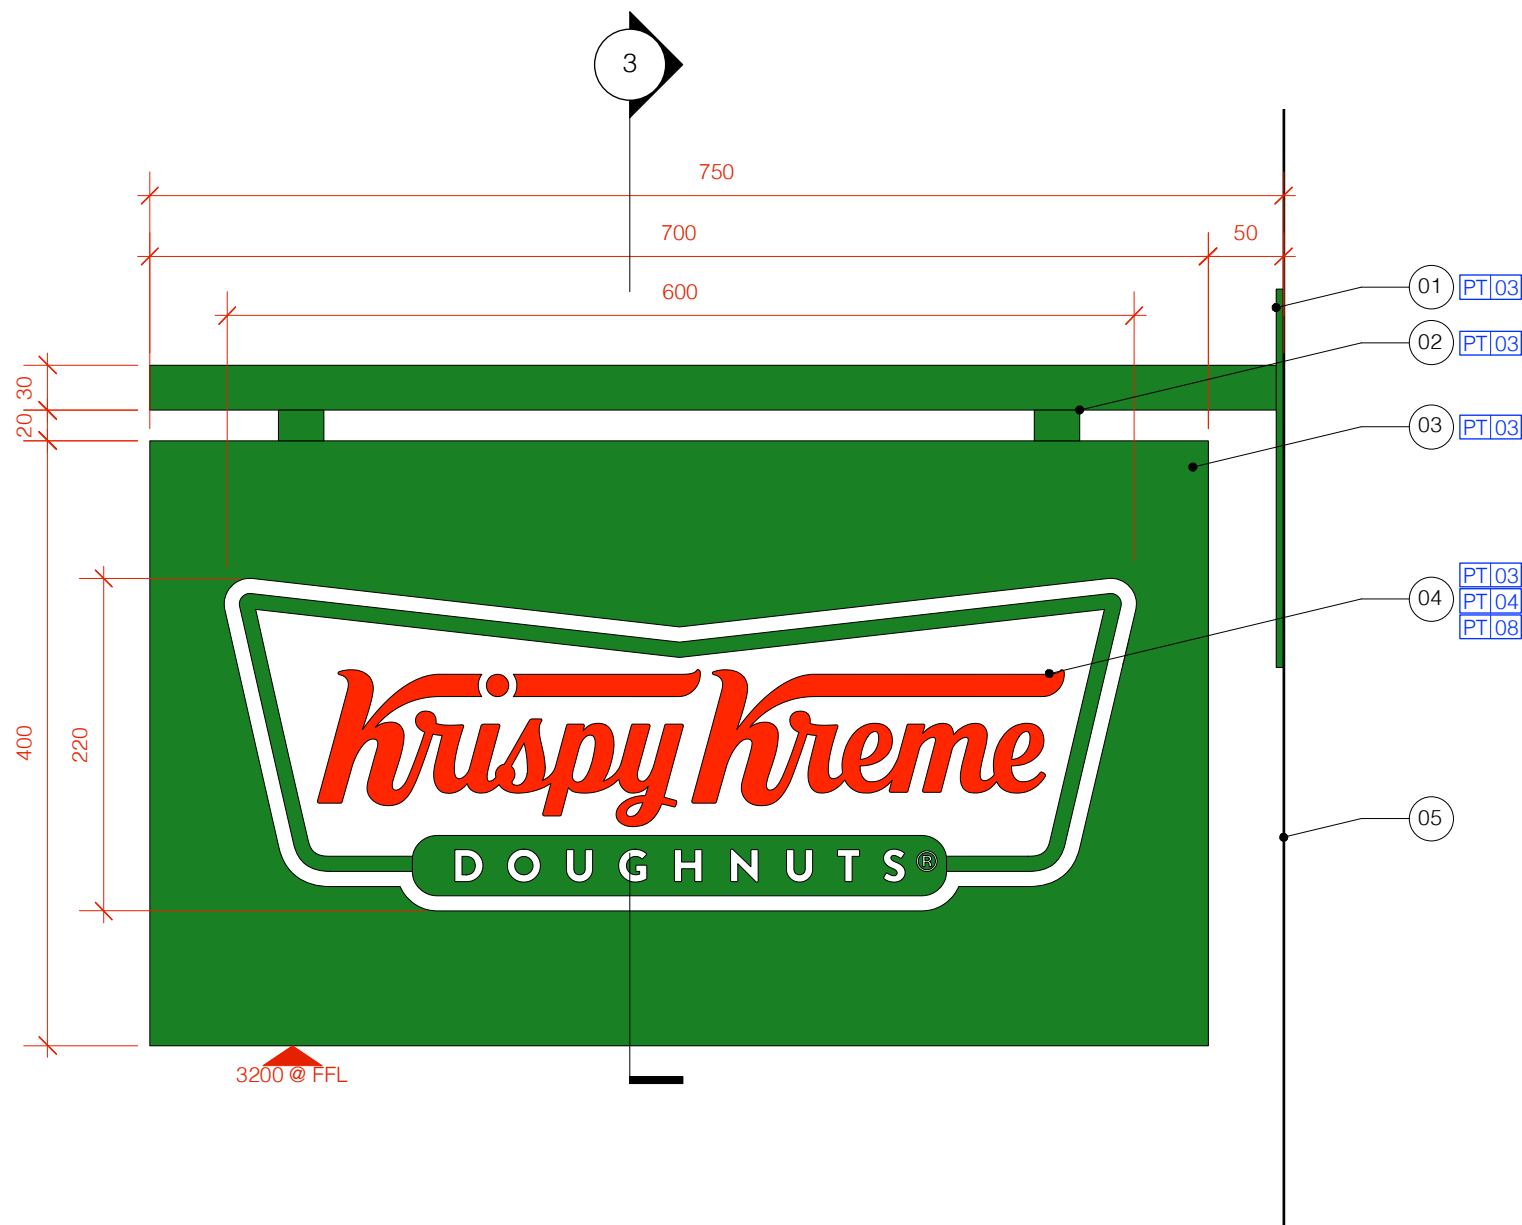

1 Front Elevation
Scale: 1:5

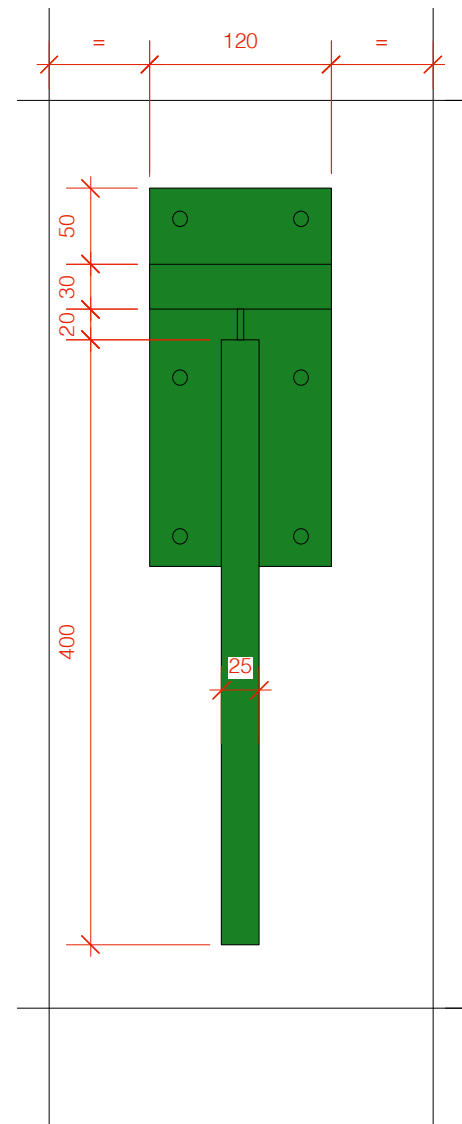

2 End Elevation
Scale: 1:5

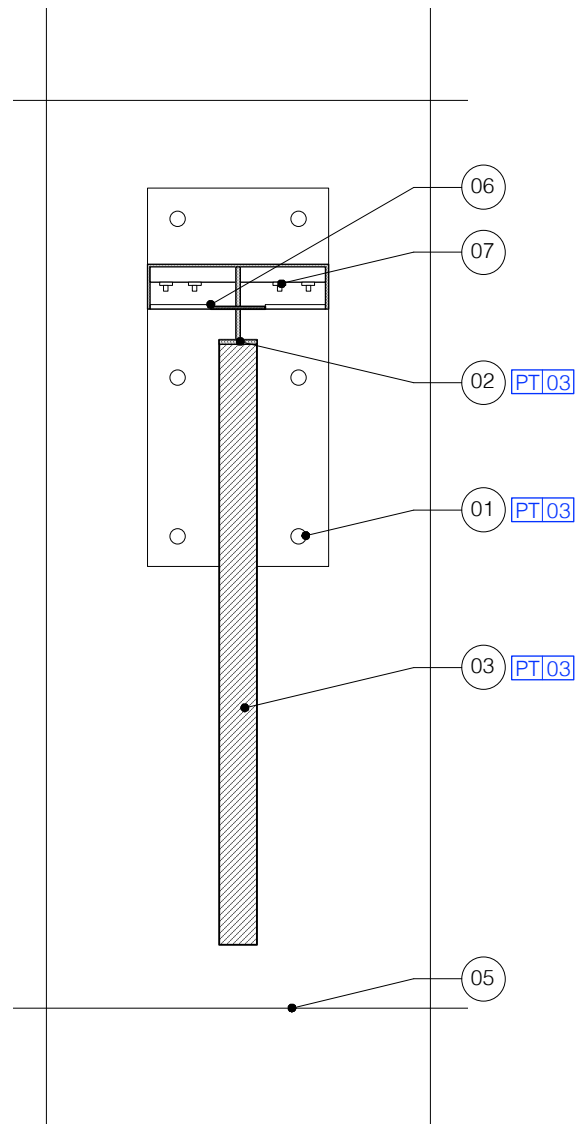

3 Section
Scale: 1:5

Notes

01. Fixing plate from powder-coated steel to be securely fixed back to existing facade.
02. Projecting sign board suspended from powder-coated steel arm by bracket fixed to top of projecting sign board.
03. Projecting sign board formed from 25mm WP MDF primed and decorated KK green.
04. Krispy Kreme brand logo to be screen printed on both sides of projecting sign board.
05. Existing facade.
06. Arm formed from 2mm powder-coated steel box with white opal acrylic diffuser to underside to provide external illumination to projecting sign board.
07. Staggered cool white LED's fixed to inside of arm to provide diffused overall even external illumination. LED driver to be located remotely.

FOR FINISHES REFER TO FINISHES SCHEDULE FOR ALL SITES.

SIGNAGE CONTRACTOR TO UNDERTAKE SITE SURVEY AND PROVIDE PRODUCTION DRAWINGS FOR APPROVAL PRIOR TO MANUFACTURE.

SIGNAGE CONTRACTOR TO ENSURE EQUAL & ADEQUATE LED ILLUMINATION.

SIGNAGE CONTRACTOR TO ENSURE NO VISIBLE CABLES.

Revision

DESCRIPTION
Projecting Sign
CLIENT
Krispy Kreme
PROJECT
Manchester Deansgate
ADDRESS
111 Deansgate, Manchester M3 2BQ
JOB No.
044.02.3
DWG No.
REV.

DATE
APR 24
STATUS
INFORMATION

DRAWN BY
SW
SCALE
1:5 @ A3

PATH
Unit 5, 7 Wenlock Road, London N1 7ST T +44 (0)20 7253 9006 F +44 (0)20 7253 9004 www.pathdesign.co.uk info@pathdesign.co.uk

THIS DRAWING IS FOR DESIGN INTENT PURPOSES ONLY. DO NOT SCALE THIS DRAWING
* This drawing is issued on condition that it is not copied or disclosed to any other unauthorised person without the prior consent of PATH DESIGN.
* This drawing is the property of PATH DESIGN and copyright is reserved by them.
* All unauthorised works are to be deleted / reworked and destroyed the unauthorised work.

