


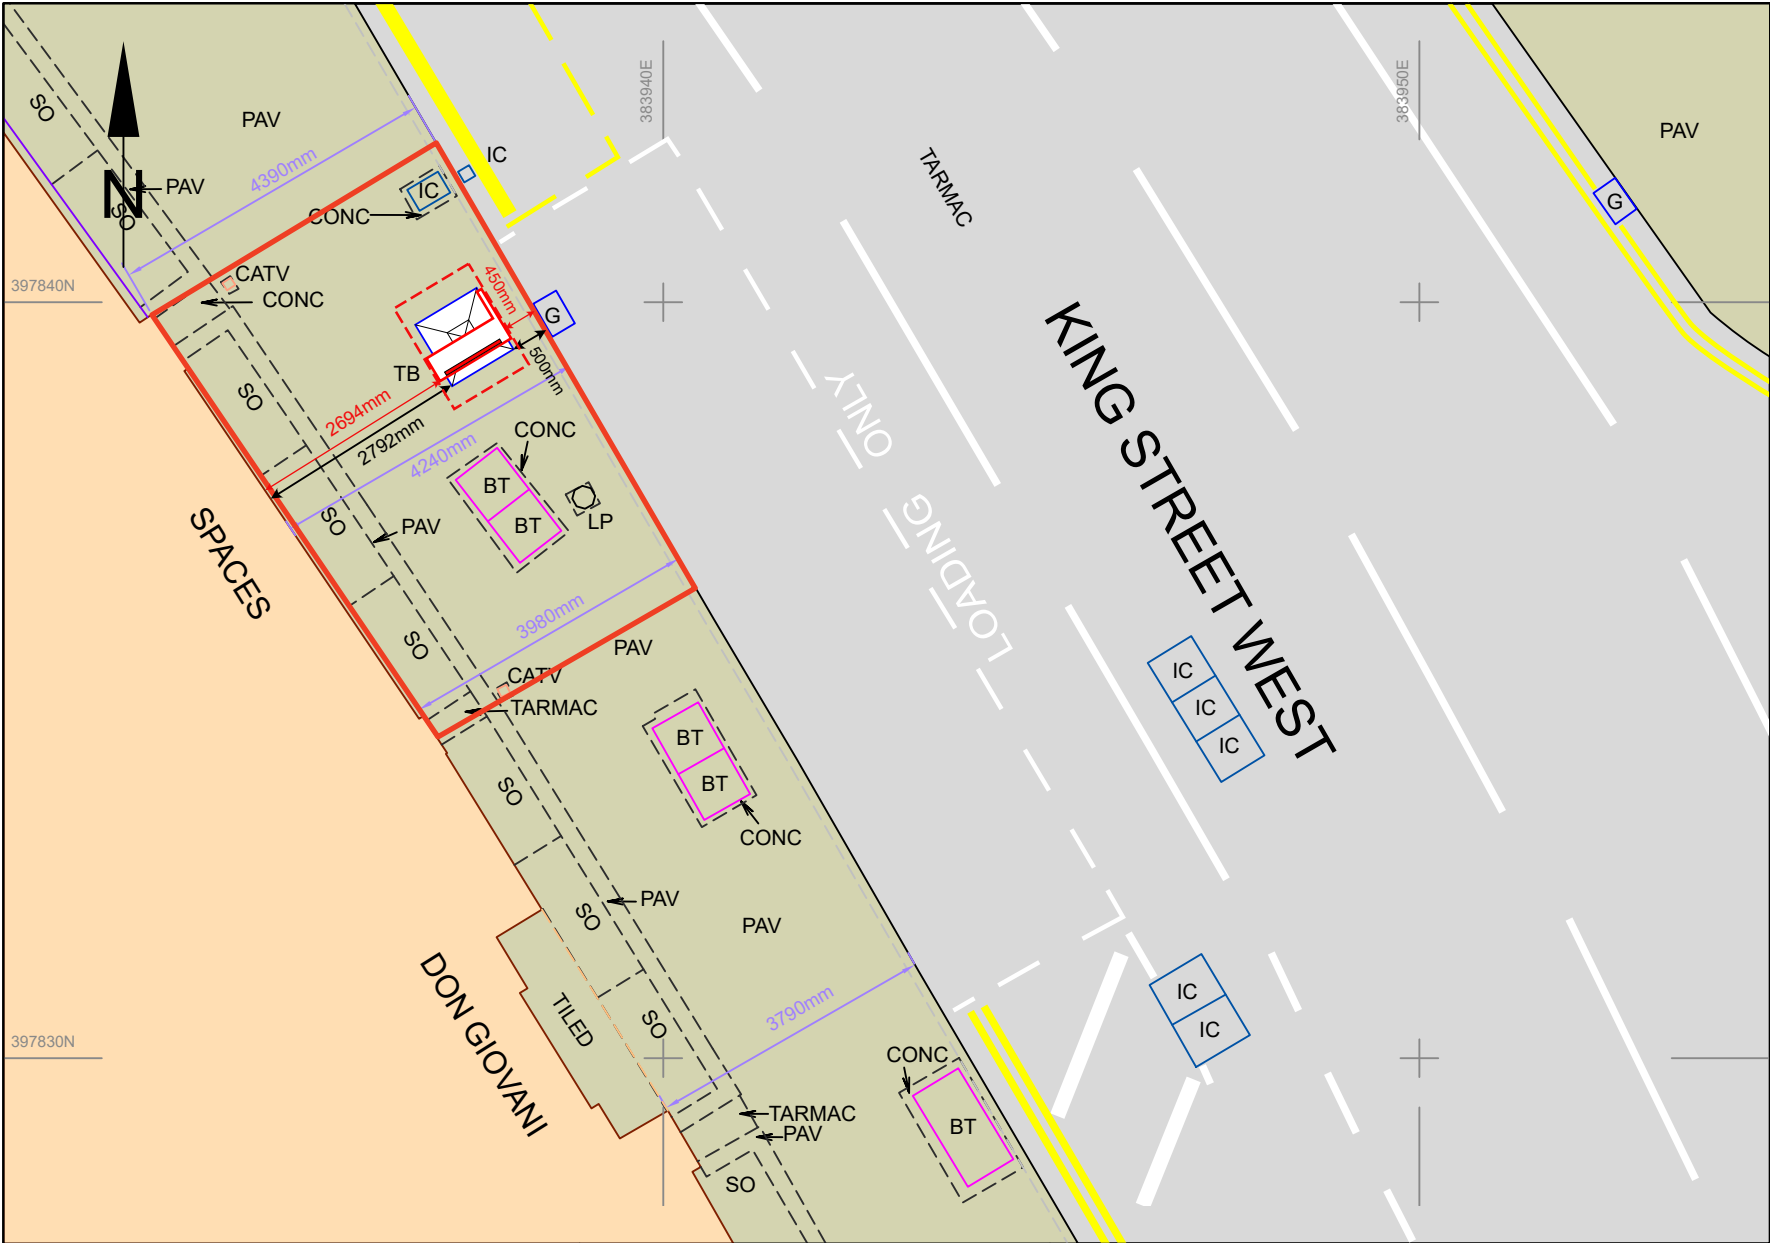

## ABBREVIATIONS

|      |                          |      |                      |
|------|--------------------------|------|----------------------|
| A    | AIR CONDITIONING         | OH   | OVER HEAD            |
| ACO  | ACO CHANNEL              | P    | POST                 |
| AV   | AIR VALVE                | PAL  | PALE FENCE           |
| B    | BOLLARD                  | PAV  | PAVING               |
| BAR  | BARBED WIRE FENCE        | PB   | POST BOX             |
| BB   | BELISHA BEACON           | PC   | POST & CHAIN FENCE   |
| BD   | BACK DROP                | PFP  | PUBLIC FOOTPATH      |
| BH   | BORE HOLE                | PM   | PARKING METER        |
| BLW  | BLOCK WALL               | PR   | POST & RAIL FENCE    |
| BPV  | BLOCK PAVING             | PT   | PICKET FENCE         |
| BRW  | BRICK RETAINING WALL     | PW   | POST & WIRE FENCE    |
| BS   | BUS STOP                 | RE   | RODDING EYE          |
| BT   | BRITISH TELECOM          | RFL  | GENERAL ROOF LEVEL   |
| BW   | BRICK WALL               | RL   | RIDGE LEVEL          |
| CB   | CLOSE BOARD FENCE        | RNP  | ROAD NAME PLATE      |
| CCTV | CLOSE CIRCUIT TELEVISION | RS   | ROAD SIGN            |
| CH   | CEILING HEIGHT           | RSJ  | ROLLED STEEL JOIST   |
| CHP  | CHESTNUT PALING FENCE    | RTW  | RETAINING WALL       |
| CL   | COVER LEVEL              | RWP  | RAIN WATER PIPE      |
| CLF  | CHAIN LINK FENCE         | SAP  | SAPLING              |
| COH  | COAL HOLE                | SC   | SPEED CAMERA         |
| COL  | COLUMN                   | SFL  | SOFFIT LEVEL         |
| CONC | CONCRETE                 | SO   | SMOKE OUTLET         |
| CP   | CONCRETE PANEL FENCE     | SP   | SIGN POST            |
| CRB  | CRASH BARRIER            | SRW  | STONE RETAINING WALL |
| CRW  | CONCRETE RETAINING WALL  | SV   | STOP VALVE           |
| CTV  | CABLE TELEVISION         | SVP  | SOIL VENT PIPE       |
| CW   | CONCRETE WALL            | SW   | SURFACE WATER        |
| DCH  | DRAINAGE CHANNEL         | SWL  | STONE WALL           |
| DK   | DROPPED KERB             | SY   | STAY                 |
| EB   | ELECTRIC BOX             | TB   | TELEPHONE BOX        |
| EC   | ELECTRIC COVER           | TFL  | TRANSPORT FOR LONDON |
| EL   | EAVES LEVEL              | THL  | THRESHOLD LEVEL      |
| EP   | ELECTRIC POLE            | TL   | TRAFFIC LIGHT        |
| ER   | EARTH ROD                | TLB  | TRAFFIC LIGHT BUTTON |
| FB   | FLOWER BED               | TOC  | TOP OF CHIMNEY       |
| FH   | FIRE HYDRANT             | TOF  | TOP OF FENCE LEVEL   |
| FL   | FLOOR LEVEL              | TOV  | TOP OF VEGETATION    |
| FLD  | FLOOD LIGHT              | TOW  | TOP OF WALL LEVEL    |
| FP   | FLAG POLE                | TP   | TELEGRAPH POLE       |
| FW   | FOUL WATER               | TPIT | TRIAL PIT            |
| G    | GULLY                    | TPV  | TACTILE PAVING       |
| GB   | GAS BOX                  | TR   | TRELLIS FENCE        |
| GP   | GATE POST                | UK   | UNKNOWN              |
| GV   | GAS VALVE                | UTA  | UNABLE TO ACCESS     |
| HR   | HAND RAIL                | UTL  | UNABLE TO LIFT       |
| IC   | INSPECTION COVER         | UTS  | UNABLE TO SURVEY     |
| IL   | INVERT LEVEL             | V    | VALVE                |
| IR   | IRON RAILING             | VP   | VENT PIPE            |
| JB   | JUNCTION BOX             | W    | WATER COVER          |
| KO   | KERB OUTLET              | WB   | WASTE BIN            |
| LL   | LARCH LAP FENCE          | WBW  | WILDLIFE BURROW      |
| LP   | LAMP POST                | WL   | WATER LEVEL          |
| MB   | MULTI-BOLE               | WM   | WATER METER          |
| MH   | MANHOLE                  | WMF  | WIRE MESH FENCE      |
| MK   | UTILITY MARKER POST      | WO   | WASH OUT             |
| MW   | MONITORING WELL          | WV   | WATER VALVE          |

| SYMBOLS & LINSTYLES                                                                   |                               |                                                                                     |                   |
|---------------------------------------------------------------------------------------|-------------------------------|-------------------------------------------------------------------------------------|-------------------|
|    | BORE HOLE                     |  | OVERHEAD ELECTRIC |
|    | TREE                          |  | OVERHEAD TELECOM  |
|    | BANK                          |  | SURVEY STATION    |
|  | EXISTING TELEPHONE KIOSK      |                                                                                     |                   |
|  | PROPOSED COMMUNICATIONS KIOSK |                                                                                     |                   |
|  | FOUNDATION BASE               |                                                                                     |                   |
|  | EXISTING BIKE RACKS           |                                                                                     |                   |
|  | RE-SITED BIKE RACKS           |                                                                                     |                   |

**GENERAL NOTES**

ANY ERRORS OR DISCREPANCIES FOUND ON THIS DRAWING SHOULD BE REPORTED TO SCOPE SURVEYS LTD IMMEDIATELY.

© SCOPE SURVEYS LTD HOLD THE COPYRIGHT TO ALL INFORMATION PROVIDED IN THIS DRAWING. WRITTEN CONSENT MUST BE OBTAINED PRIOR TO COPYING OR USING THE DATA FOR ANY PURPOSE OTHER THAN ORIGINALLY INTENDED.

DO NOT SCALE FROM THIS DRAWING.

|   |            |
|---|------------|
| REVISION A: SHEET LAYOUT UPDATED                                                                                               | 07/02/2024 |
| LEVELS RELATED TO:<br>ORDNANCE SURVEY LEVEL DATUM OSGM15GB<br>VIA GNSS SMARTNET                                                |            |
| GRID RELATED TO:<br>OSGB36(15) NATIONAL GRID VIA GNSS SMARTNET<br>AT MULTIPLE CONTROL STATIONS WITH A SCALE<br>FACTOR OF 1.000 |            |

|                                                                |                    |
|----------------------------------------------------------------|--------------------|
| ADDRESS<br>PAVEMENT OUTSIDE 1 OXFORD STREET, MANCHESTER M1 5AN |                    |
| APPLICANT<br>NEW WORLD PAYPHONES                               |                    |
| DRAWING TITLE<br>SITE PLAN                                     | DATE<br>25/03/2024 |
| SCALE<br>1:100                                                 | PAPER SIZE<br>A4   |
|                                                                |                    |

| SURVEY STATIONS   |            |            |        |
|---|------------|------------|--------|
| NAME   | EASTING    | NORTHING   | HEIGHT |
| G1   | 581806.626 | 109383.698 | 7.531  |
| G2   | 581819.030 | 109378.606 | 6.627  |
| G3   | 581819.695 | 109399.576 | 8.721  |
| DRAWING NUMBER<br>PY4419-051-003   |            | REVISION   |        |
| <div><p>LAND &amp; MEASURED BUILDING SURVEYORS</p><p>T: 0208 771 3477<br/>E: INFO@SCOPESURVEYS.CO.UK<br/>W: WWW.SCOPESURVEYS.CO.UK</p><p>OFFICE 2<br/>20 BEARDELL STREET<br/>LONDON SE19 1TP</p></div> |            |            |        |