




Proposed - Front Elevation (No Change)

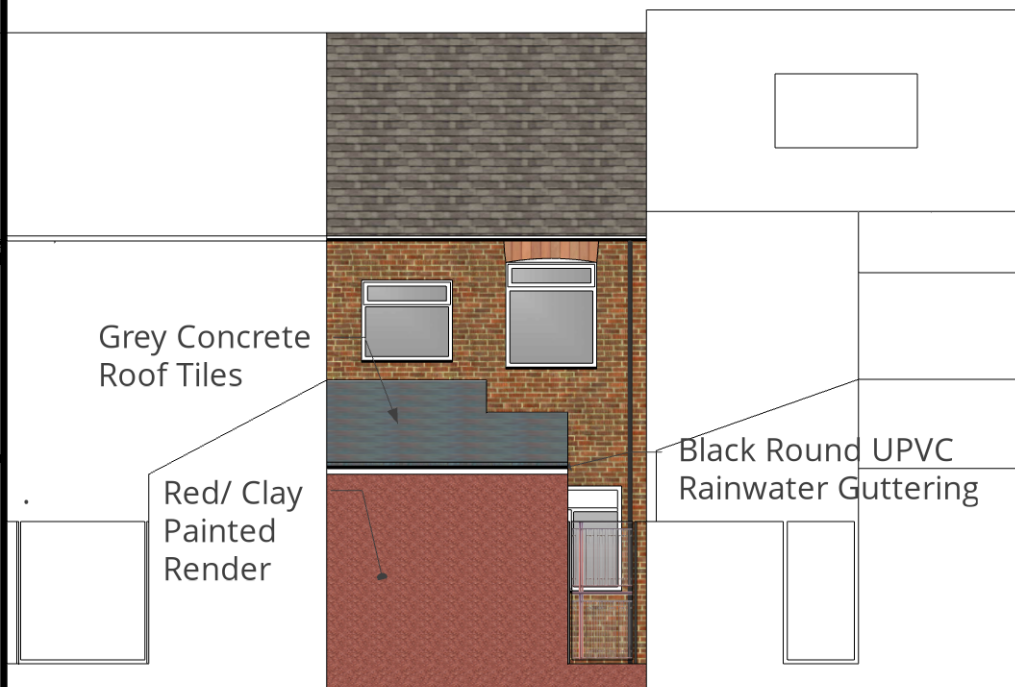

Proposed - Rear Elevation



THIS DRAWING IS THE COPYRIGHT OF MRK DESIGN UK.  
ALL LEVELS/DIMENSIONS TO BE CHECKED ON SITE PRIOR TO WORKS COMMENCING.  
REPORT ALL DISCREPANCIES TO CLIENT/DESIGNER.  
DO NOT SCALE FROM THESE DRAWINGS.

## Proposed Elevations

Drawing A203 - Scale 1:100

36 Wincombe St . M14 7PJ  
Drawn By MK - 25.10.23