



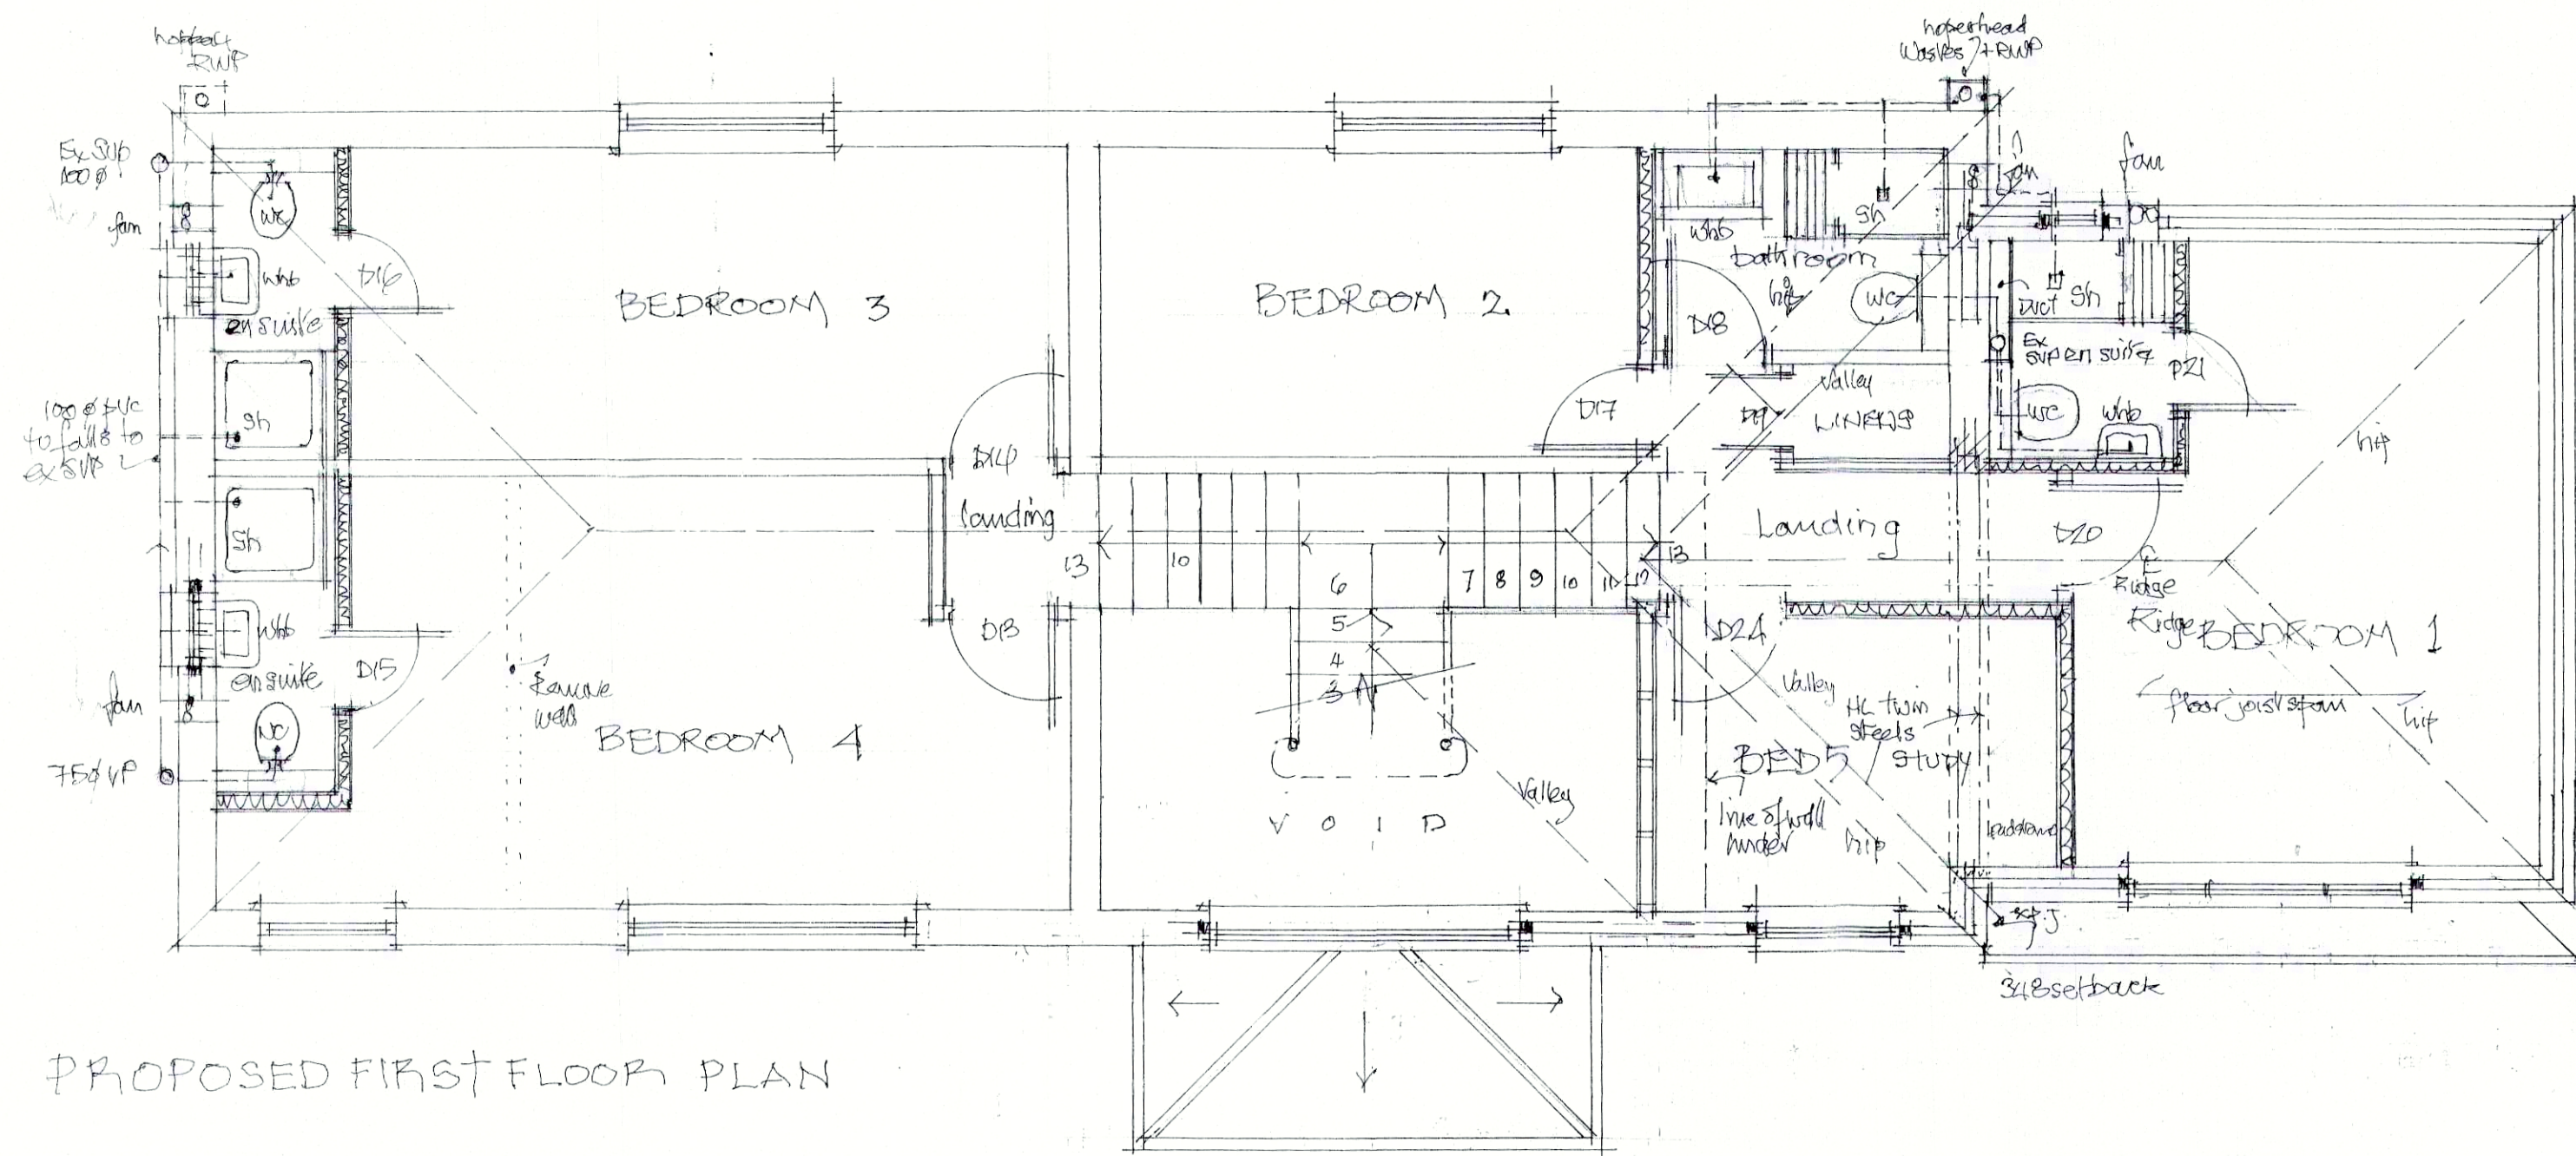


PROPOSED FIRST FLOOR PLAN




PROPOSED REAR ELEVATION

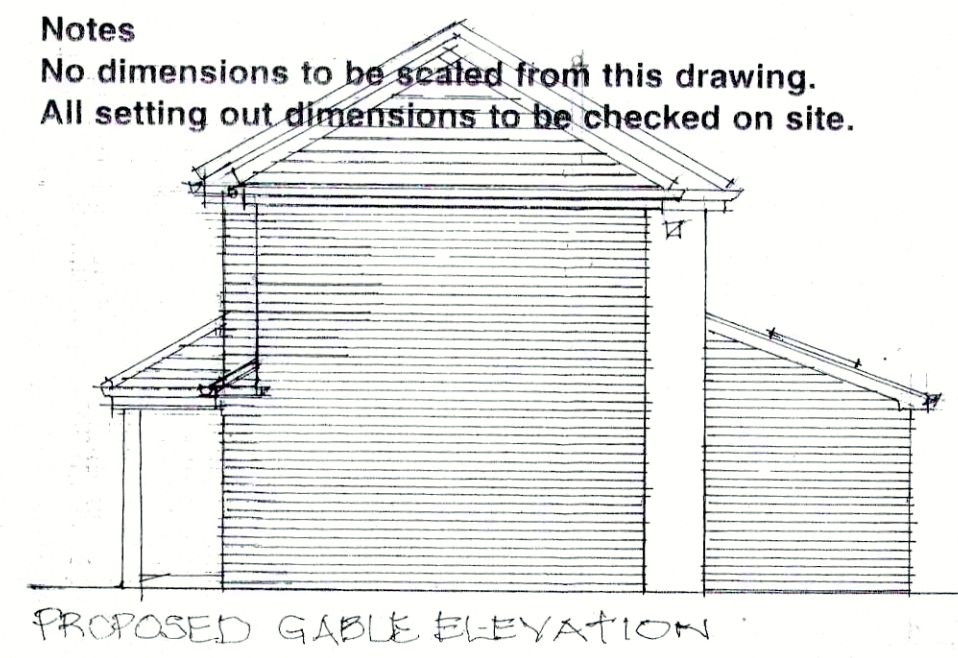

PROPOSED GABLE ELEVATION

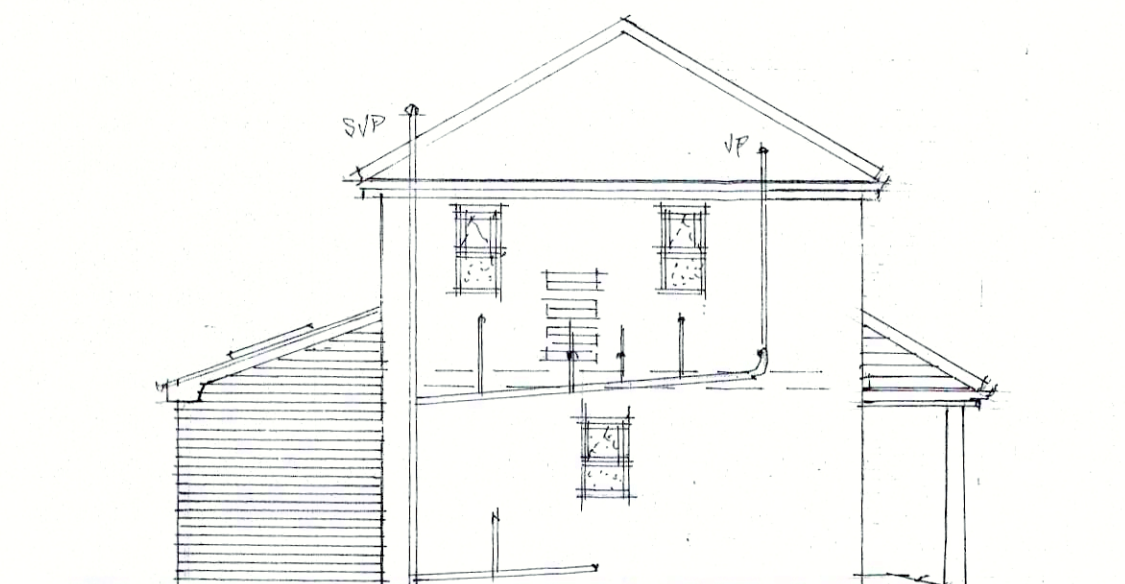

PROPOSED GABLE ELEVATION

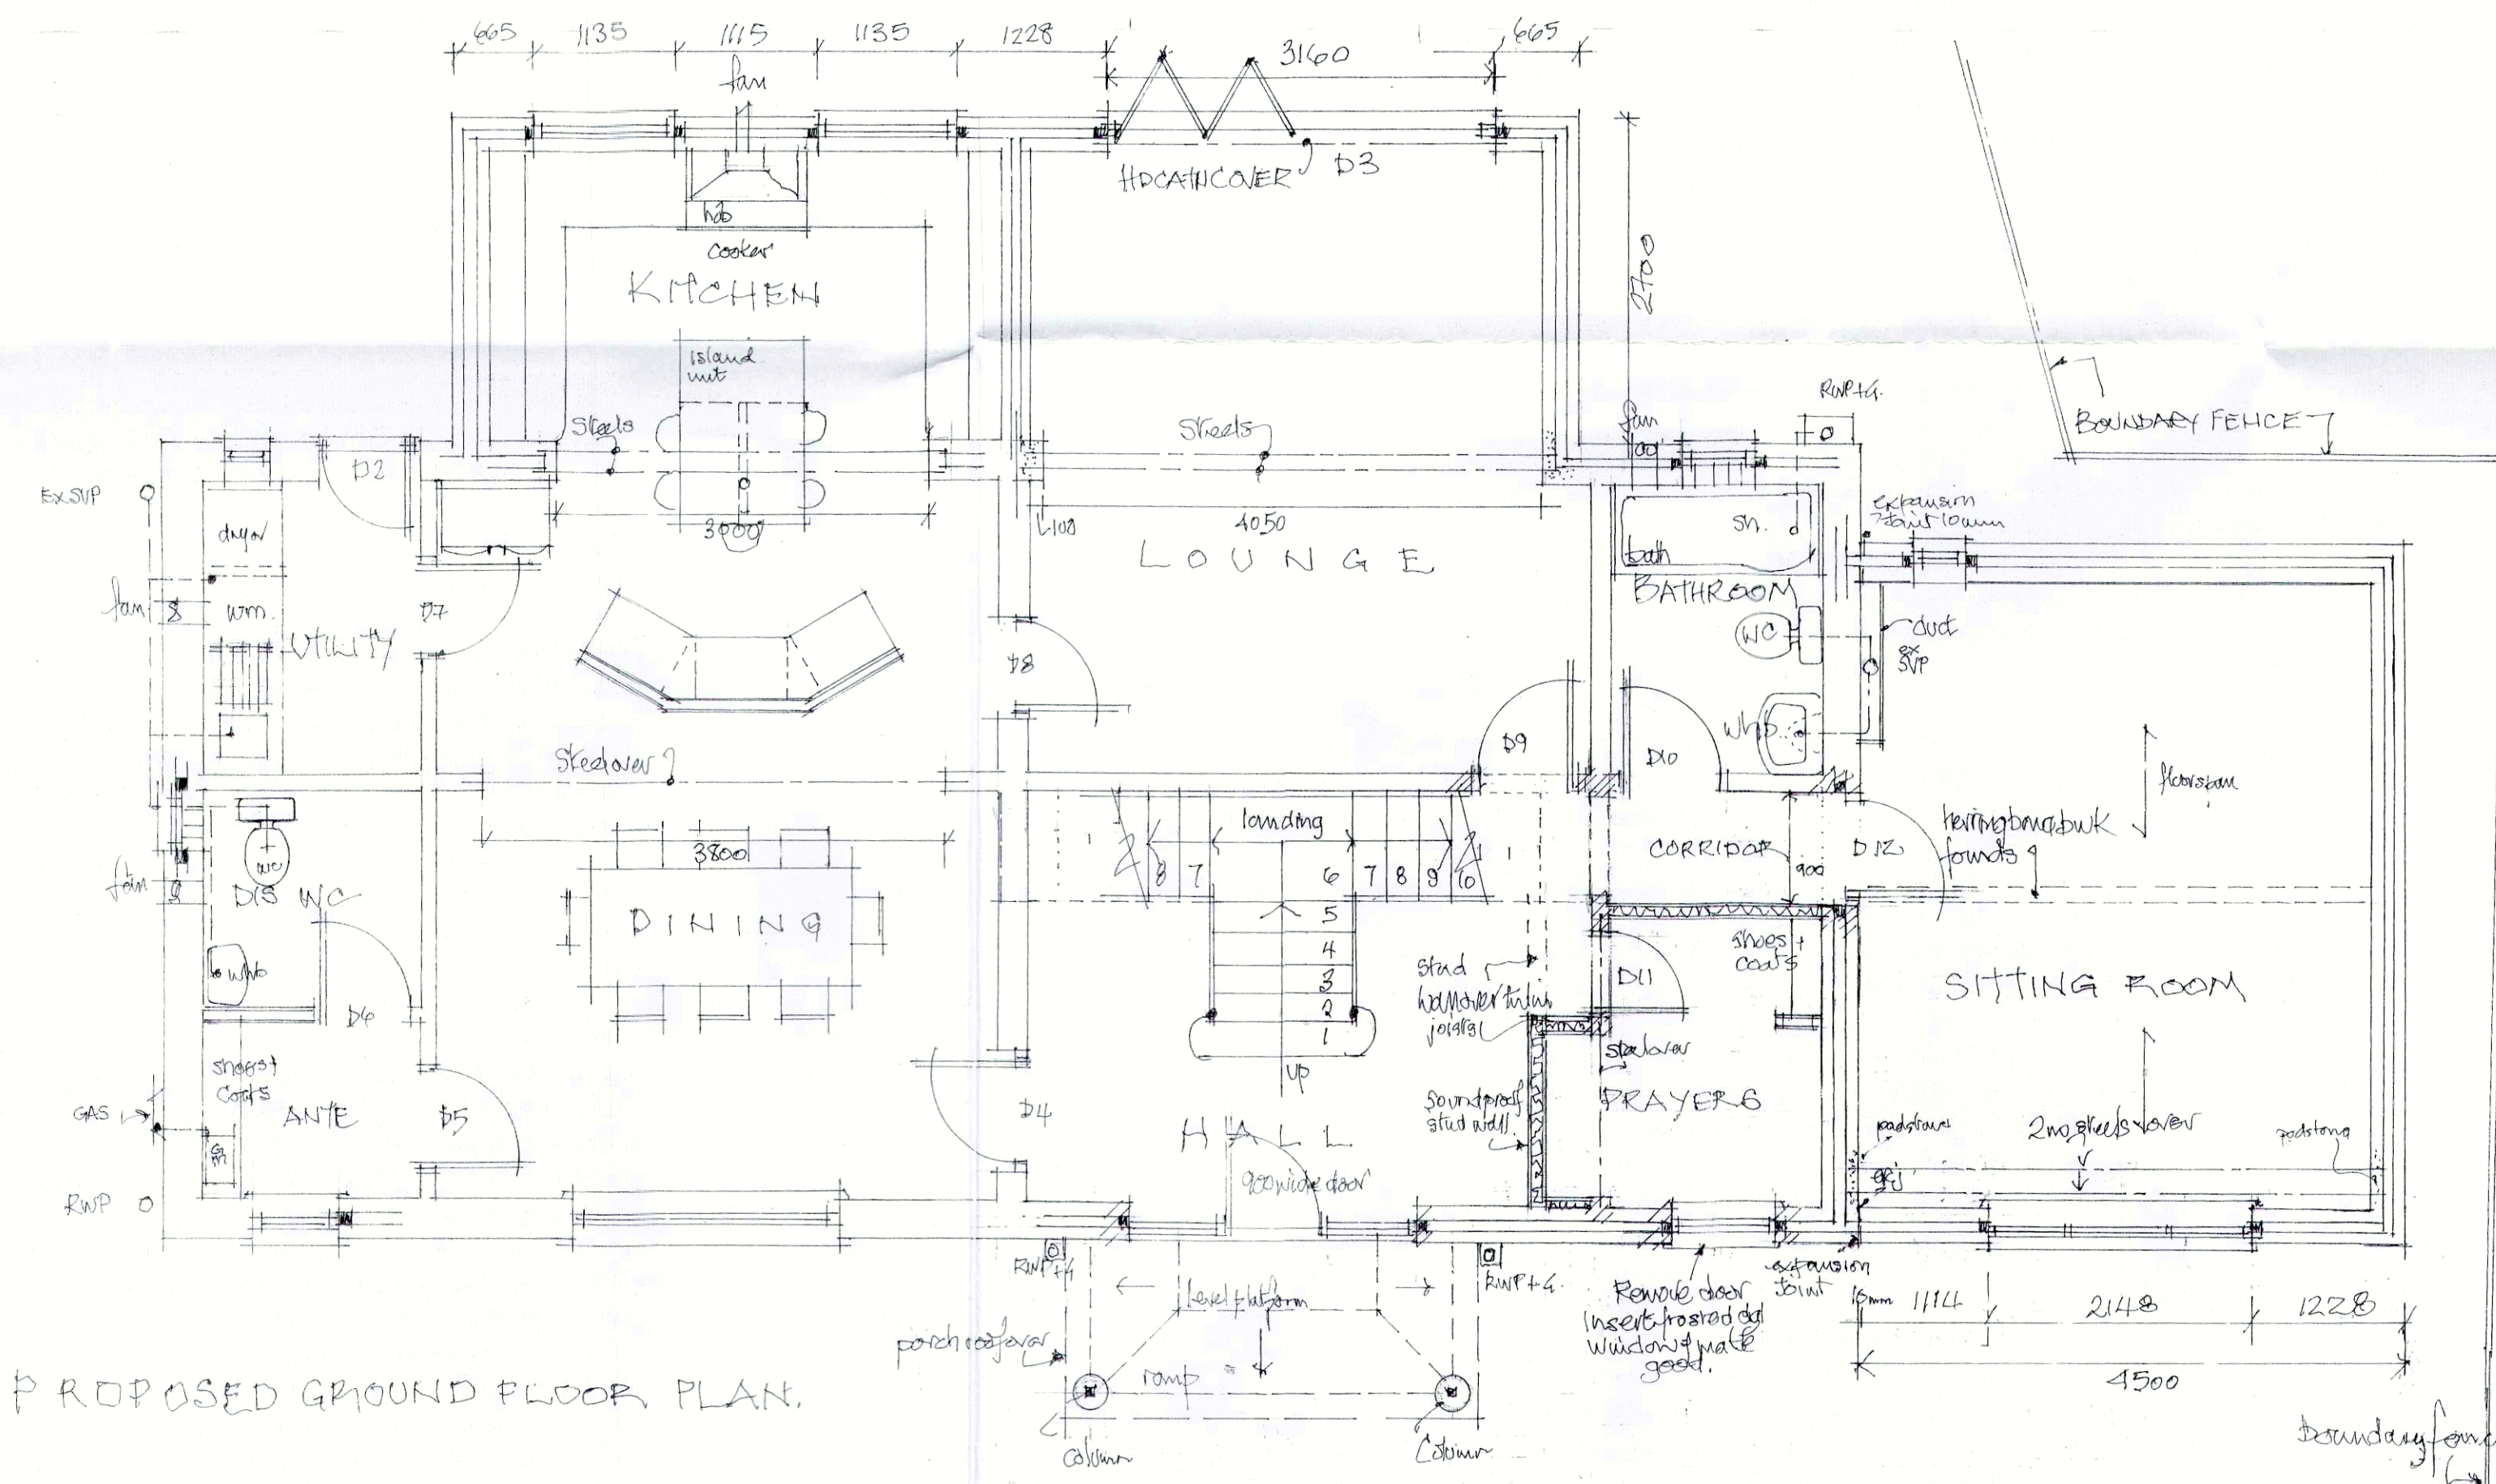

PROPOSED GROUND FLOOR PLAN



Job Title
ALTERATIONS & EXTENSIONS to
2/4, WERNETH AVENUE, FALLOWFIELD
MANCHESTER, M14 7BF
MR. ISLAM MOHAMMED for

Davenport and Flinn Chartered
Planning & Design Consultants, Surveyors Architects

3A Hamnett Street Hyde SK14 2EX 0161-368 3064

Drawing Title
PROPOSED PLANS & ELEVATIONS

Date Scale Job No. Drg No. Rev.
JAN 24 1/50/100 6188 2
REV A1 JAN 24 Alterations to plan & elevations
REV B1 FEB 24 Alterations to plan & elevations