


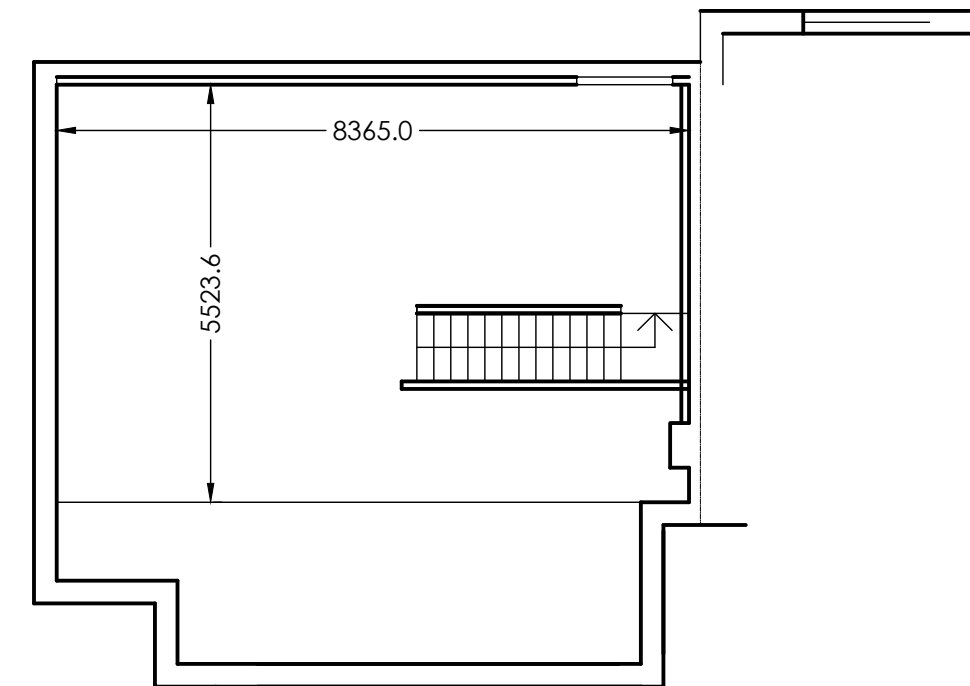

SECOND FLOOR PLAN

Rev.		By	Date



Site
210 LLYOD STREET SOUTH
MANCHESTER

Project Manager/ Checked	Drawn By	Scale 1:100 @ A3	Date 0224
Arch./Des.	Drawing Number	F01/MS/03	
			Rev. F

All structural timber is to be stress graded