






Ground Floor Plan
1 : 100

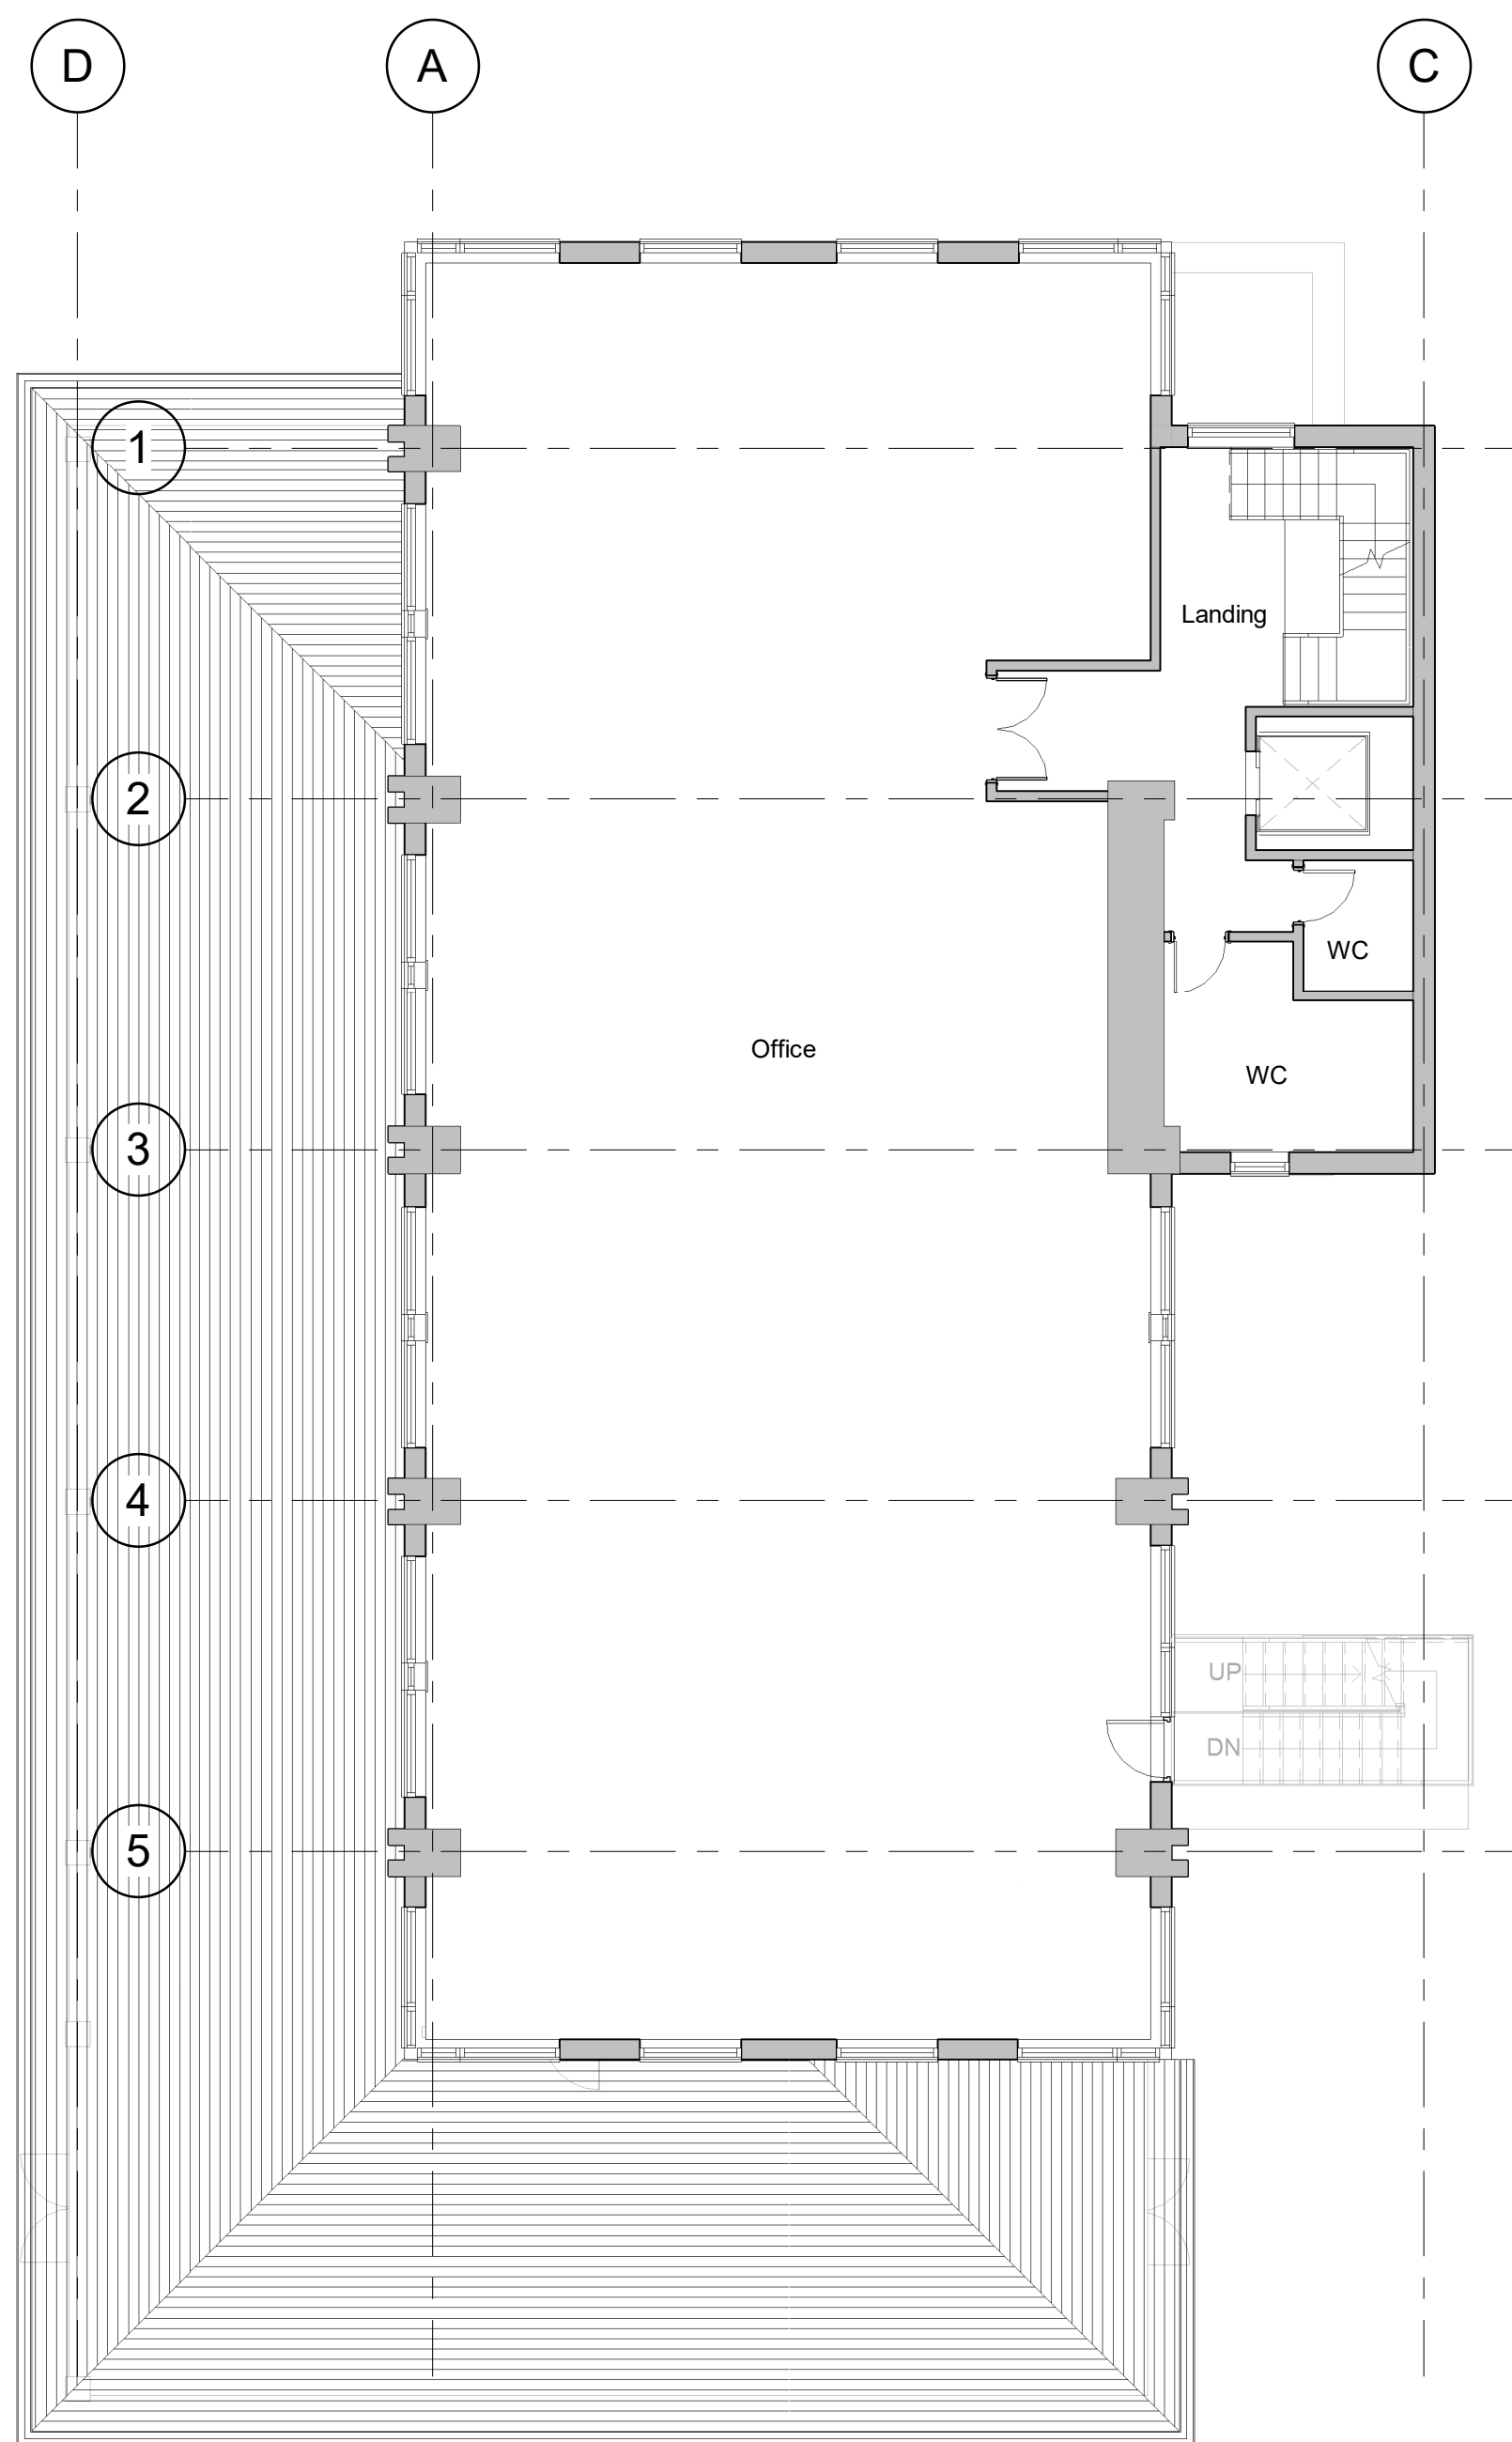

Typical Upper Floor (1st + 2nd)
1 : 100

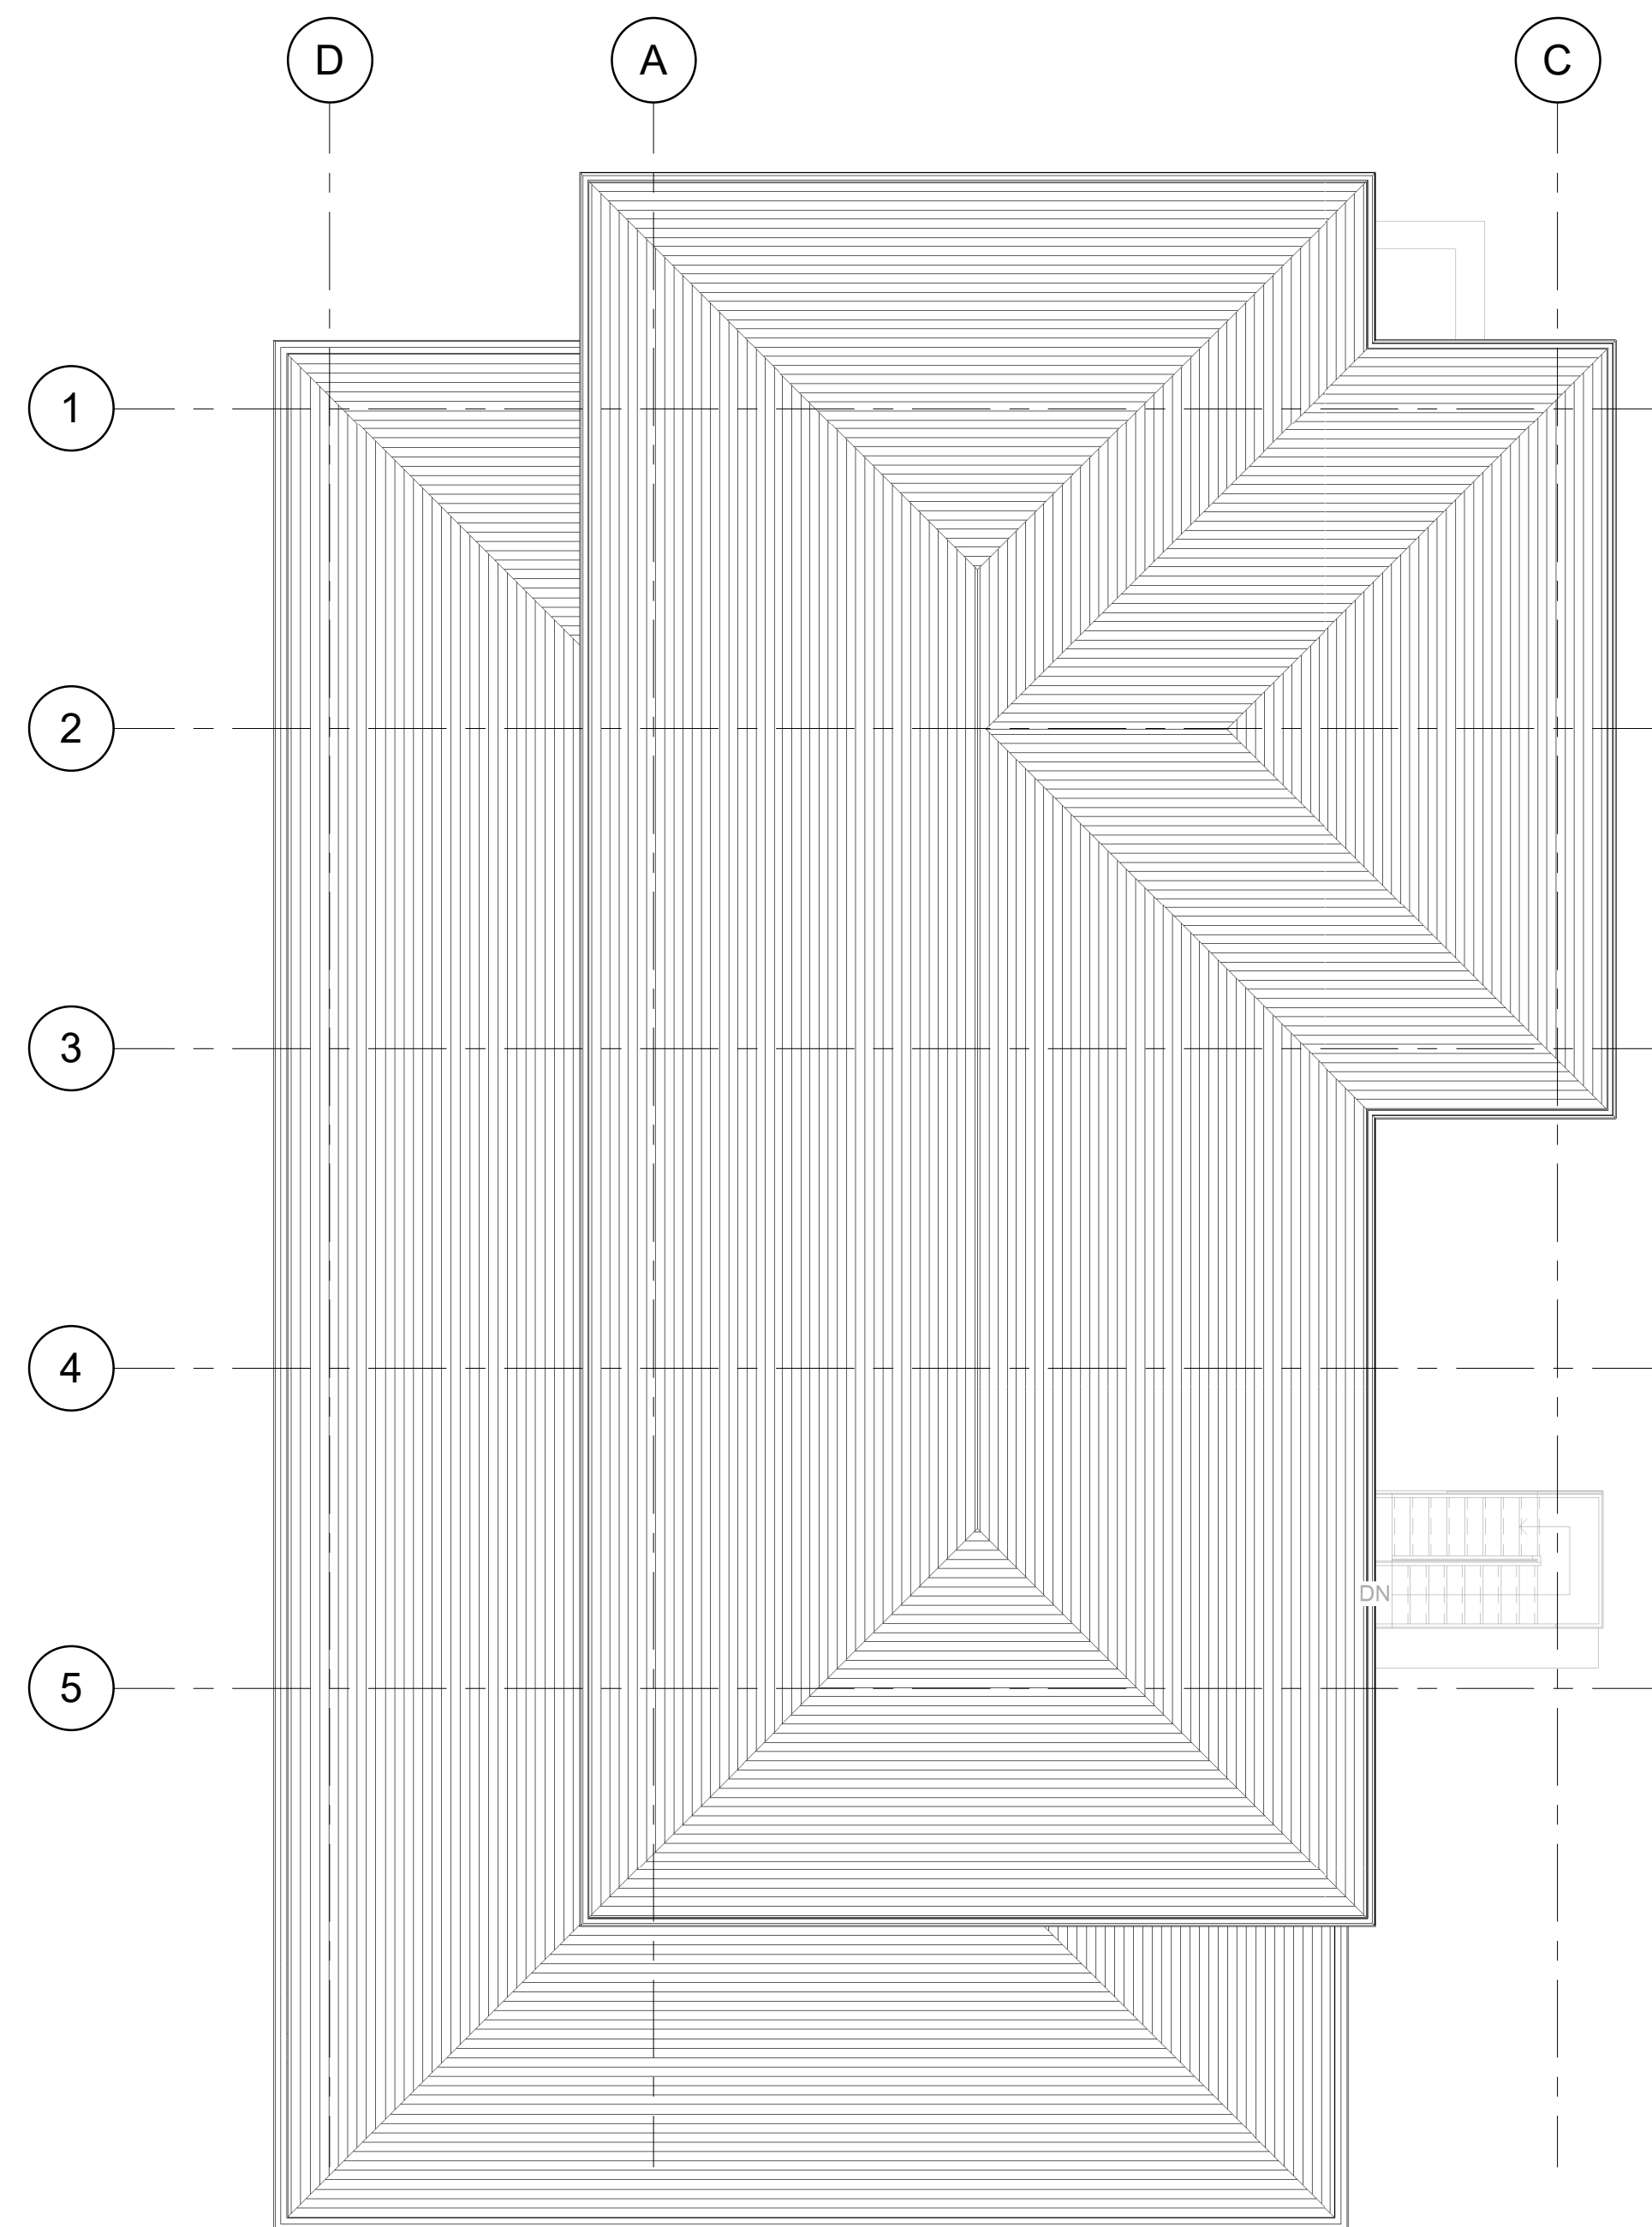

Roof Plan
1 : 100

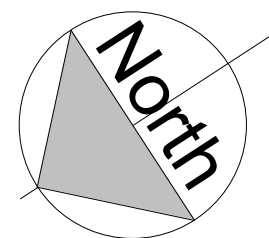

VISUAL SCALE 1:100 @ A1