

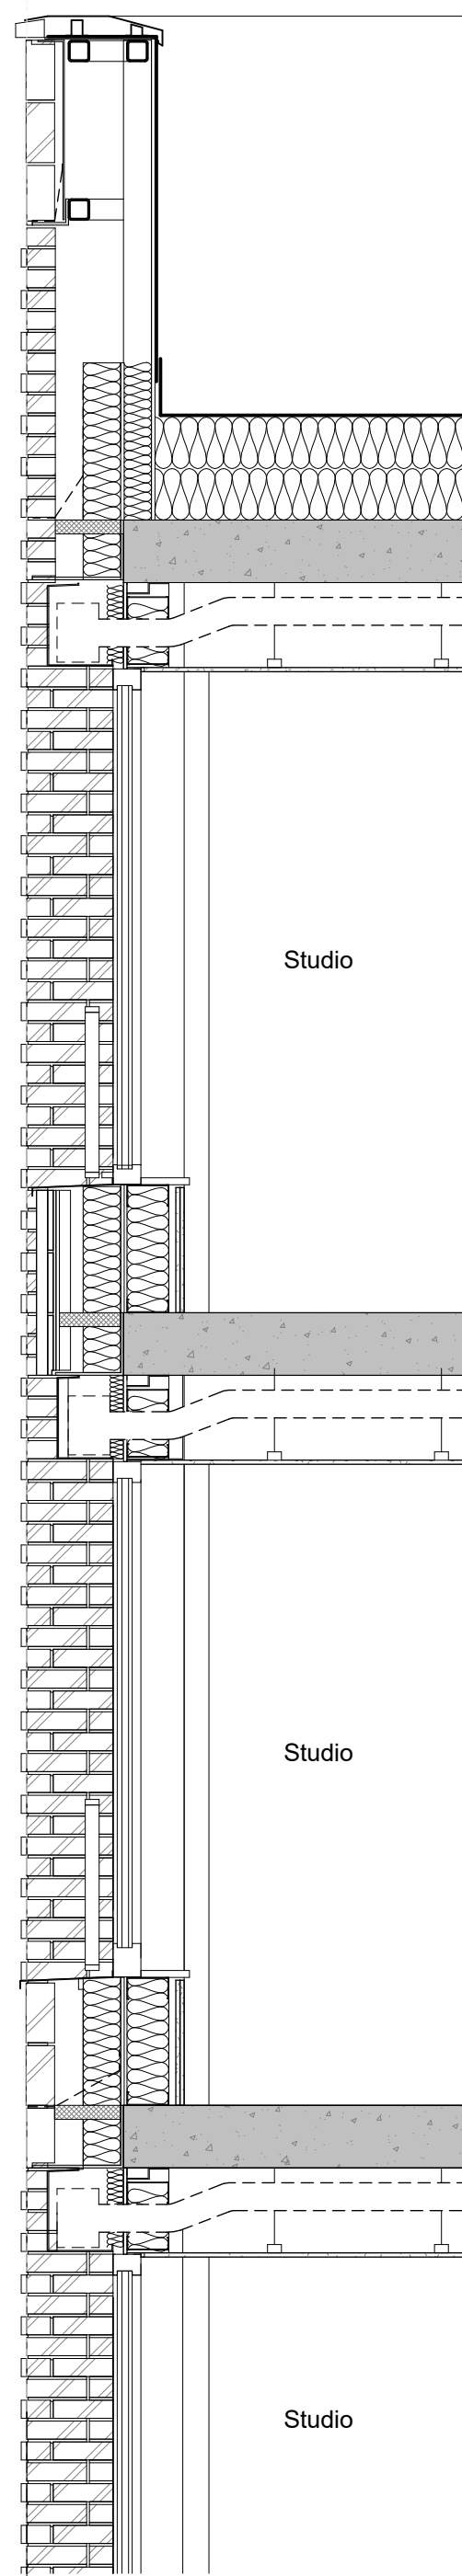



F

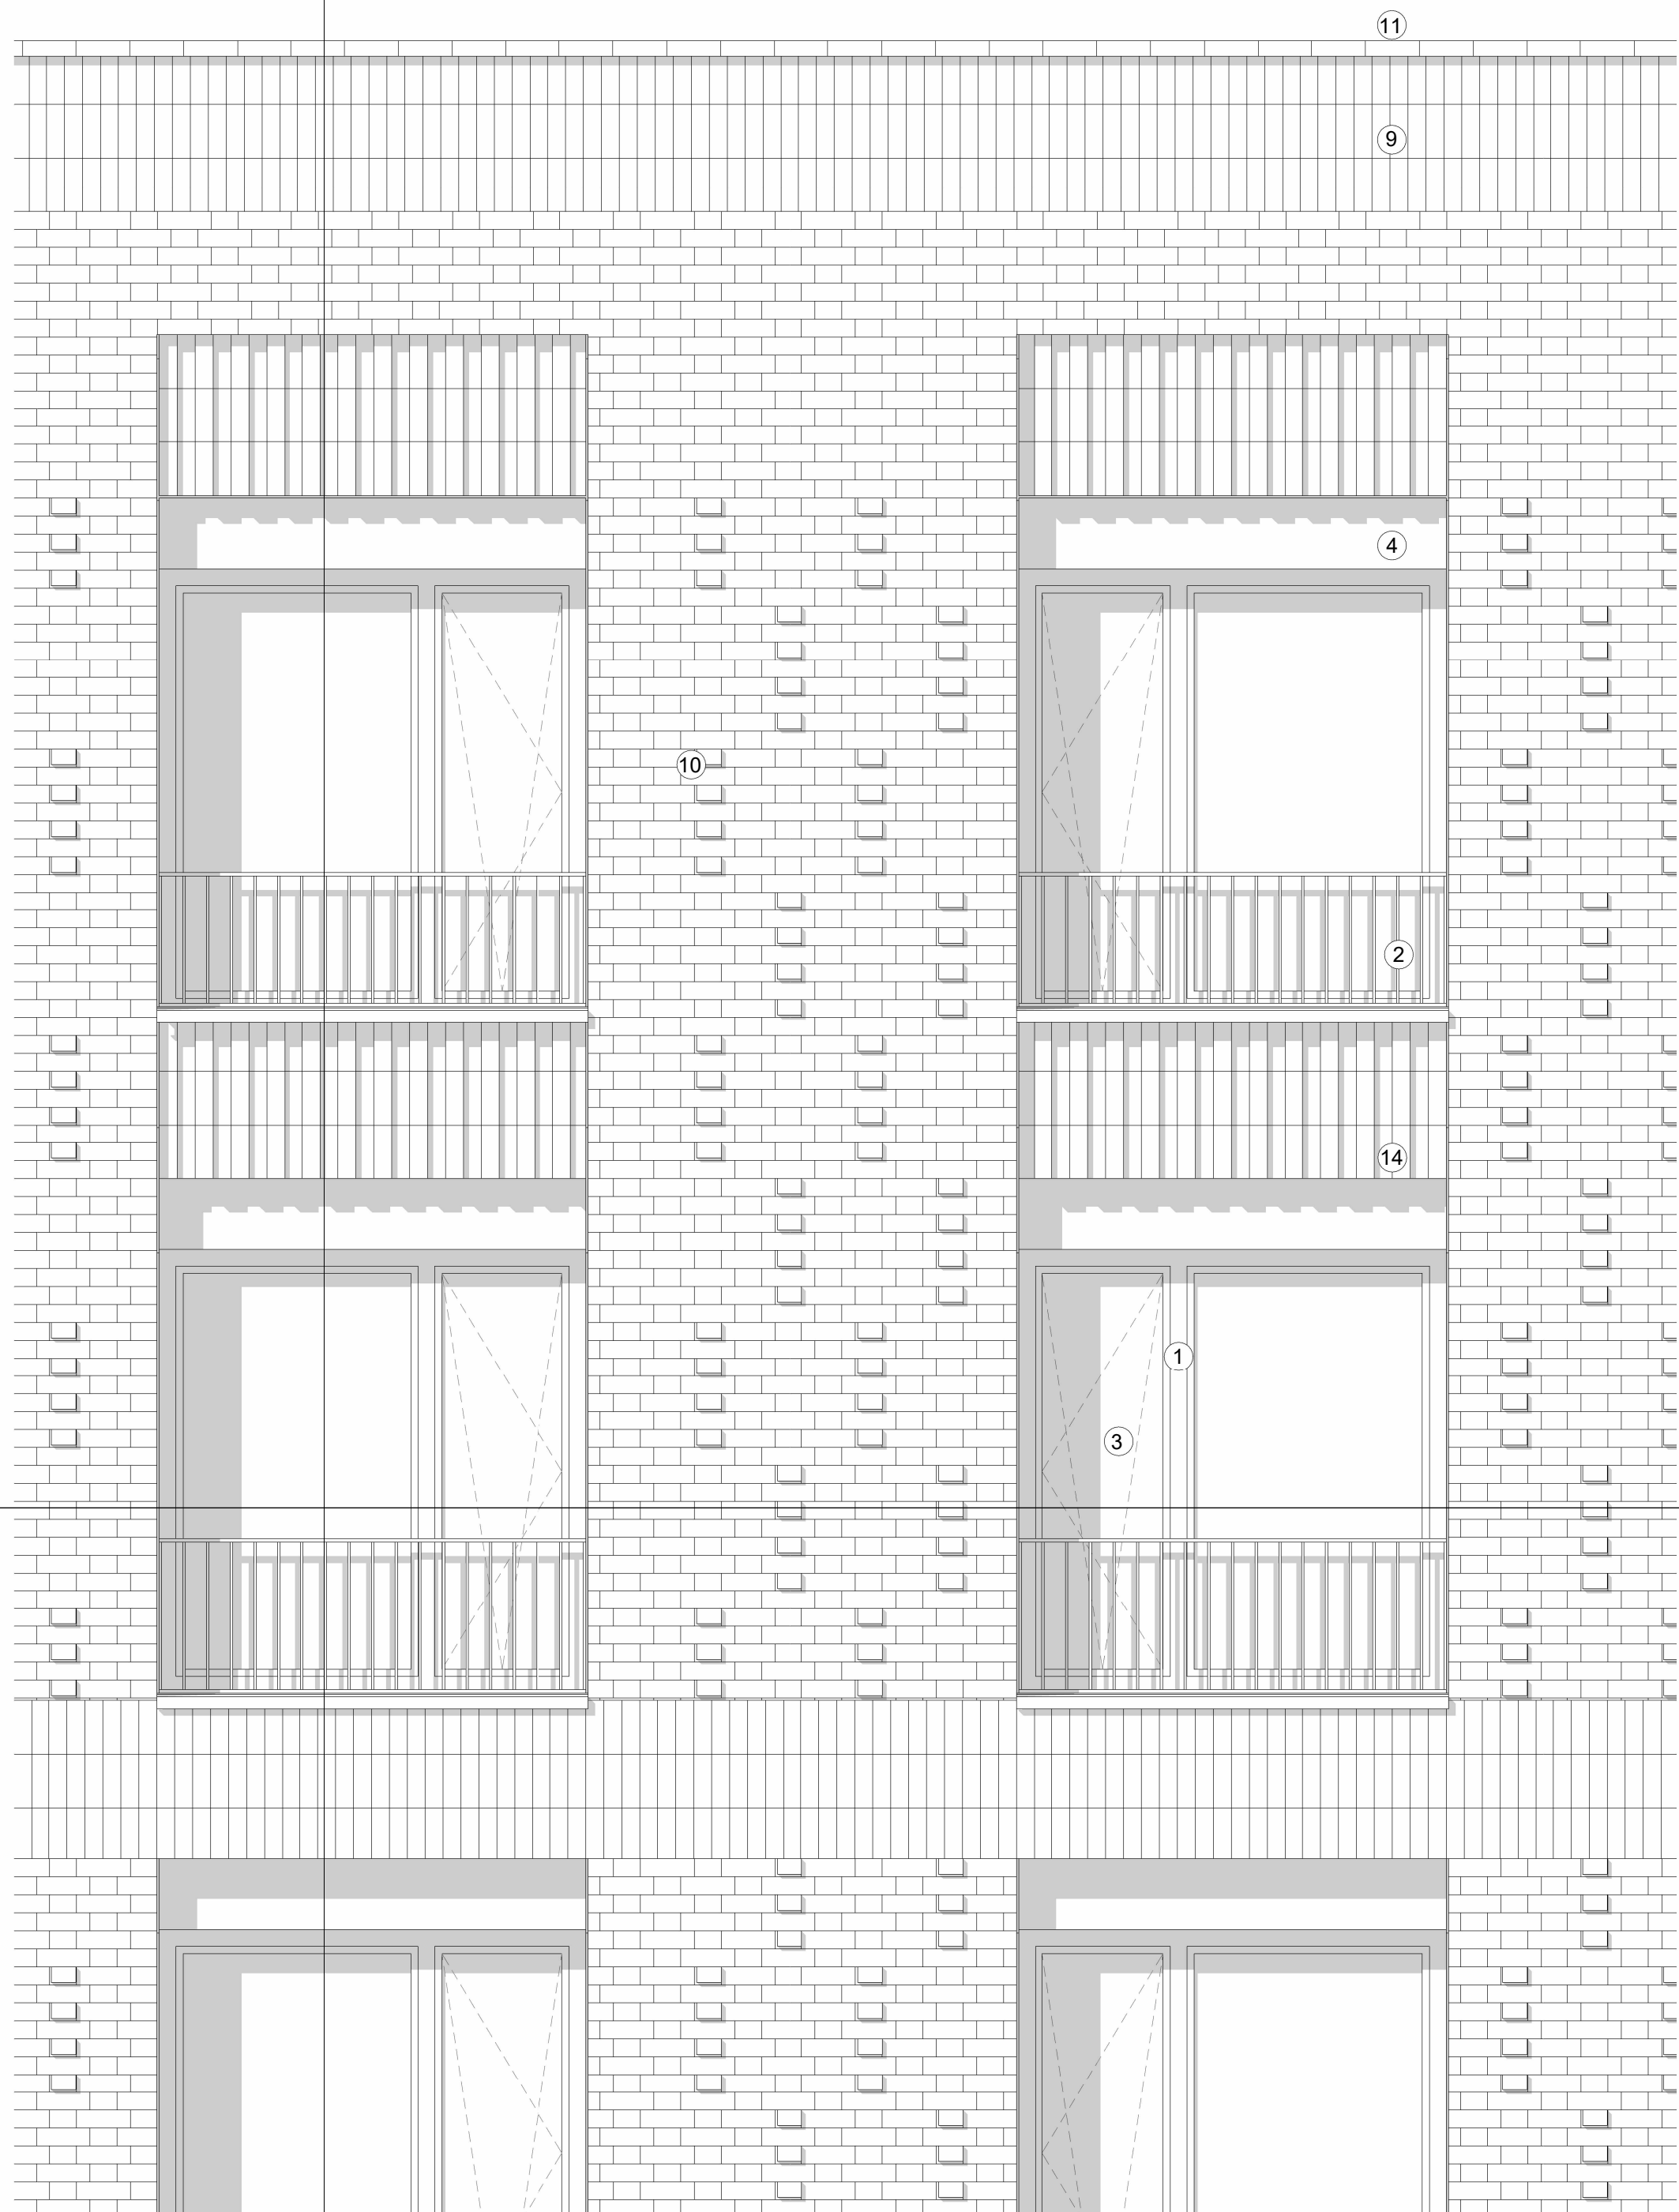

Typical Bay Study 02 Section

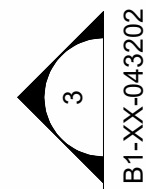

Typical Bay Study 02 Elevation

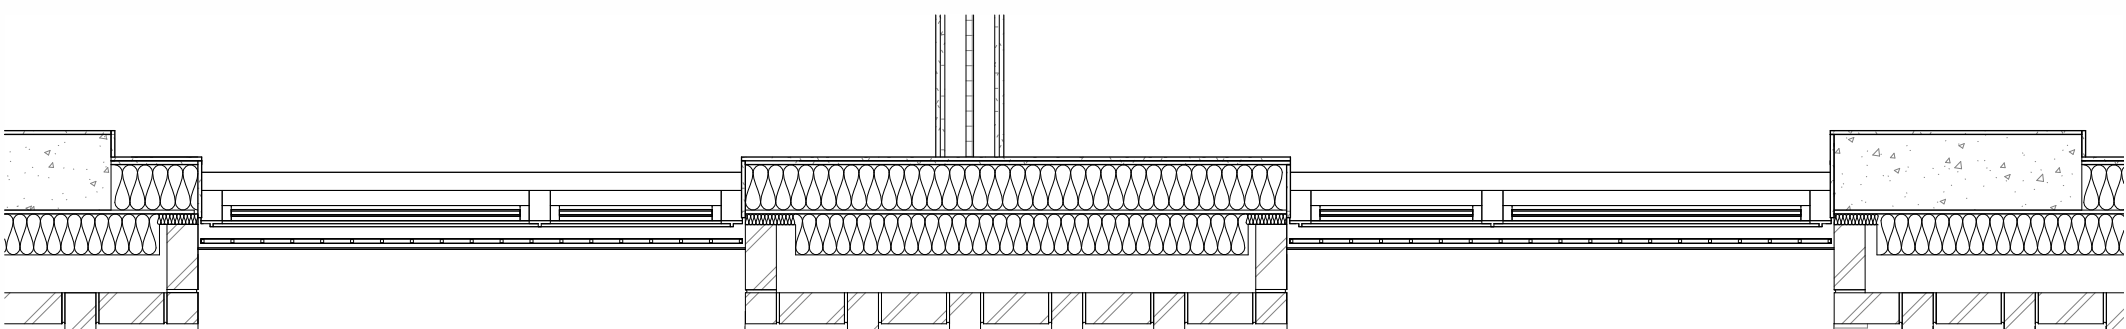


Typical Window Bay 02 10th Floor Plan

Copyright of this drawing is vested in 5plus Architects and it must not be copied or reproduced without written consent. If signed dimensions only are to be taken from this drawing, DO NOT SCALE. C/P: 10th (04/04/24) ... P: 10/04/24. All dimensions must refer to the face and be responsible for taking and checking all dimensions relative to their work. Sizes and levels are to be verified at any variance between drawings and site conditions. Electronic files drawings issued as read only and model will be managed for responsiveness. All dimensions and levels should be taken only from those values stated in text, on the drawings.

CONSTRUCTION: It is considered that the proposed works are within the scope of a competent Contractor and as such no unusual hazards have been identified, save to relevant Key Symbol Schedule Changes Risk Assessment.

0 500 1000 1500 2000

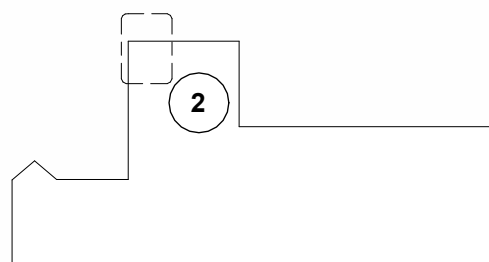

1. Composite timber inner and PPC aluminium outer face window system (colour tbc)
2. PPC metal balustrade to achieve 1100mm guarding to windows (colour tbc)
3. Opening panel to achieve BR Part F 1:20th of floor area (colour tbc)
4. Bespoke PPC metal window hood to proposed 250mm to incorporate slotted / louvre detail to soffit to facilitate MVHR intake and extract extraction grilles (colour tbc)
5. PPC aluminium glazed AOV (colour tbc)
6. Composite timber inner and PPC aluminium outer fixed window (colour tbc)
7. PPC aluminium curtain walling (colour tbc)
8. Brick (spec tbc) in stretcher bond
9. Brick (spec tbc) in triple soldier course
10. Brick (spec tbc) in Flemish bond with protruding brick detail
11. Tapered brick (spec tbc) coping to parapet
12. Brick (spec tbc) vertical stacker protruded brick
13. Flat ceramic tile – colour and texture tbc
14. Profiled ceramic tile – colour, profile and texture tbc
15. Pre-cast pigmented concrete panel – terracotta colour tbc
16. PPC metal balustrade with slats continuing past metal base (colour tbc)
17. PPC metal grille to form louvre to basement window (colour tbc)
18. PPC metal cladding with slats over PPC metal cladding
19. Lift overrun
20. Plant

P02	10/04/24	PLANNING
P01	05/04/24	Model Issue - For Information

5plus

Manchester: 0161 226 0211
Fourth Floor, The Hive, 47 Lever Street,
Manchester, M1 1FN

London: 0207 253 7644
The Leather Market, Weston Street,
London, SE1 3ER

5plusarchitects.com

PROJECT:
VICTORIA POINT
44 Hathersage Road, Manchester M13 0FT
TITLE:
Typical Bay 02

SCALE:
1 : 25 @ A1

ORIGIN DATE:
11/16/23

DRAWN:
PO

CHECKED:
LS

STATUS:
PLANNING

DRAWING NO:
06051-5PA-B1-XX-DR-A-043202

REV:
P02