



- NOTES
- All dimensions and levels are to be checked on site. Any discrepancies are to be reported to the 'UP Architecture Ltd' before any work commences.
 - This drawing shall not be scaled to ascertain any dimensions. Work to figured dimensions only.
 - This drawing shall not be reproduced without express written permission from 'UP Architecture Ltd'.
 - Title overlay drawings and ownership boundaries are produced using all reasonable endeavors. UP Architecture Ltd cannot be responsible for the accuracy or scale discrepancy of base plans supplied to them.


EXISTING PLANS

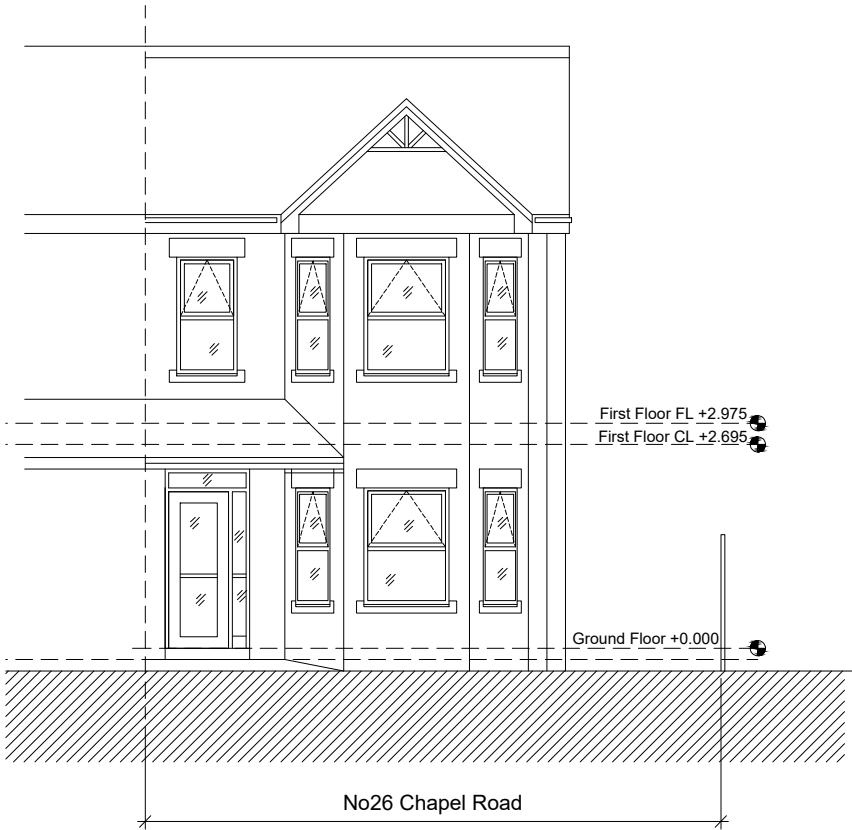


01 Existing SouthEast Elevation (Front)
Scale 1:100

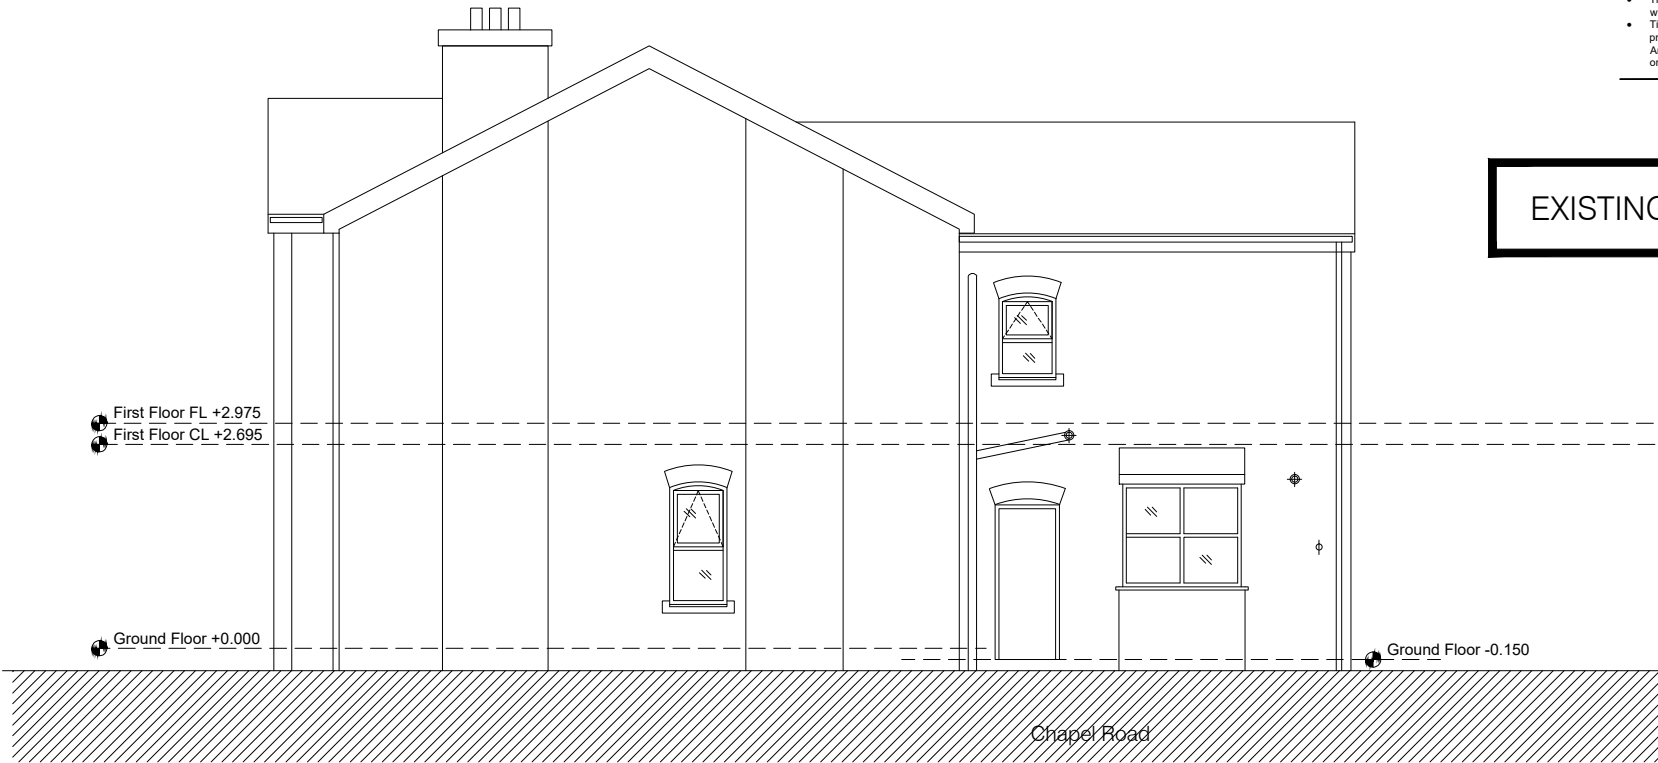


02 Existing NorthEast Elevation (Side)
Scale 1:100

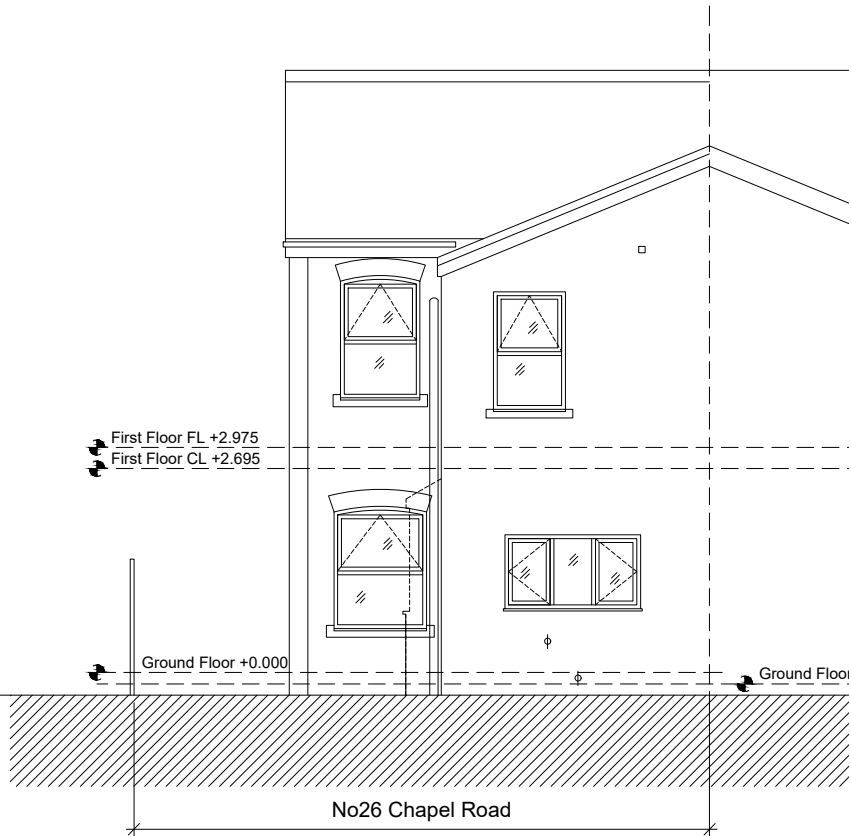

03 Existing Northwest Elevation (Rear)
Scale 1:100

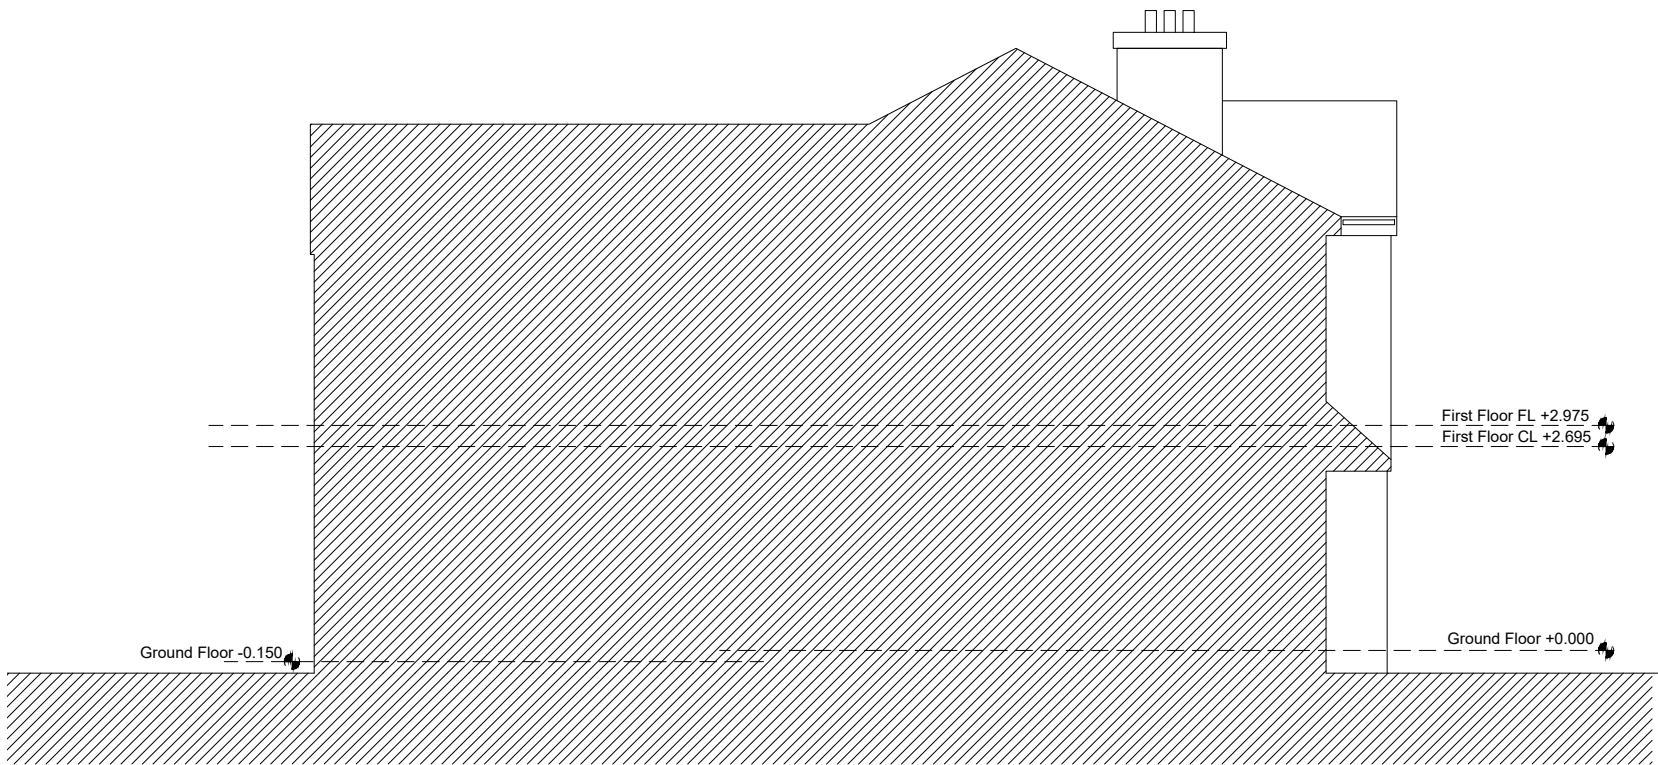

04 Existing Southwest Elevation (Side adjoining)
Scale 1:100

 

project stage	Stage 03 - Planning		
client	Andrew Rowland & Neal Redshaw		
project	26 Chapel Road, Northenden, Manchester M22 4JW		
drawing title	Existing Elevations		
date	01/10/23	drawn	MJJ
scale	varies @ A3	checked	UP

