
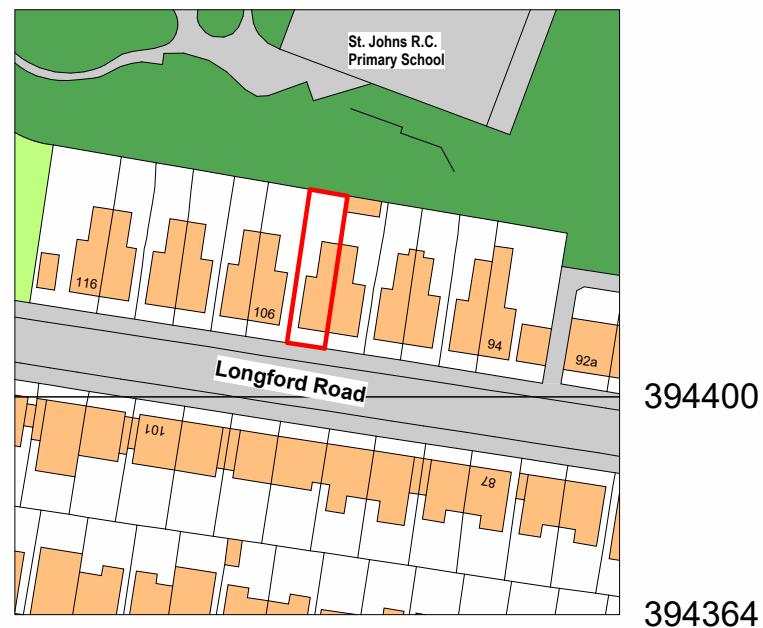



Location Plan

1 : 1250

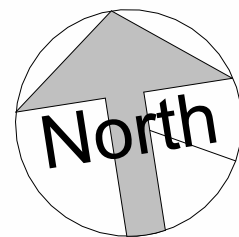

Site Plan

1 : 200

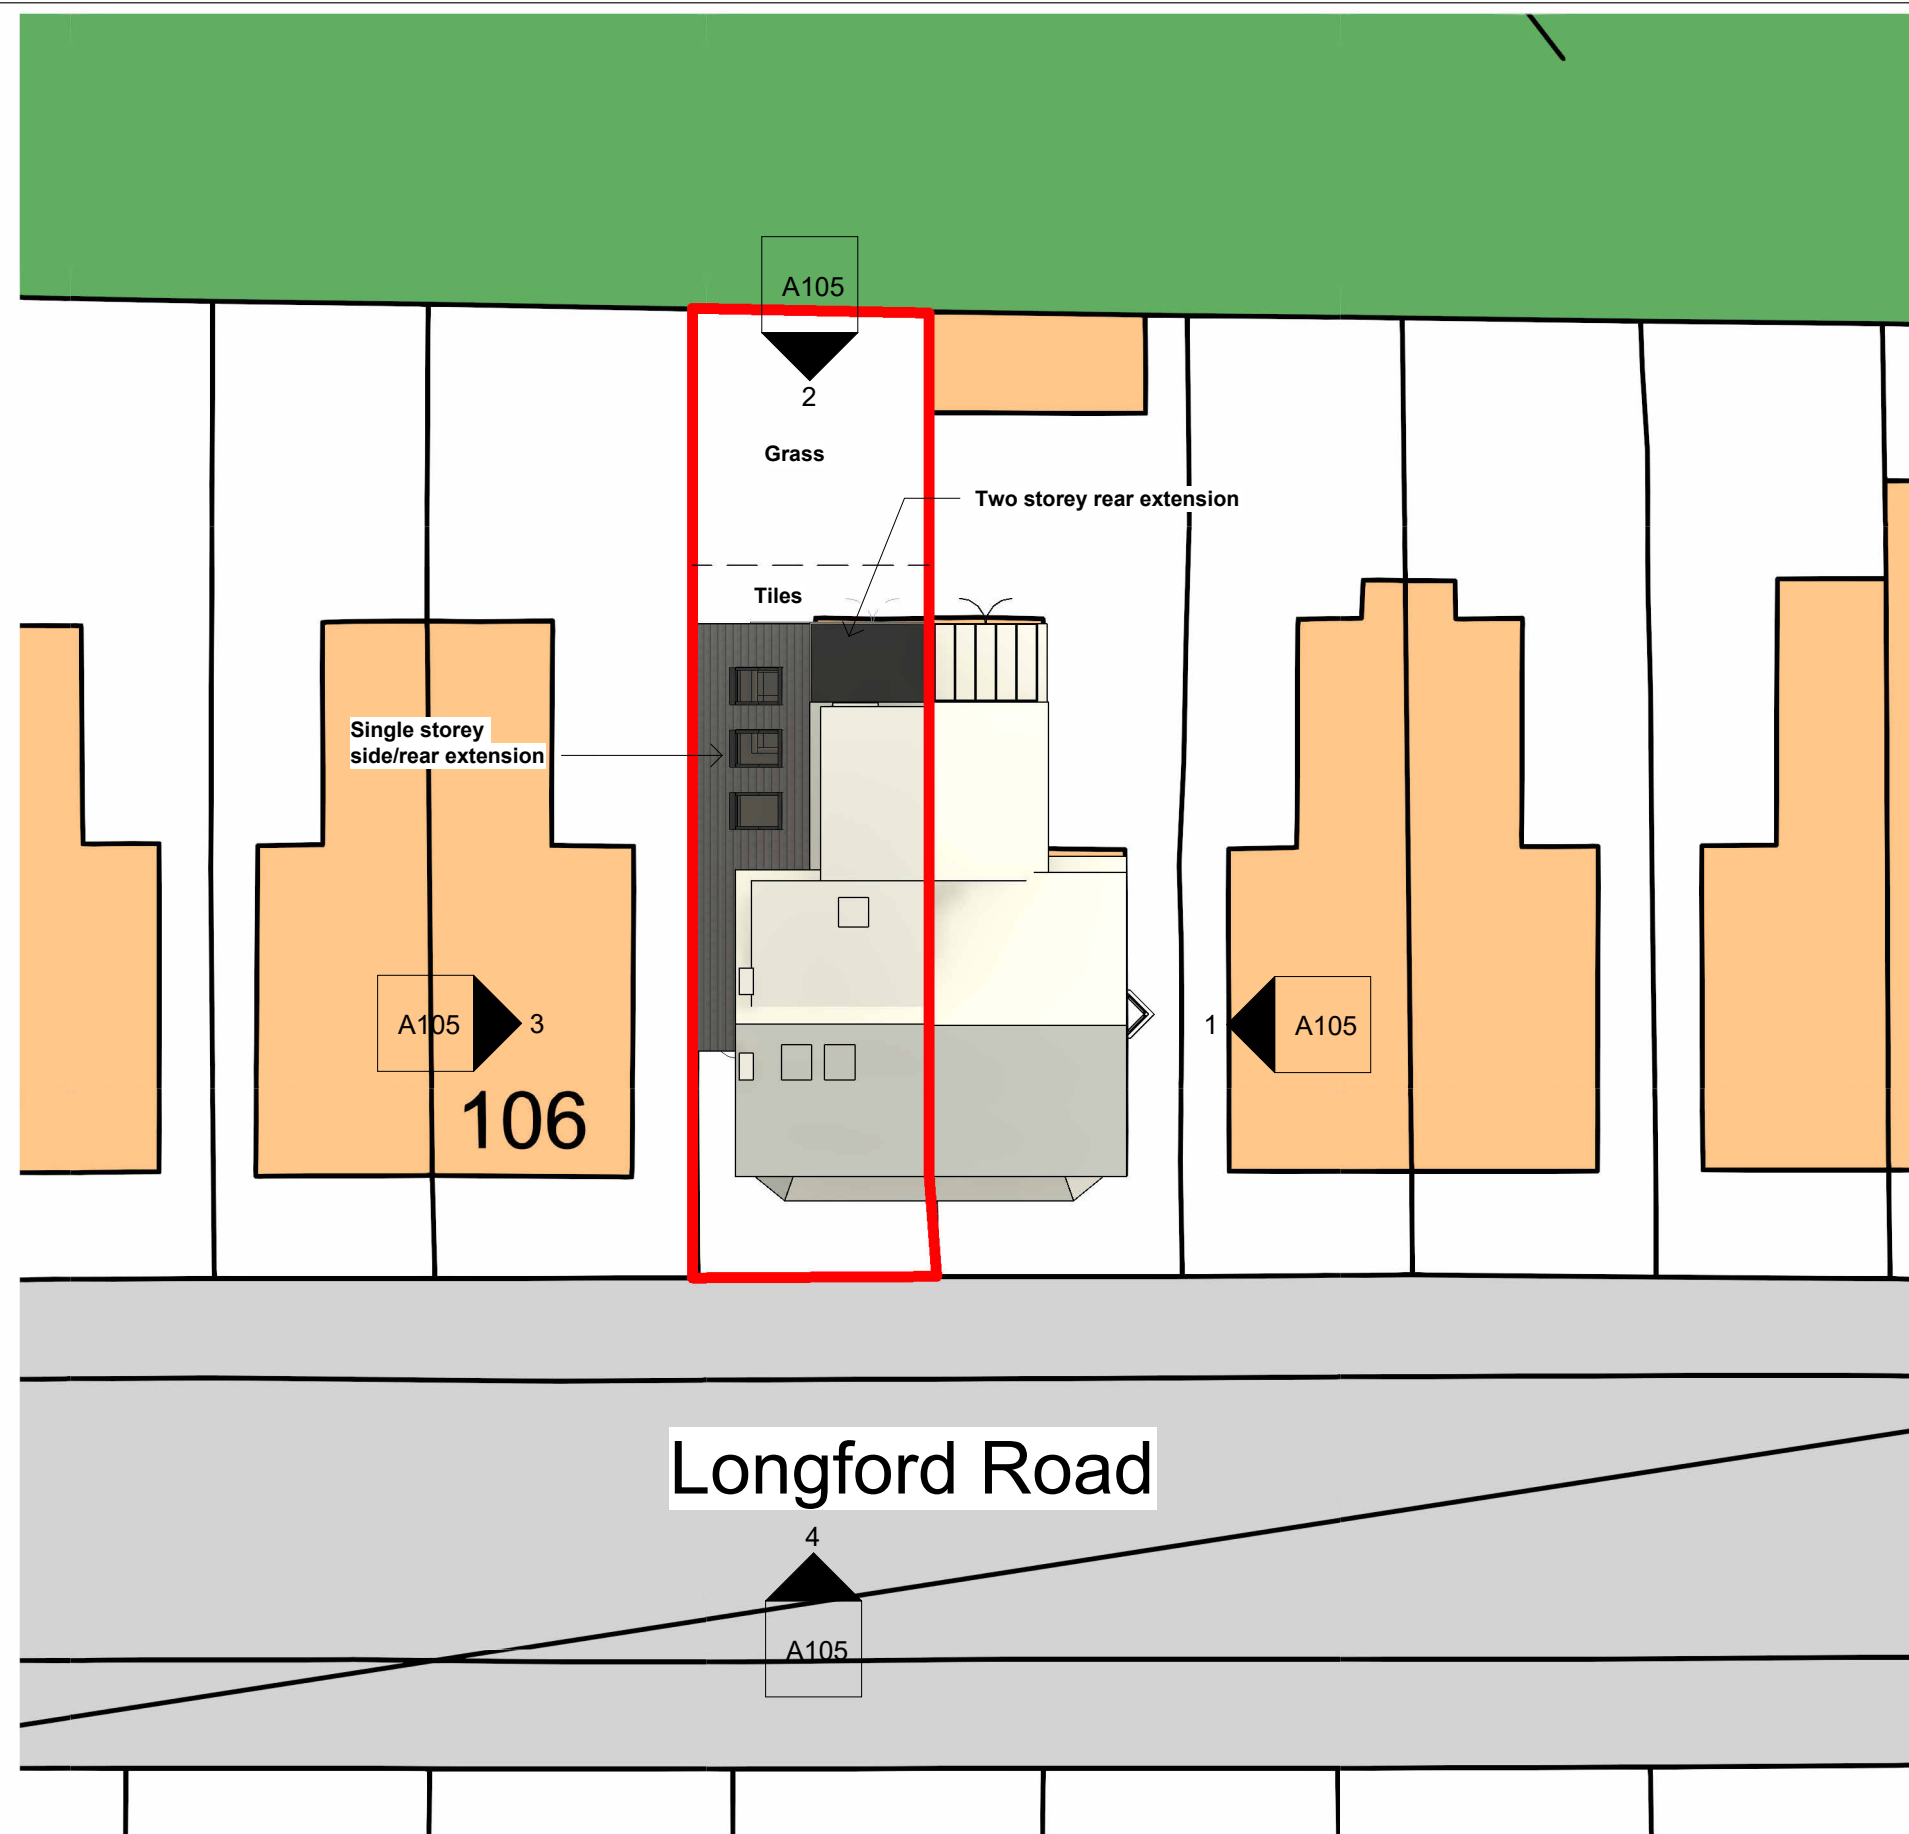

COPYRIGHT © ALL RIGHTS RESERVED BY VIKAS ALYAS LTD. DO NOT SCALE FROM DRAWING. DRAWING INDICATES DESIGN INTENT ONLY. REPORT ANY DISCREPANCIES TO CLIENT / VA LTD. NOT TO BE USED FOR CONSTRUCTION UNLESS STATED SO. TO BE READ IN CONJUNCTION WITH OTHER DRAWINGS OR SPECIFICATION WHERE PROVIDED.



0161 511 8479

vikas@architek.uk
916 Stockport Road, Levenshulme, Manchester, M19 3AB

No.	Description	Date
P1	Issue to Planning	29.02.2024

PROJECT		ADDRESS		CLIENT	
		104 Longford Road, Chorlton, Manchester M21 9NP		Baljinder Brennan	
Project Name		SHEET		Date	Project number
Manchester City Council		Location and Site Plan		02.01.2024	1254
PURPOSE OF ISSUE				Drawn by	Scale (@ A3)
PLANNING				VA	As indicated
				Checked by	DRAWING NUMBER
				VA	A101
					REV
					P1