


This drawing is subject to copyright and is not intended to be reproduced in part or whole without approval.
Do not scale this drawing - check all dimensions on site.

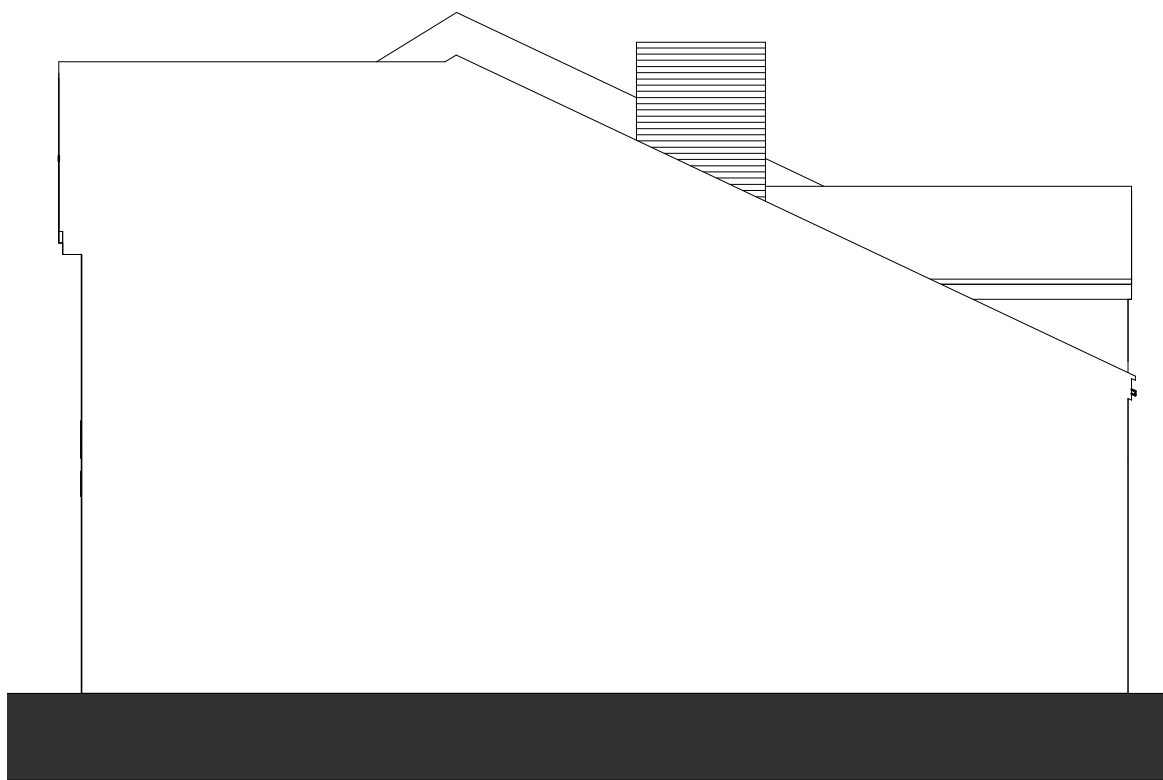


1 North Elevation Existing
1 : 100



2 West Elevation Existing
1 : 100



3 South Elevation Existing
1 : 100

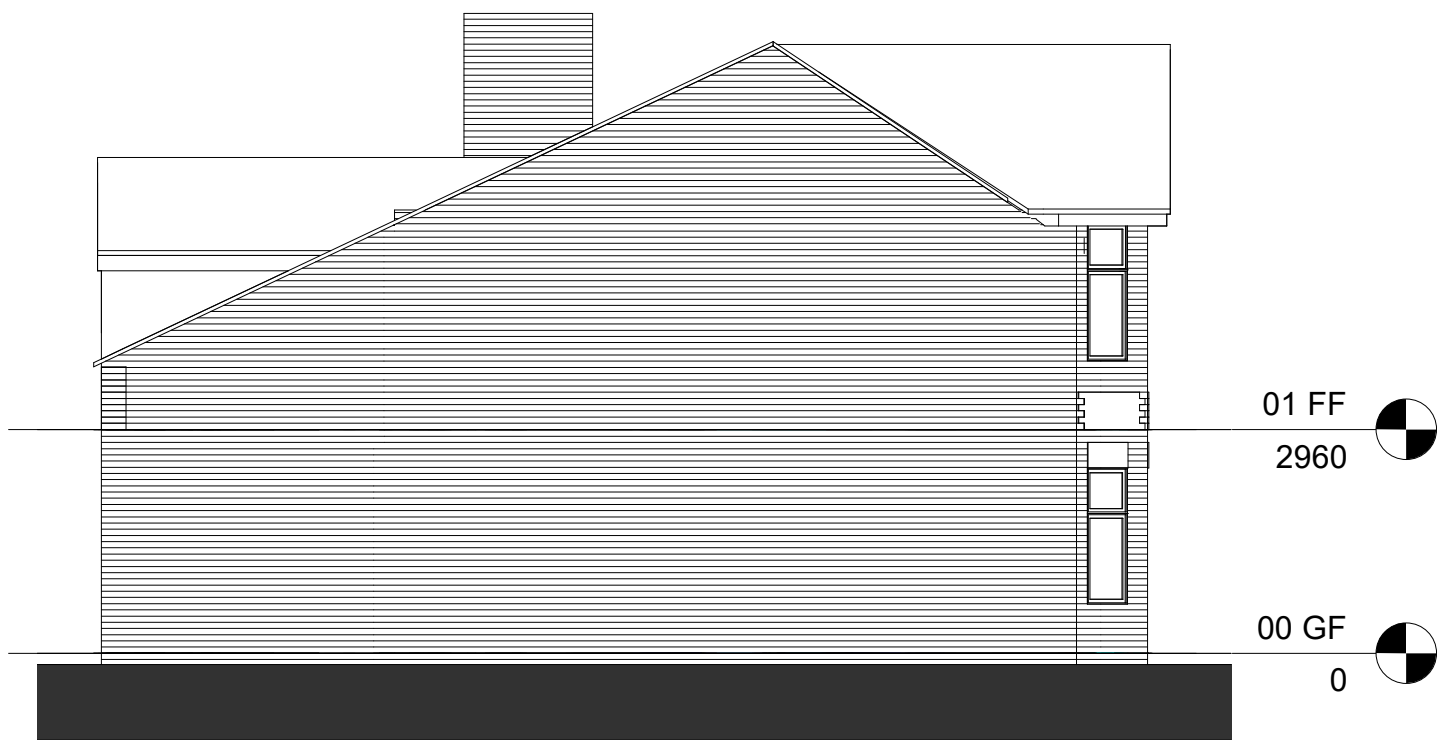

4 East Elevation Existing
1 : 100



P2 07.05.2024 Planning Application
P1 05.03.2024 Issue to Client



Figura Architecture Ltd.
4 Landswood Park, Hartford Cheshire CW8 1NF
T: 07723 917405
www.figura-architecture.co.uk

Client:
Susie and Neil Allen

Project:
Dormer Rear Extension
82 Atwood Road, Didsbury

Dwg Title:
Existing Elevations

Drn by:	SEM	Date:	14.02.24
Scale:	1 : 100	@ A3	
Dwg No:	A105	P2	
Job No.	23024	Rev.	