



DO NOT SCALE FROM THIS DRAWING. USE GIVEN DIMENSIONS ONLY.
ALL DIMENSIONS ARE TO BE CHECKED ON SITE BY THE CONTRACTOR.
ANY DIMENSIONAL DISCREPANCIES TO BE REPORTED BACK TO HEALEY CONSULTING PRIOR TO PROCEEDING WITH CONSTRUCTION

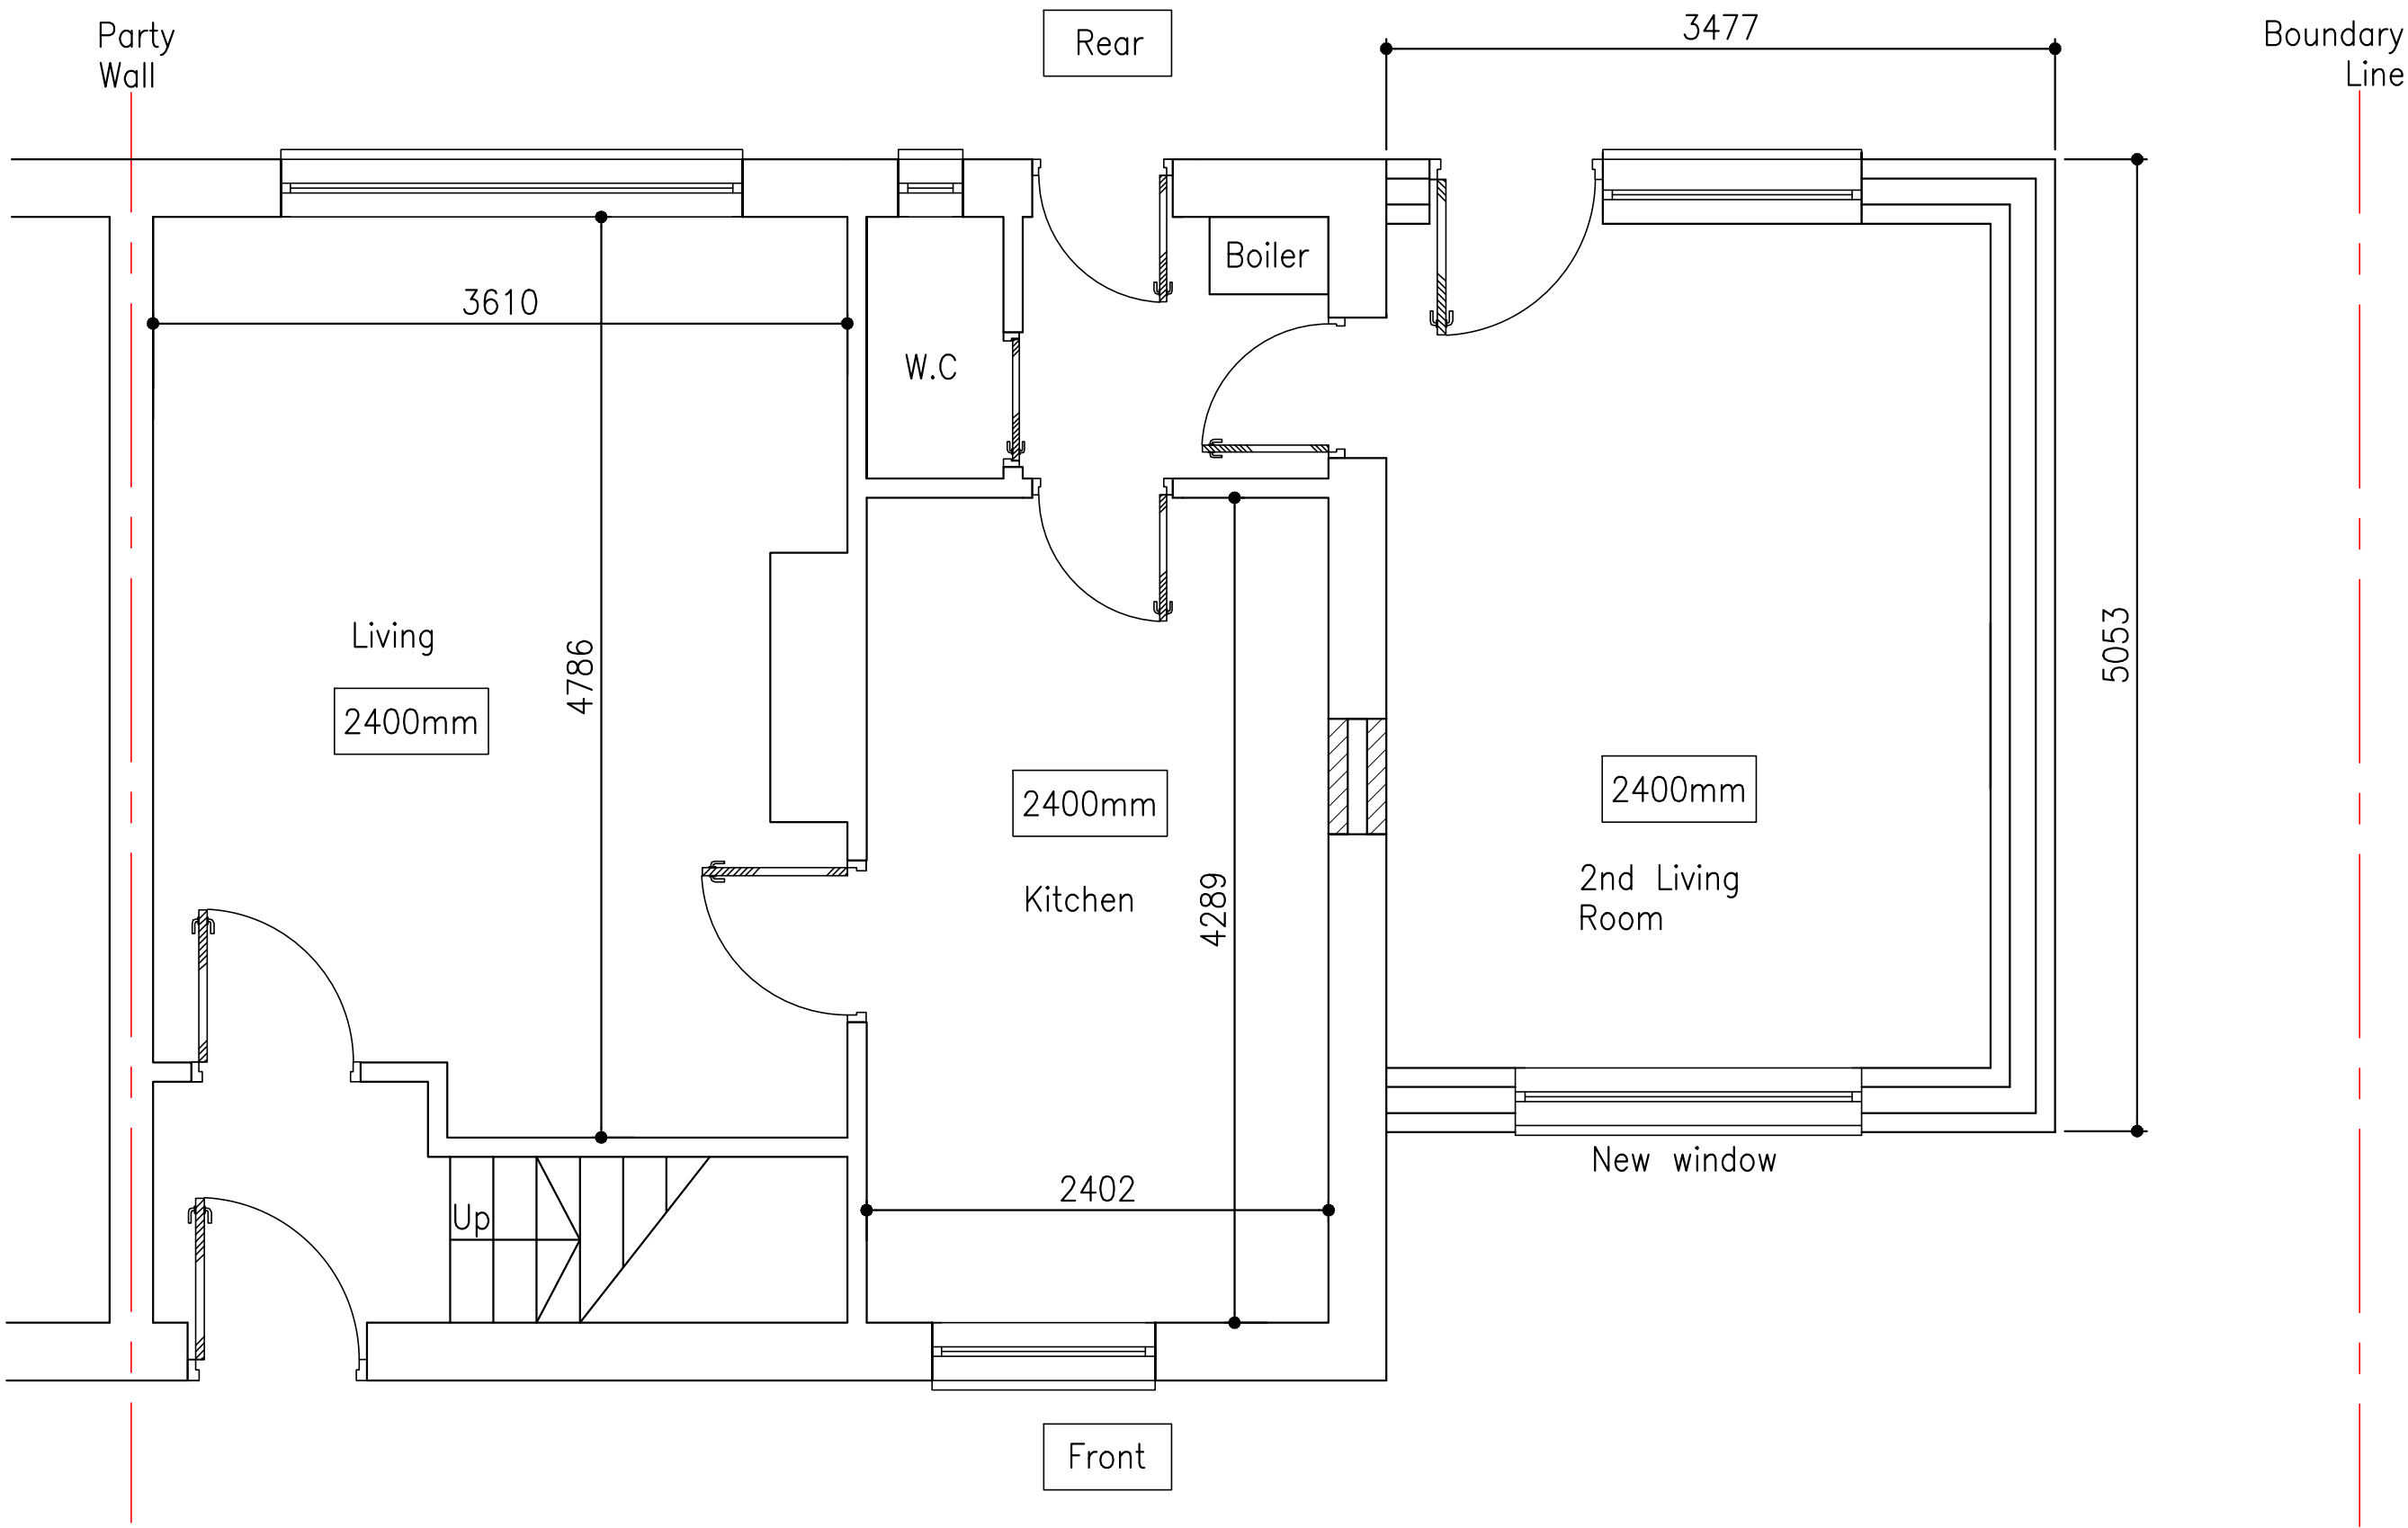


PLAN – PROPOSED GROUND FLOOR

Scale 1:50

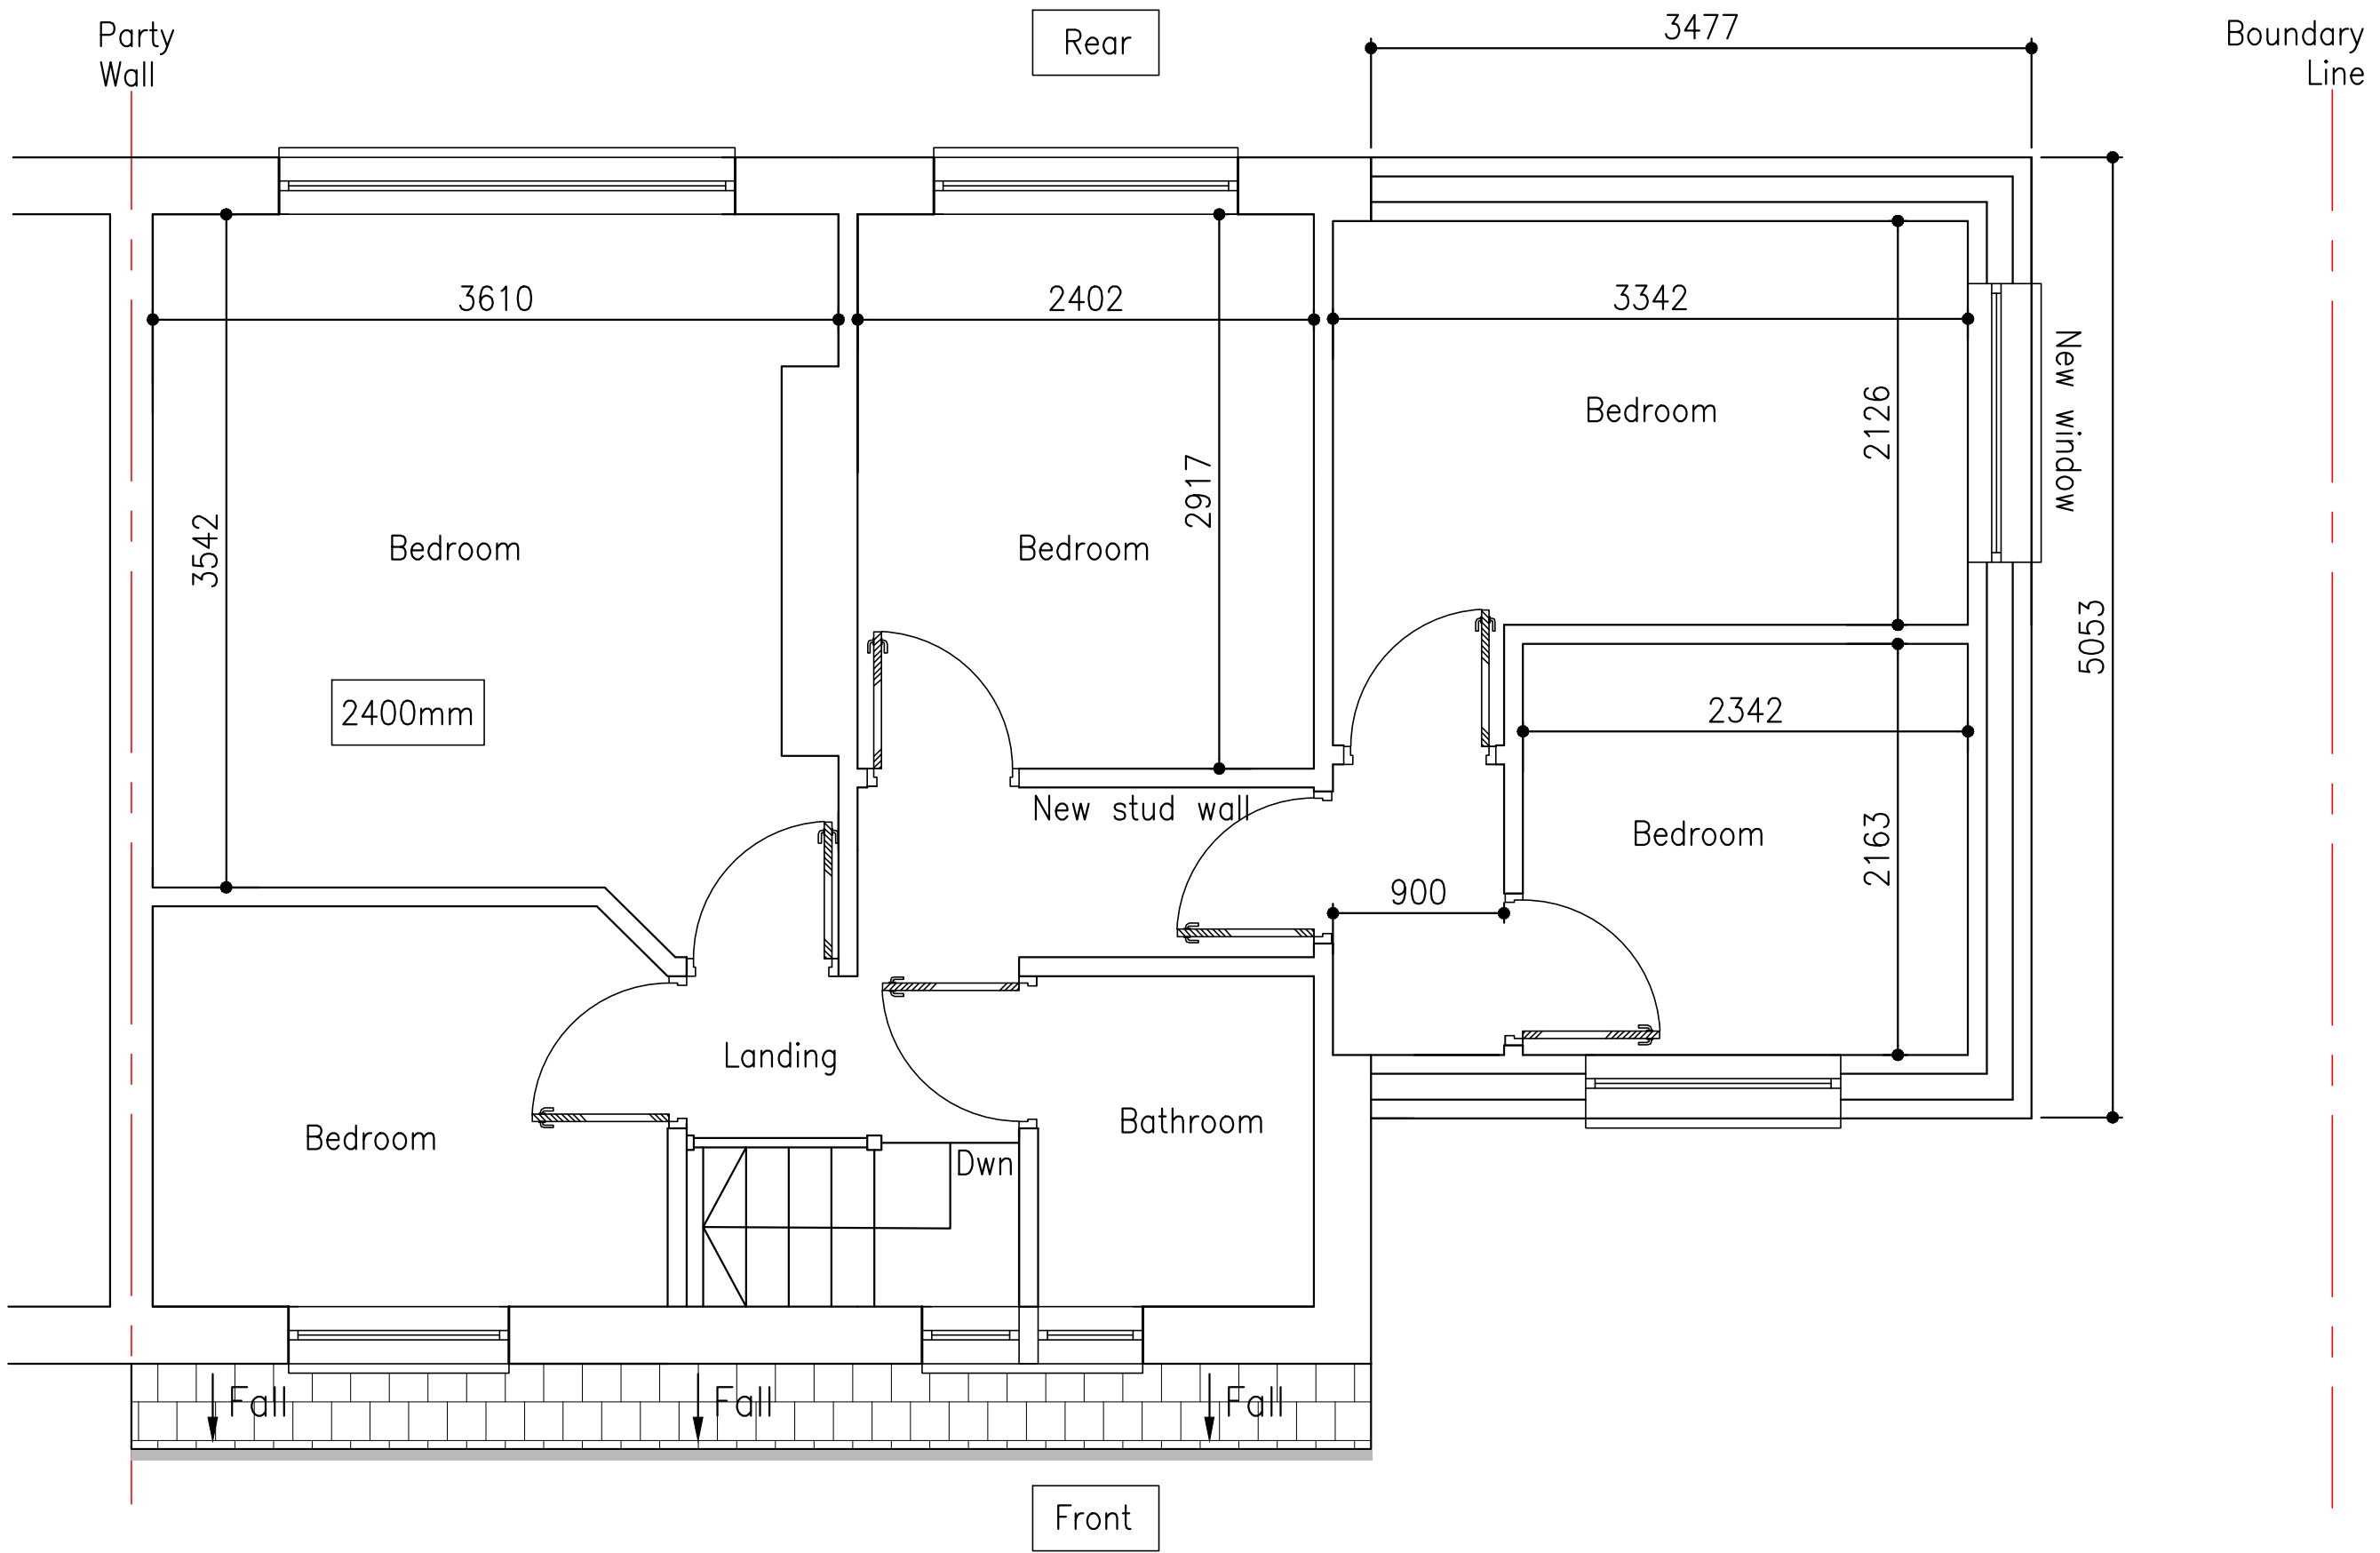

PLAN – PROPOSED FIRST FLOOR

Scale 1:50

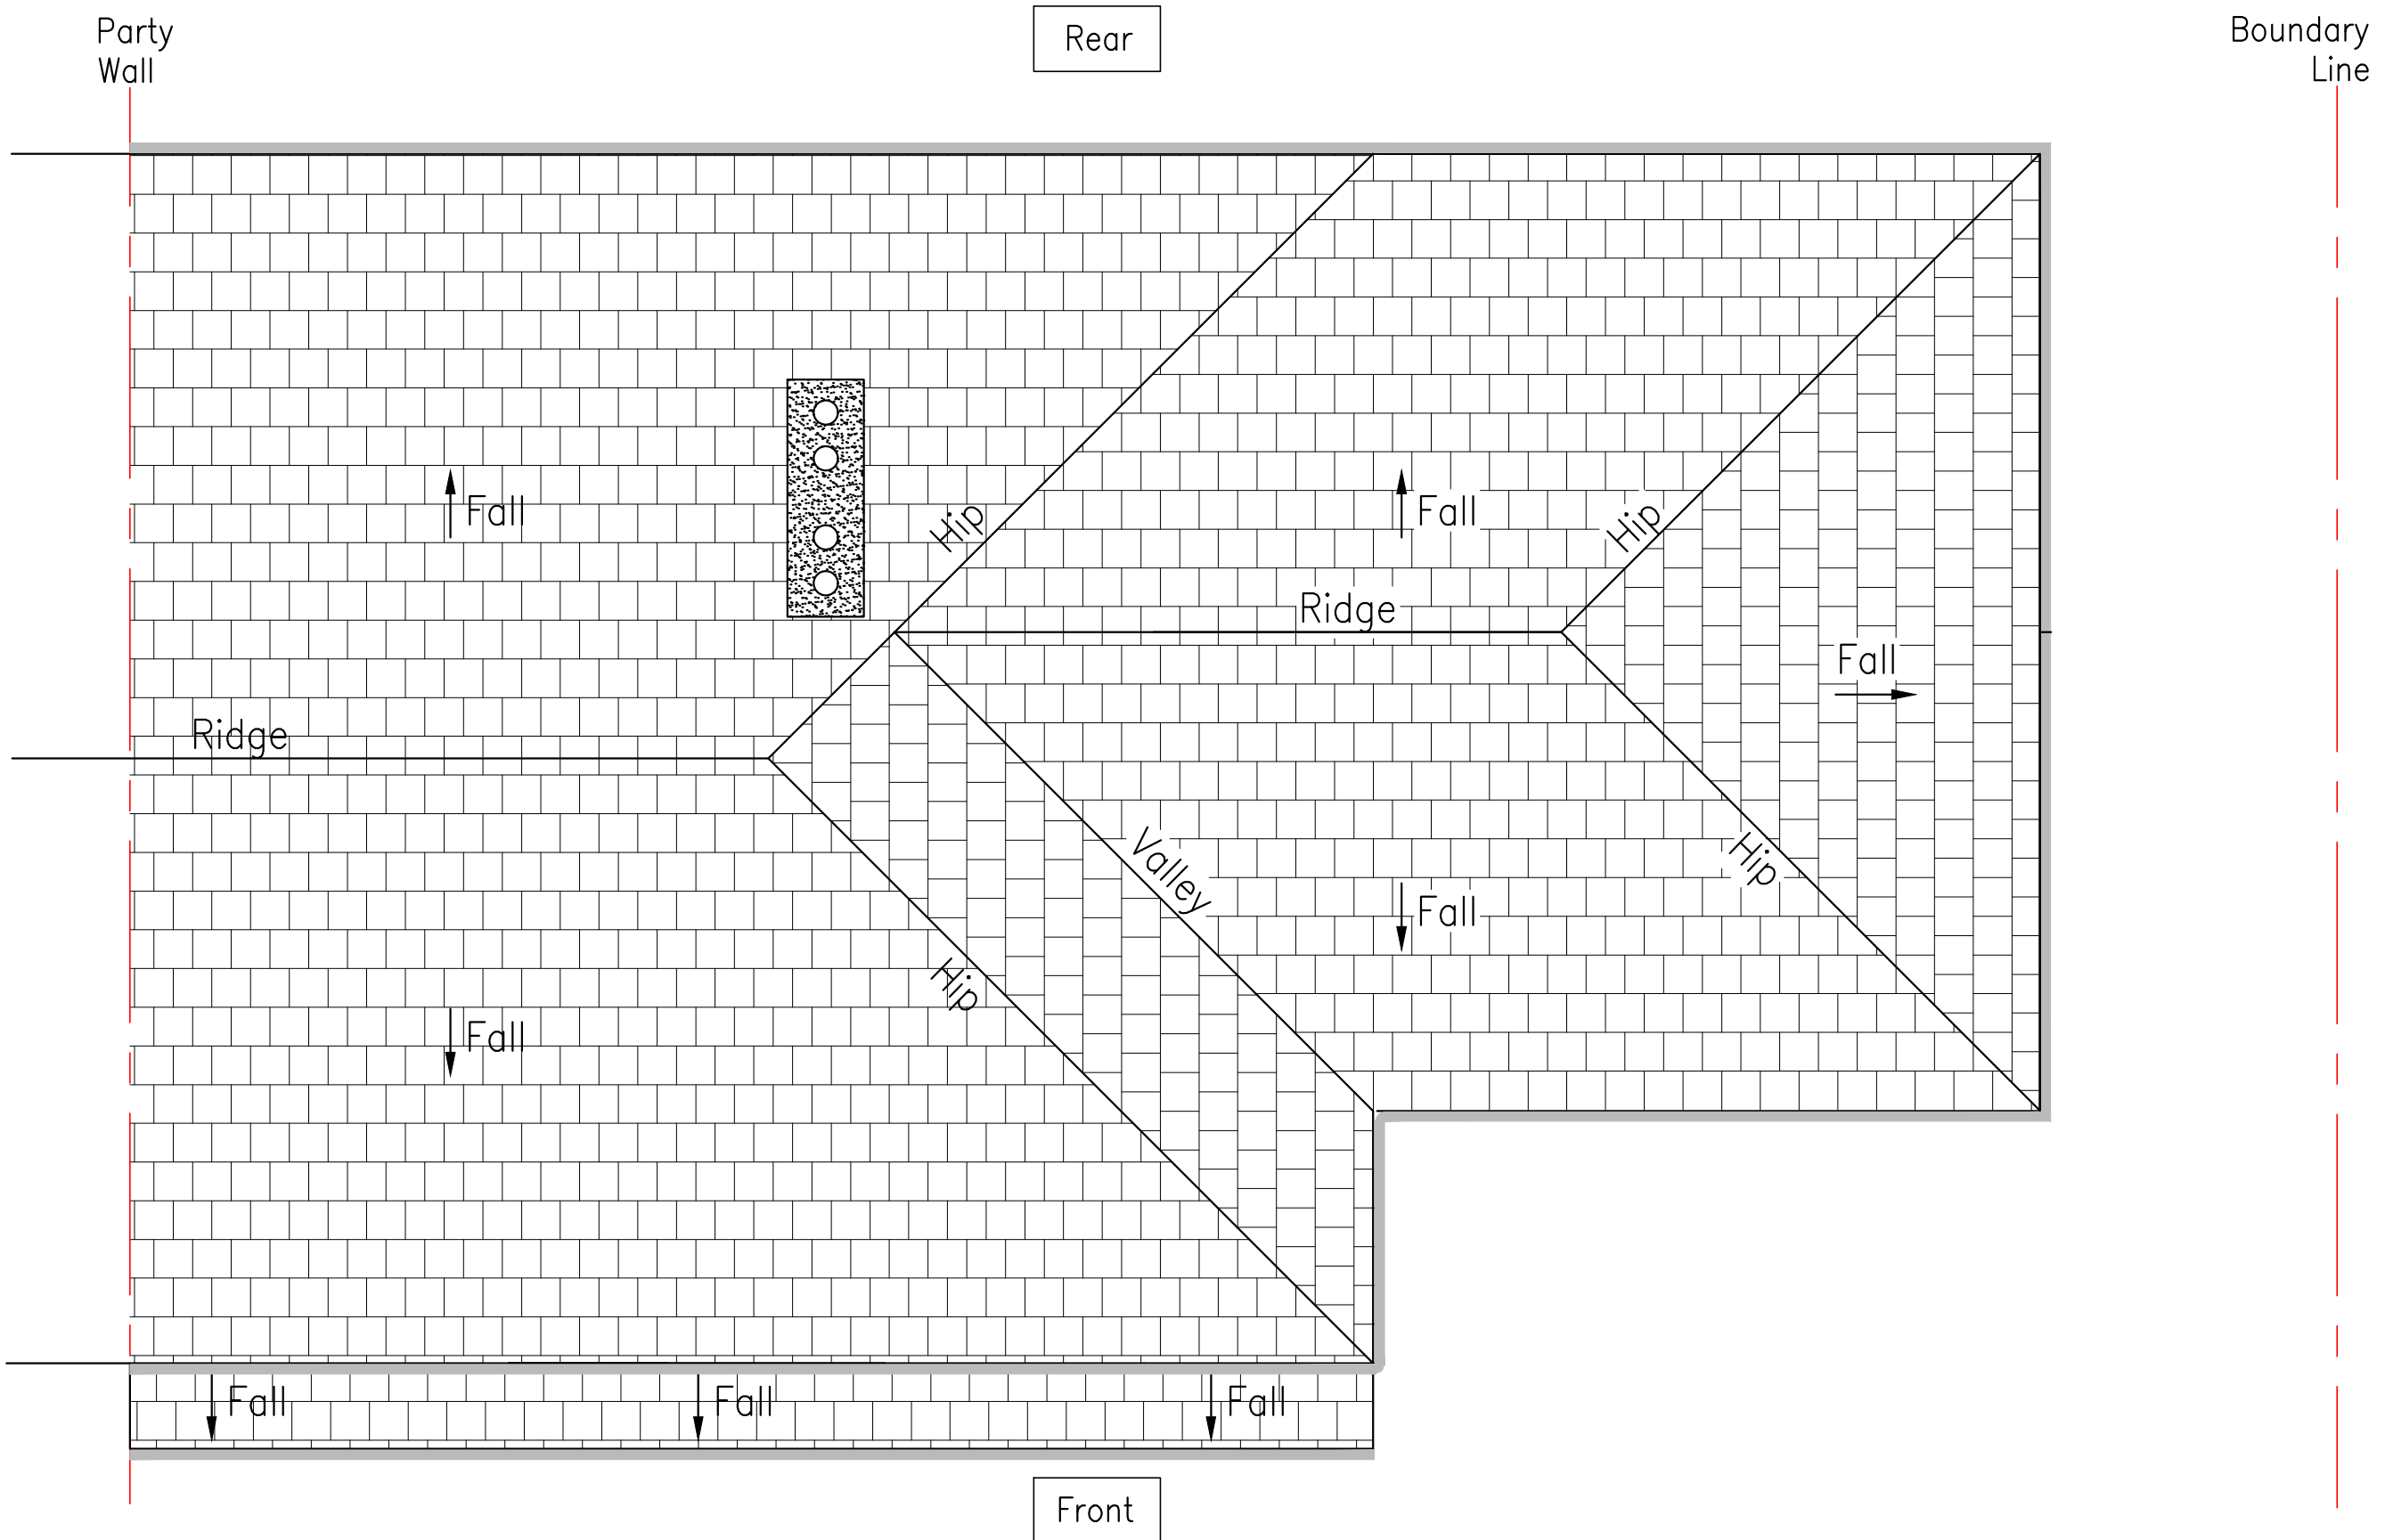

PLAN – PROPOSED ROOF

Scale 1:50

PLANNING APPLICATION



GENERAL NOTES

1. All dimensions are in millimeters unless noted otherwise.
2. All levels are in metres unless noted otherwise.
3. This drawing is to be read in conjunction with all other HC drawings issued for the project, HC specifications, Architects, M&E drawings and specifications.

4	14.02.24	CR	REAR BEDROOM WINDOW CHANGED TO SIDE ELEVATION
3	01.02.24	CR	REVISED IN LINE WITH COMMENTS
2	13.01.24	CR	PLANNING APPLICATION
1	03.01.24	CR	ISSUED FOR DISCUSSION PURPOSES ONLY
REV	DATE	BY	DETAILS OF REVISION
ARCHITECT / CLIENT			
MR LOUIS MENSAB			
PROJECT			
47 CHARIOT STREET			
OPENSAB			
M11 1FZ			
TITLE			DRAWN BY
PROPOSED GROUND FLOOR,			CR
FIRST FLOOR AND ROOF PLANS			DATE
			02.01.23
			SCALE
			SHOWN@A2
DRAWING NO.			REVISION
HC-23596-(20)-02			4
HEALEY CONSULTING			
Brunel House			
63 Dale Street			
Mansfield			
Rochdale			
OL16 3NJ			
Tel: 01706 343961			
Fax: 01706 343981			
email: office@healeyconsulting.co.uk			
copyright: Healey Consulting			
structural engineering consultants			