

Note:
Do not scale from this drawing.
Dimensions are to be checked on site.
If in doubt please ask.

General Notes

The existing general arrangement base drawings (plans, sections and elevations) are based upon 2010 data and in some instances, may not reflect the current arrangement. Dimensions and arrangements must be checked for accuracy onsite by the contractor, prior to any works commencing, ordering or manufacture / fabrication of any elements or components.

Any discrepancies / irregularities must be reported to the CA immediately.

No work shall commence until any such discrepancies have been resolved.

Limitations

The drawings are based upon existing data and no concealed and / or hidden spaces have been exposed and / or opened up for inspection, unless specifically highlighted. Therefore, the arrangement and interfacing illustrated across details are purely indicative / approximate only. The accuracy of the survey data graphically presented cannot be confirmed. These drawings are for tender purposes only.

KEY

- ■ ■ Tracks to be removed and retained
- ■ ■ Fencing and balustrading to be removed and retained
- ■ ■ Tracks to be removed
- ■ ■ Fencing and balustrading to be removed

NOTE:

Precedence:

The contractor must read in association with all Landscape Architect, Structural & Civil Engineers packages.

Separate Landscaping, Structural & Civil Engineers proposals take precedent over indicative architectural information.

NOTE:

Design Intent:

This drawing is indicative of design intent for Tender purposes only. Completion of detailed design is to be undertaken by sub-contractors as requires by CDP and detailed in Employers requirements.

P4	18/04/24	Rail buffer amended for removal
P3	13/03/24	East perimeter extent of Viaduct amended
P2	08/03/24	Key amended
P1	01/03/24	Issued for planning

Rev Date/Intls Details

© The moral rights of the author are hereby asserted.
This drawing and design is the sole property of Buttress Ltd and must not be reproduced without permission.
Buttress Ltd is Registered in England and Wales: 5363573

SCIENCE+
INDUSTRY
MUSEUM

Buttress

41 Bangall St
Manchester
M4 6AF

Closewise, Yorkshire House
Greek Street, Leeds
LS1 5SH

T 0161 236 3303
E contact@buttress.net
W www.buttress.net

Project Title	LANDSCAPING
Client	SCIENCE & INDUSTRY MUSEUM
Location	MANCHESTER


Drawing Title	Viaduct Site Plan Demolition & Removals Key Plan
---------------	--

Date	30/05/23	Scale	1:200
Checked	AS	Orig Paper Size	A1

Status **PLANNING**

Project: Origin: Zone: Level: Type: Disc: Number: Rev:

9488 - BUT - L - XX - DR - A - (01)007 - P4

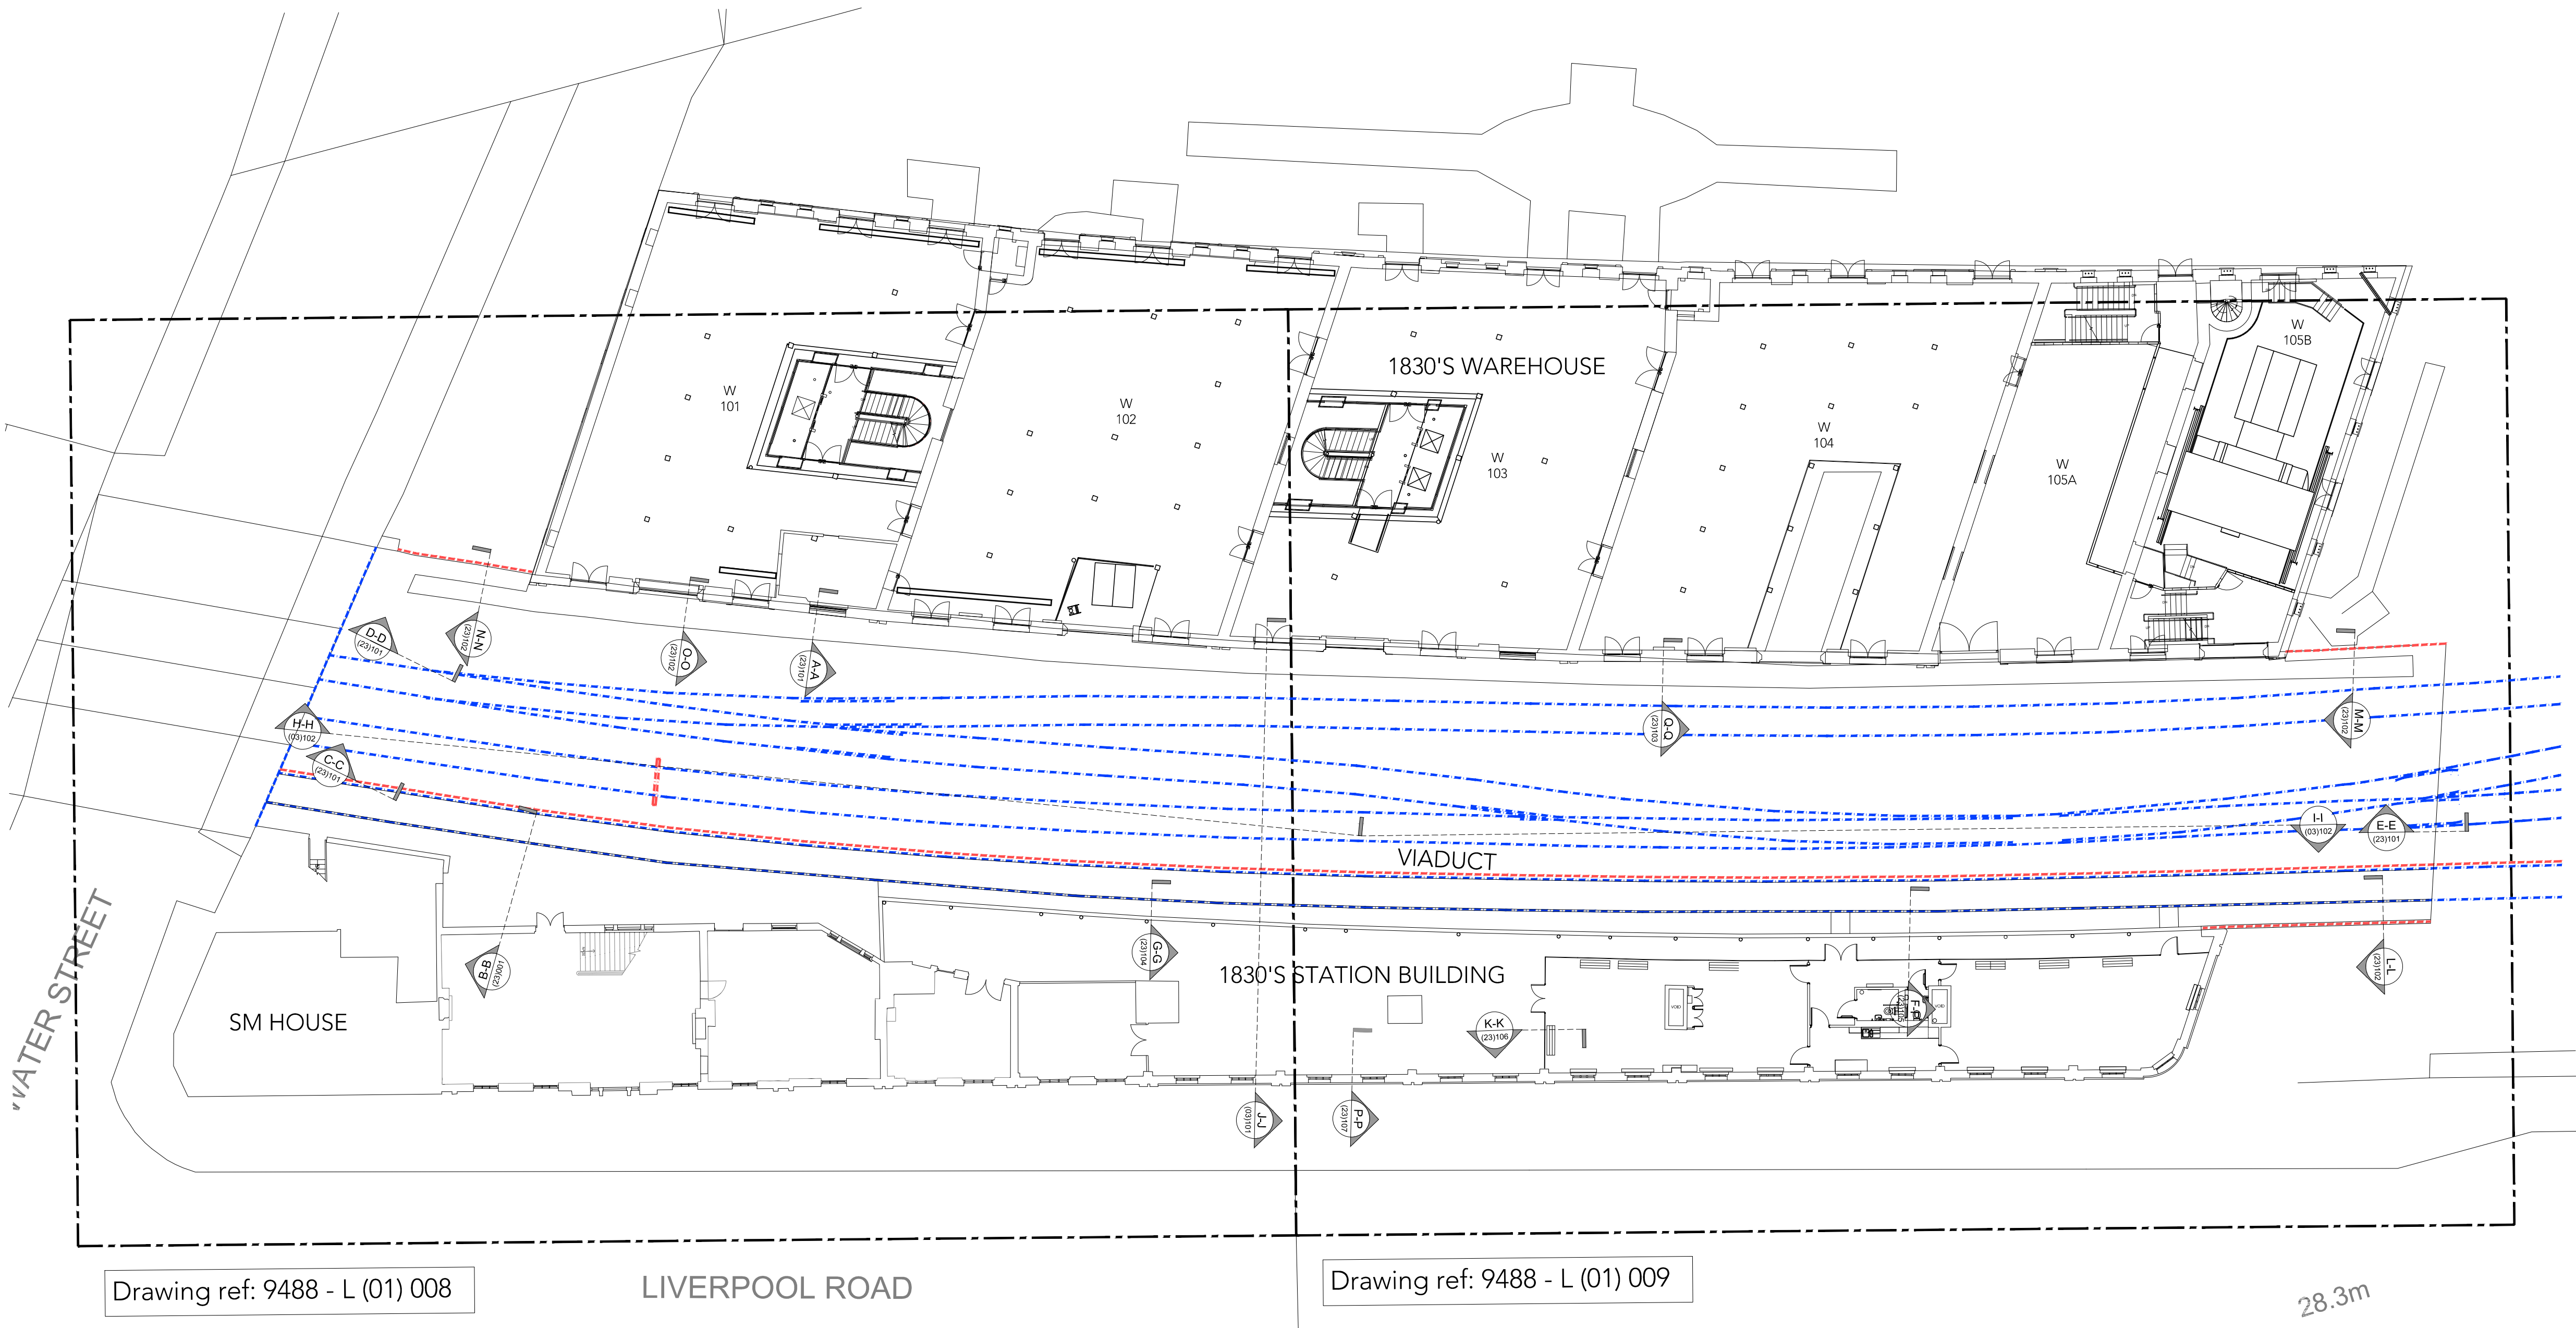

Drawing ref: 9488 - L (01) 008

LIVERPOOL ROAD

Drawing ref: 9488 - L (01) 009

28.3m

Site Plan - Demolition & Removals Key Plan
Scale 1:200

