


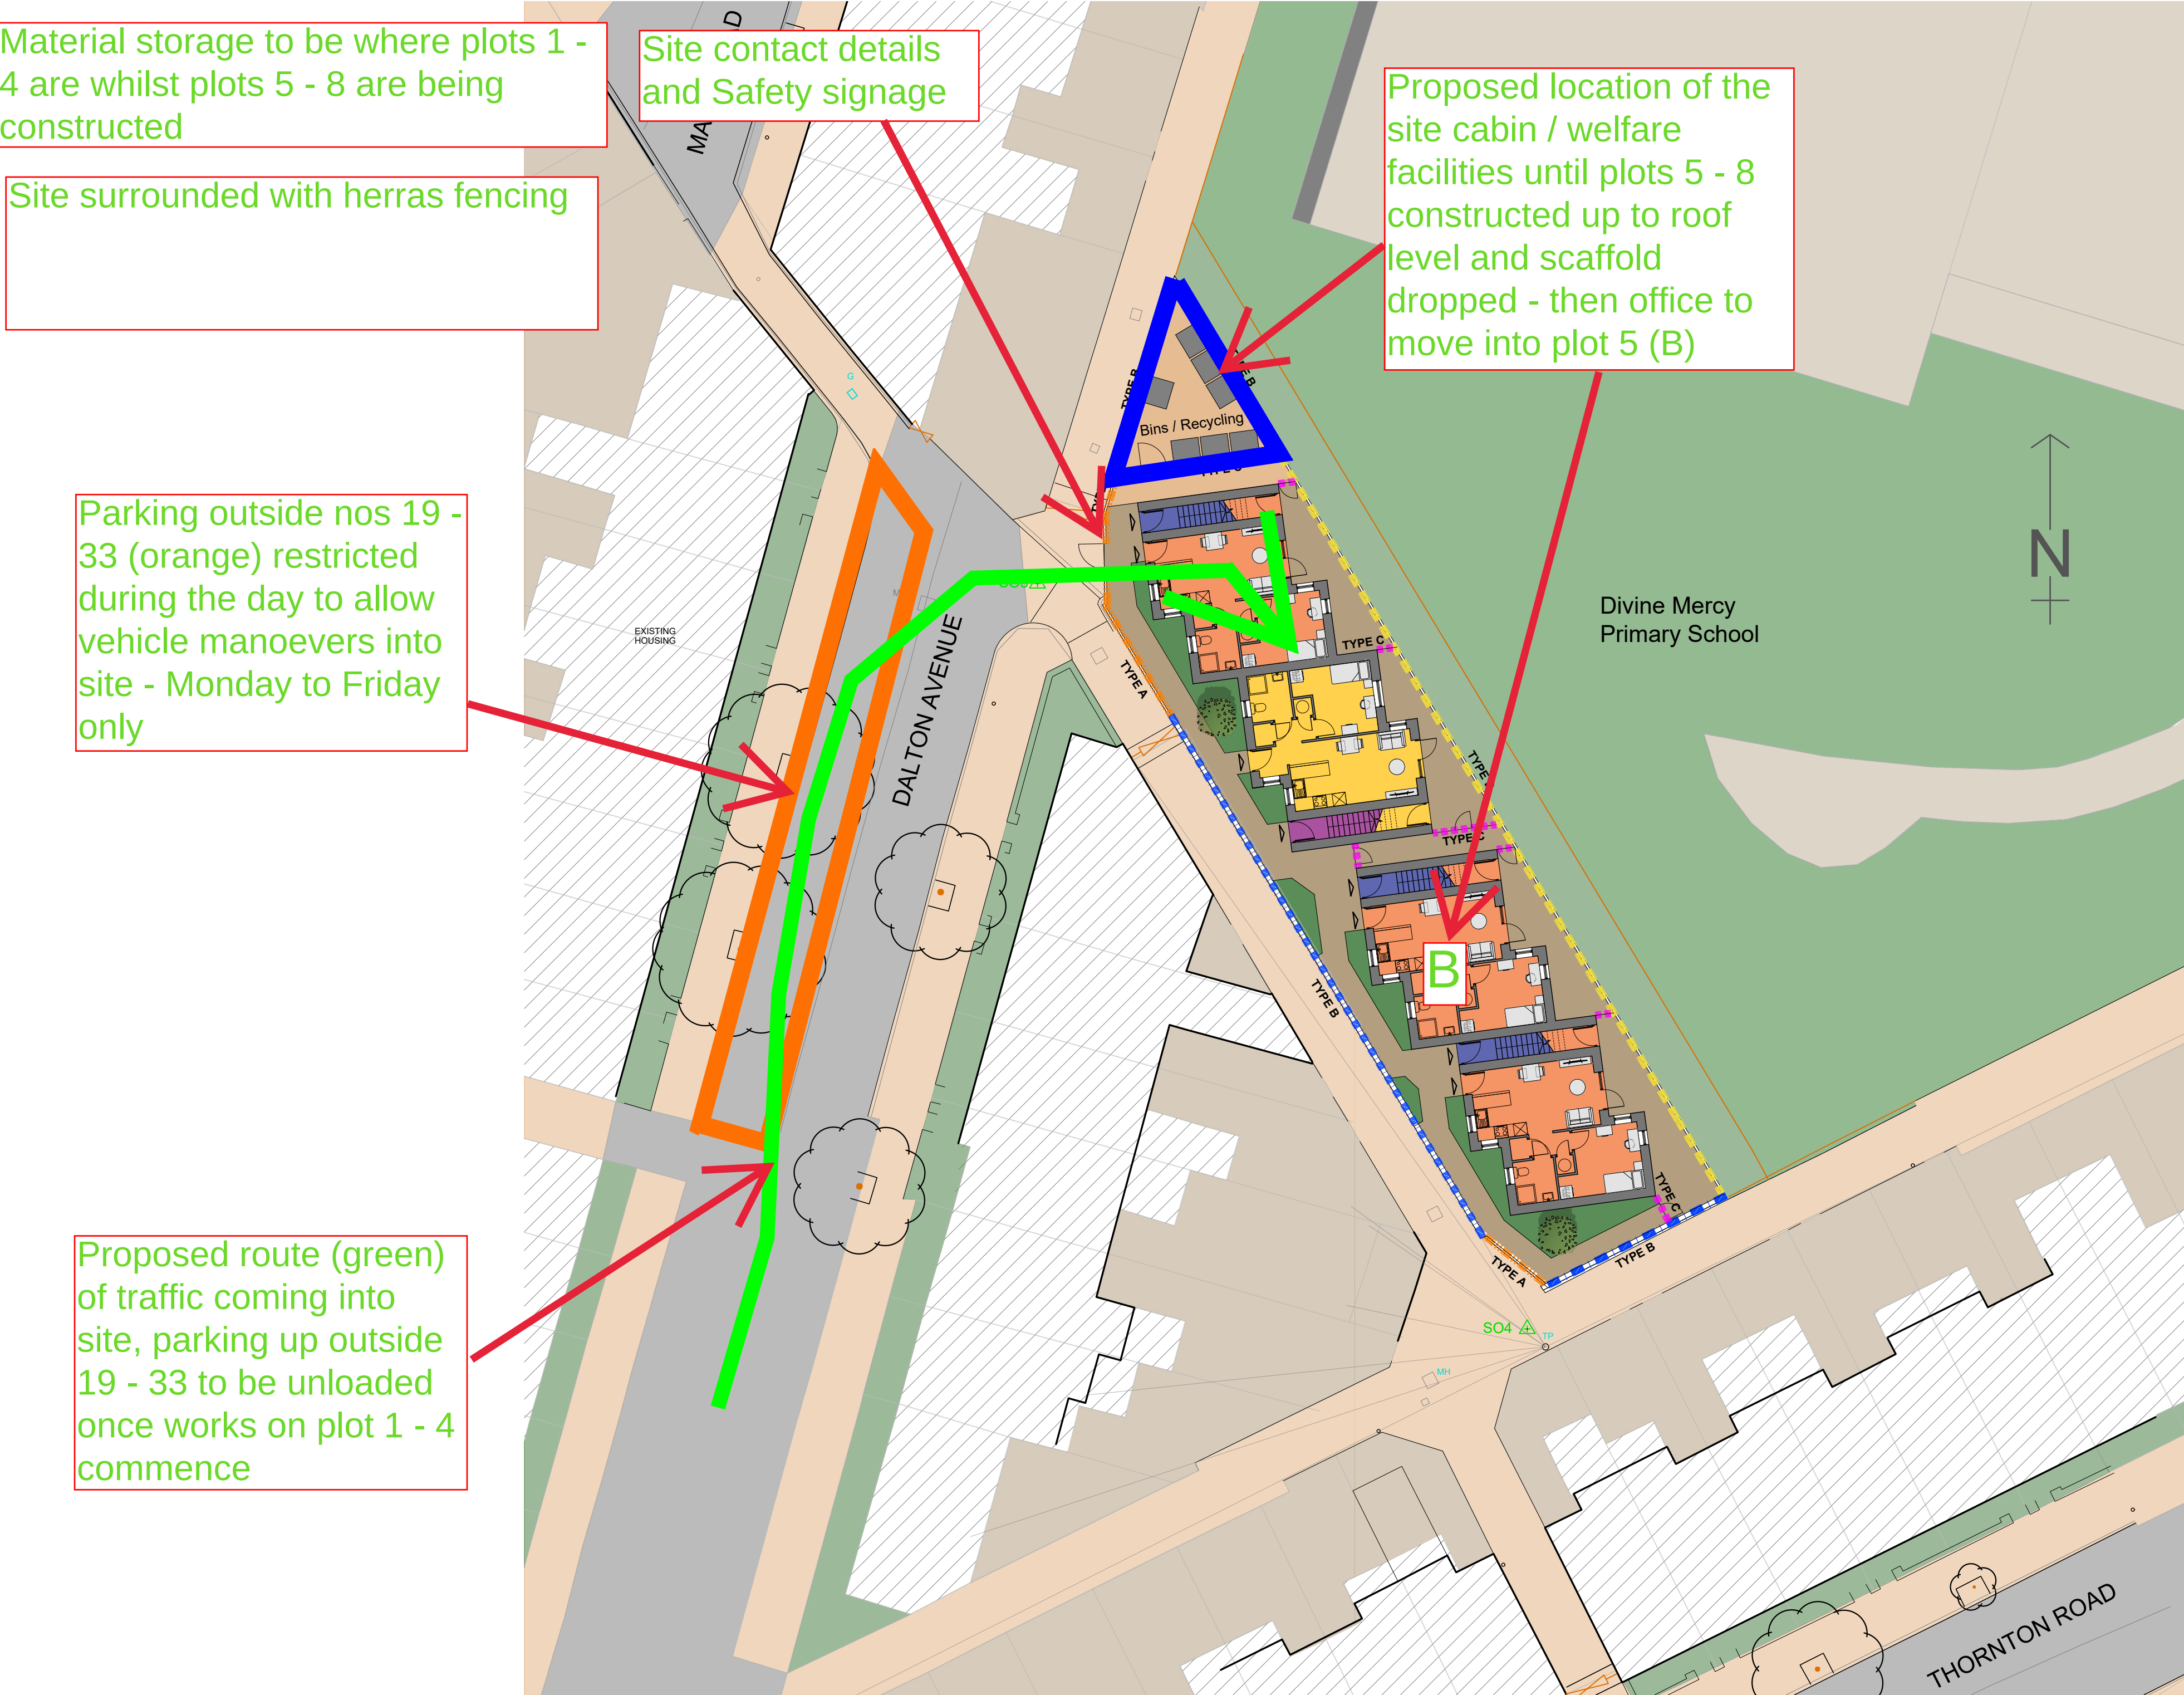

02 Proposed Site Plan
02 Scale 1:200 @ A1

Boundary /Wall Types

TYPE A	(Boundary wall adjacent to site perimeter to public areas) New 2.1m high boundary consisting of 2.1m high brick piers and 600mm high brick wall, topped with 1500mm high black powder coated metal railings
TYPE B	(Boundary wall adjacent to site perimeter) New 2.1m high boundary consisting of 2100mm high brick wall with brick piers as required by structural engineer, topped with artstone coping. Openings in brick wall to be formed as per street elevation drawing, with metal infill panels.
TYPE C	(Separation of rear gardens) 1.8 m high boundary comprising 1.5m high close boarded timber fence infill panel on 300mm concrete base panel between concrete posts - height of timber fence panels and concrete base panels may vary - Refer to Structural Engineer's drawings.
TYPE D	(Boundary fence adjacent to site perimeter) 2.1 m high boundary comprising 1.8m high close boarded timber fence infill panel on 300mm concrete base panel between concrete posts - height of timber fence panels and concrete base panels may vary - Refer to Structural Engineer's drawings.

General Notes
01: Dimensions must not be scaled from this drawing. If in doubt, please ask.
02: All dimensions are in millimetres unless noted otherwise.
03: All dimensions should be verified on site before proceeding with the work.
04: TADW Architects shall be notified in writing of any discrepancies.
05: © TADW Limited (UK) 2015

Legend

Design Considerations

- Arranged as two storey cottage flat style accommodation
- No car parking provision
- Predominantly brick elevations
- Generally timber fencing to rear and party fencing in line with SBD.
- Communal bin store for cottage flats

SCHEDULE OF PROPERTIES

	3 no. 1 Bed GF Flats @ 39.2 m²
	1 no. 1 Bed GF Flat @ 41.2 m²
	3 no. 1 Bed 1F Flats @ 47.8 m²
	1 no. 1 Bed 1F Flat @ 49.8 m²

TOTAL 8 no. dwellings

P7	Existing Topographical Site Plan and Proposed Site Plan drawings separated	08.04.23	KM	MH
P6	Planning application	14.06.23	KM	MH
P5	Proposed boundary treatment note updated.	18.05.23	KM	MH
P4	Site plan updated. Proposed boundary treatments added.	14.03.23	KM	MH
P3	Floor plans updated. Schedule of properties updated	02.03.23	KM	MH
P2	Updated	19.12.22	KM	MH
P1	Issued for comment	21.11.22	KM	MH
Issue	Description	Date	Drawn	Checked

Drawing Status
P - Planning | T - Tender | C - Construction | R - As Record

For Approval

tadw architects



Six St. Petersgate Stockport Cheshire SK1 1HD
Ph 0161 477 6158 Fx 0161 480 8342 mail@tadw.co.uk www.tadw.co.uk

Client MSV Housing

Job Dalton Avenue
Fallowfield

Title Proposed Site Plan

Scale 1:200 @ A1

Note - Prints from PDF files may not be to scale, check accuracy against scale

Job Number 221319	Drawing Number 02	Issue P7
----------------------	----------------------	-------------