



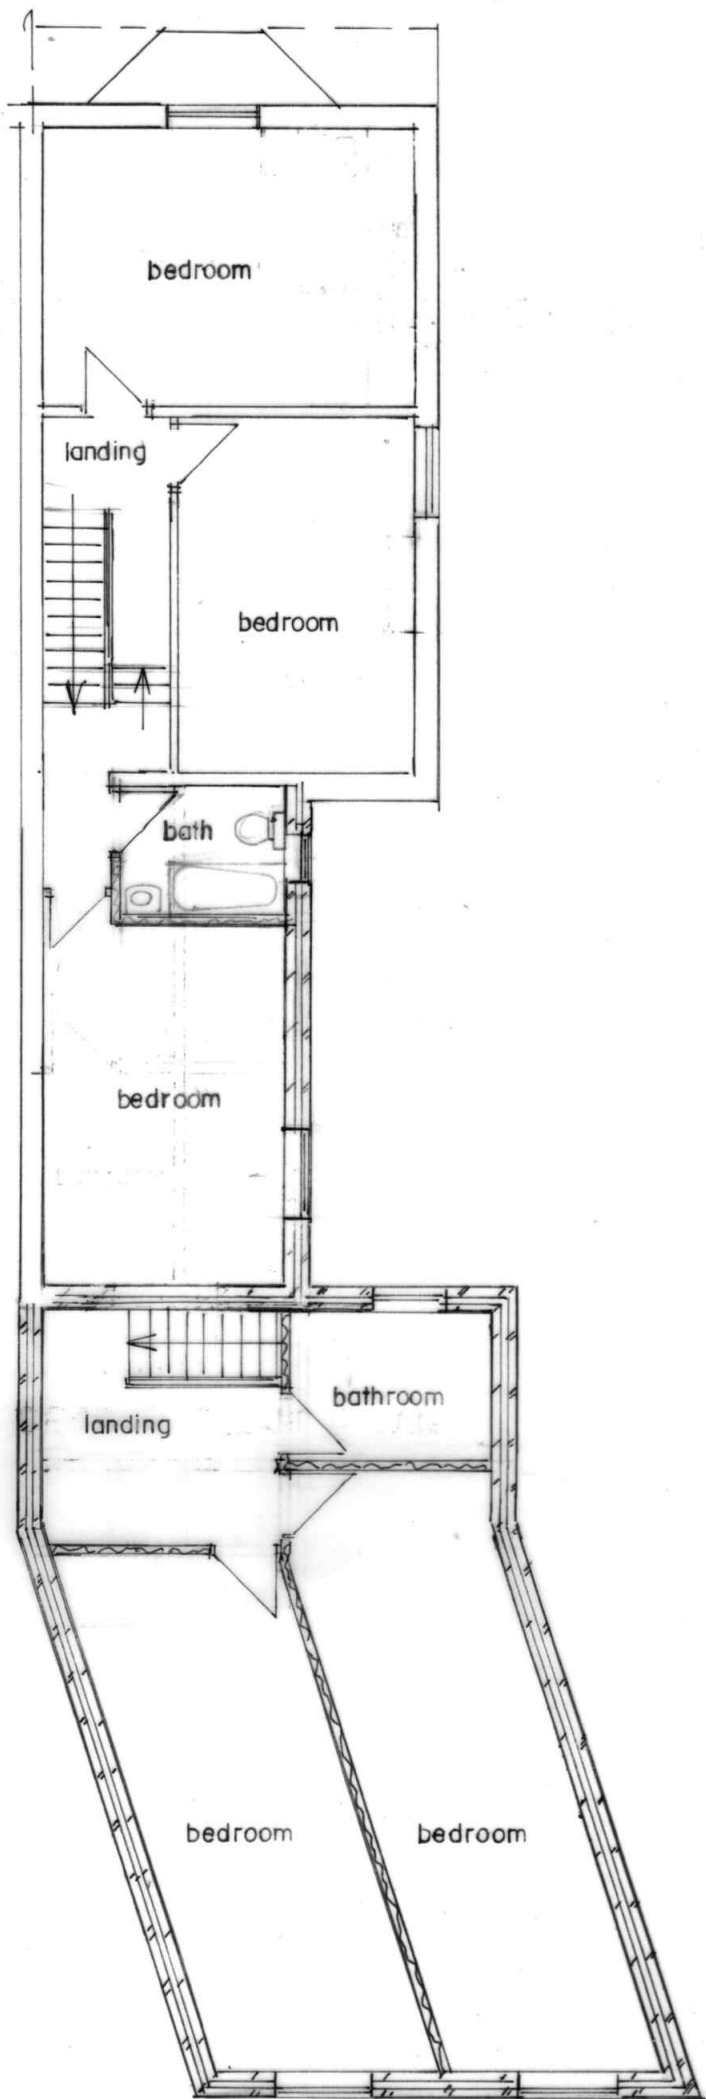

SECOND FLOOR PLAN
(PROPOSED)

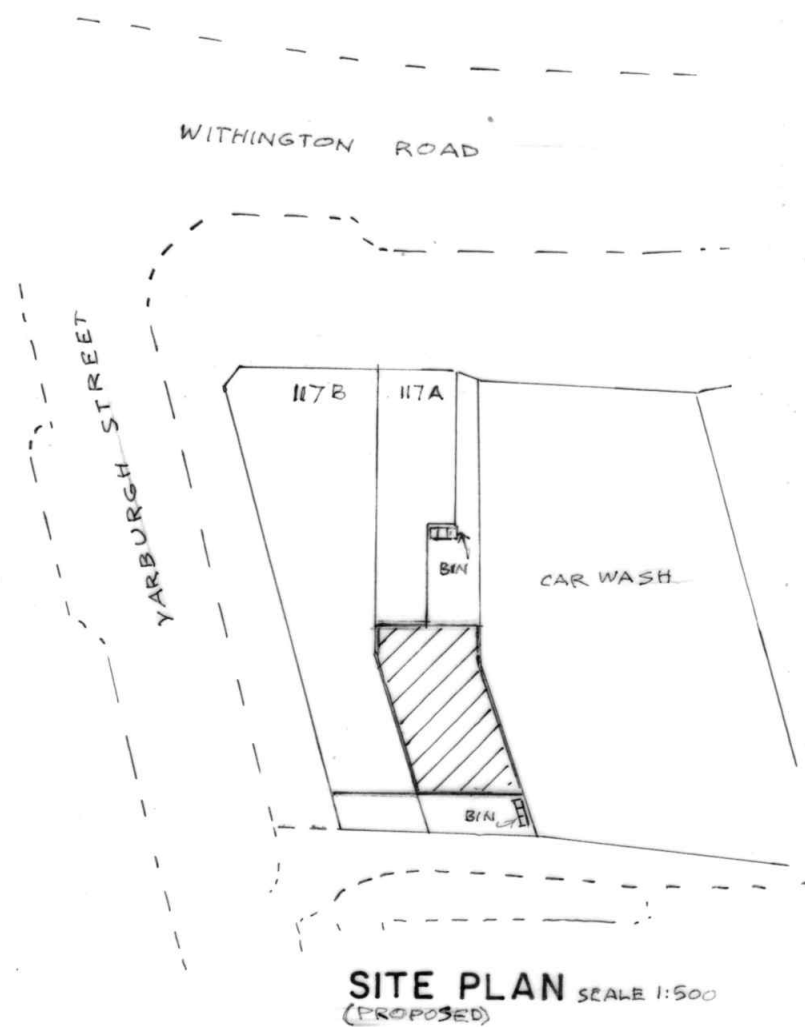

SITE PLAN SCALE 1:500
(PROPOSED)

BUILDING DESIGN SERVICES
M. FAROOQ
418 Bury Road Rochdale OL11 5EU.
Tel: 01706 712231 Mob: 07967605763

PROPOSED THREE STOREY REAR EXTENSION AND ALTERATION TO EXISTING BUILDING TO FORM TO THE REAR ONE SELF CONTAINED FLAT AT 1ST AND 2ND FLOORS AT 117A WITHINGTON ROAD WHALLEY RANGE MANCHESTER M16 8EE

For: RANGE SOLICITORS

Plan Scale 1:100

2081 /4