


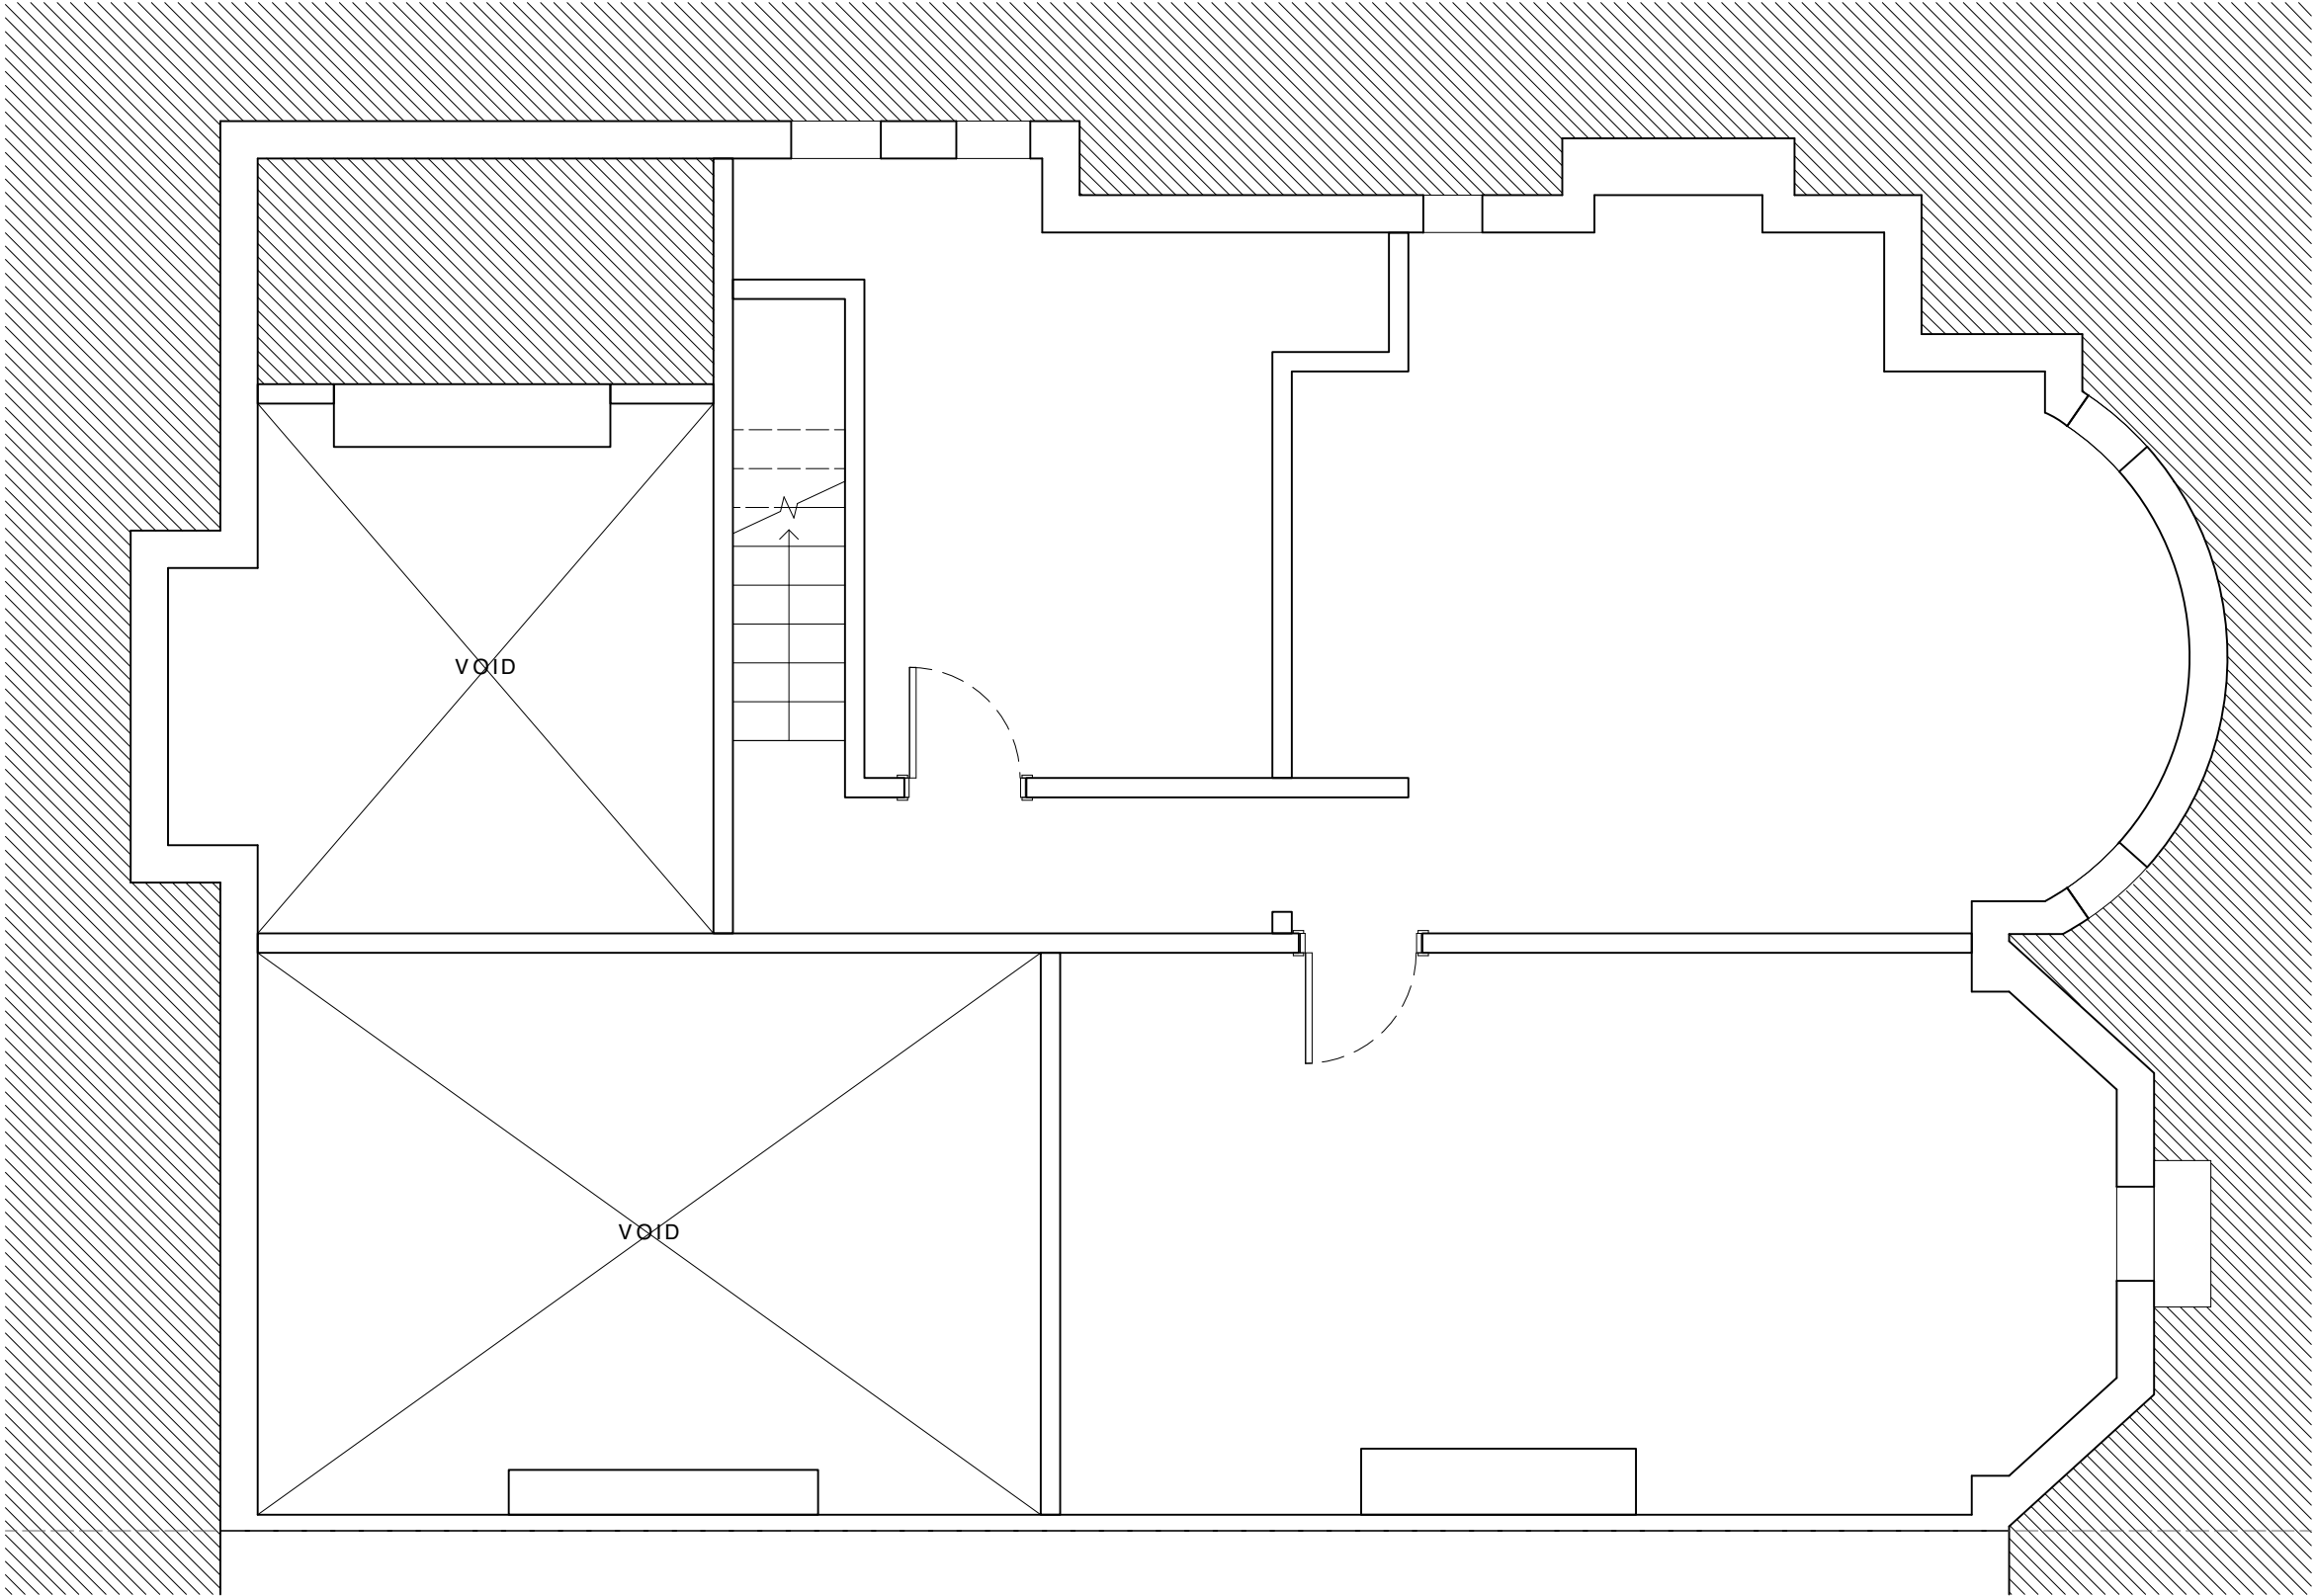

FOR PLANNING

0 0.5 1 m



EDITORIAL
STUDIO

Drawing
Existing
Basement Plan
Project
St Werburghs Road
Contact

post@editorialstudio.com
Scale 1:50 @ A3 Date 29.08.23 Drawing No. 076_L02_01

© Editorial Studio Ltd. All rights as per the Copywrite and patents Design Act 1988 have been asserted.

Architectural floor plan of a residential unit. The layout includes the following rooms and features:

- UTILITY:** Located at the top left, containing a sink and a window.
- KITCHEN:** Located below the utility room, containing a sink and a window.
- DAY ROOM:** Located at the bottom left, containing a window.
- WC:** Located at the top center, containing a toilet and a window.
- HALLWAY:** A central corridor connecting the rooms, featuring a staircase with an upward arrow.
- LOBBY:** A small area at the top right, containing a window.
- DINING ROOM:** Located at the bottom right, containing a window.
- LOUNGE:** A large room on the right side, featuring a curved wall and a window.

The plan also shows various door openings, windows, and a central staircase with an upward arrow.


0 0.5 1 m

10 kN/m


Drawing
 Existing
 Ground Floor Plan
 Project
 St Werburghs Road
 Contact

post@editorialstudio.com

Scale	Date	Drawing No.
1:50 @ A3	29.08.23	076_L02_02

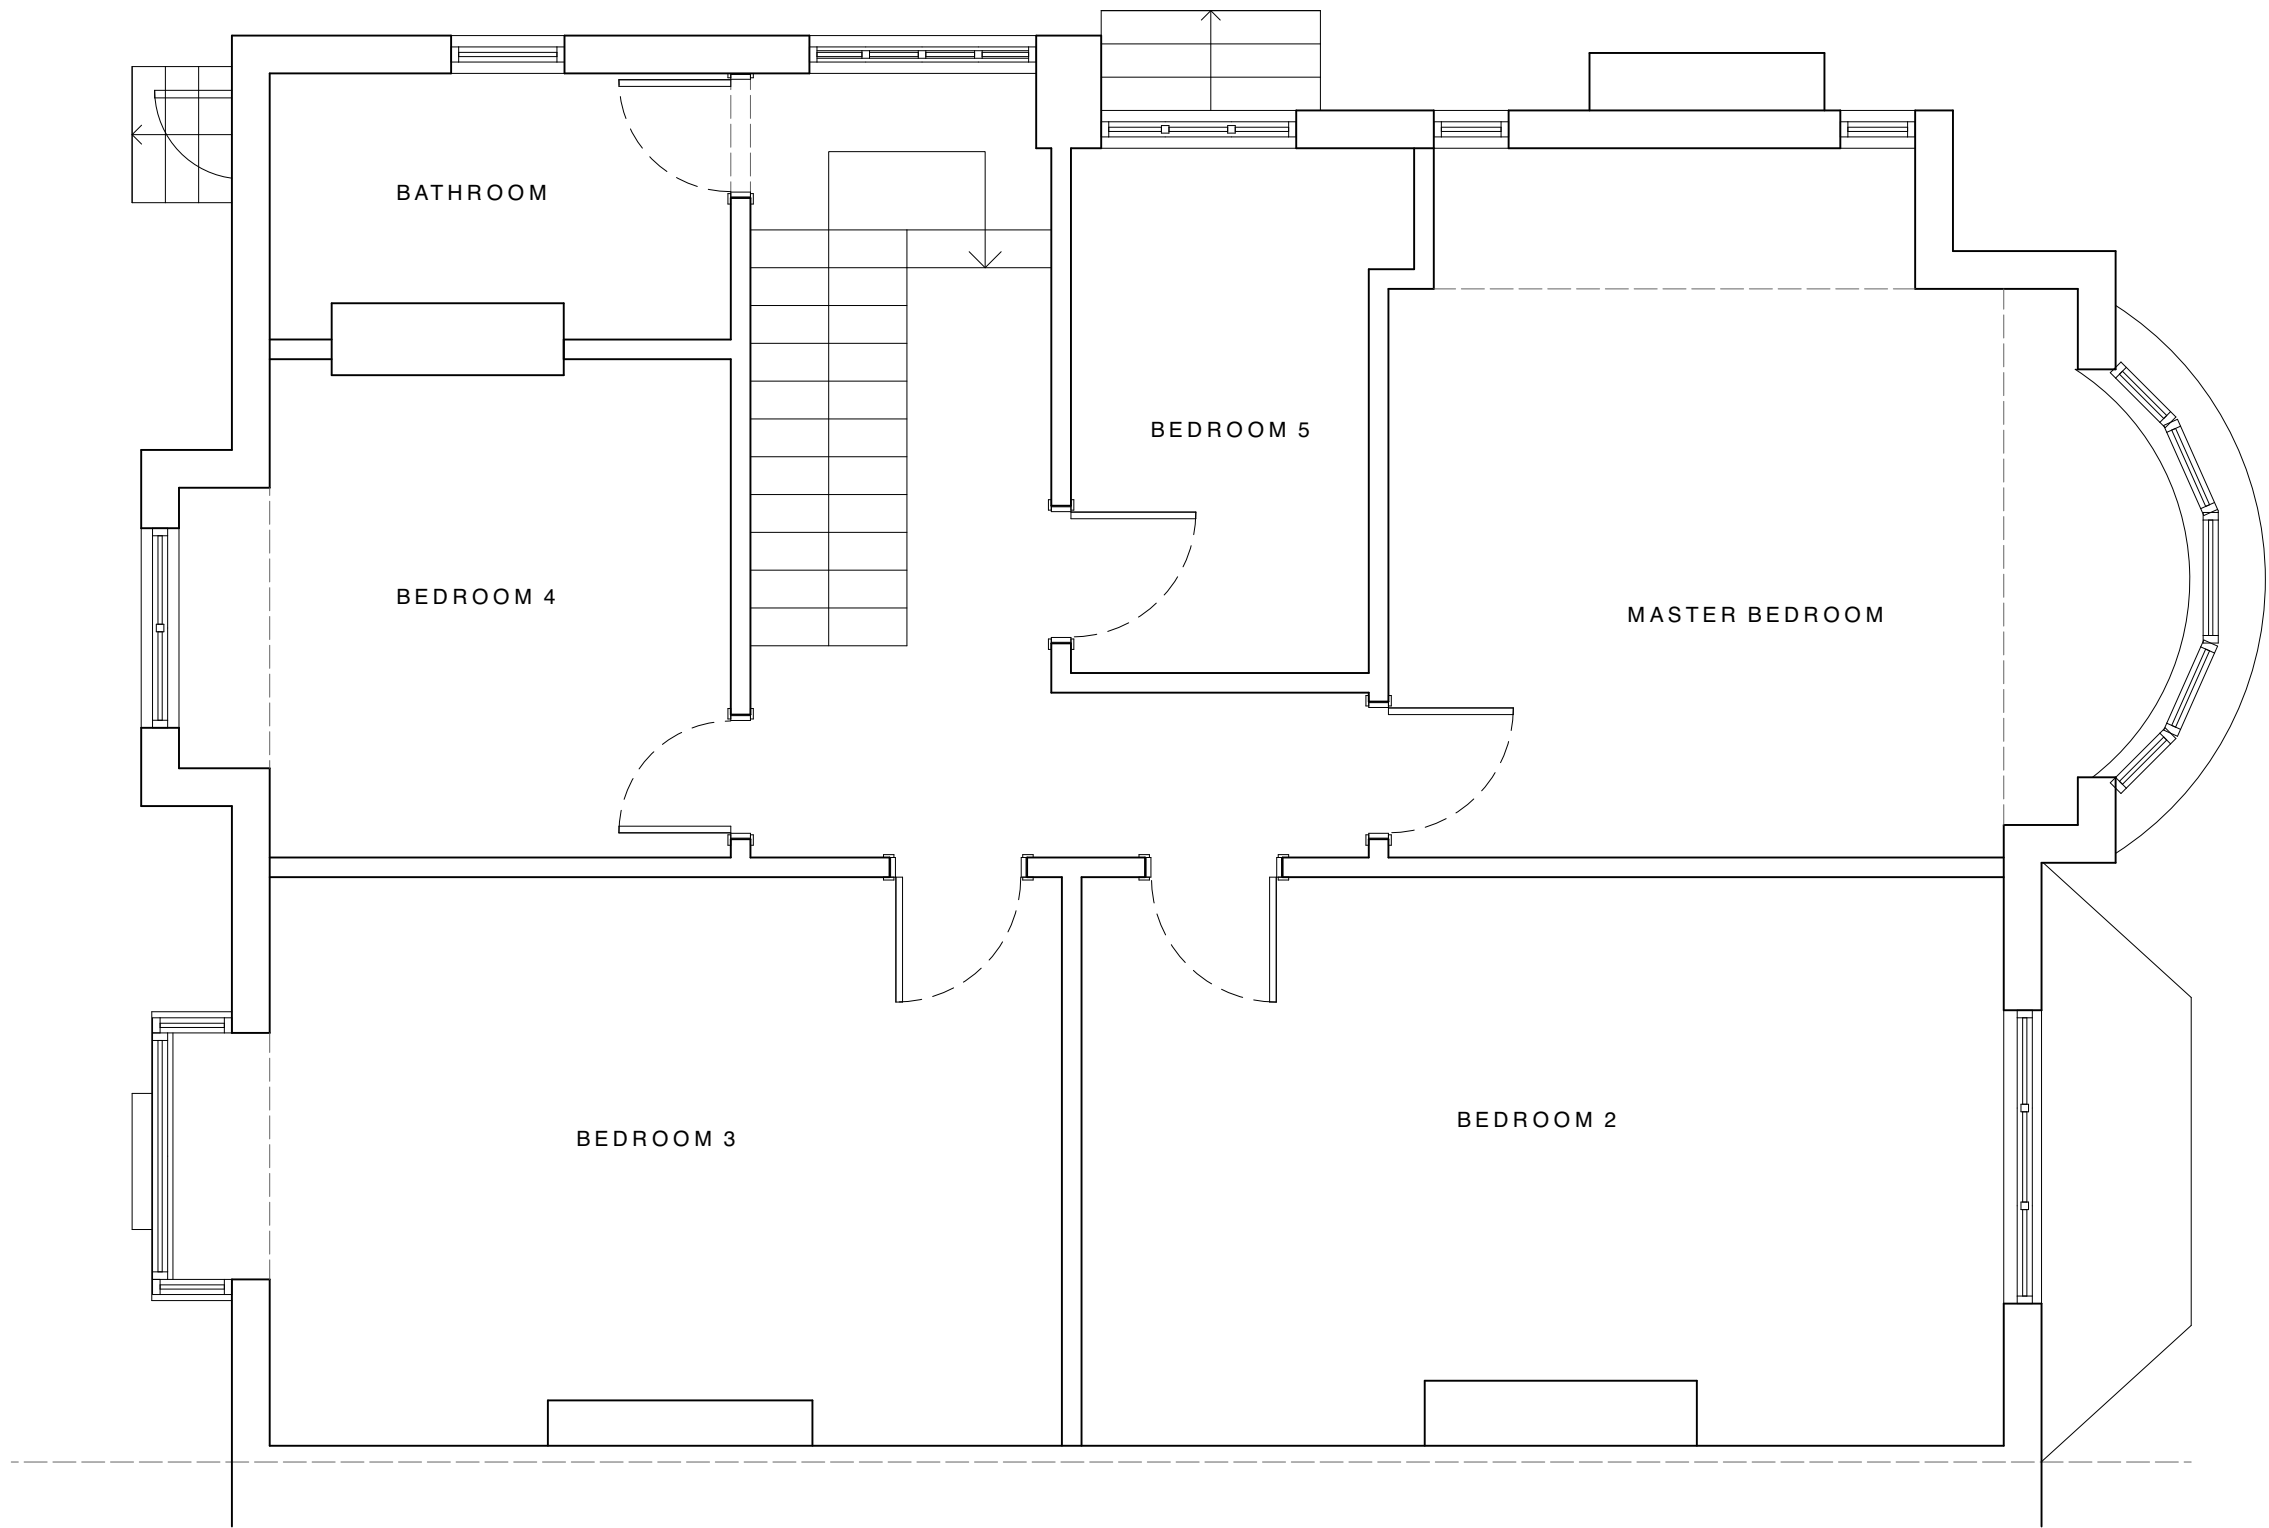


FOR PLANNING

 


**EDITORIAL
STUDIO**

Drawing
Existing
First Floor Plan
Project
St Werburghs Road
Contact

post@editorialstudio.com
Scale 1:50 @ A3 Date 29.08.23 Drawing No. 076_L02_03

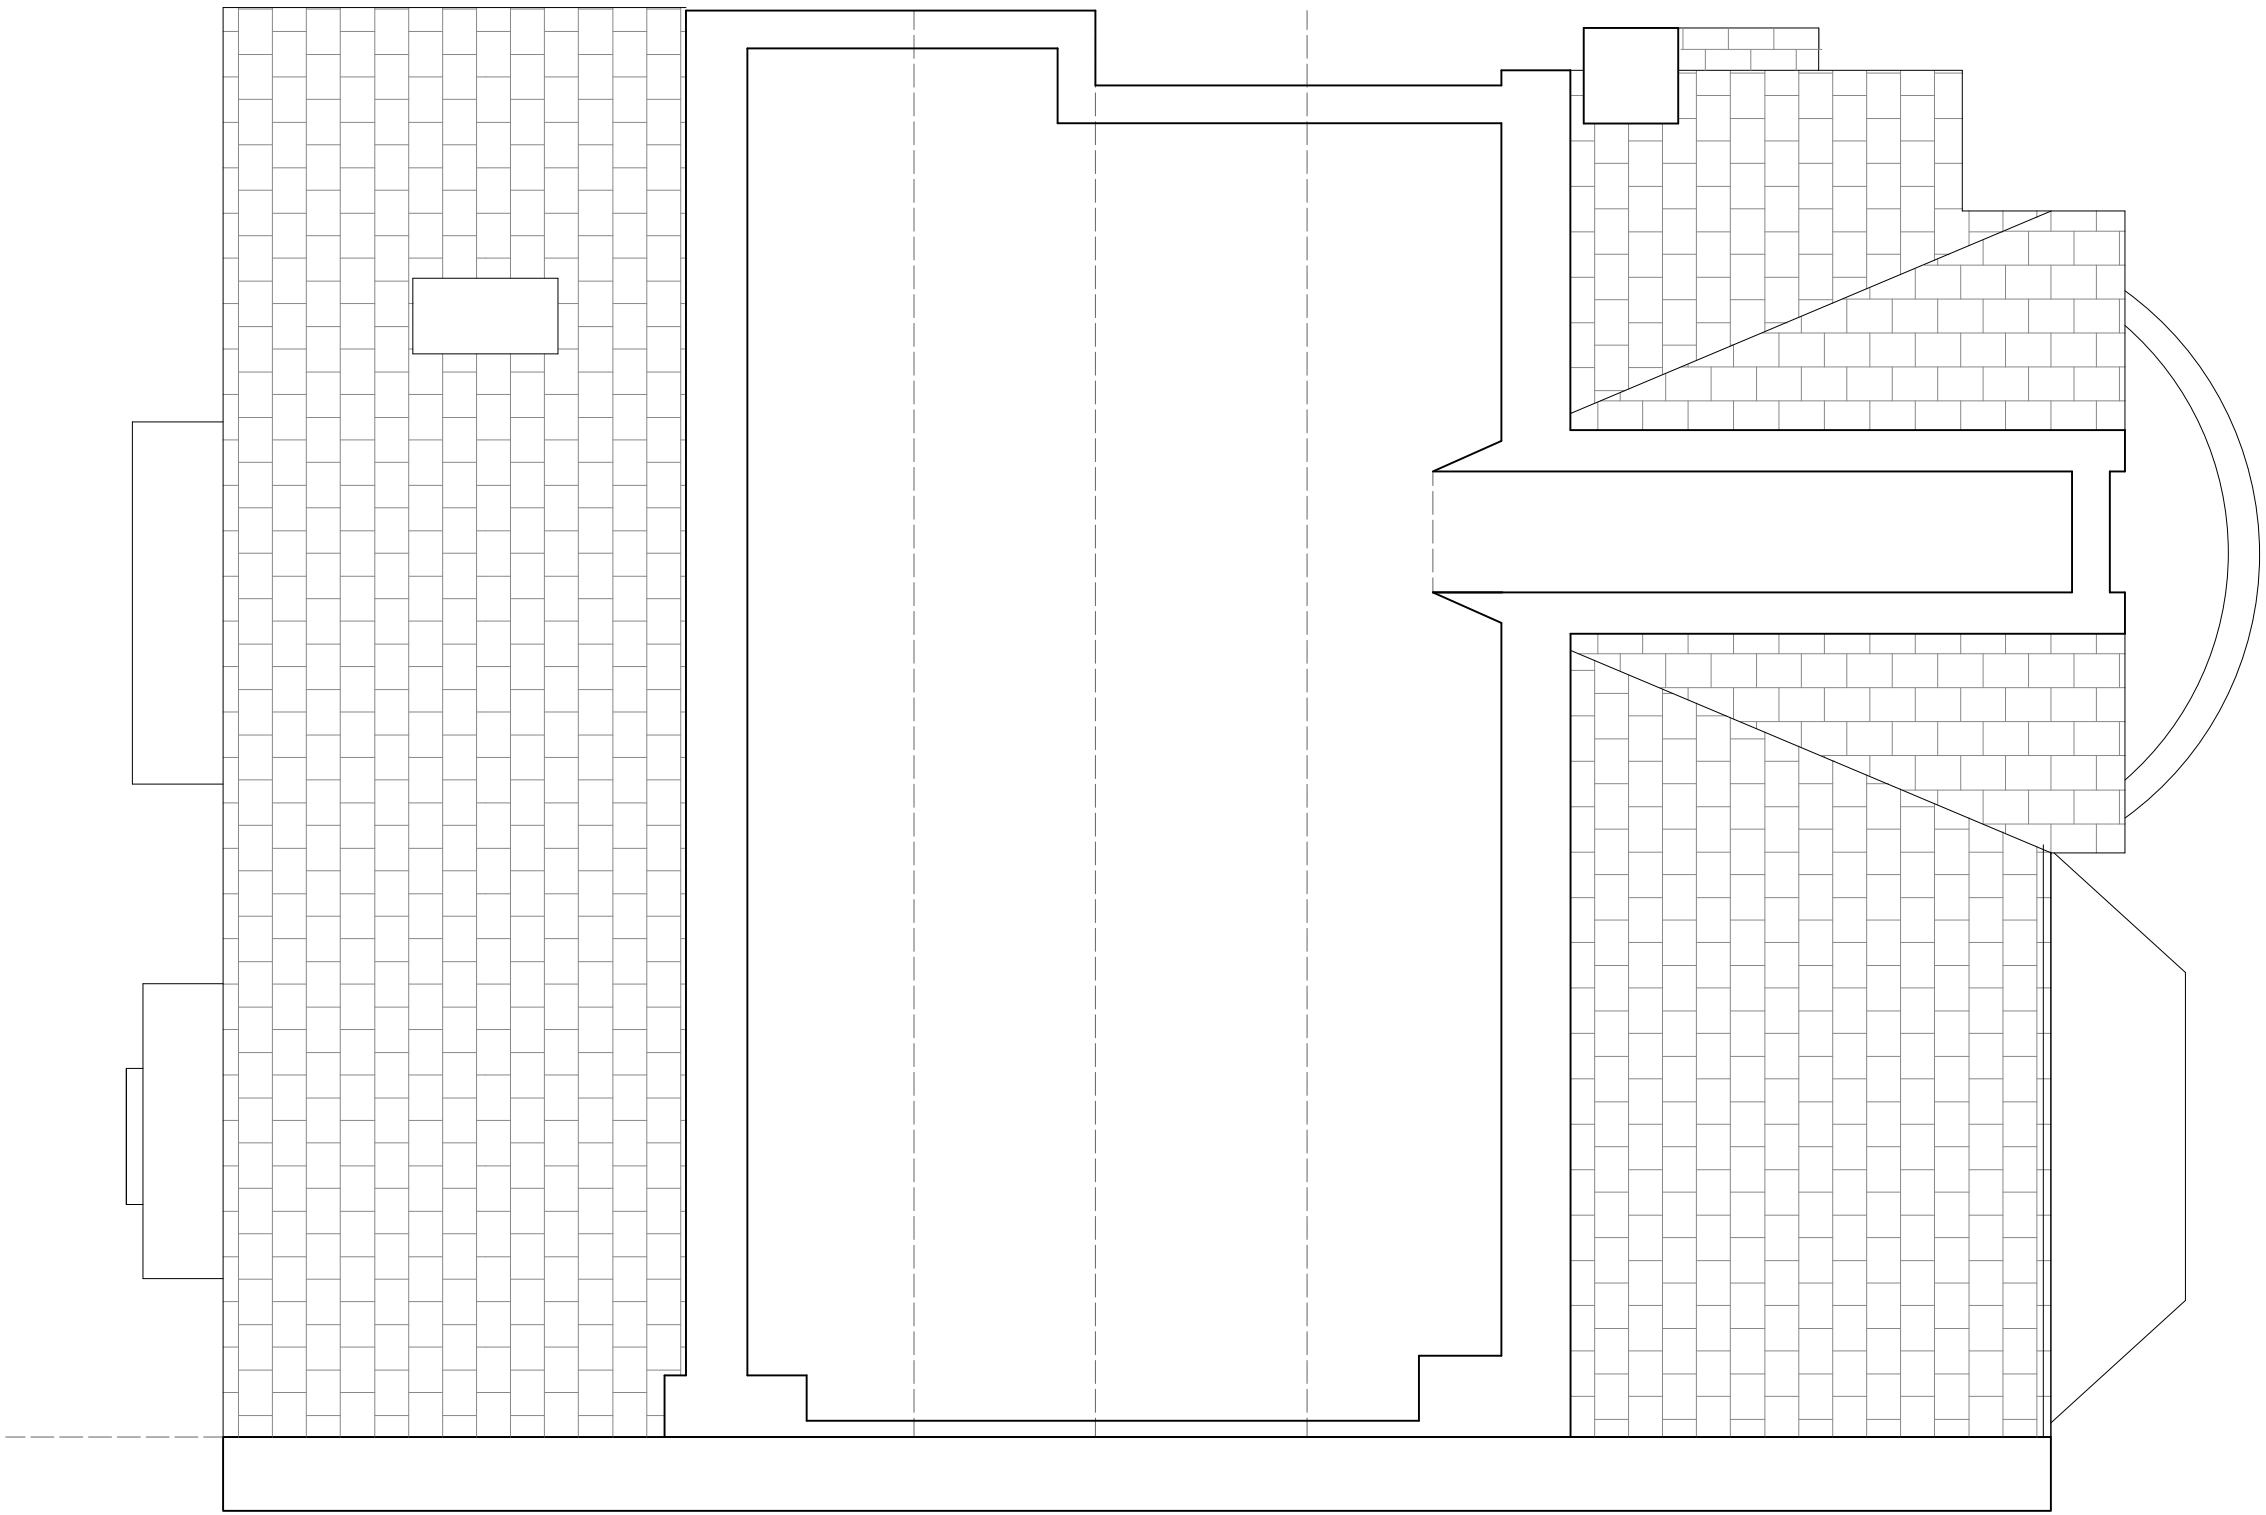

FOR PLANNING

 


EDITORIAL
STUDIO

Drawing
Existing
Loft Plan

Project
St Werburghs Road
Contact

post@editorialstudio.com
Scale 1:50 @ A3 Date 29.08.23 Drawing No. 076_L02_04

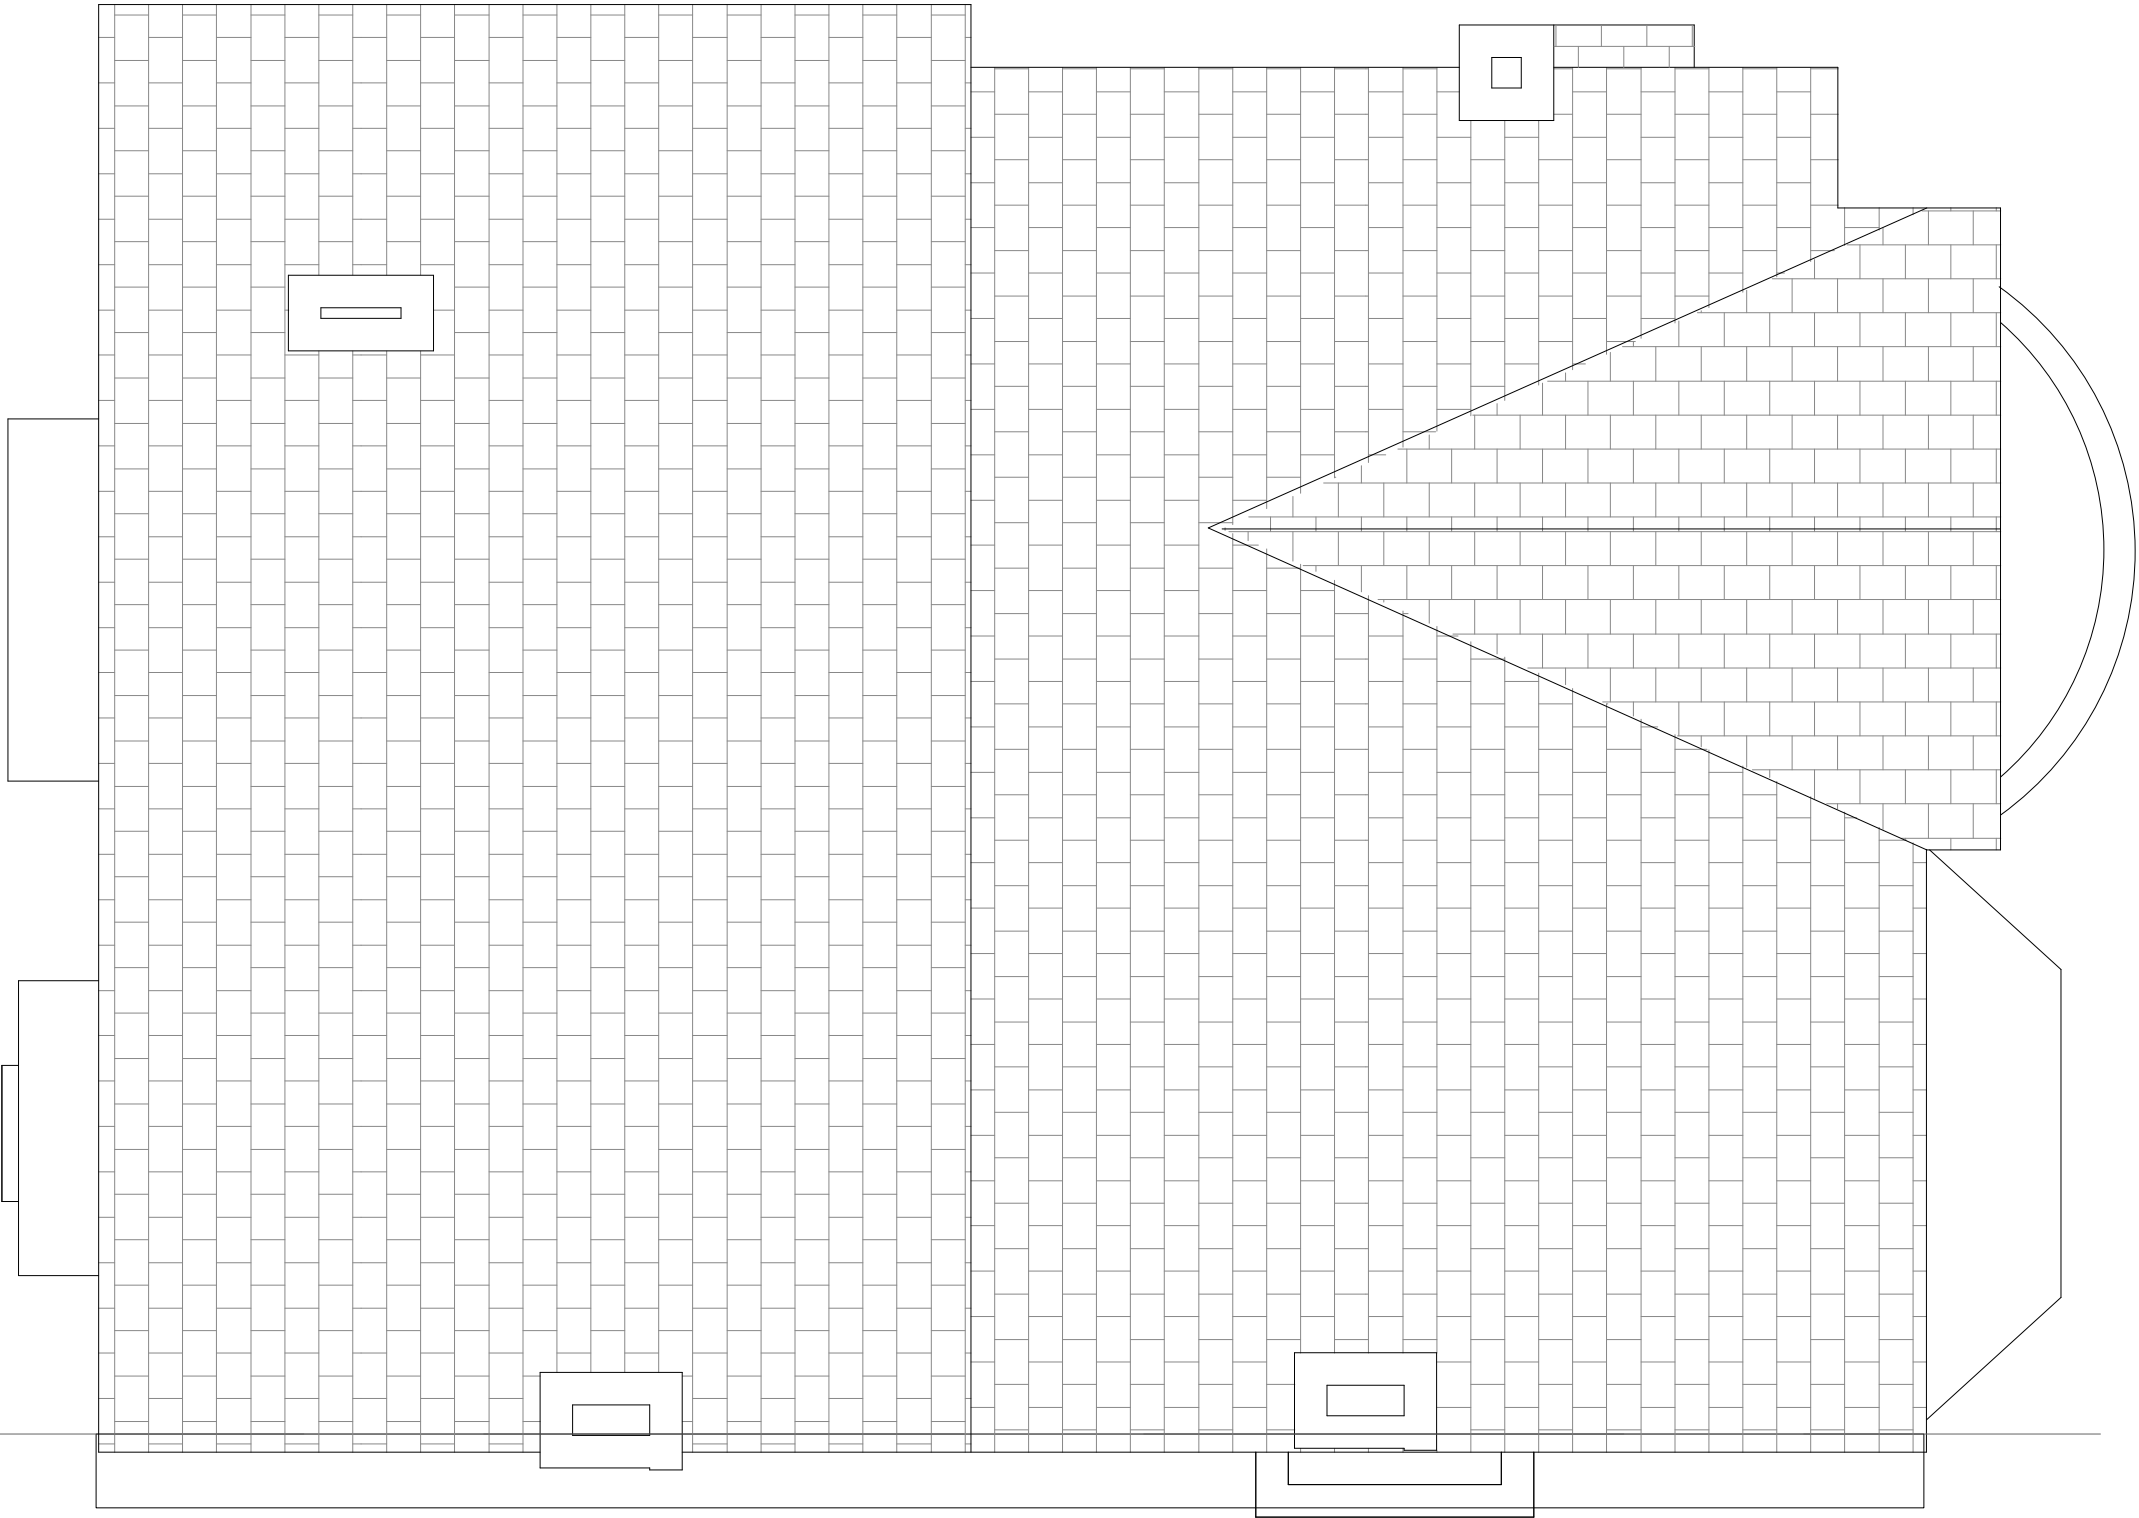

FOR PLANNING

0 0.5 1 m



EDITORIAL
STUDIO

Drawing

Existing
Roof Plan

Project

St Werburghs Road

Contact

post@editorialstudio.com

Scale

1:50 @ A3

Date


29.08.23

Drawing No.

076_L02_05



FOR PLANNING

 


**EDITONAL
STUDIO**

Drawing
Existing
Front Elevation
Project
St Werburghs Road
Contact
post@editonalstudio.com
Scale
1:50 @ A3
Date
29.08.23
Drawing No.
076_L05_01



FOR PLANNING

 


EDITORIAL
STUDIO

Drawing
Existing
Rear Elevation
Project
St Werburghs Road

Contact
post@editorialstudio.com
Scale 1:50 @ A3 Date 29.08.23 Drawing No. 076_L05_02




FOR PLANNING

 


EDITORIAL
STUDIO

Drawing
Existing
Side Elevation
Project
St Werburghs Road

Contact
post@editorialstudio.com
Scale 1:50 @ A3 Date 29.08.23 Drawing No. 076_L05_03

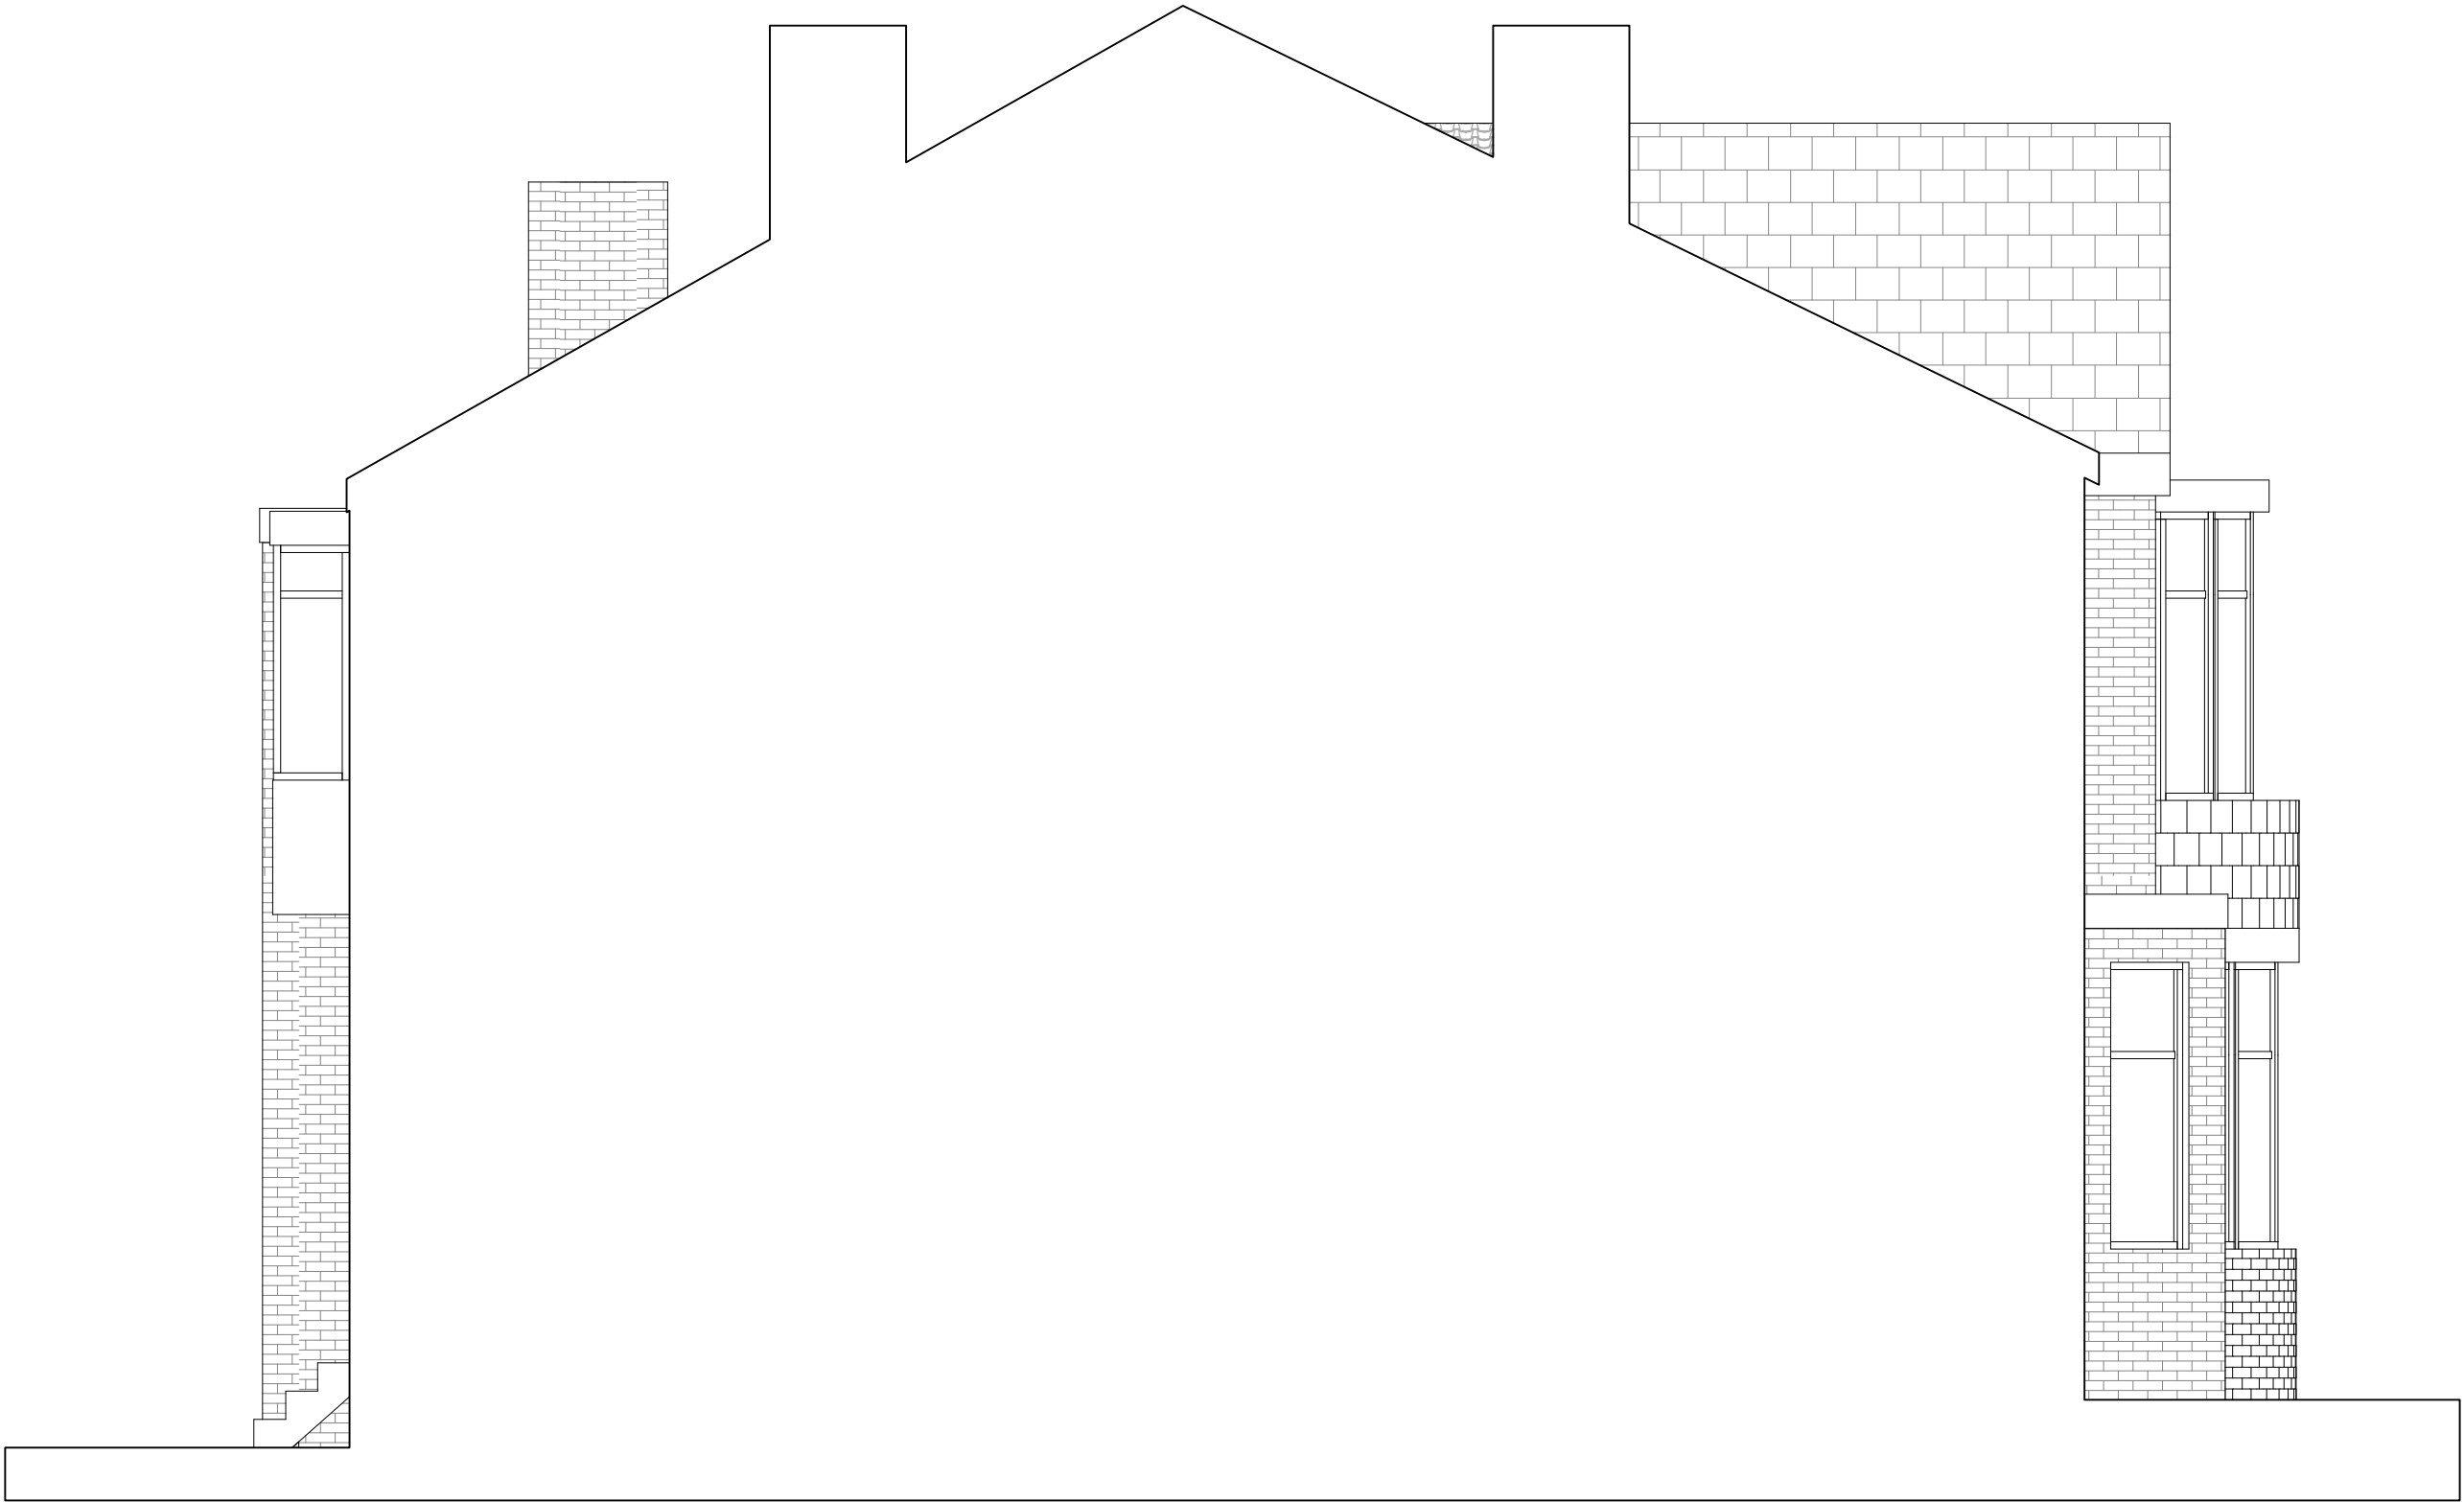

FOR PLANNING

 

EDITONAL
STUDIO

Drawing
Existing
Side Elevation
Project
St Werburghs Road

Contact
post@editonalstudio.com
Scale 1:50 @ A3 Date 29.08.23 Drawing No. 076_L05_04