


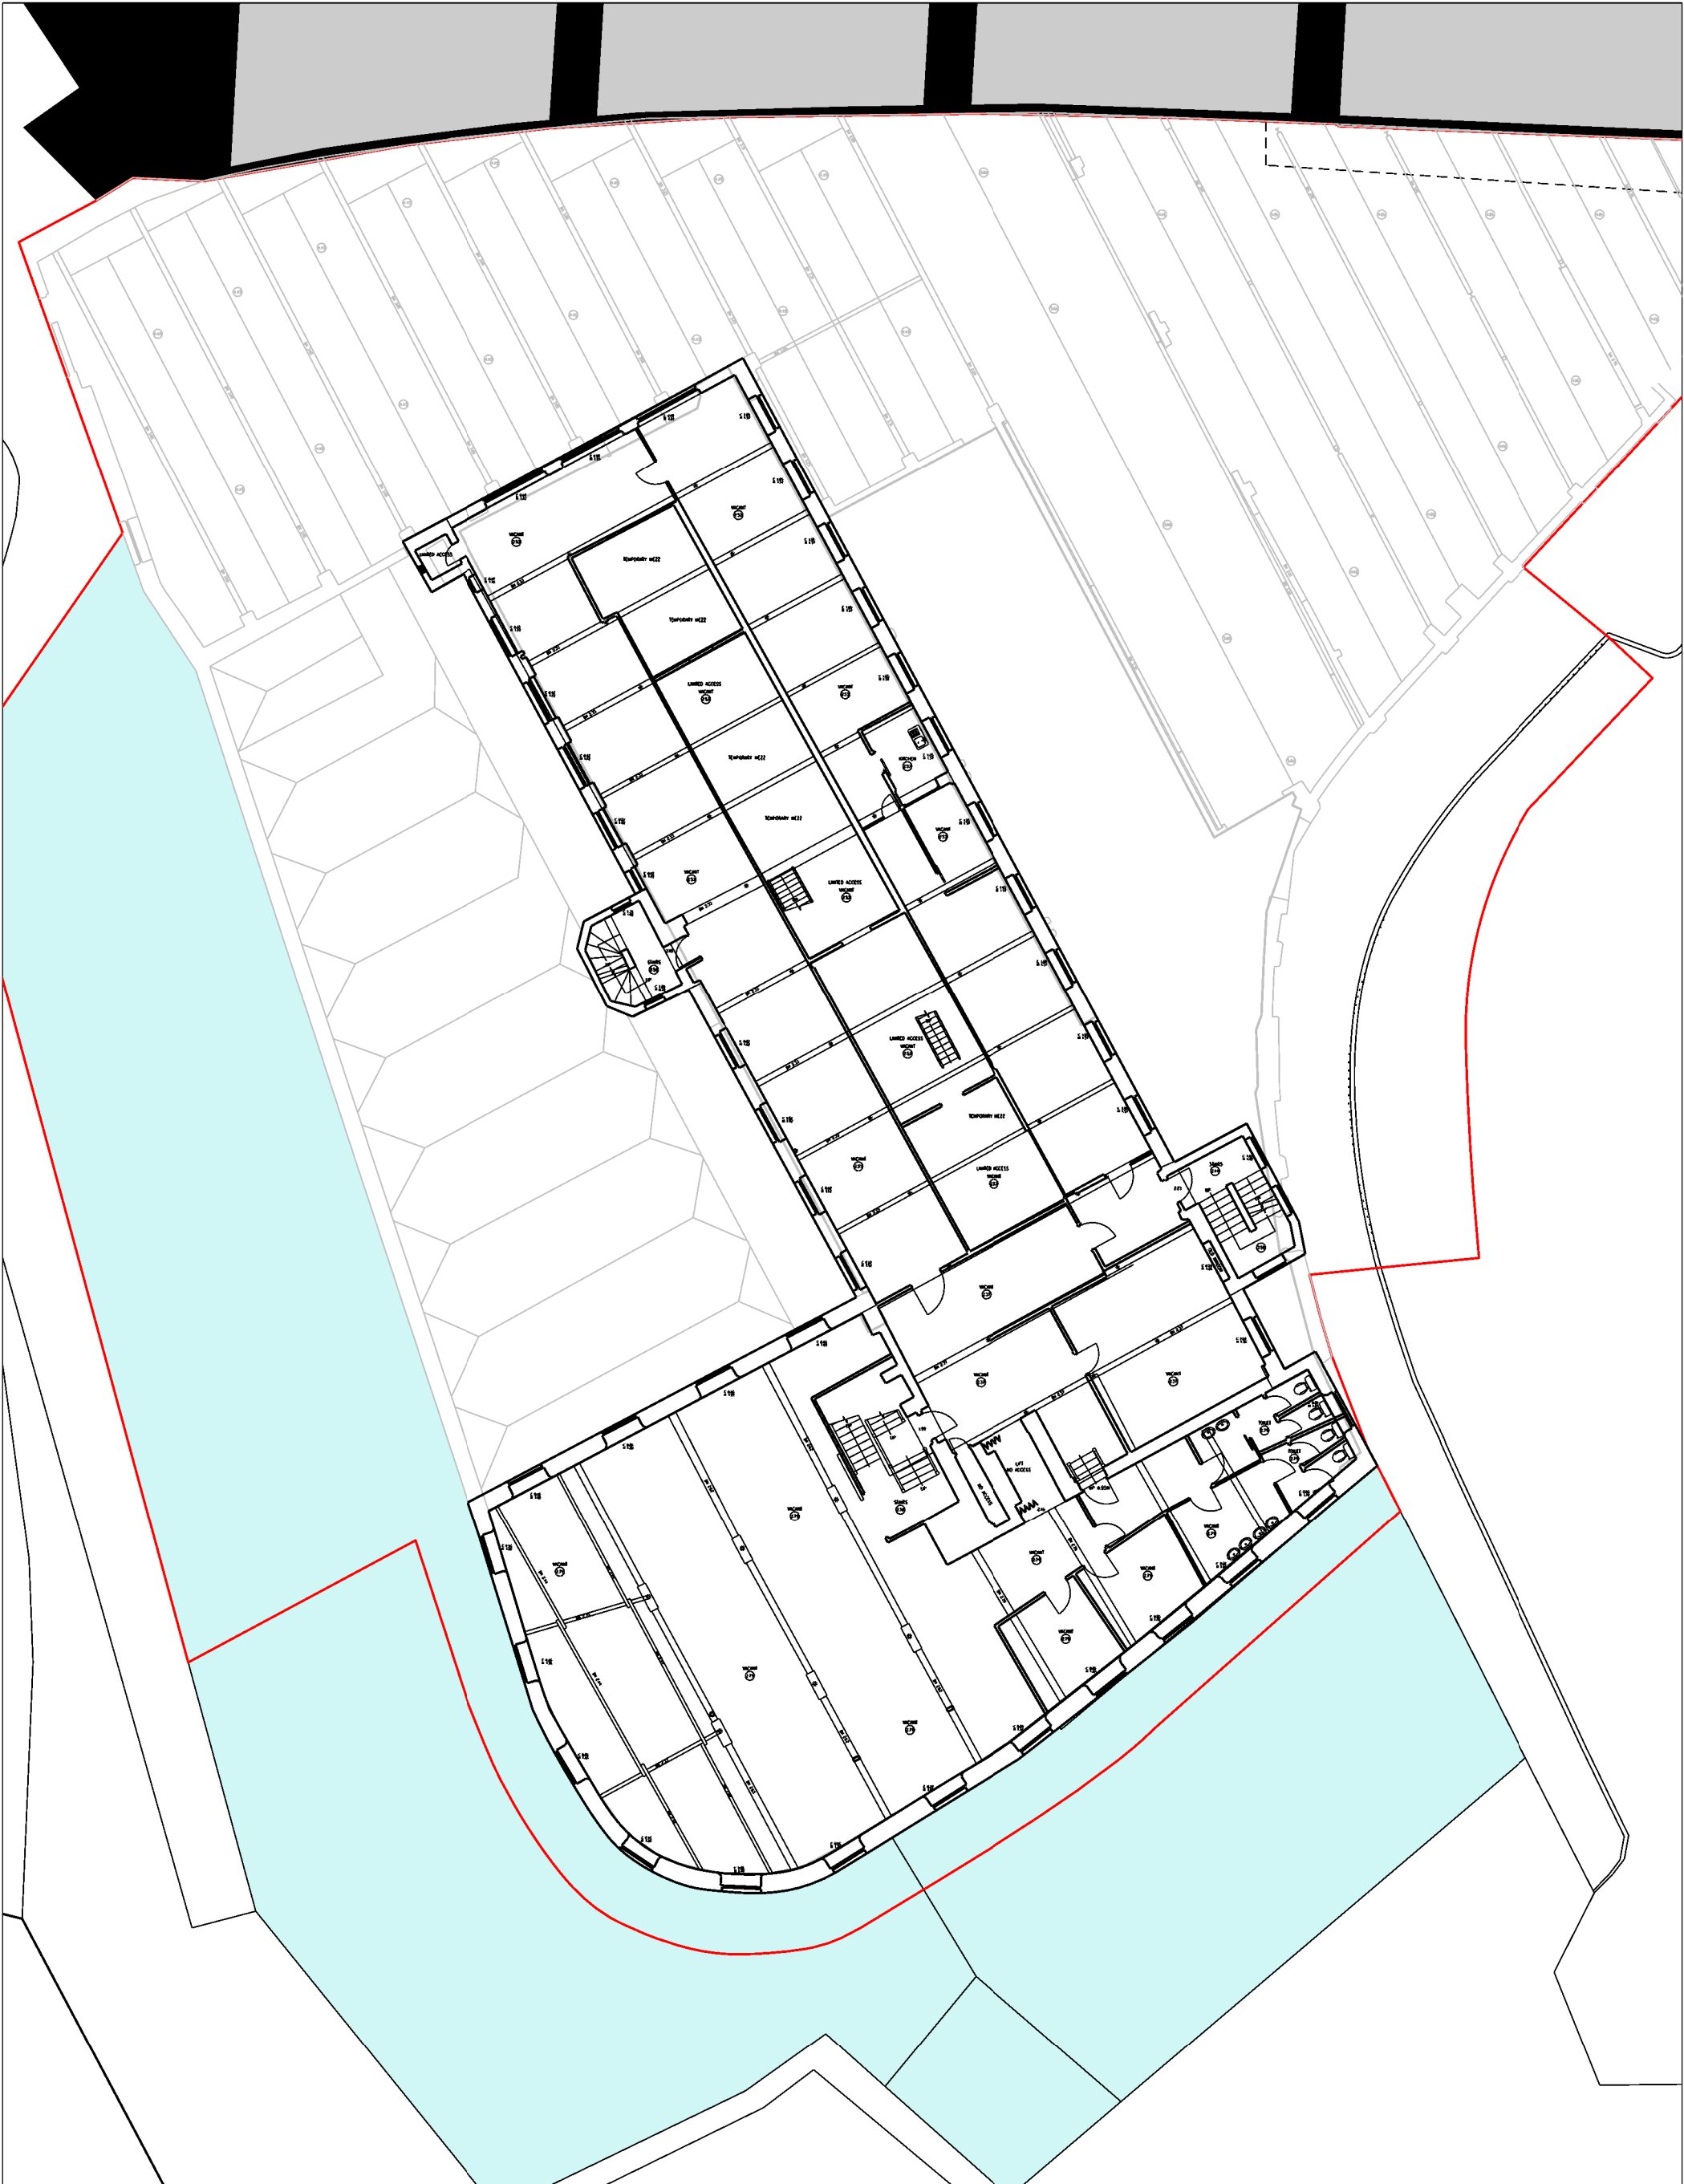

hoddler+partners
SGI Studios
1 Kelsio Place
Manchester M15 4LE
t: +44(0)161 832 9642
e: mail@hoddlerandpartners.com
w: www.hoddlerandpartners.com

DO NOT SCALE.
Work to annotated dimensions only.
Read drawing in conjunction with relevant specification,
Structural Engineers' and Services Engineers' drawings.
Confirm all dimensions before commencement of any
work on site or fabrication.

revisions + notes:
25/10/2023 – First Issue

Key
— Planning Application Boundary

Note: Drawing interpolated from survey drawing 190417HH-05 by Chris Partington Land Surveyors



client: MANNER
date: OCTOBER 2023

project: HOTSPUR PRESS
scale: 1:200@A3
drawn by: CB

title: Existing Second Floor Plan
drawing number: (—)802

status: PLANNING
job number: 0655
revision: P1