


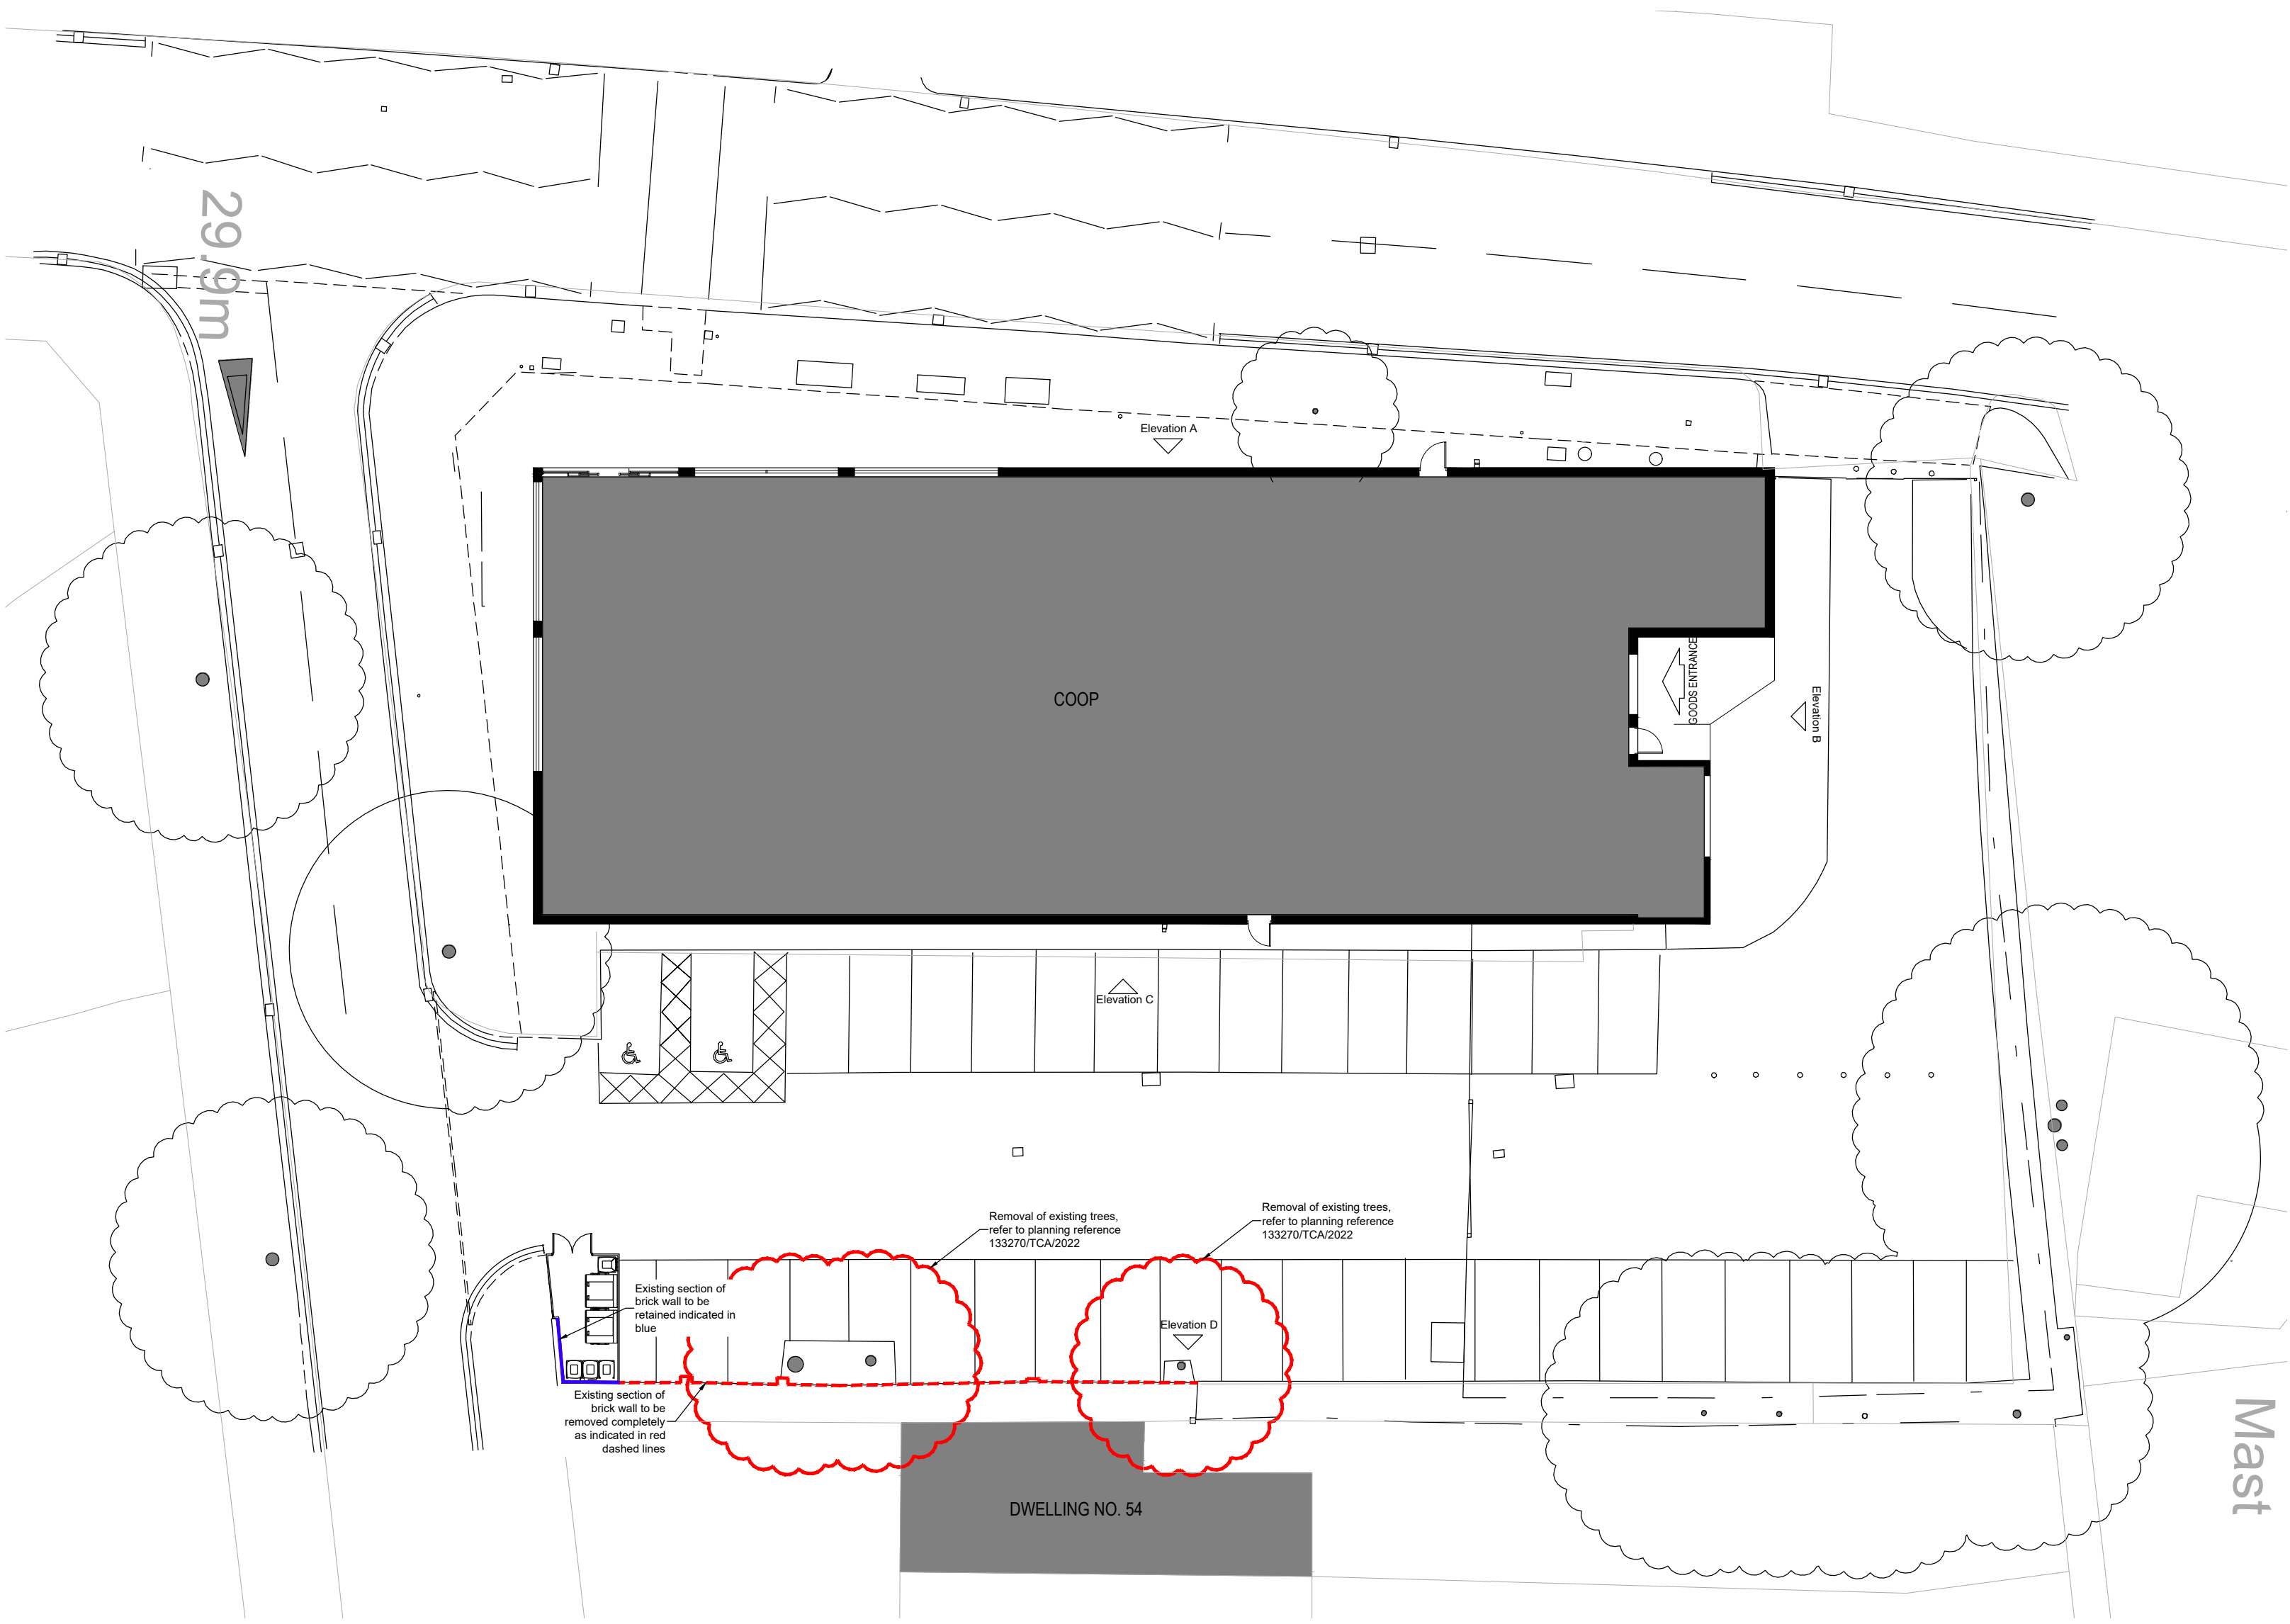
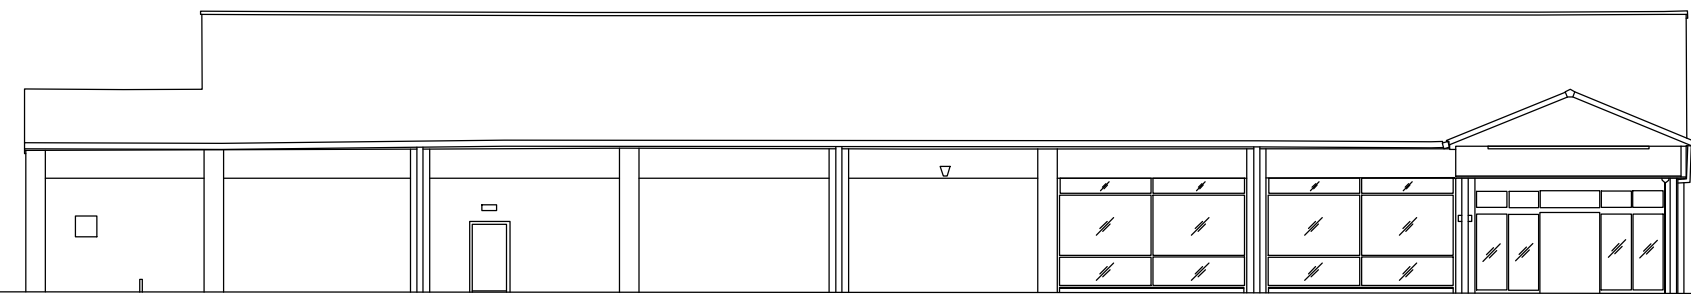


 



Existing Plan @ 1:200

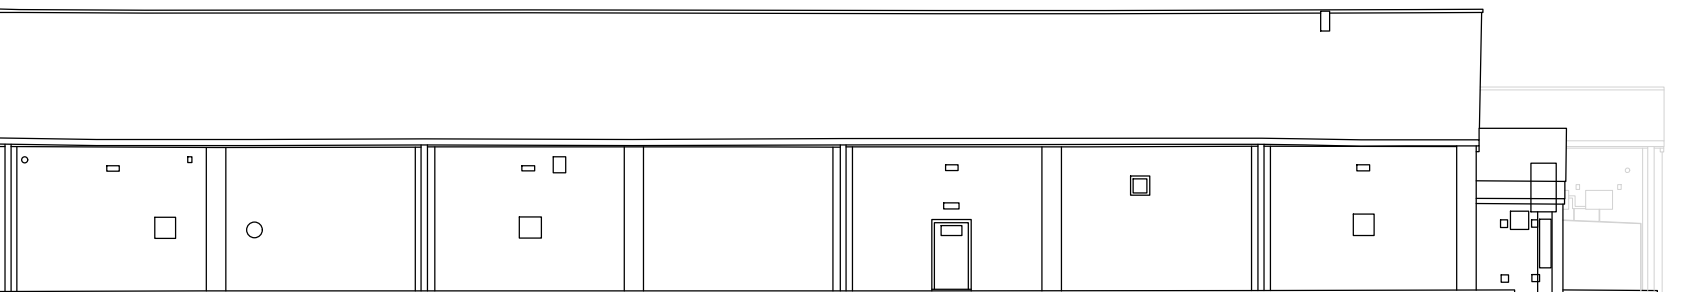



Existing Elevation A @ 1:200

 



Existing Elevation C @ 1:200

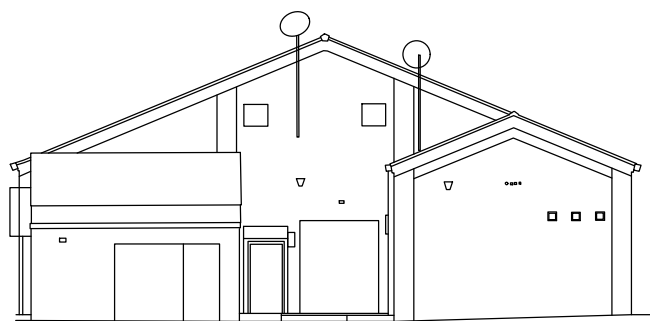 


Existing Elevation B @ 1:200

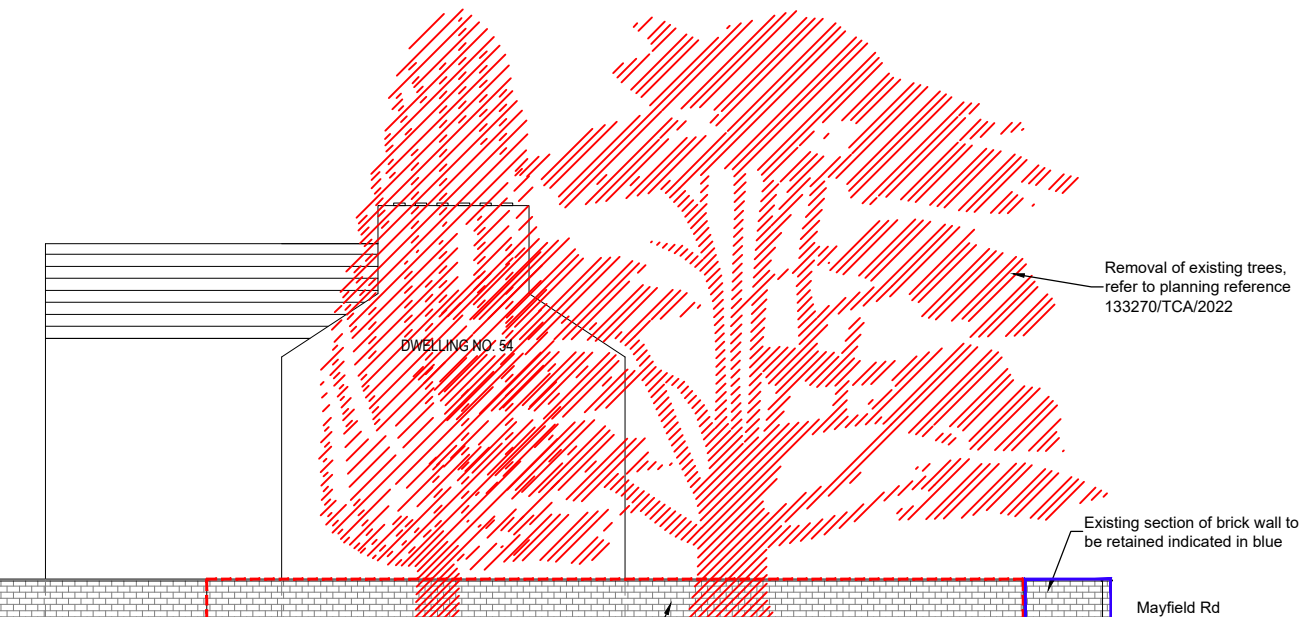 


Existing Elevation D @ 1:200

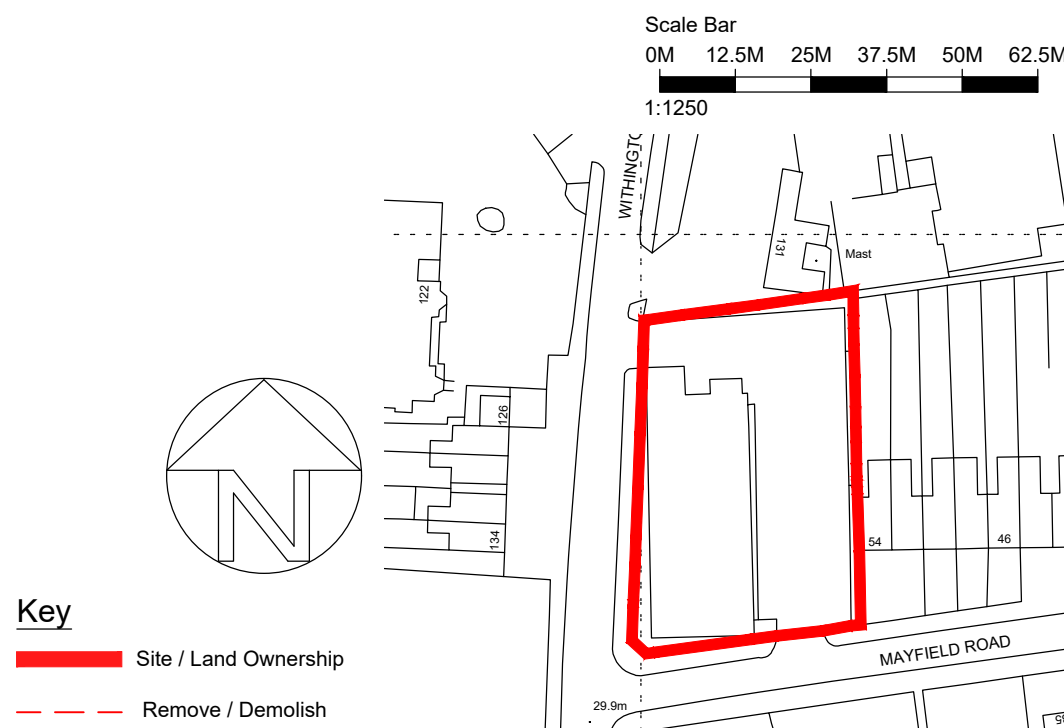 

OS LICENCE NO: 100006664
Location Plan @ 1:1250

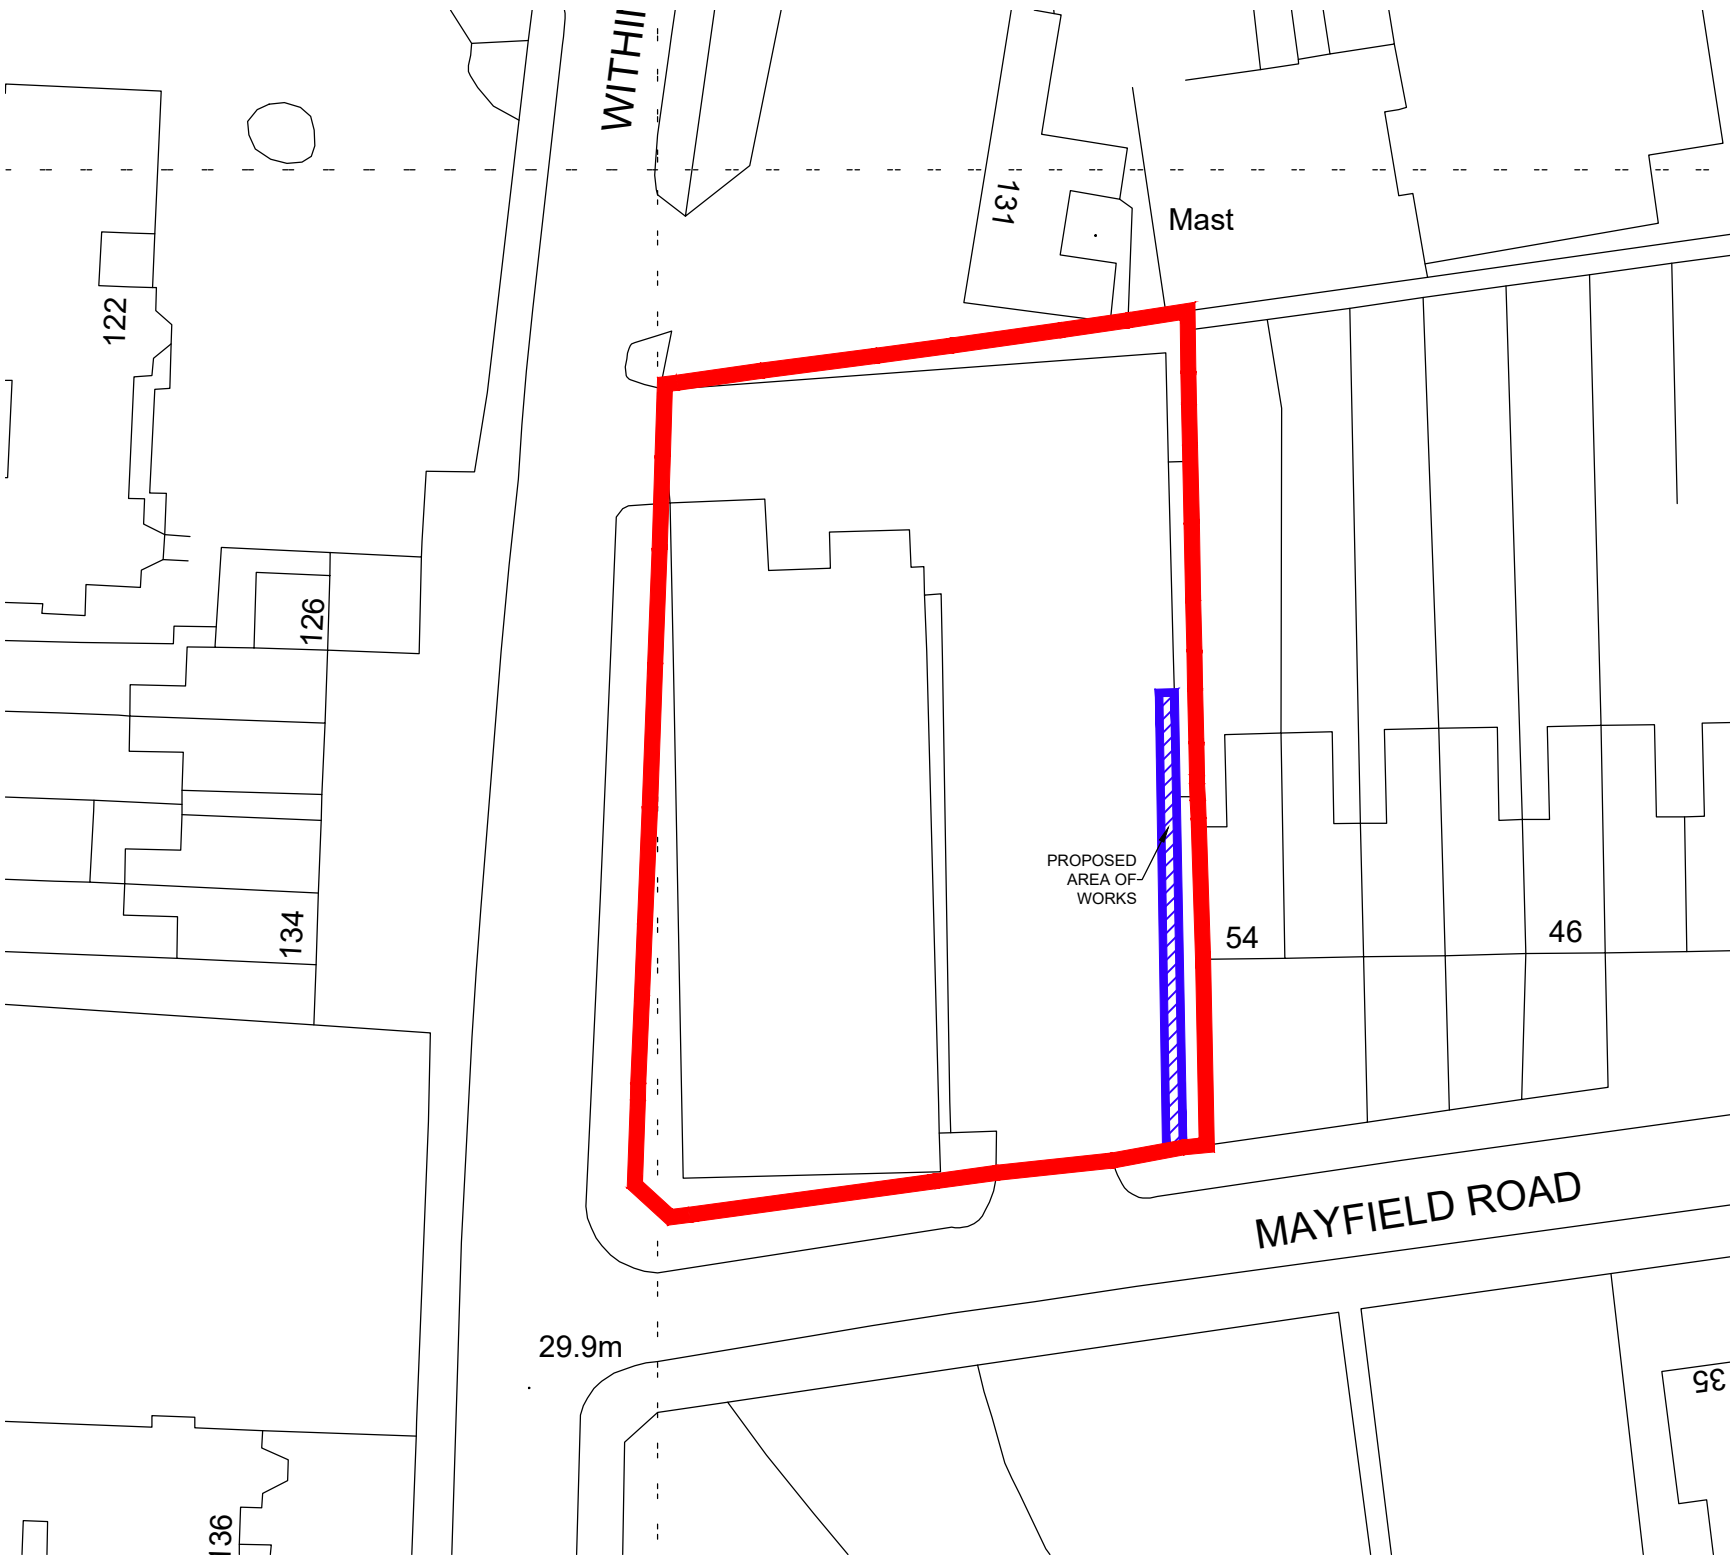

Site Plan @ 1:500
(Block Plan)

 

Revision	Date	By	Chk

All dimensions to be verified on site, and the Architect informed of any discrepancy. All drawings and specifications should be read in conjunction with the Health and Safety Plan; all conflicts should be reported to the appointed Principal Designer.



COOP
Whalley Range
135-141 Withington Rd, Whalley Range, Manchester M16 8EE
Sheet Name: Existing Plans & Elevations

Purpose of issue: Planning Status: S2

Date: 12.04.24 Checked by: DH

Drawn by: GM Scale @ A1:As Indicated

Project No: 7964.146 Revision: -

Drawing No : 7964.146-BOW-A1-ZZ-ZZ--ZZ-A-0001

