




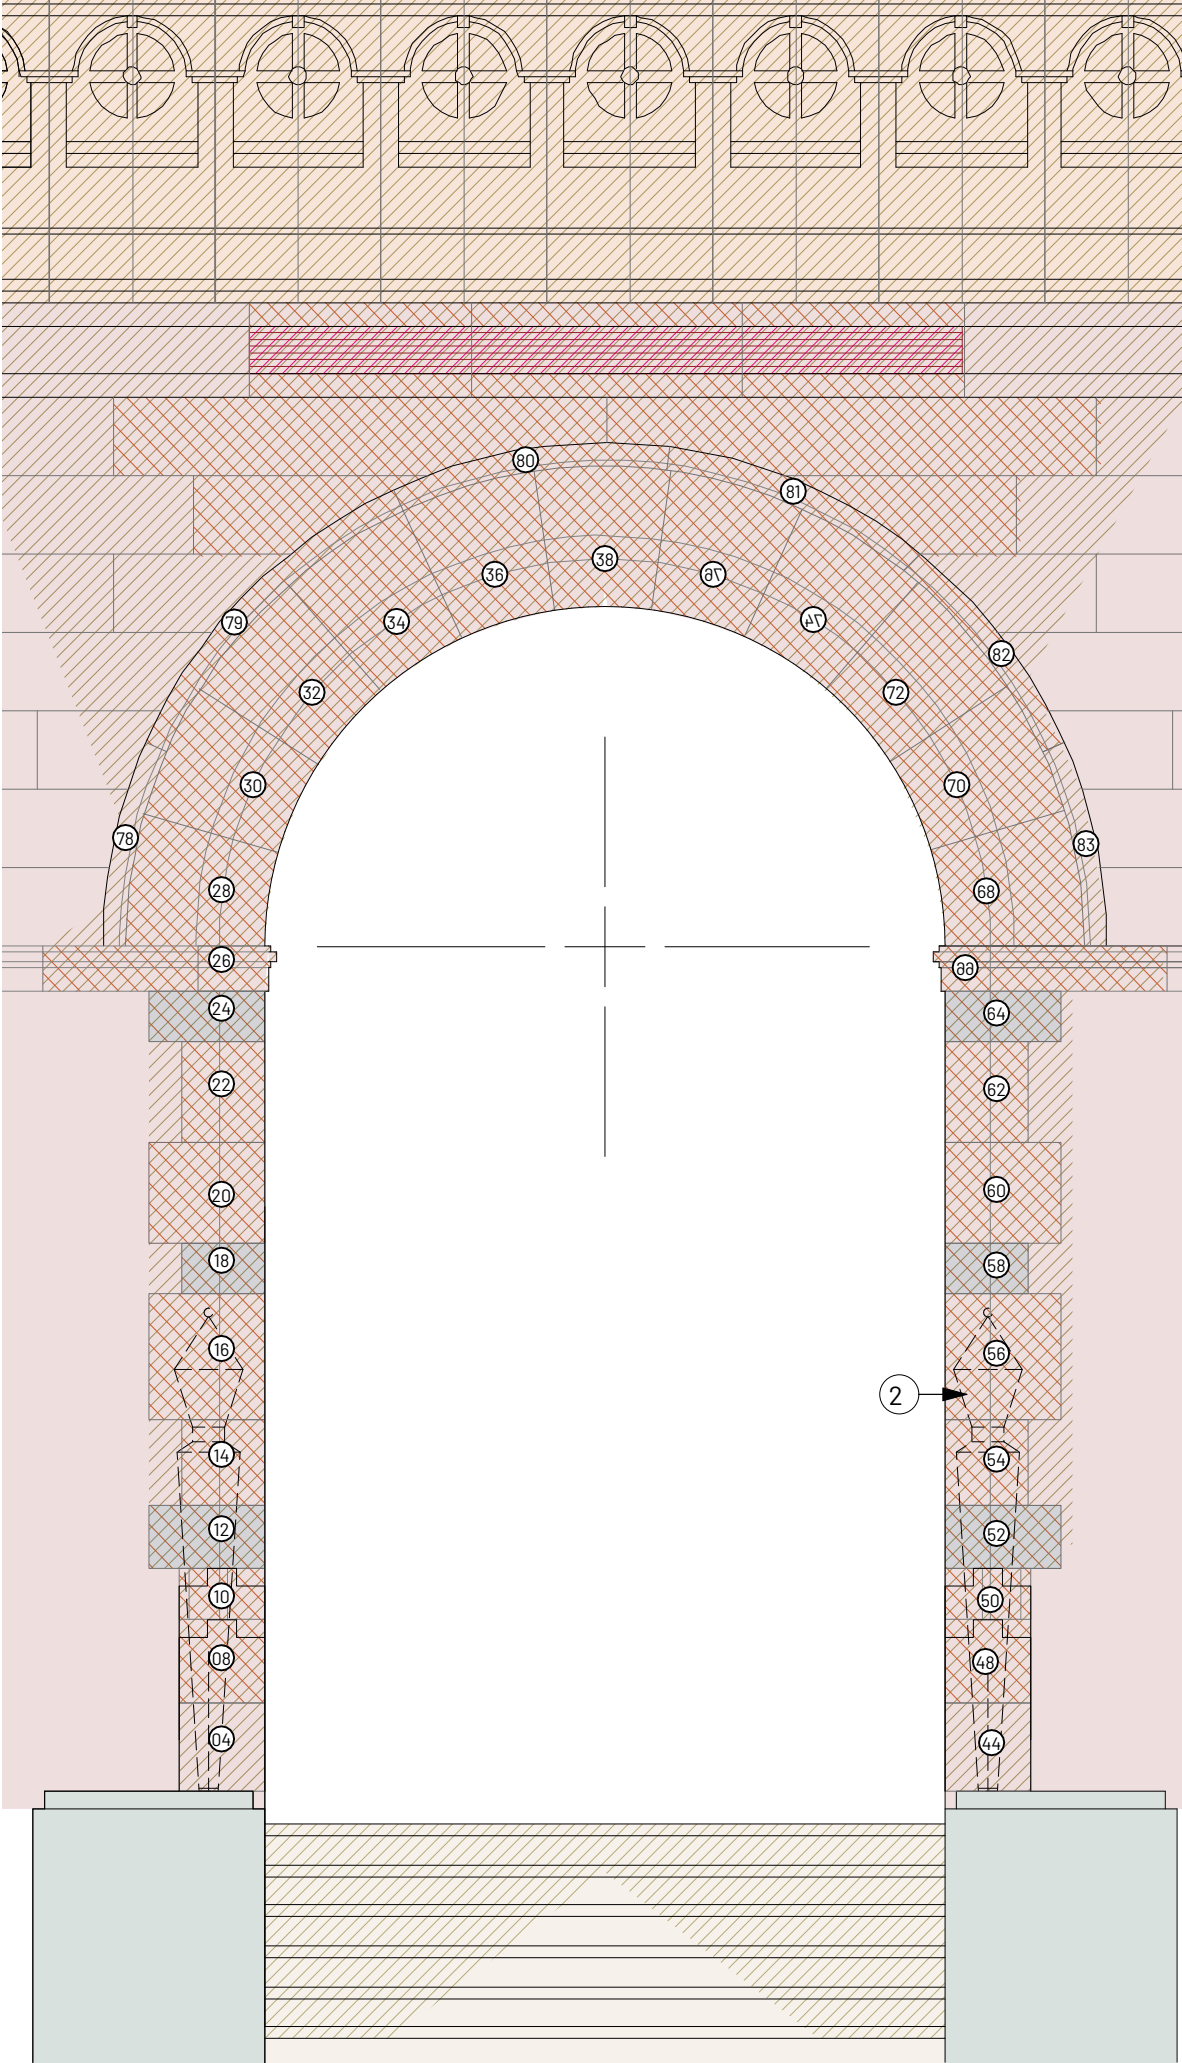

1 Localised Elevation
Scale: 1:30

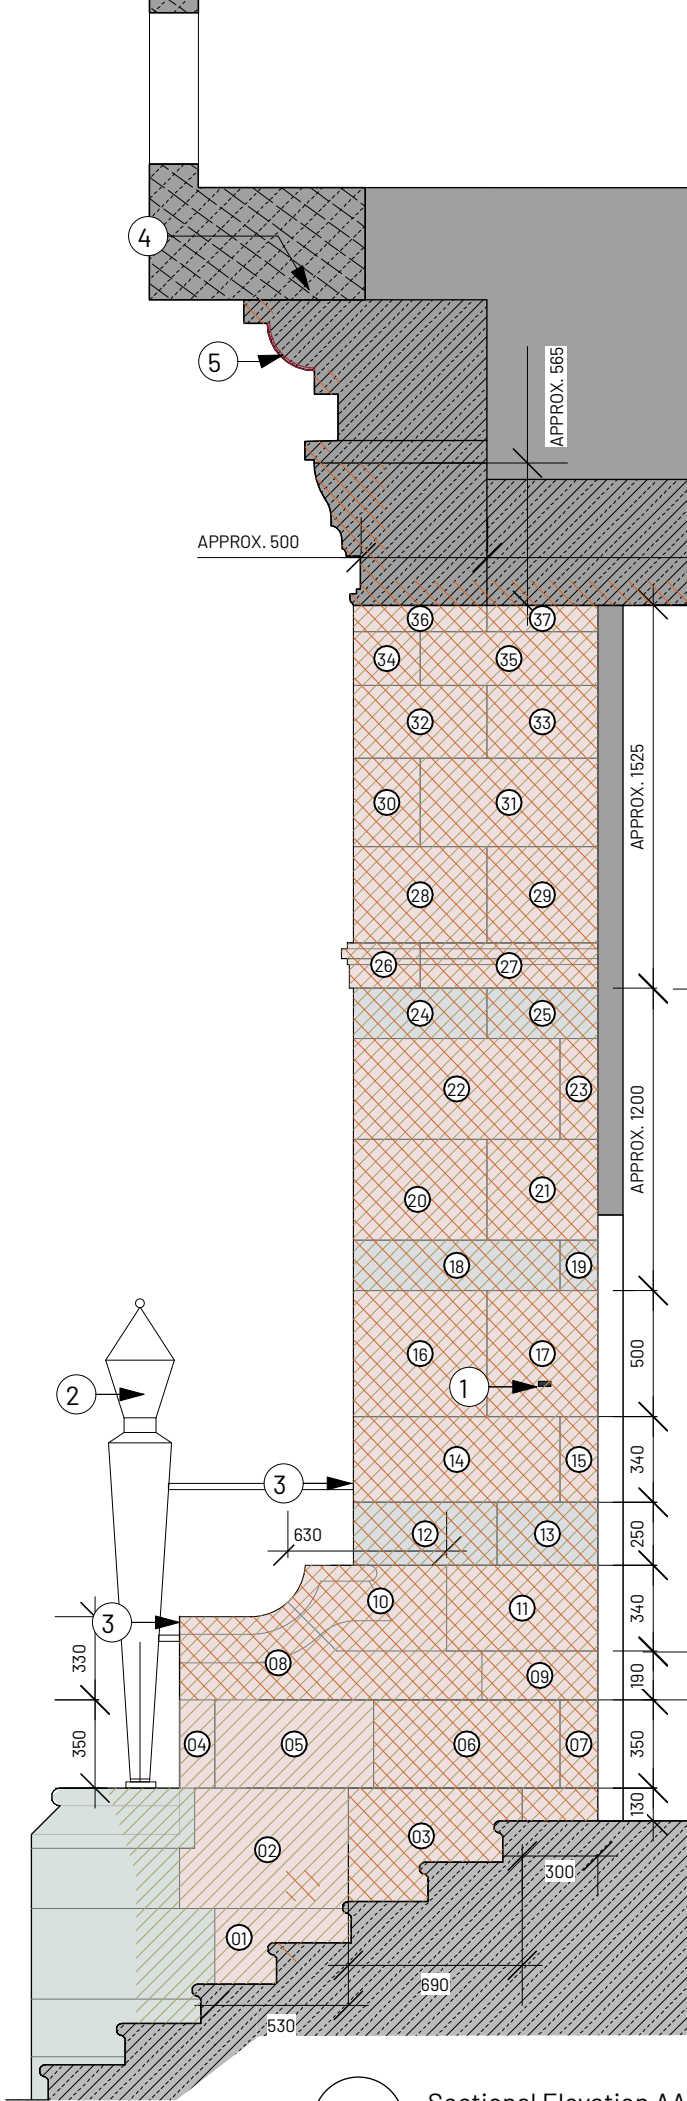

2 Sectional Elevation AA
Scale: 1:30

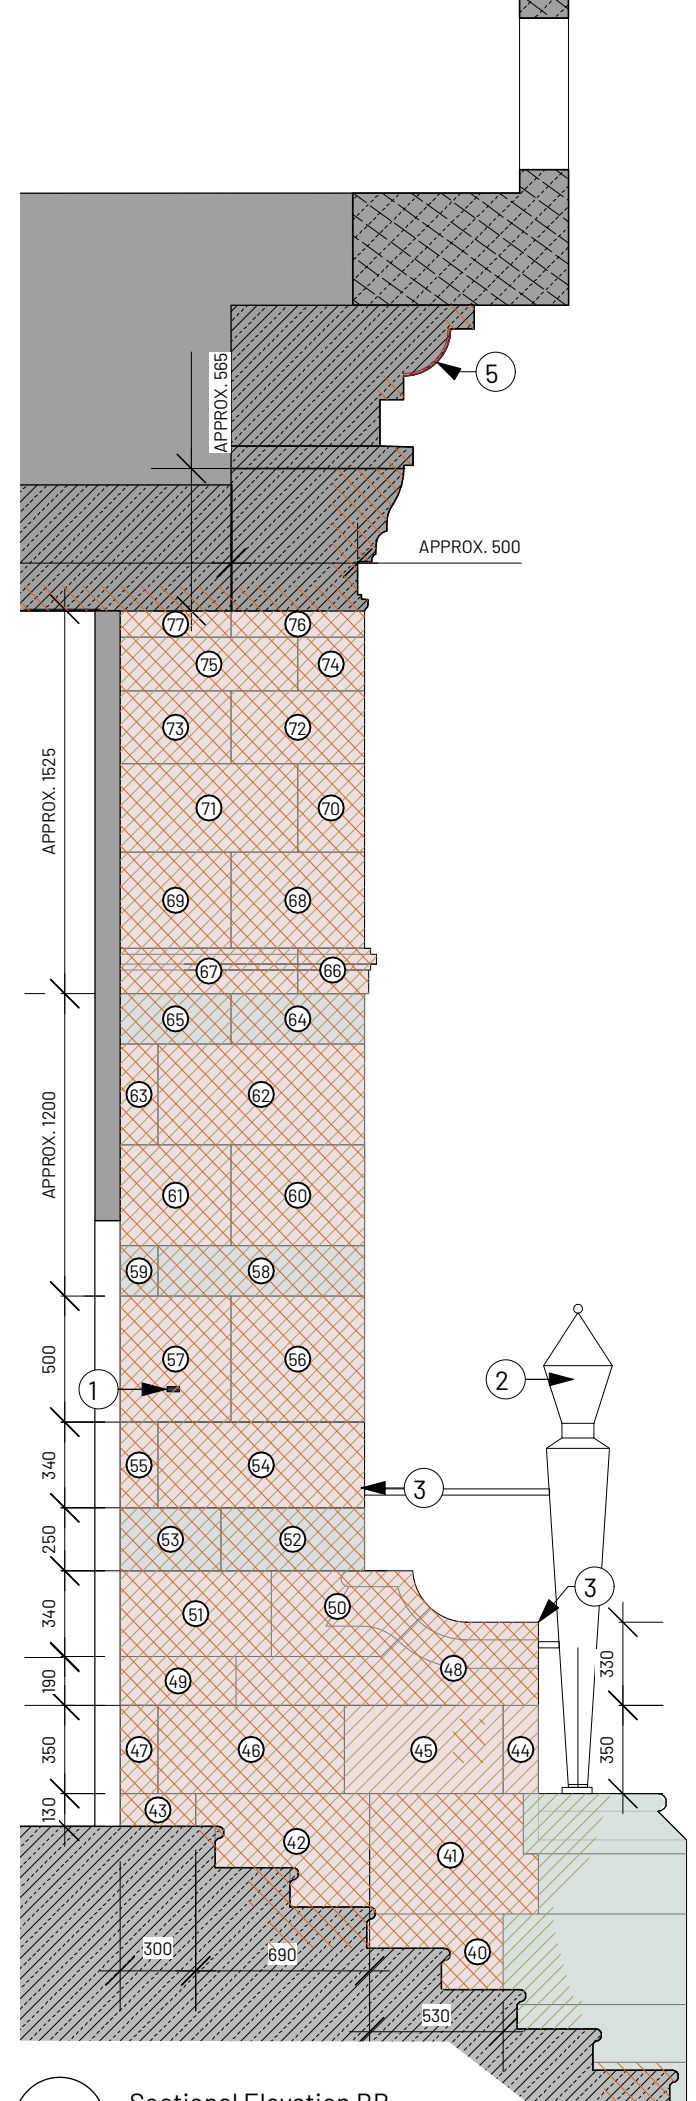

3 Sectional Elevation BB
Scale: 1:30

COPYRIGHT OF ATELIER MB LTD
DO NOT SCALE FROM THIS DRAWING
DIMENSIONS TO BE CHECKED ON SITE

- KEY**
- Repairs**
- AtMB-Repair-Stone-Redress Damaged Curved Surface
 - AtMB-Repair-Stone-Clean
 - AtMB-Repair-Stone-Indent Repair to Steps
 - AtMB-Repair-Stone-Indent Repair

- Material**
- AMB-Existing Elevation-Terracotta
 - AMB-Stone-Shap Granite
 - AMB-Stone-Dalbeattie Granite
 - AMB-Stone-Peterhead Granite
 - AMB-Stone-Portland Limestone

Some data interpolated as measured survey incomplete

0 200 400 600 800 mm

- NOTES**
- Retained bracket from former gate. Clean and reinstate into replacement stone.
 - Replacement powder coated steel lighting columns - to match existing.
 - Form socket in replacement stone to take replacement lighting fitting.
 - Junction and extent of terracotta and stone shown indicatively only.
 - Stone redress profile - to be agreed on site with Conservation Officer.

All works zones and indent repairs are shown indicatively. Contractor is to design detailed proposals.

All given dimensions are approximate only and exclude mortar joints which are nom. 3mm to the face. Measurements must be taken on site prior to fabrication

REV	NOTE	DRN/CHK
-----	------	---------

Midland Hotel
West Elevation
for Leonardo Hotels

**Schedule of Work -
Elevation and Sections**

PROJECT REF.	2045
DRWG NO.	P(210)
REVISION	
SCALE	AS NOTED
DATE 1st	Feb 24
DRAWN	HW

SK sketch E existing P proposed T tender C construction FI final issue

+44 161 236 0051
ARCHITECT@ATELIERMB.CO.UK

ATELIER.MB