



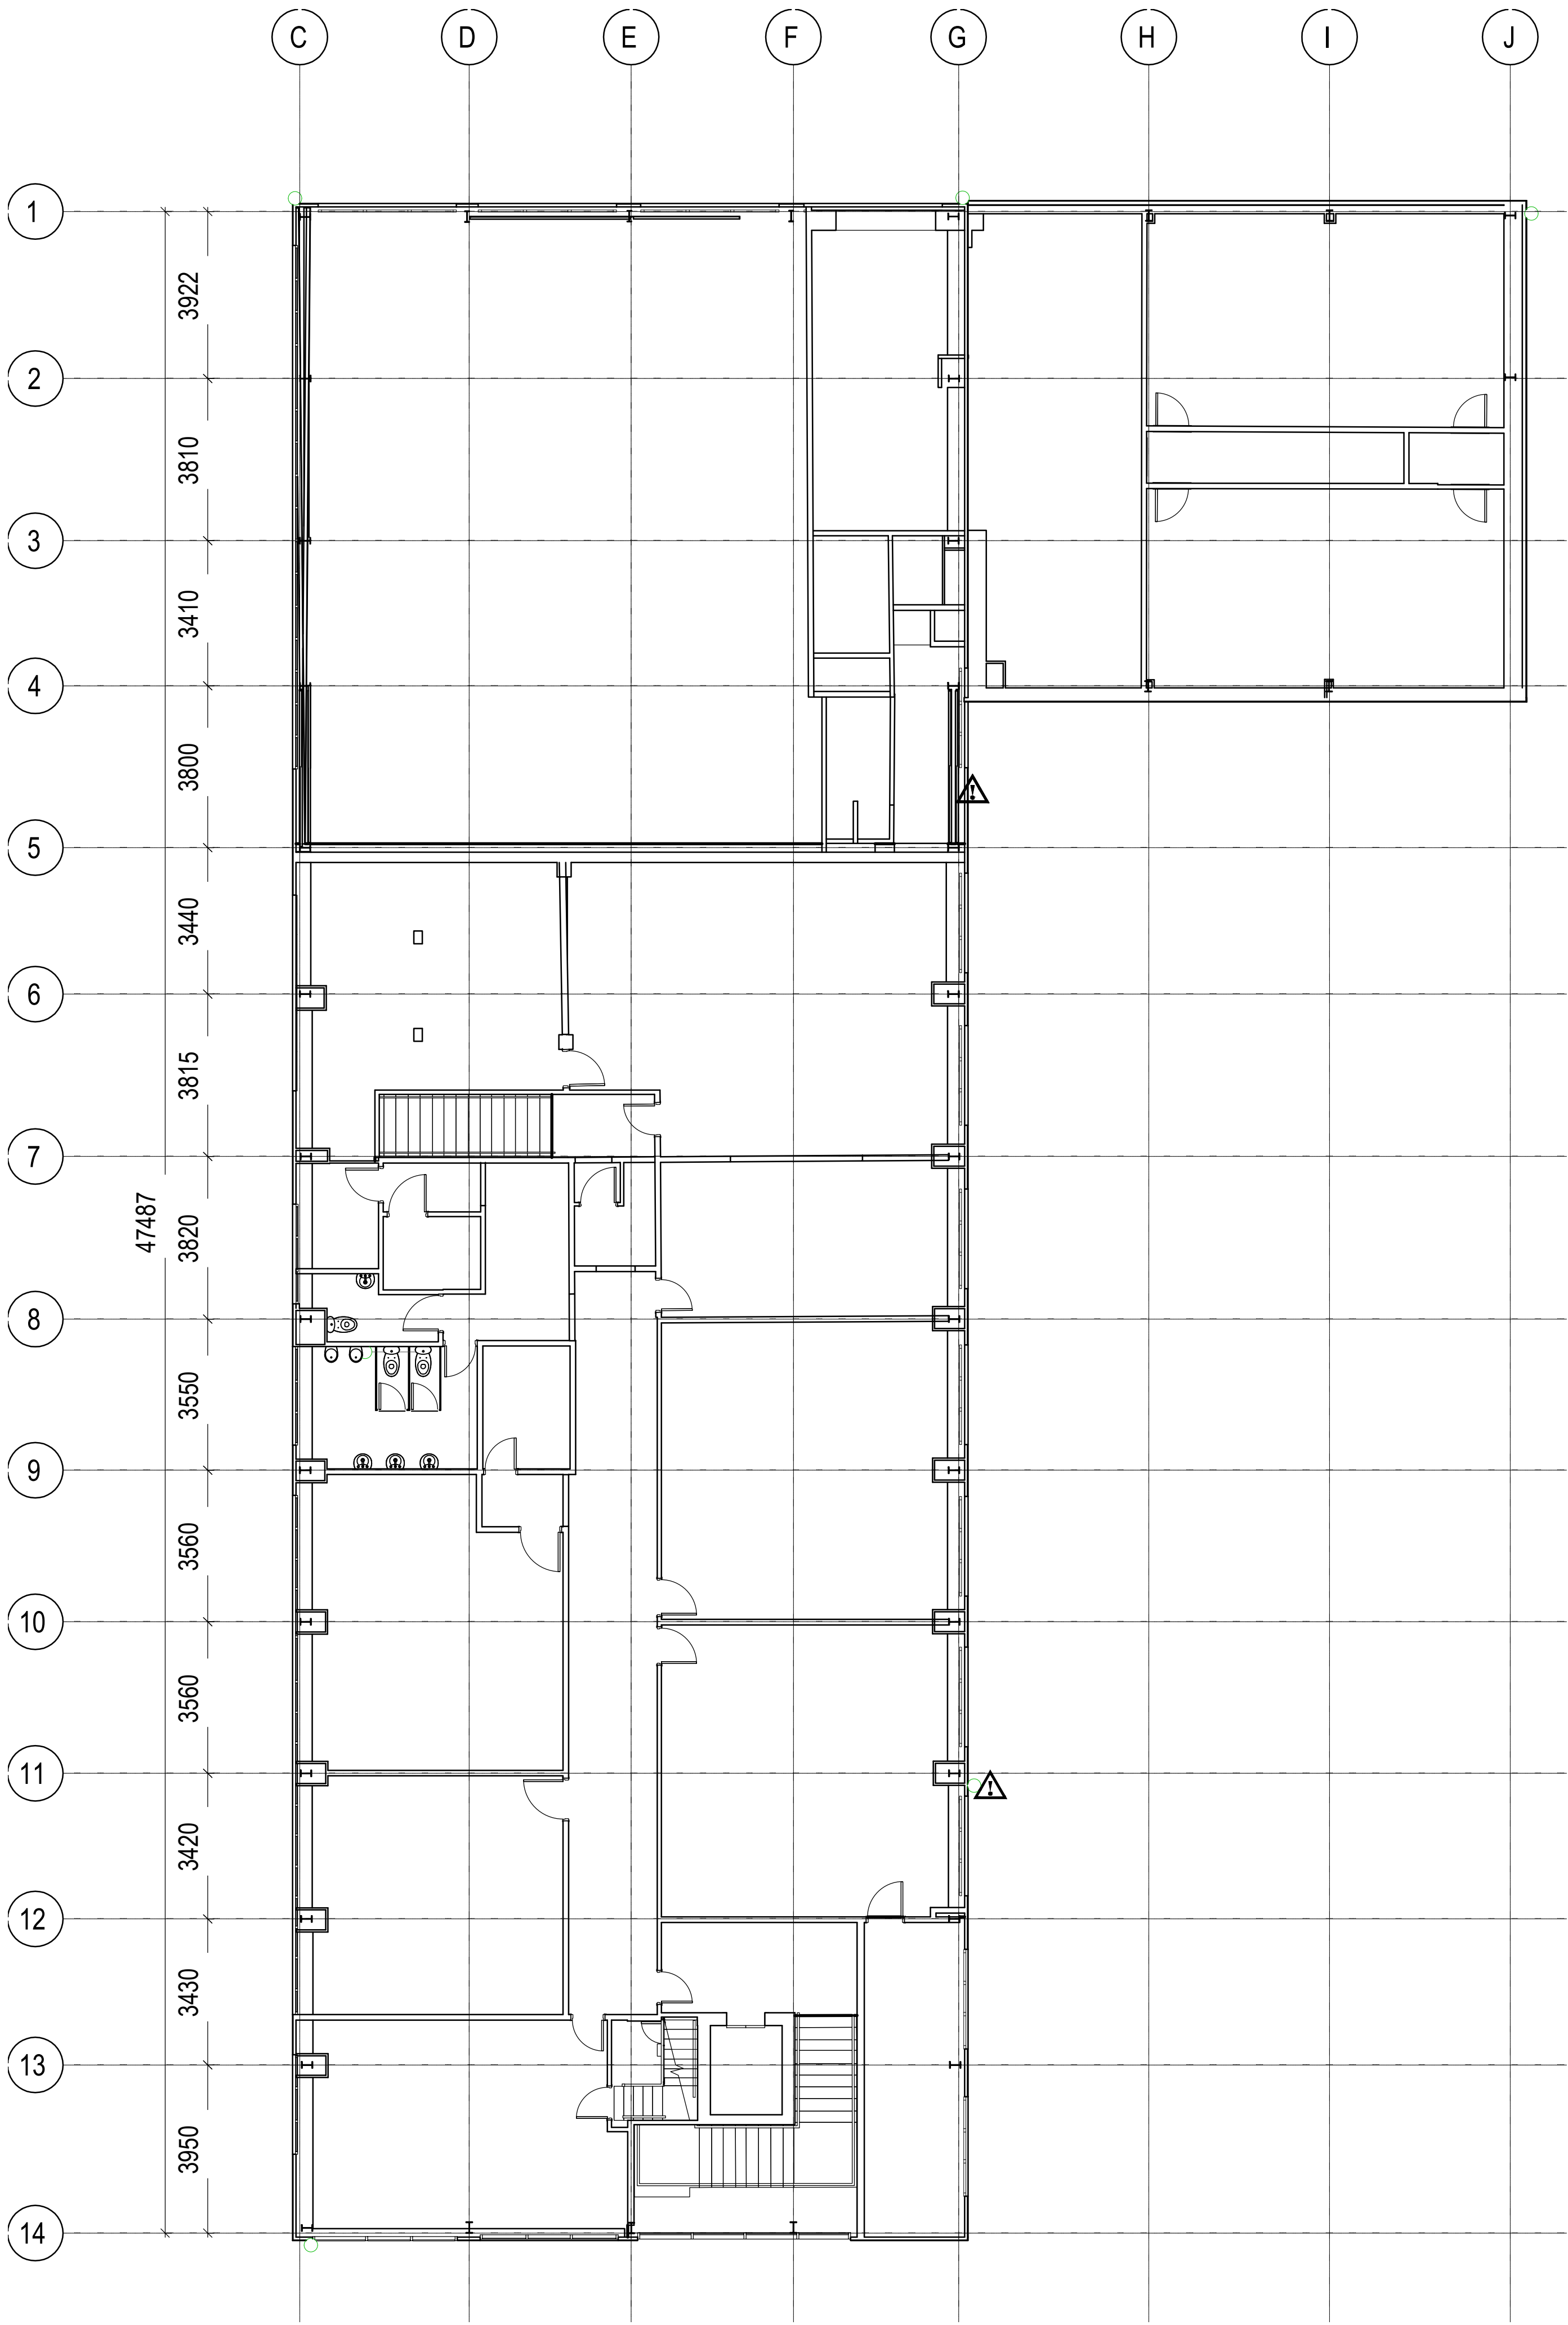

Existing First Floor Plan
Scale @ 1 : 100

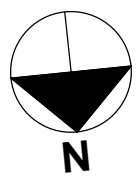

Scale Bars		TO BE USED ONLY AS GUIDANCE	
1:100	mm	0 1000 2000 3000 4000 5000	
1:200	mm	0 1000 2000 3000 4000 5000	
1:500	M	0 10 20 30 40 50	25
1:1250	M	0 10 20 30 40 50	75

NOTES

- All dimensions and levels are to be checked on site.
- Any discrepancies are to be reported to the architect before any work commences
- This drawing shall not be scaled to ascertain any dimensions. Work to figured dimensions only.
- This drawing shall not be reproduced without express written permission from AEW.
- Title overlay drawings and ownership boundaries are produced using all reasonable endeavors. AEW cannot be responsible for the accuracy or scale discrepancy of base plans supplied to them.
- All works are to be undertaken in accordance with Building Regulations and the latest British Standards.
- All proprietary materials and products are to be used strictly in accordance with the manufacturers recommendations.

This drawing contains the following model files: -
12481-AEW-04-XX-M3-A-0004

CDM 2015

Client notified of duties:
Principal Designer:

Unless noted below, all known hazards have been highlighted on the drawing:

Drawing based on Revit Survey model provided by Output Precision, model ref: 0922-OP-AEW Welcomb St_Man College_building_B, received 17/10/22

Existing Steelwork and Grid Line setting out based on survey model above

P01	09/11/22	Planning Issue	HN	SS
Rev	Date	Description	Drawn by	Checked By
Status	Purpose of Issue			
S3	For Information			
drawing stage	Planning			
client	Network Space			
project	Warrington, Welcomb Street			
drawing title	Unit 4 Existing First Floor Plan			
date	11/04/22	drawn	HN	
scale @ A1	1 : 100	checked	SS	