
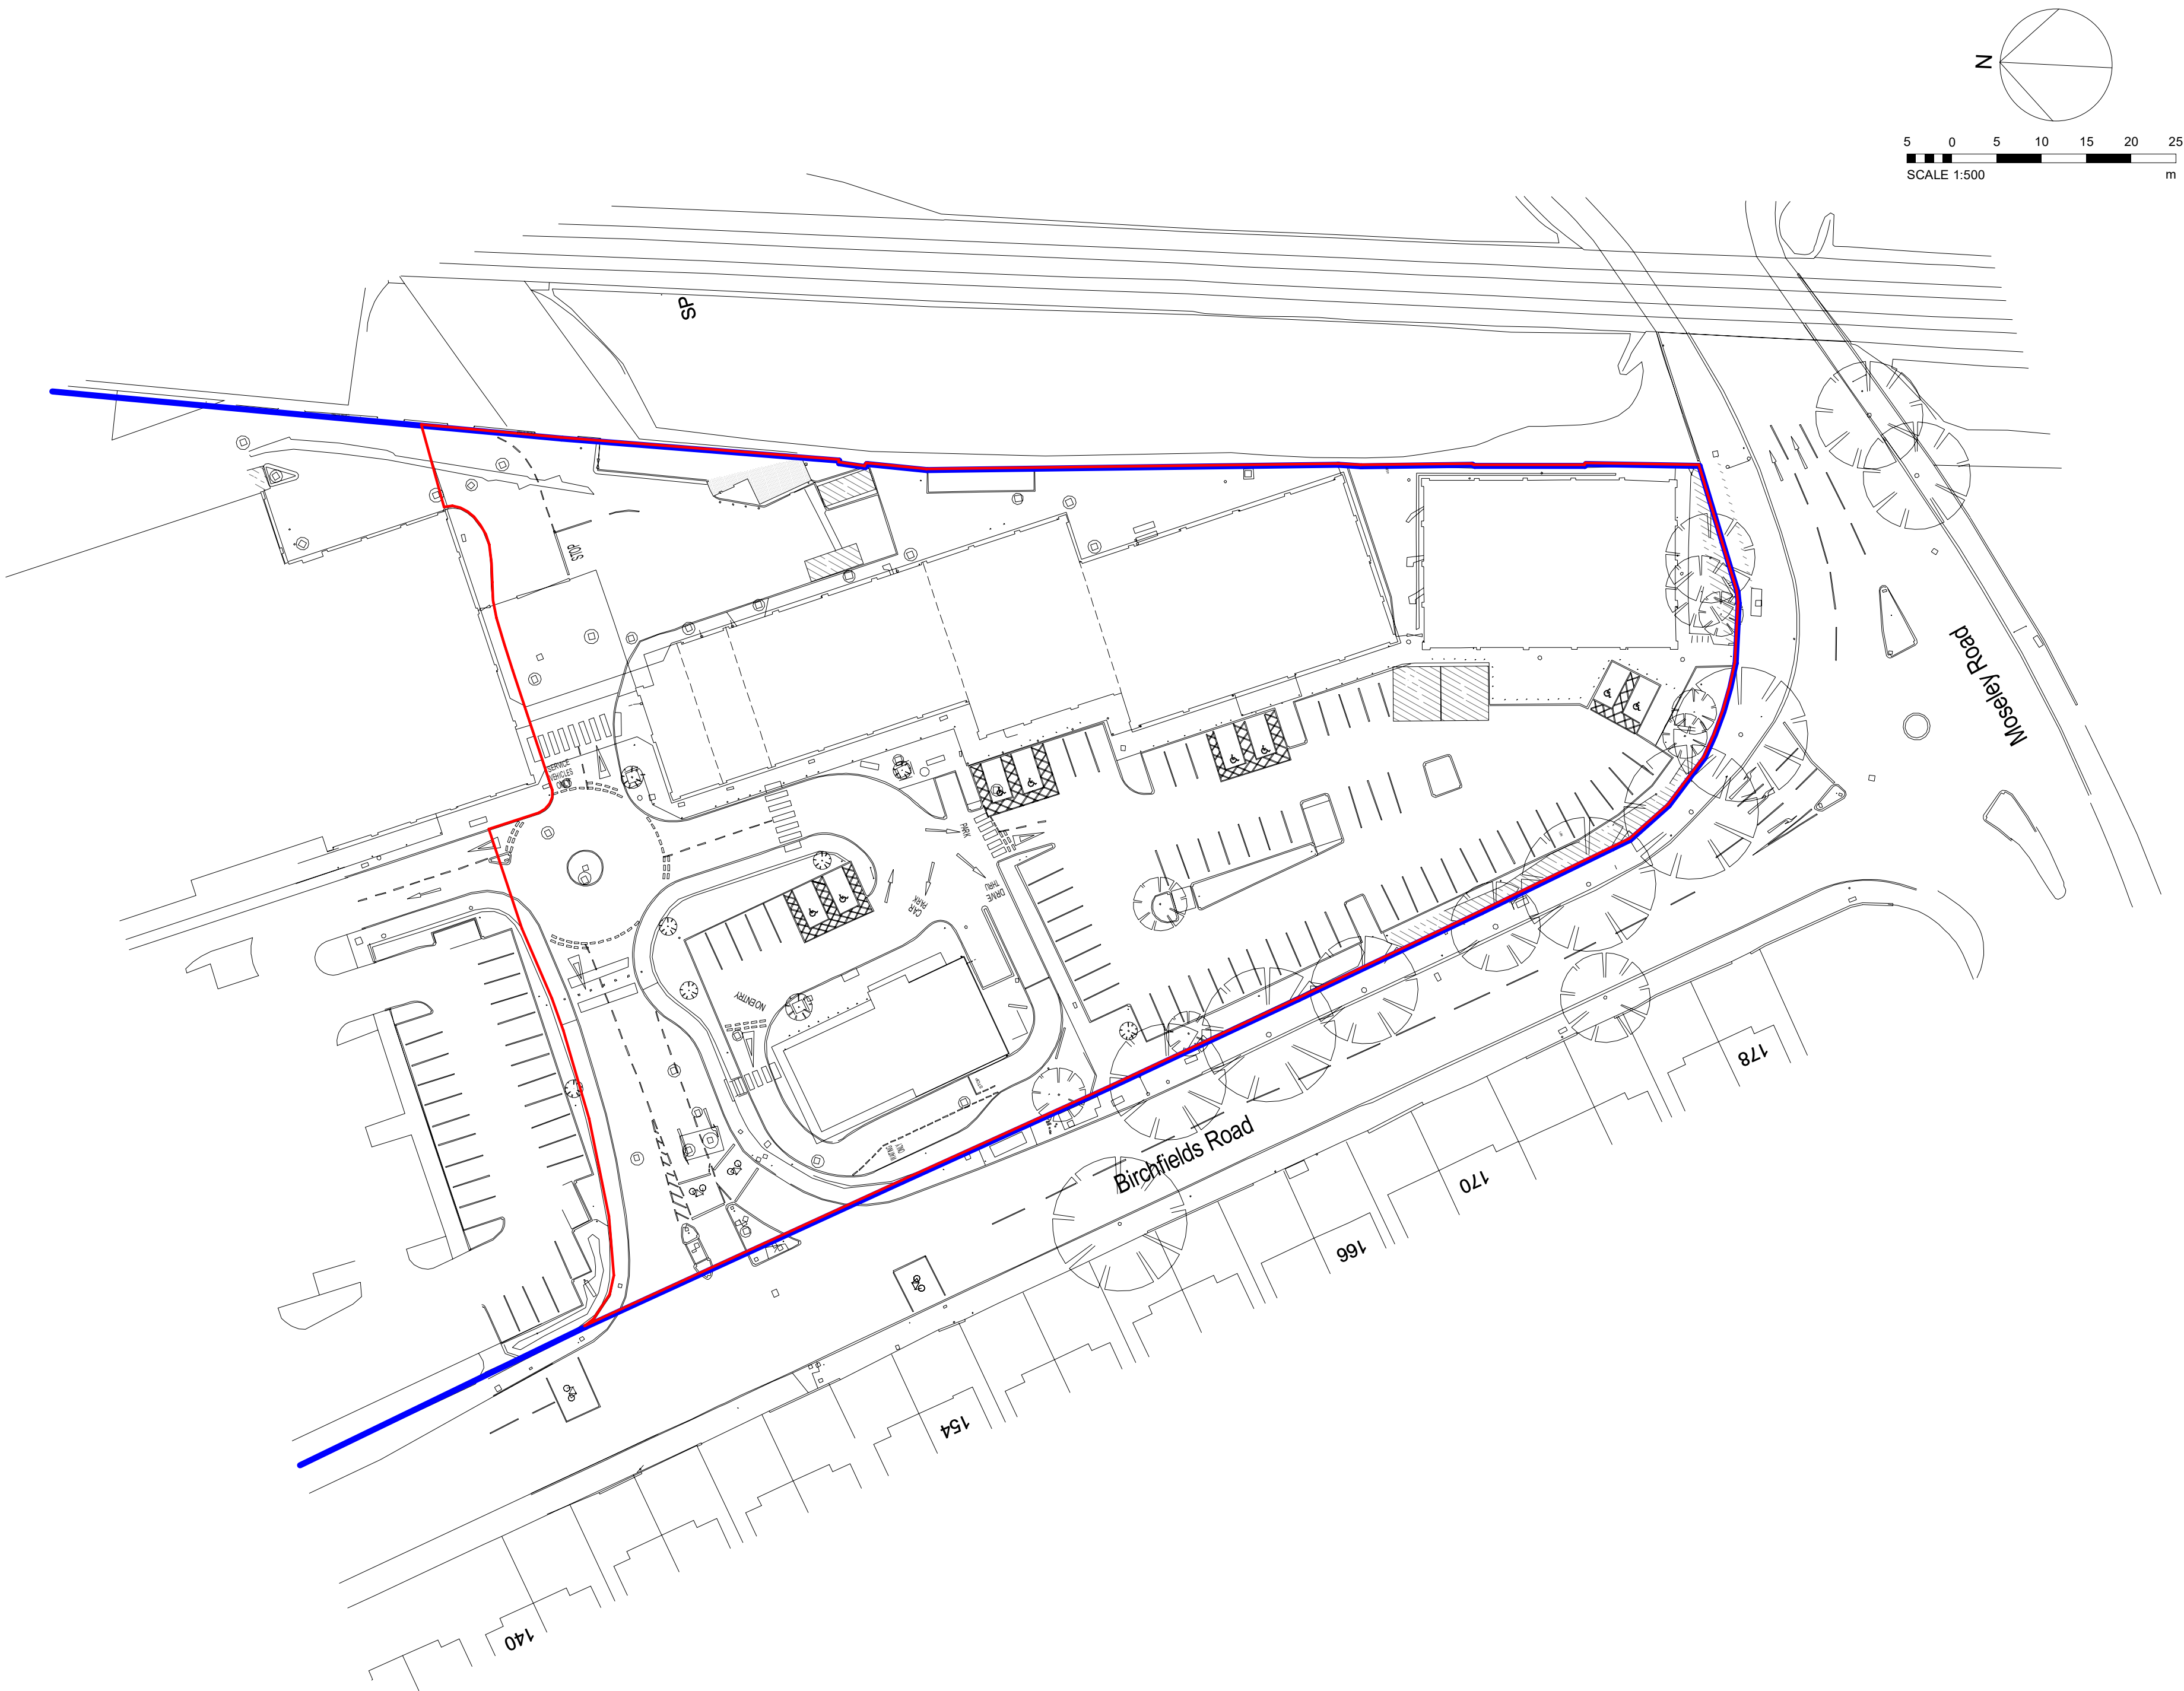


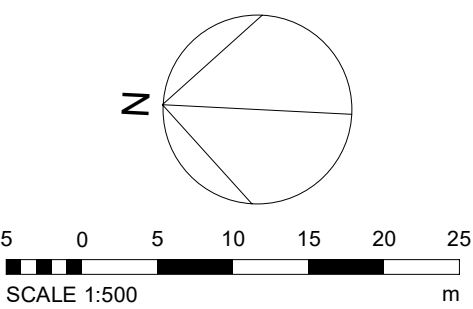

Do not scale this drawing.
Architects are to be notified of any discrepancies.
Contractors must check all dimensions on site.
This drawing is subject to copyright laws and is for use on this project only.
This drawing is to be used solely for the information as titled only.
For other information refer to the latest revision of any cross referenced drawings.
To be read in conjunction with relevant design standards/protocols

- SITE APPLICATION BOUNDARY
- OVERALL RETAIL PARK BOUNDARY

NOTE: EXISTING RETAIL UNITS HAVE NOT BEEN
(INTERNALLY) SURVEYED. UNITS 4-8 DIVISION
INDICATIVE ONLY.

C3	PLANNING PACK AMENDMENTS	17.10.23	SI	JM
C2	SCHEME UPDATED. ISSUED FOR PLANNING	01.02.22	MN	JM
C1	Planning issue	09.04.21	DM	JM
P1	First issue	09.10.20	DM	JM
Rev	Description	Date	Drm	Ckd

Status



SMALLEY MARSEY RISPIN

ARCHITECTS

Floor 2 The Exchange Station Parade Harrogate HG1 1TS
01423 707 757 admin@smrarchitects.co.uk

Project

Fallowfield Retail Park

Client



Drawing Title

EXISTING SITE PLAN

Proj Ref	Origin	Zone	Level	Type	Role	Num	Status	Rev
- - - 7397	- SMR	- 00	- XX	- DR	- A	- 2002	- A3	- C3

SMR Job Ref	Sheet	Scale	Drawn
7397-00-2002	A2	1 : 500	DM