





12 Caxton Road, Manchester, M14 6FF

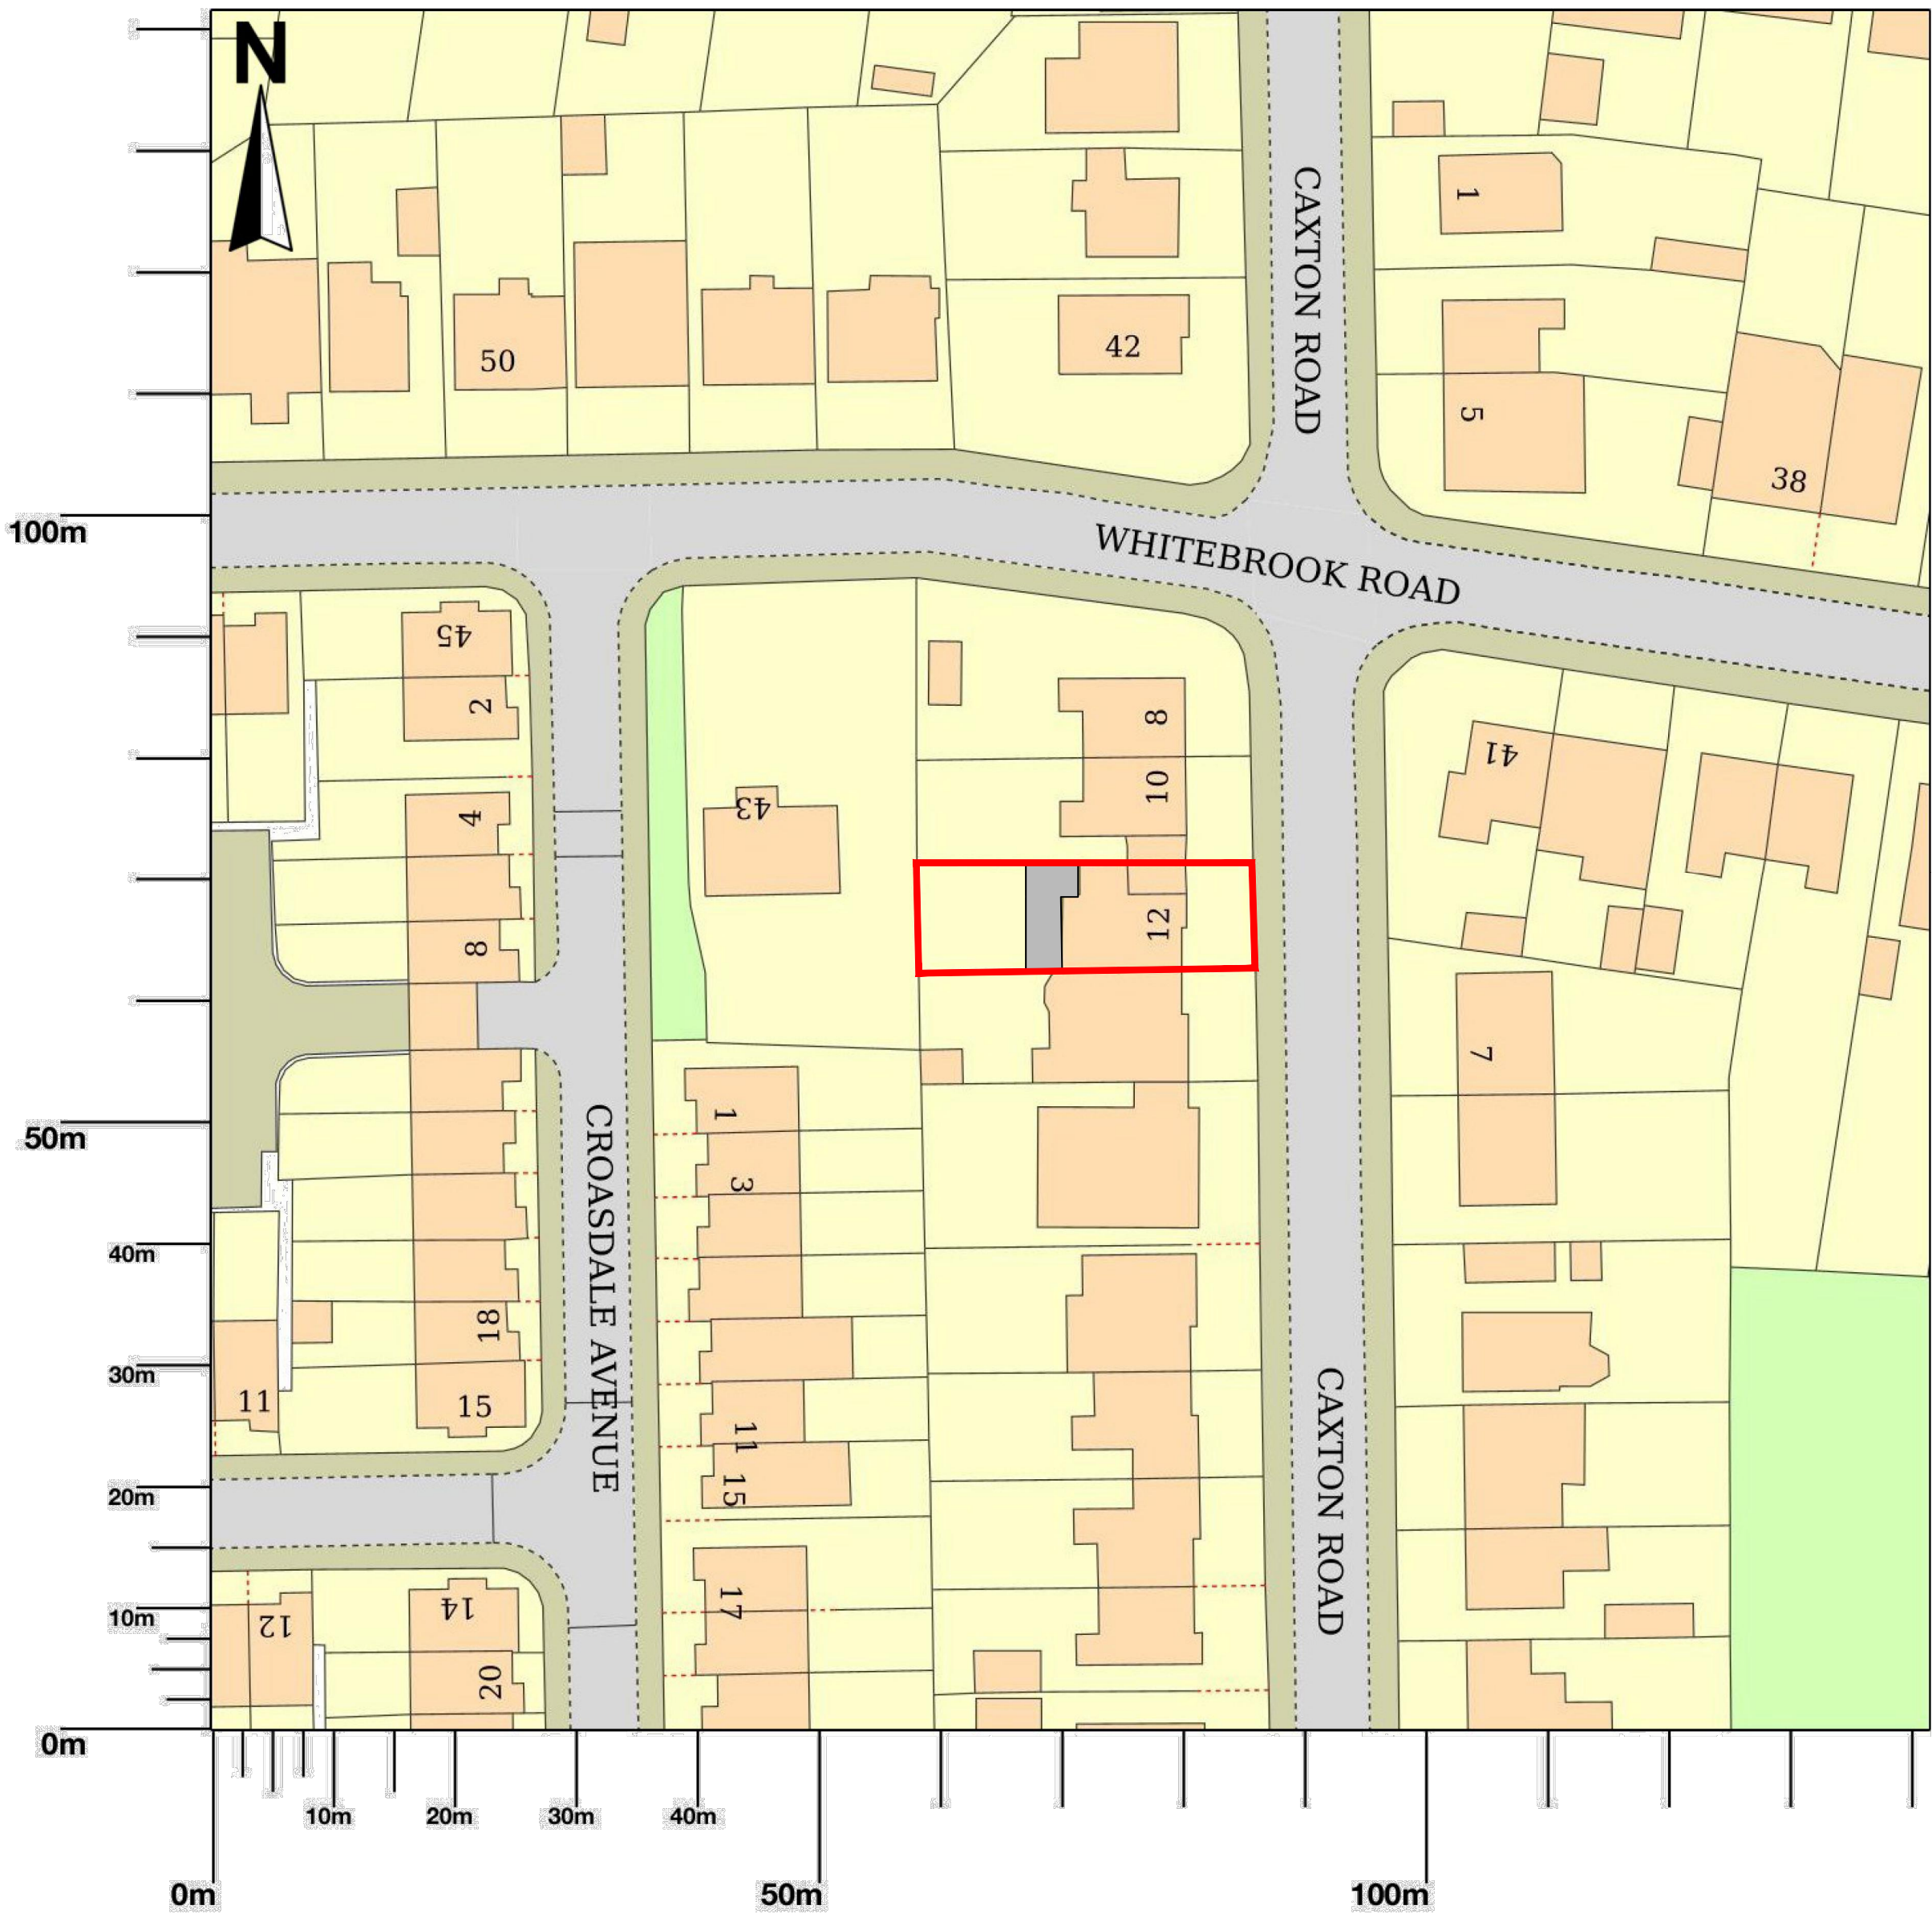

PROPOSED

SITE BOUNDARY

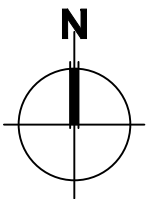

© Crown copyright and database rights 2024 OS 100054135. Map area bounded by: 384752,393927 384894,394069. Produced on 25 March 2024 from the OS National Geographic Database. Supplied by UKPlanningMaps.com. Unique plan reference: p2e/uk/1078419/1451949

PROPOSED SITE PLAN

© Copyright Footprint Design Ltd	IMPORTANT NOTES: Do Not Scale from this Drawing. Use Figured Dimensions Only.			DRAWING STATUS:			PLANNING			FOOTPRINT DESIGN			E: info@footprintdesign.net W: www.footprintdesign.net					
	REVISION			DATE			DESCRIPTION			CLIENT: MR AKAR AZAD MUSTAFA			SCALE: 1:500@A1			DATE: 25.03.24		
										PROJECT: 12 CAXTON ROAD, M14 6FF								
										DRAWING TITLE: PROPOSED SITE PLAN								
										DRAWING NO: A114_L(00)003								