


11700

MOLLIE’S HOTEL, MANCHESTER

REVISION	DATE	DESCRIPTION	DRAWN BY	CHECKED BY
P01	13.11.2023	PRELIMINARY ISSUE	AK	JBP
P02	14.12.2023	WEIGHTS ADDED FOR EACH SIGN TYPE	AK	JBP
P03	25.03.2024	UPDATED FOR PLANNING	AK	JBP
P04	17.04.2024	UPDATED AS PER MARKUPS & SURVEY	AK	JBP

SIGN TYPE 01 - ENTRANCE CANOPY MOUNTED LETTERING

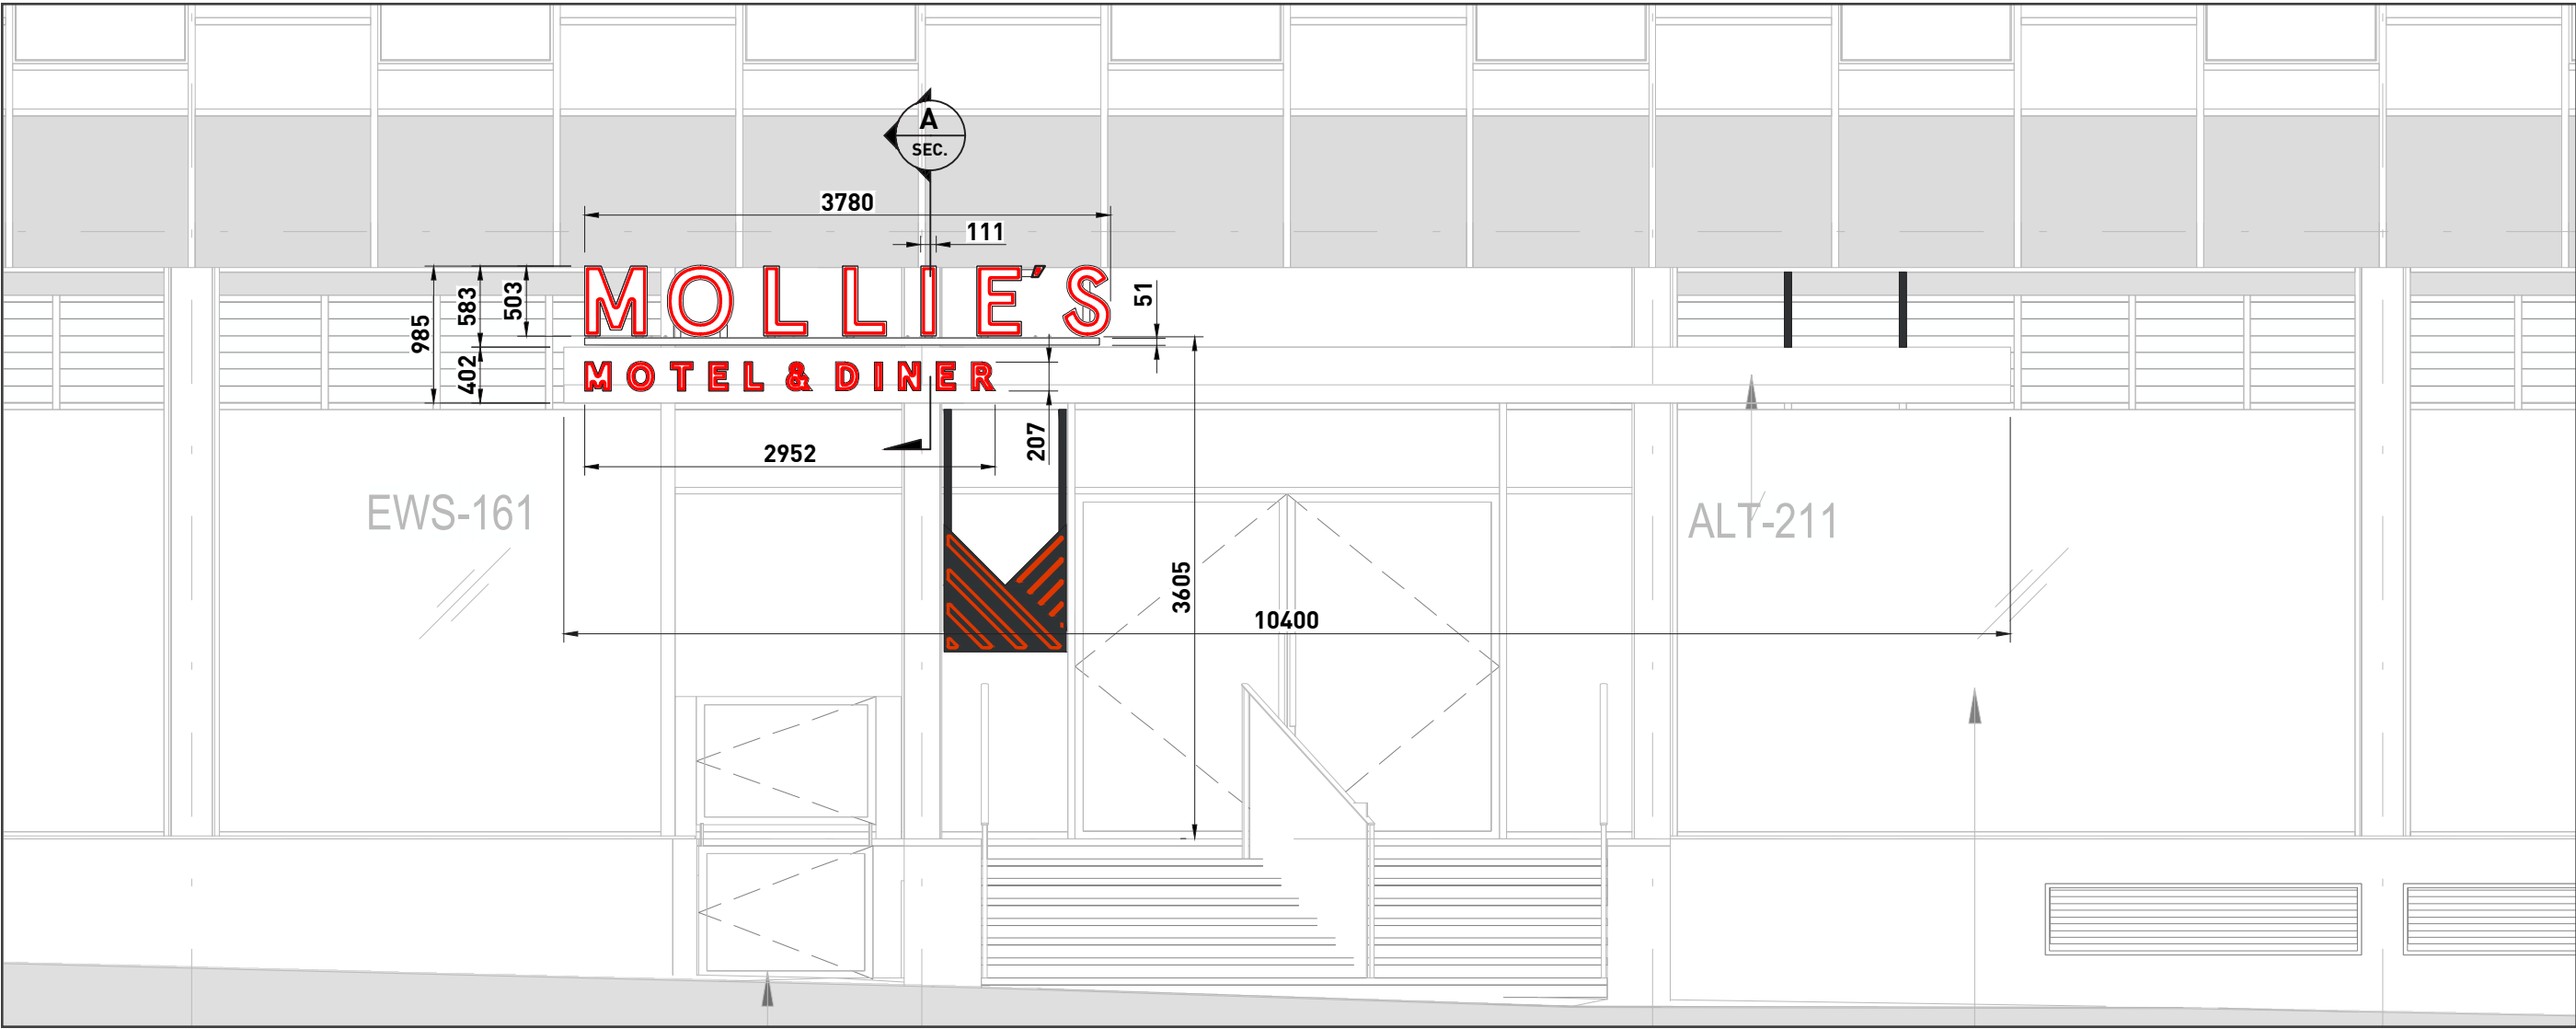

TYPE 01

3780mm wide reverse channel letters with face illumination from Red LEDs as per approved sample 'M'. Caps heights of 503mm & 210mm. 'MOLLIE'S' letters to be mounted onto channel rail/frame with welded upstands, fixed down to box section upstands bolted into concrete beam within canopy. 'MOTEL & DINER' letters fixed into granite canopy cladding using screws & plugs. Letters to have stand off spacers. All framework/rails & external of letters to have matt black grey PPC finish. Letters to be painted internally in RAL 3028.

- Fixing:** Mechanical
- Quantity:** 1nr.
- Font:** Company Branding
- Colours:** RAL 7021 (Black Grey) - Matt & RAL 3028 (Pure Red)



SIGN LOCATION



Notes:

1. Waterproofing detail by others.
2. No cutting of RF. Pilot holes to be drilled first.
3. M10 Hilti HAS-U Anchors (8.8) & HIT-HY 200-A V3 mortar, 60mm Emb.
4. Pull out tests to be undertaken to determine concrete capacity.
5. Neoprene isolation pads to be used between dissimilar metals.

© Ascot Signs Ltd

Colour References:

RAL 7021 Matt Black

RAL 3028

FOR REVIEW

DO NOT MANUFACTURE
FROM THIS DOCUMENT

Drawing No:
N/A

Revision:
P04

Start Date: 13/11/2023

Rev. Date: 19/04/2024


Drawn By: AK

Checked By: JBP

Client:
ARJ

Project:
MOLLIE’S HOTEL



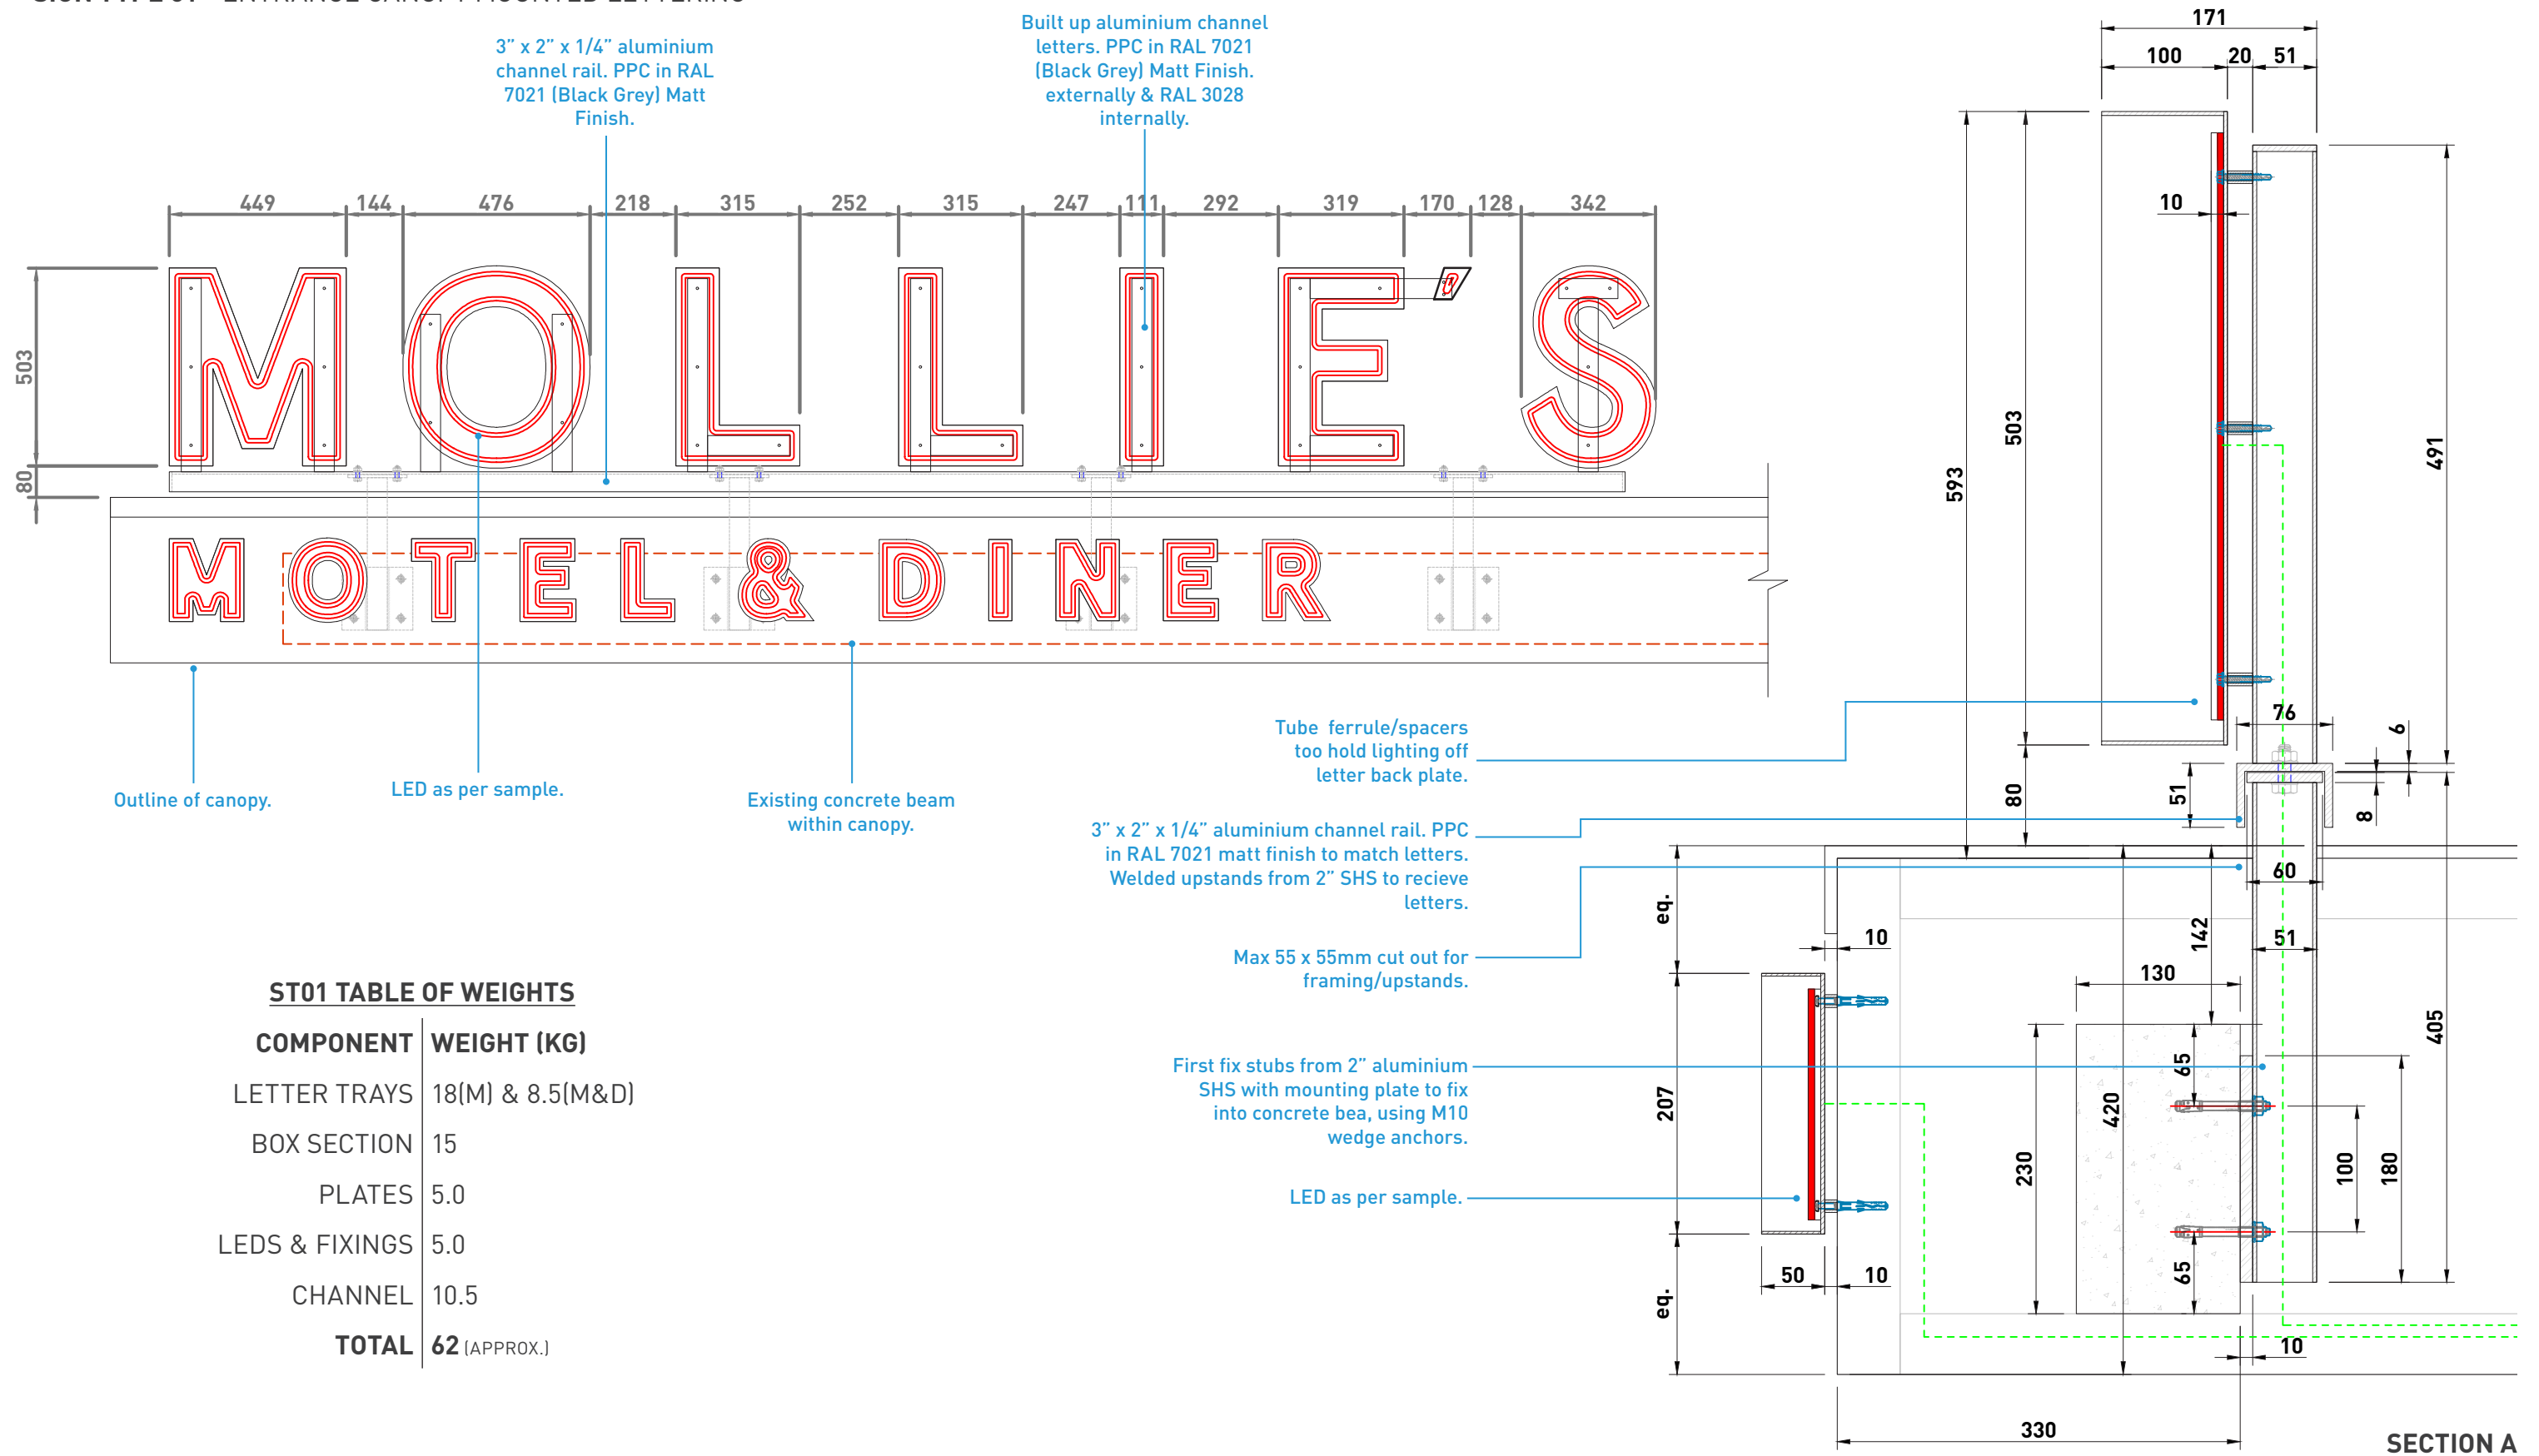

ST01 TABLE OF WEIGHTS

COMPONENT	WEIGHT (KG)
LETTER TRAYS	18(M) & 8.5(M&D)
BOX SECTION	15
PLATES	5.0
LEDS & FIXINGS	5.0
CHANNEL	10.5
TOTAL	62 (APPROX.)

Notes:

1. Waterproofing detail by others.
2. No cutting of RF. Pilot holes to be drilled first.
3. M10 Hilti HAS-U Achors [8.8] & HIT-HY 200-A V3 mortar, 60mm Emb.
4. Pull out tests to be undertaken to determine concrete capacity.
5. Neoprene isolation pads to be used between dissimilar metals.

© Ascot Signs Ltd

Colour References:

-  RAL 7021 Matt Black
 RAL 3028

FOR REVIEW

**DO NOT MANUFACTURE
FROM THIS DOCUMENT**

Drawing No:

N/A

Revision:

P04

Start Date: 13/11/2023

Rev. Date: 19/04/2024

Drawn By: AK

Checked By: JBP

Client:


ARJ

Project:

MOLLIE'S HOTEL

ASCOT


SIGN TYPE 01A - FEATURE ENTRANCE LOGO

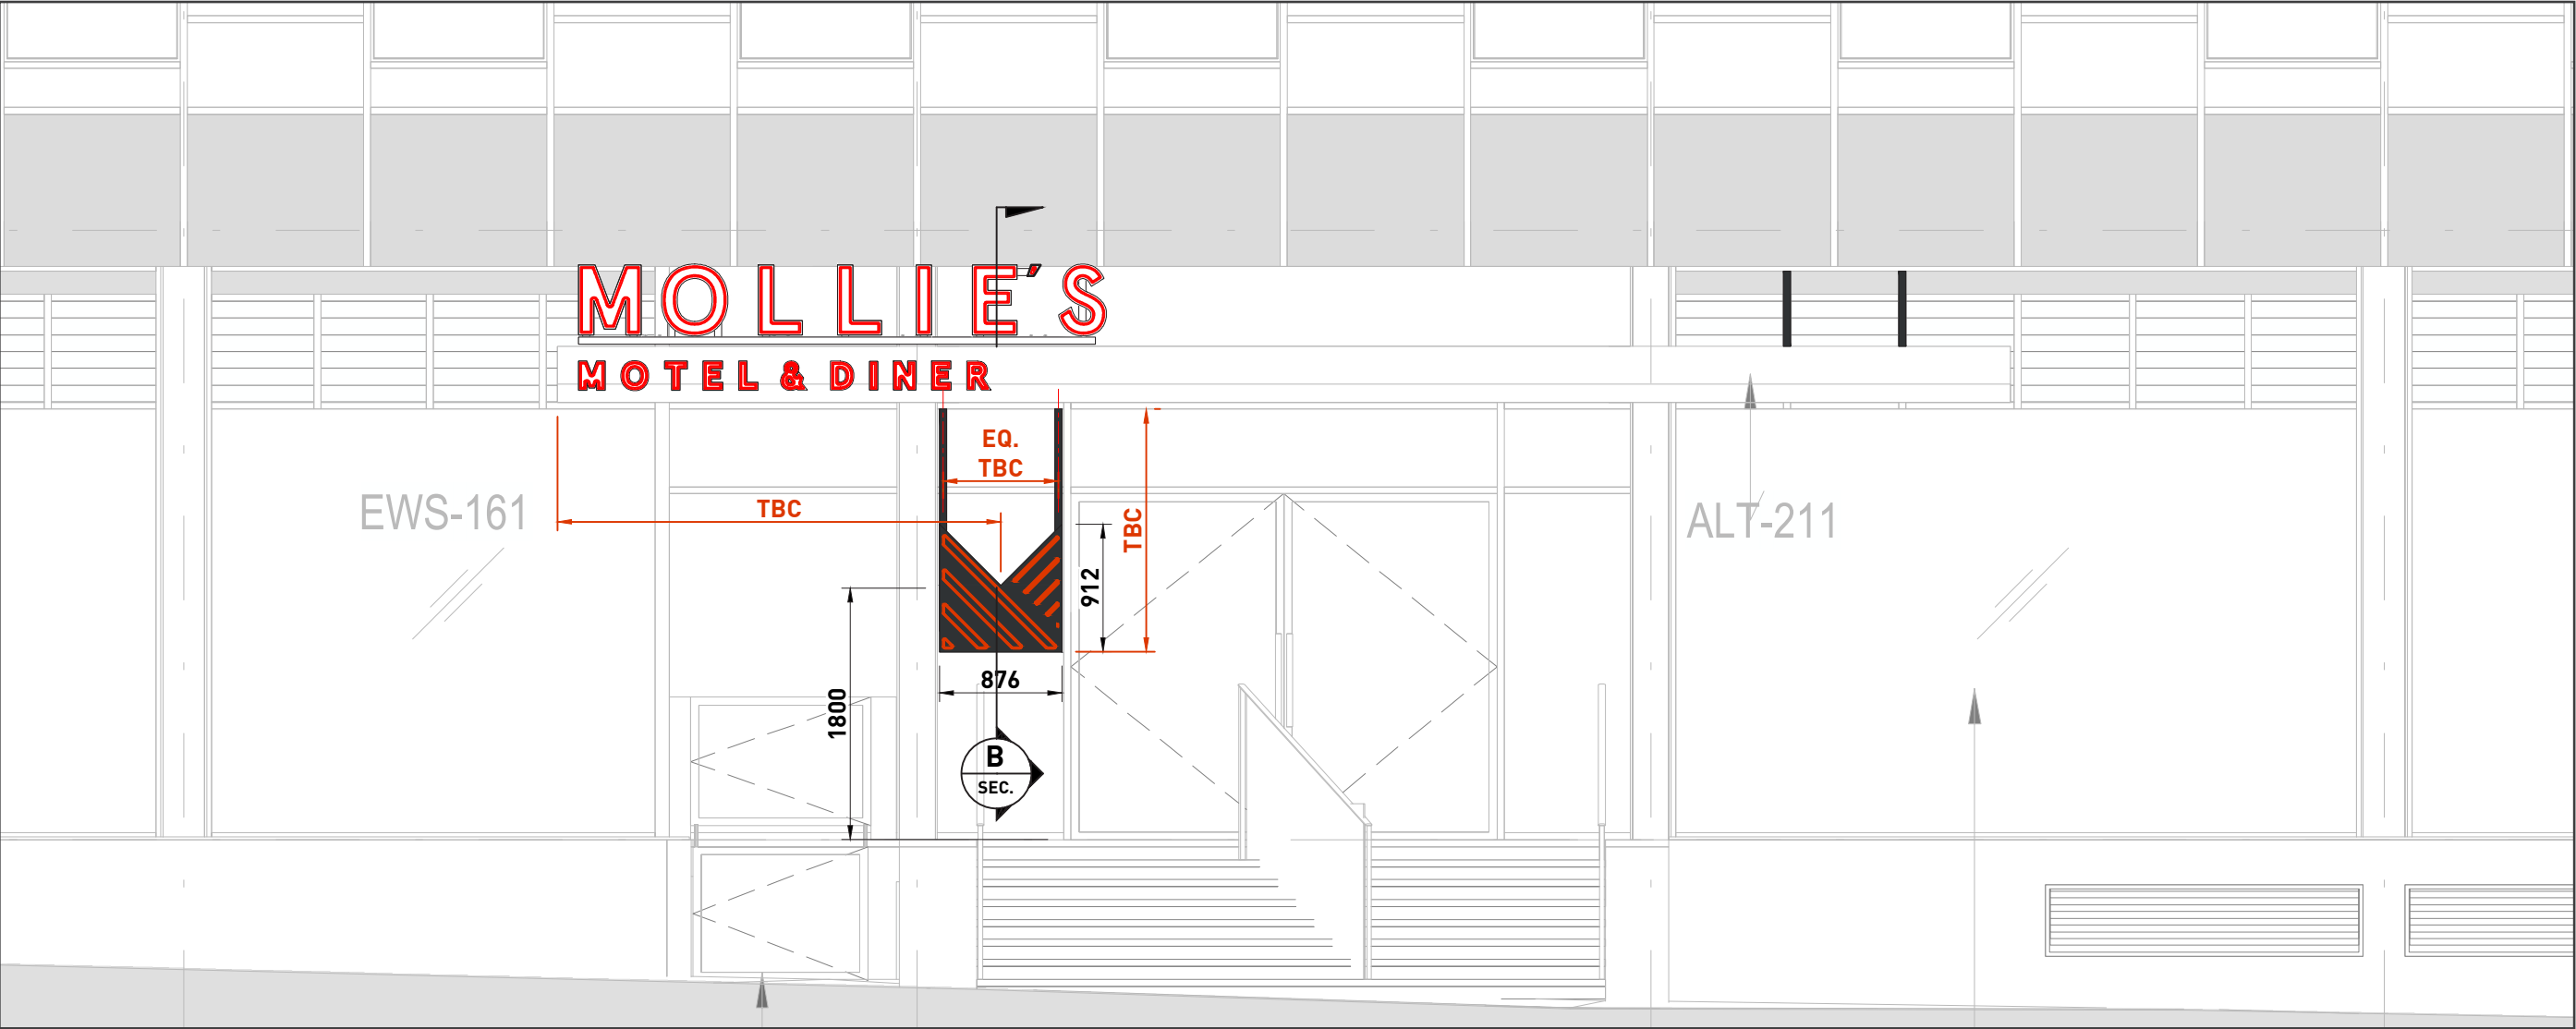

TYPE 01A

912mm(H) x 876mm(W) x 100mm(D) suspended aluminium logo tray sign with face illumination from Red LEDs as per sample. Signage to be fixed into internally into ceiling/pelmet. All framework/rails & external of logo tray to be powder coated in colour reference below. Tray to be painted internally in RAL 3028.

- Fixing:** Mechanical
- Quantity:** 1nr.
- Font:** Company Branding
- Colours:** RAL 7021 (Black Grey) - Matt & RAL 3028 (Pure Red)

 

Notes:

Colour References:

- RAL 7021 Matt Black
- RAL 3028

FOR REVIEW
DO NOT MANUFACTURE
FROM THIS DOCUMENT

Drawing No:

N/A

Revision:

P04

Start Date: 13/11/2023

Rev. Date: 19/04/2024

Drawn By: AK

Checked By: JBP

Client:


ARJ

Project:

MOLLIE’S HOTEL



SIGN TYPE 01A - FEATURE ENTRANCE LOGO

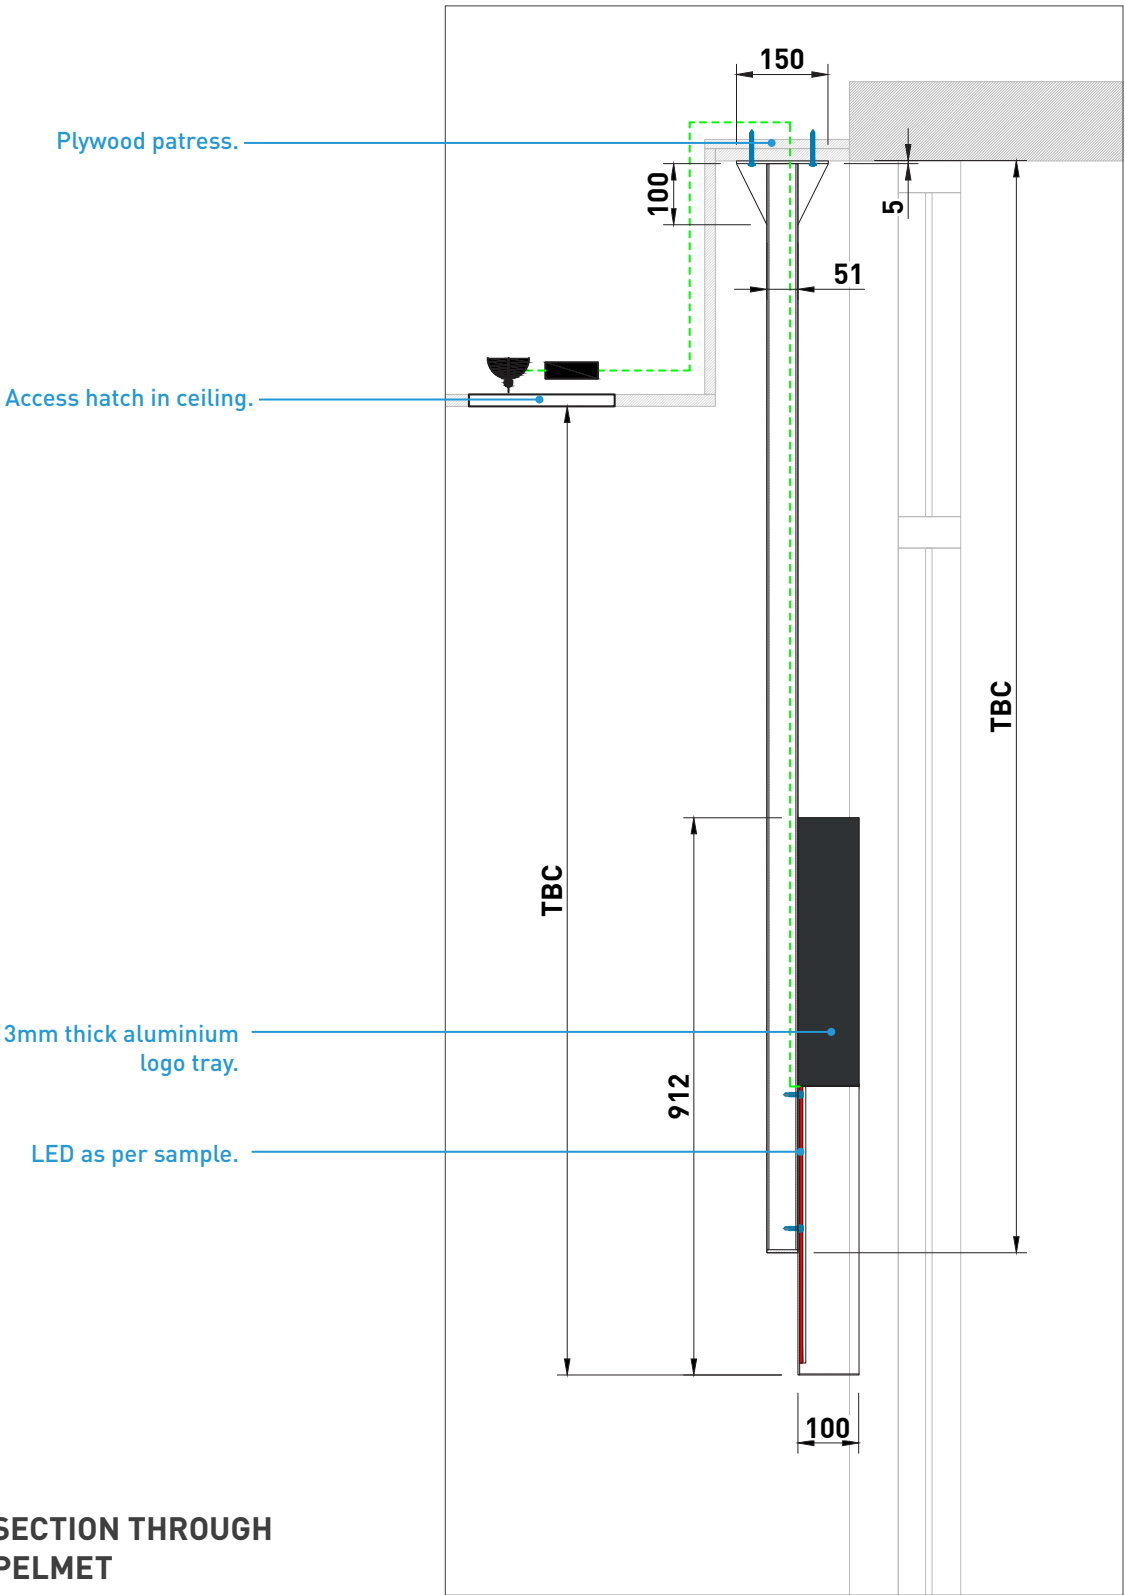

NOTE: SURVEY REQUIRED TO DETERMINE FRAME LEG SIZES & FIXING LOCATION.

ST01.A TABLE OF WEIGHTS

COMPONENT	WEIGHT (KG)
LOGO TRAY	8
BOX SECTION	6.8
PLATES	3
LEDS & FIXINGS	3
TOTAL	20.8 (APPROX.)

Notes:

Colour References:

- RAL 7021 Matt Black
- RAL 3028

FOR REVIEW
DO NOT MANUFACTURE
FROM THIS DOCUMENT

Drawing No:

N/A

Revision:

P04

Start Date: 13/11/2023

Rev. Date: 19/04/2024

Drawn By: AK

Checked By: JBP

Client:


ARJ

Project:

MOLLIE’S HOTEL



SIGN TYPE 02 - FEATURE PROJECTING SIGN

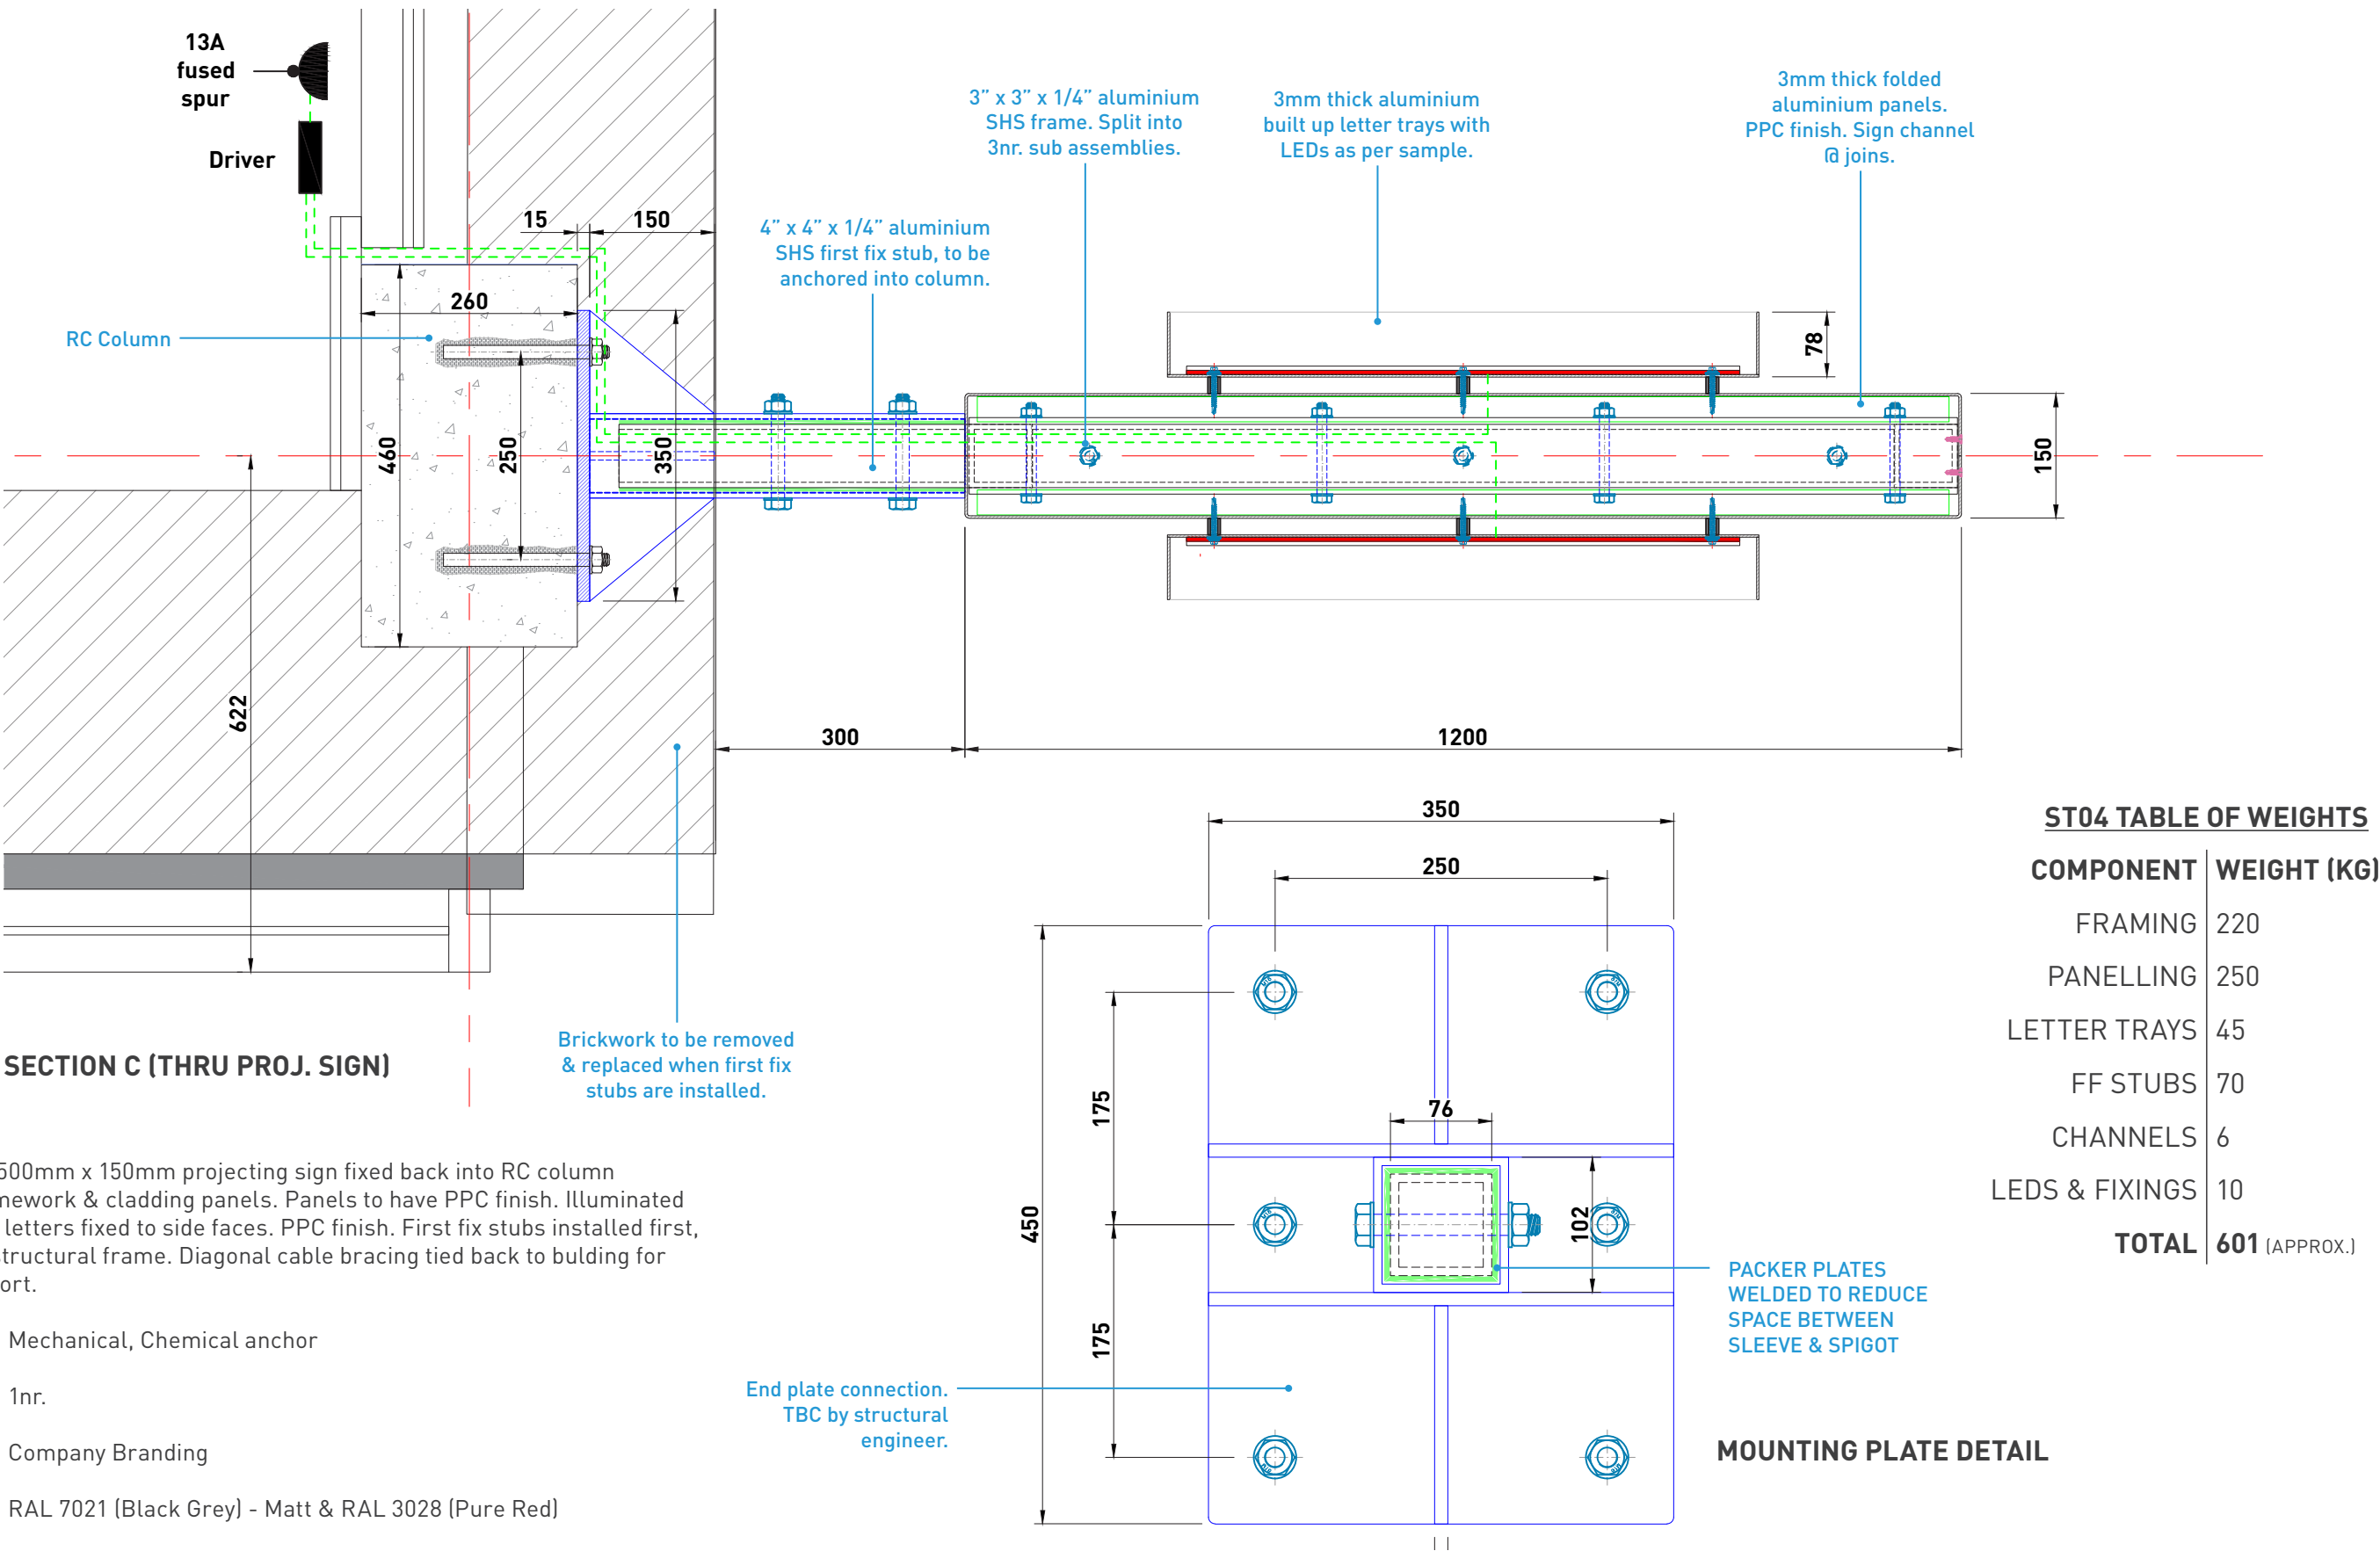

TYPE 02

11000mm x 1500mm x 150mm projecting sign fixed back into RC column
Aluminium framework & cladding panels. Panels to have PPC finish. Illuminated aluminium tray letters fixed to side faces. PPC finish. First fix stubs installed first, to sleeve over structural frame. Diagonal cable bracing tied back to bulding for additional support.

- Fixing:** Mechanical, Chemical anchor
- Quantity:** 1nr.
- Font:** Company Branding
- Colours:** RAL 7021 (Black Grey) - Matt & RAL 3028 (Pure Red)

Notes:

Colour References:

- RAL 7021 Matt Black
- RAL 3028

FOR REVIEW
DO NOT MANUFACTURE
FROM THIS DOCUMENT

Drawing No:

N/A

Revision:

P04

Start Date: 13/11/2023

Rev. Date: 19/04/2024

Drawn By: AK

Checked By: JBP

Client:



ARJ

Project:

MOLLIE’S HOTEL



SIGN TYPE 02 - FEATURE PROJECTING SIGN

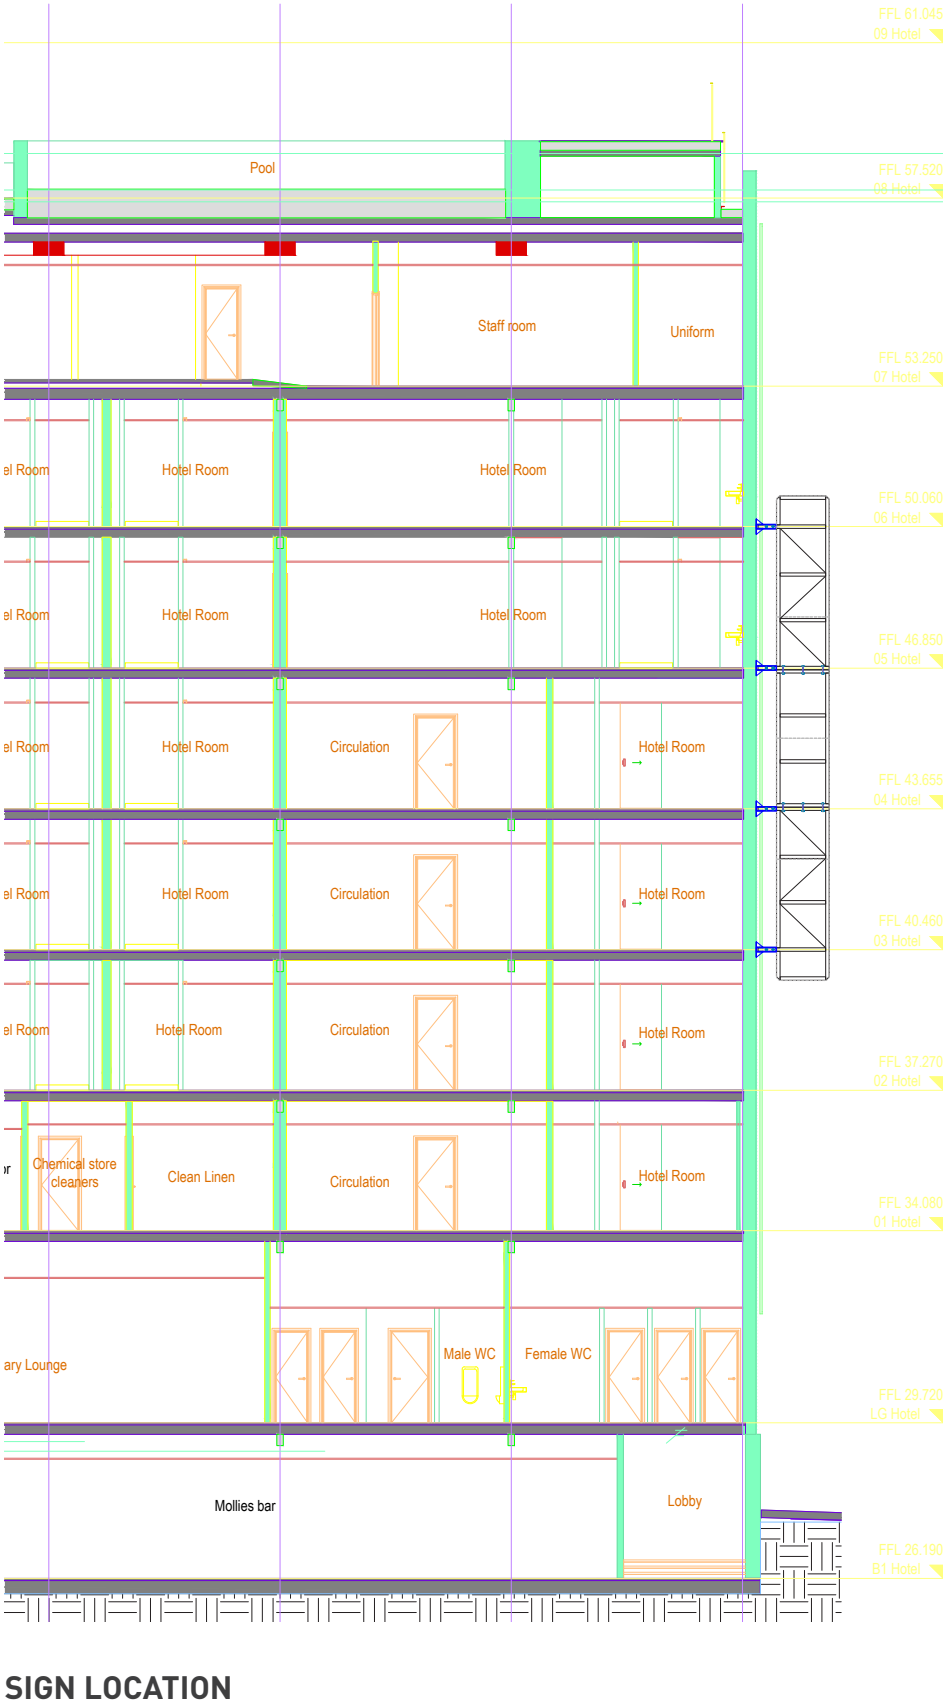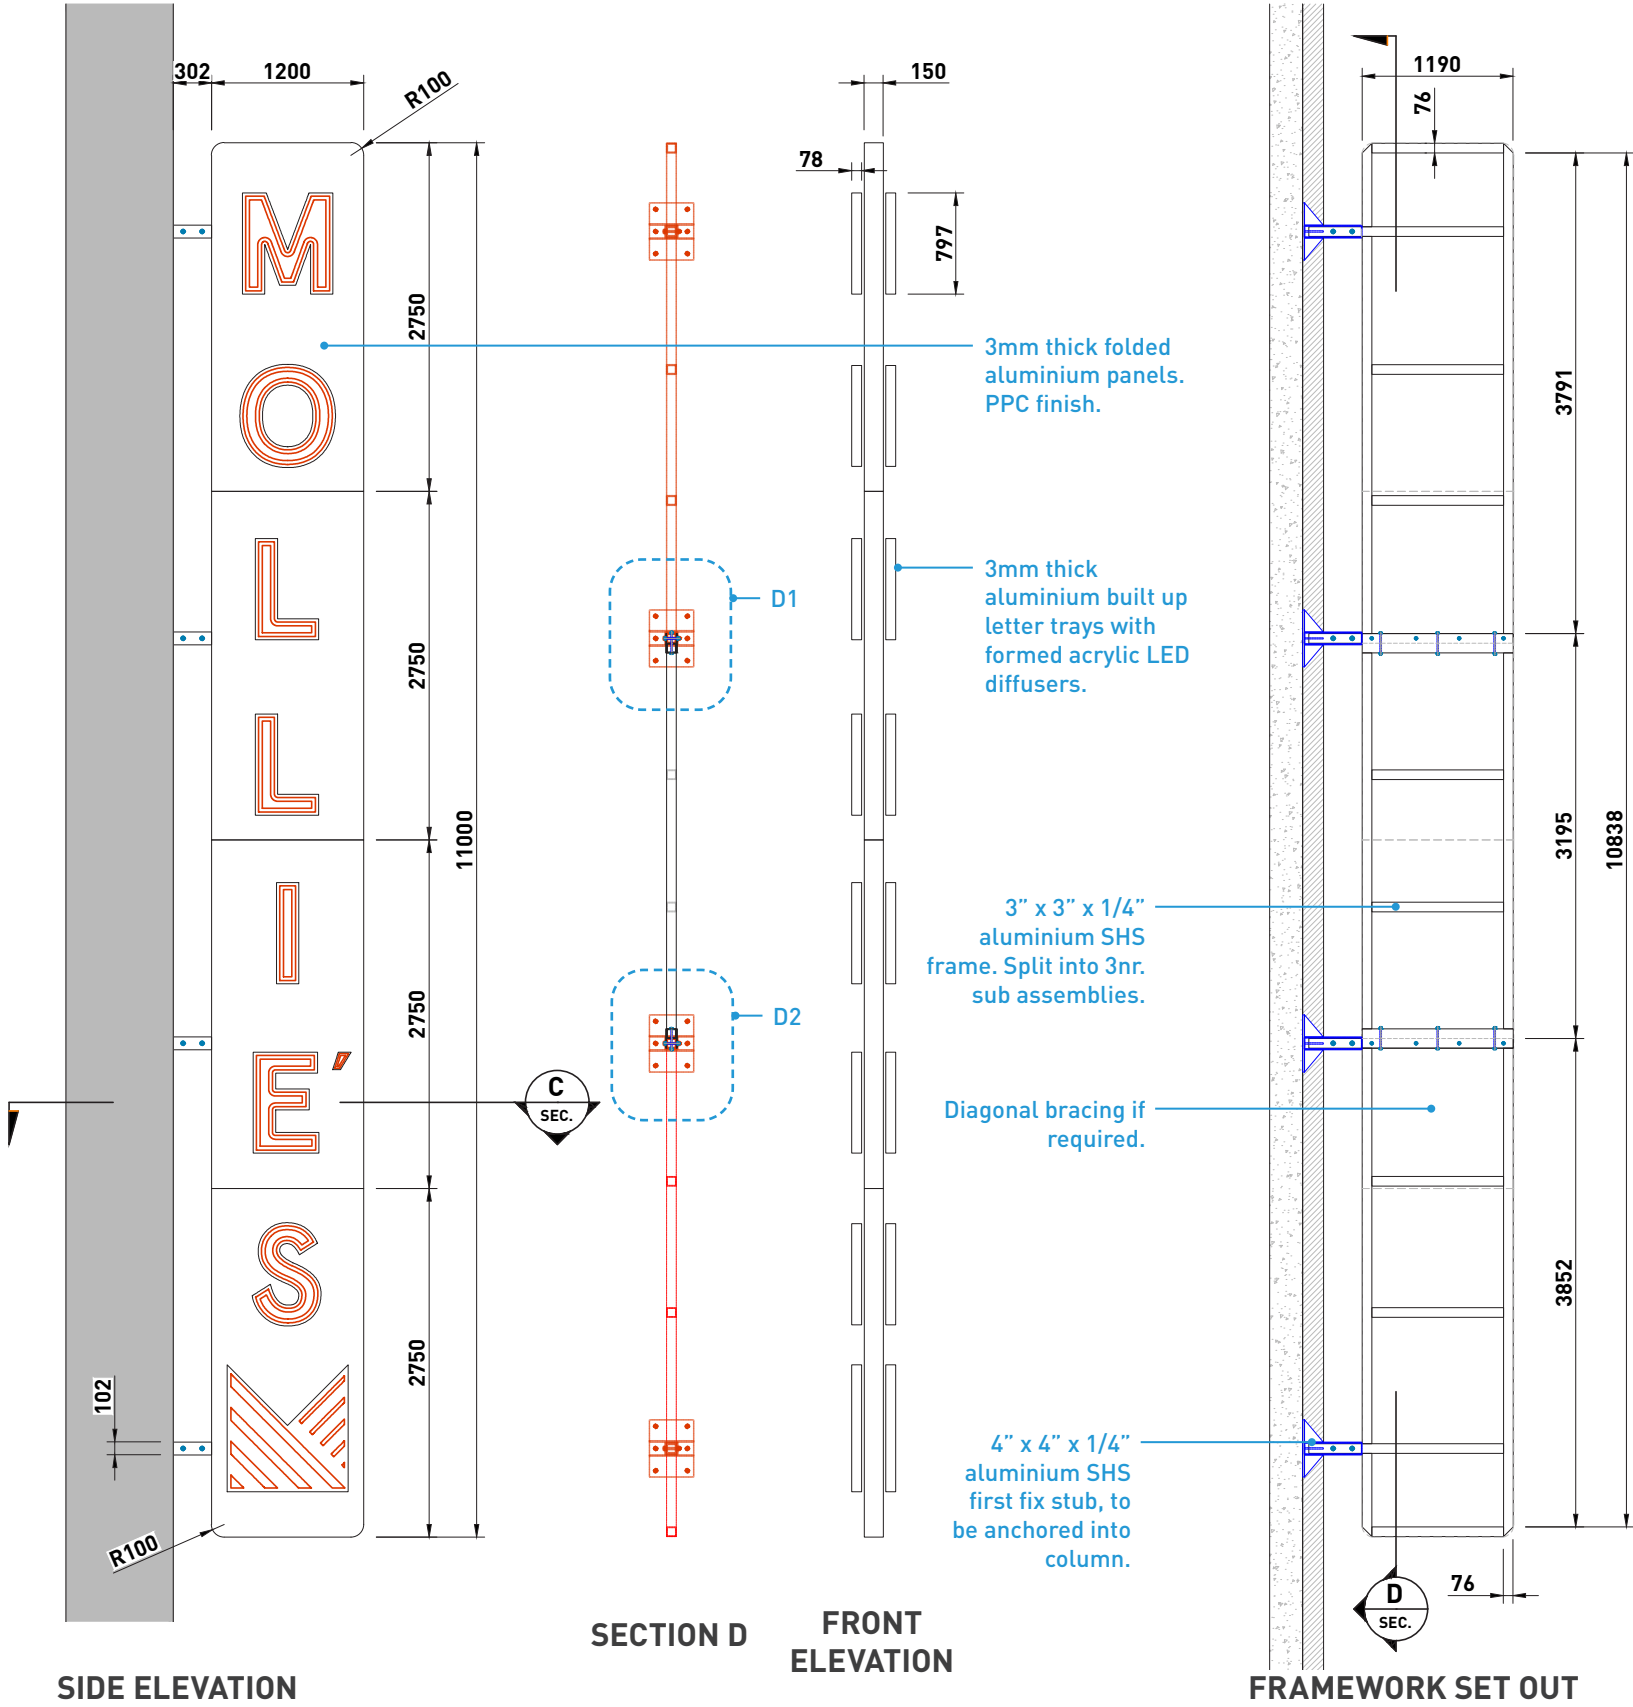

Notes:

Colour References:

- RAL 7021 Matt Black
- RAL 3028

FOR REVIEW
DO NOT MANUFACTURE
FROM THIS DOCUMENT

Drawing No:

N/A

Revision:

P04

Start Date: 13/11/2023

Rev. Date: 19/04/2024

Drawn By: AK

Checked By: JBP

Client:


ARJ

Project:


MOLLIE’S HOTEL



SIGN TYPE 02 - FEATURE PROJECTING SIGN

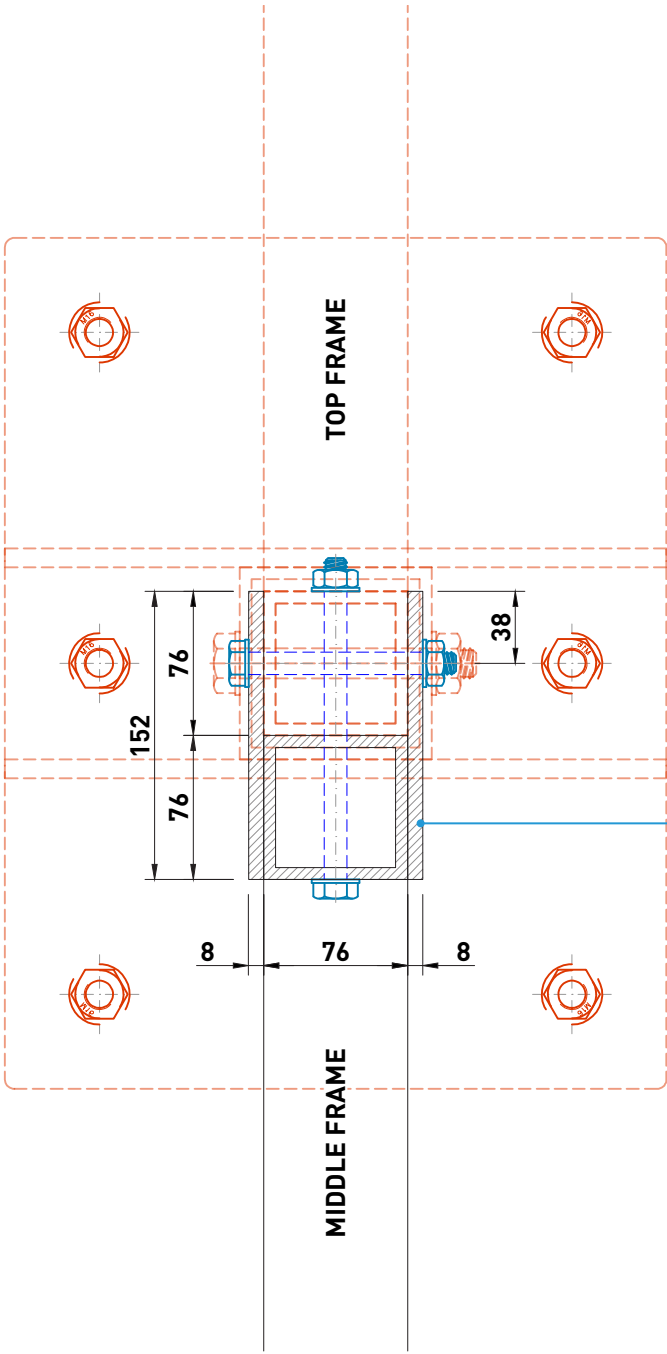

FRAME CONNECTION - DETAIL 1

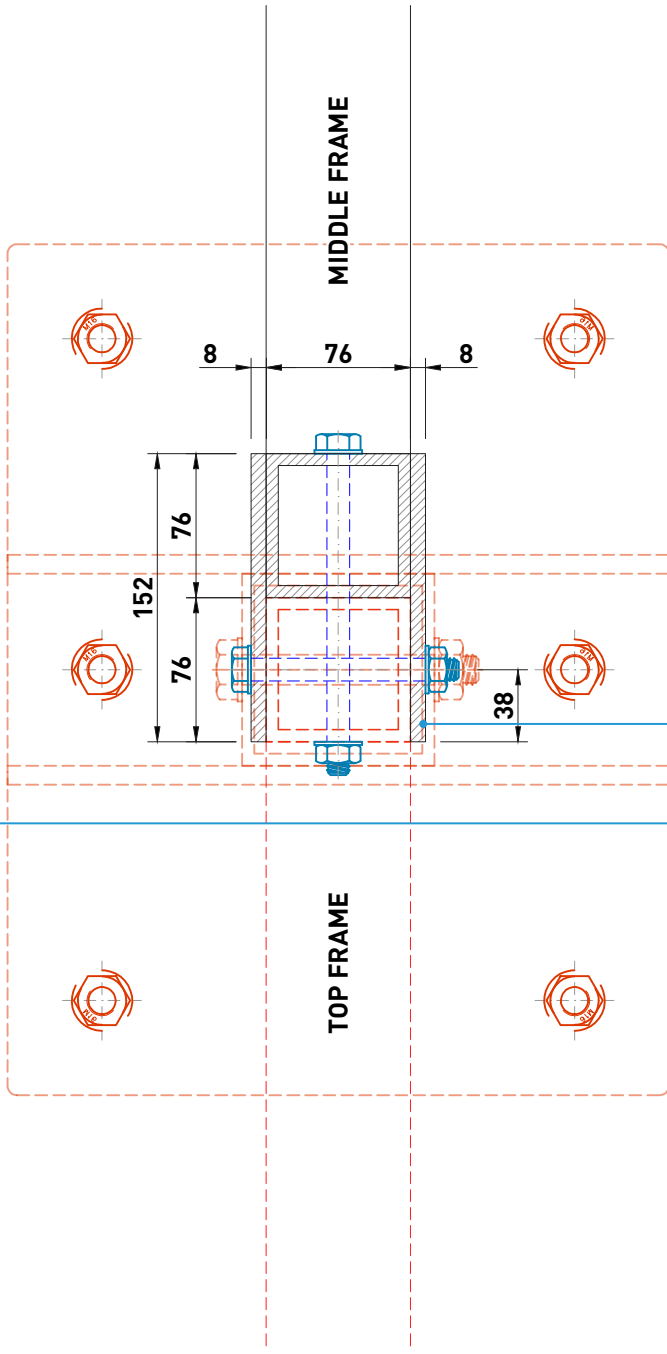

FRAME CONNECTION - DETAIL 2

8mm thick splice plate welded to both ends of middle frame. Bolted through top & bottom frames during install using M10 bolts.

Notes:

Colour References:

- RAL 7021 Matt Black
- RAL 3028

FOR REVIEW
DO NOT MANUFACTURE
FROM THIS DOCUMENT

Drawing No:

N/A

Revision:

P04

Start Date: 13/11/2023

Rev. Date: 19/04/2024

Drawn By: AK

Checked By: JBP

Client:


ARJ

Project:

MOLLIE’S HOTEL



SIGN TYPE 04 - ENTRANCE CANOPY MOUNTED LETTERING (ZONE 4 - NORTH ELEVATION)

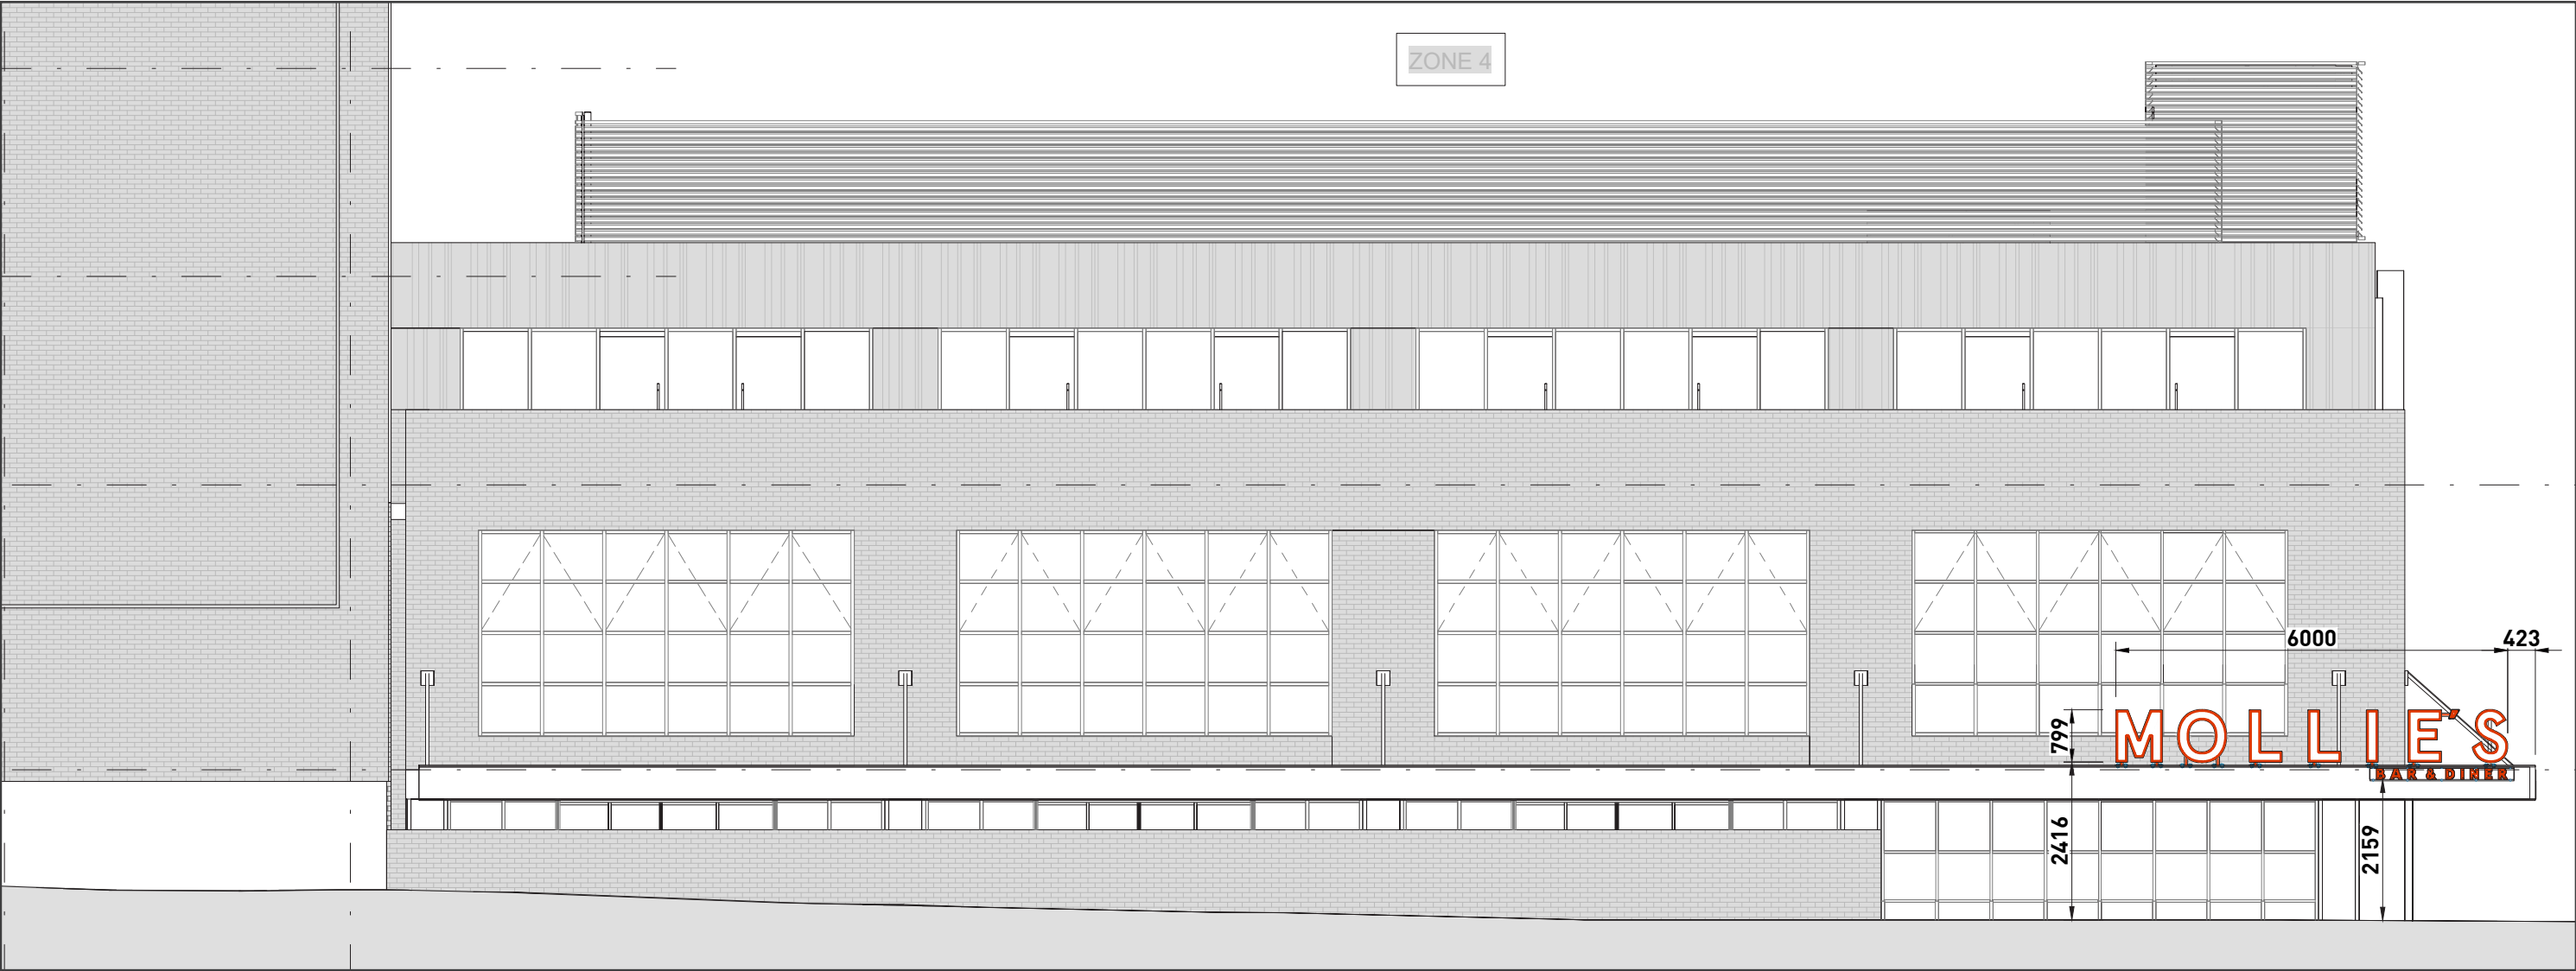

TYPE 04


6000mm wide reverse channel letters with face illumination from Red LEDs as per approved sample. Caps heights of 799mm & 172mm. 'MOLLIE'S' letters to be mounted onto upstands, fixed down to canopy steel RSJ. 'BAR & DINER' letters fixed into folded 3mm aluminium tray screw fixed into web of steel RSJ. Letters to have stand off spacers. All upstands & external of letters to be powder coated. Letters to be painted internally in RAL 3028.

Fixing: Mechanical

Quantity: 1nr.

Font: Company Branding

Colours: RAL 7021 (Black Grey) - Matt & RAL 3028 (Pure Red)

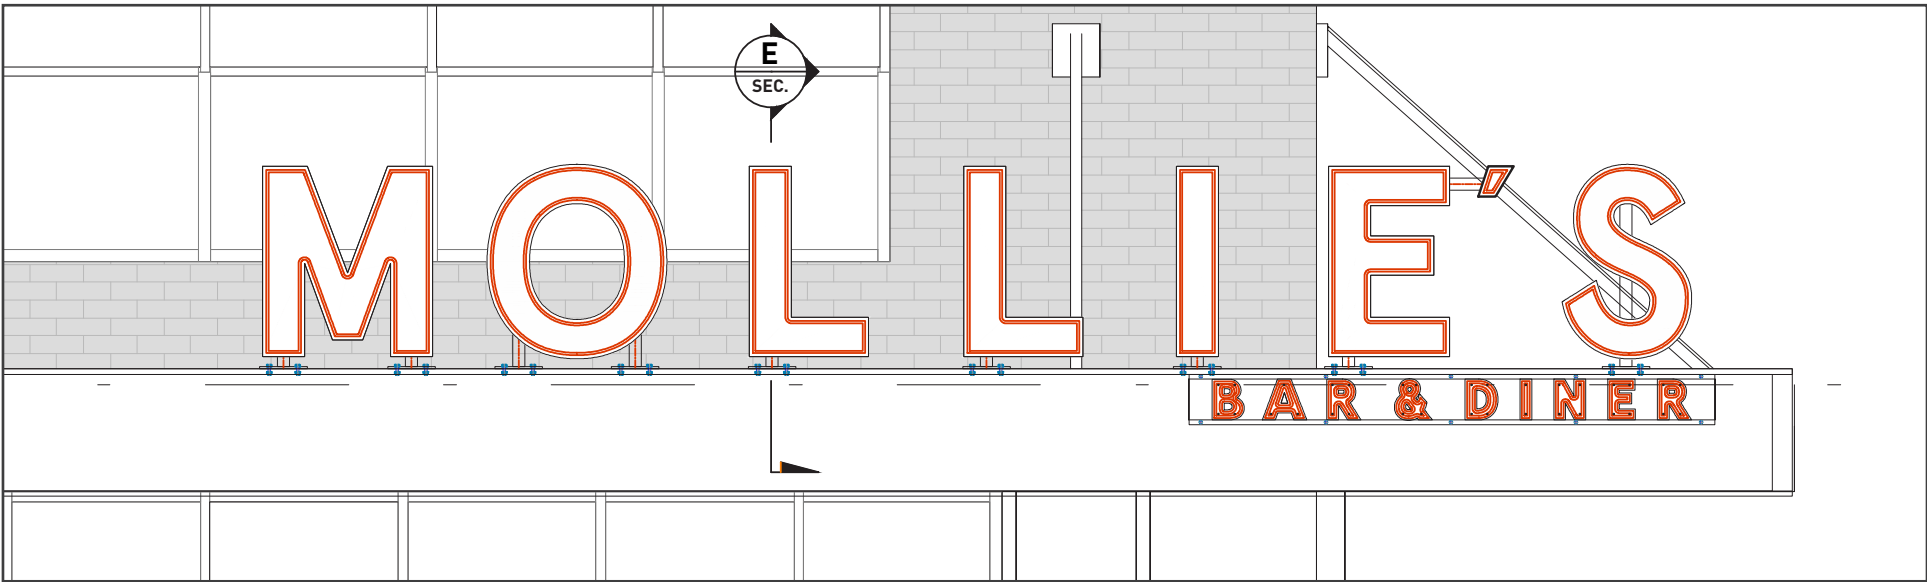

Notes:

Colour References:

- RAL 7021 Matt Black
- RAL 3028

FOR REVIEW
DO NOT MANUFACTURE
FROM THIS DOCUMENT

Drawing No:

N/A

Revision:

P04

Start Date: 13/11/2023

Rev. Date: 19/04/2024

Drawn By: AK

Checked By: JBP

Client:


ARJ

Project:


MOLLIE'S HOTEL



SIGN TYPE 04 - ENTRANCE CANOPY MOUNTED LETTERING (ZONE 4 - NORTH ELEVATION)

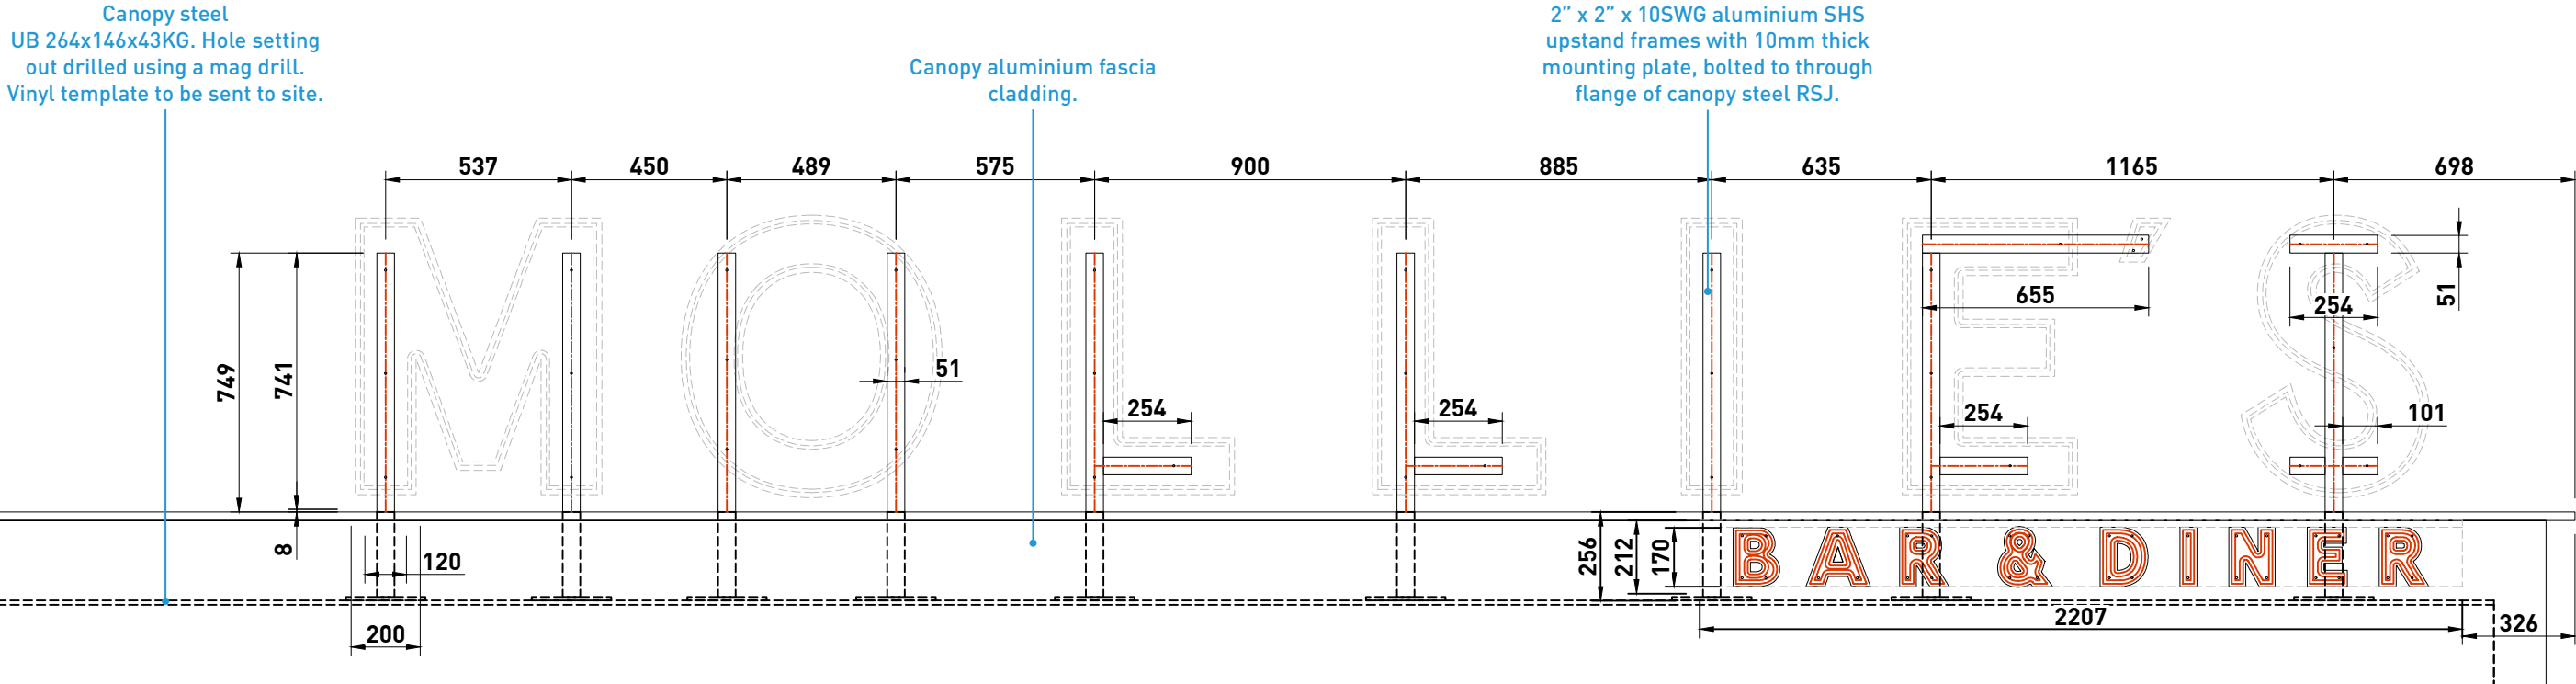

UPSTAND SETTING OUT

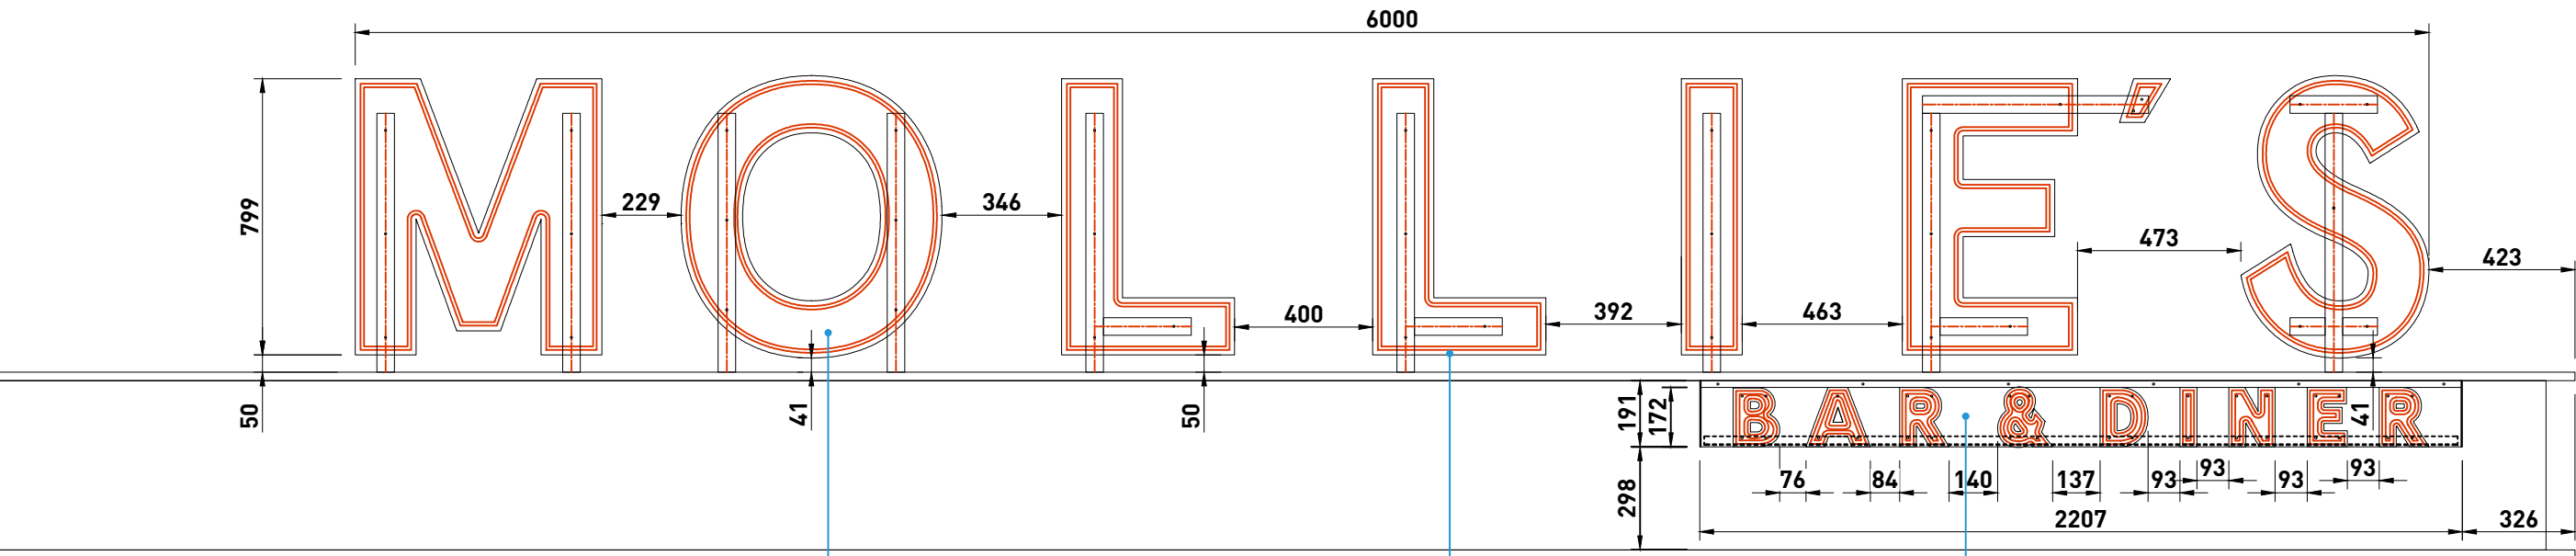

SIGNAGE SETTING OUT

Built up aluminium letters fixed
back to upstands using self
drilling tek screws. External
finish in RAL 7021 Matt & Internal
paint finish in RAL 3028.

LED lighting as per
sample.

3mm thick folded aluminium
panel, fixed into fascia using self
drilling tek screws. PPC in RAL
7021 Matt.

Notes:

Colour References:

- RAL 7021 Matt Black
- RAL 3028

FOR REVIEW
DO NOT MANUFACTURE
FROM THIS DOCUMENT

Drawing No:

N/A

Revision:

P04

Start Date: 13/11/2023

Rev. Date: 19/04/2024

Drawn By: AK

Checked By: JBP

Client:

ARJ

Project:


MOLLIE'S HOTEL



SIGN TYPE 04 - ENTRANCE CANOPY MOUNTED LETTERING (ZONE 4 - NORTH ELEVATION)

ST04 TABLE OF WEIGHTS

COMPONENT	WEIGHT (KG)
LOGO TRAY	33.7(M) & 3.8(B&D)
BOX SECTION	15
PLATES	2.5
LEDS & FIXINGS	5
TOTAL	60 (APPROX.)

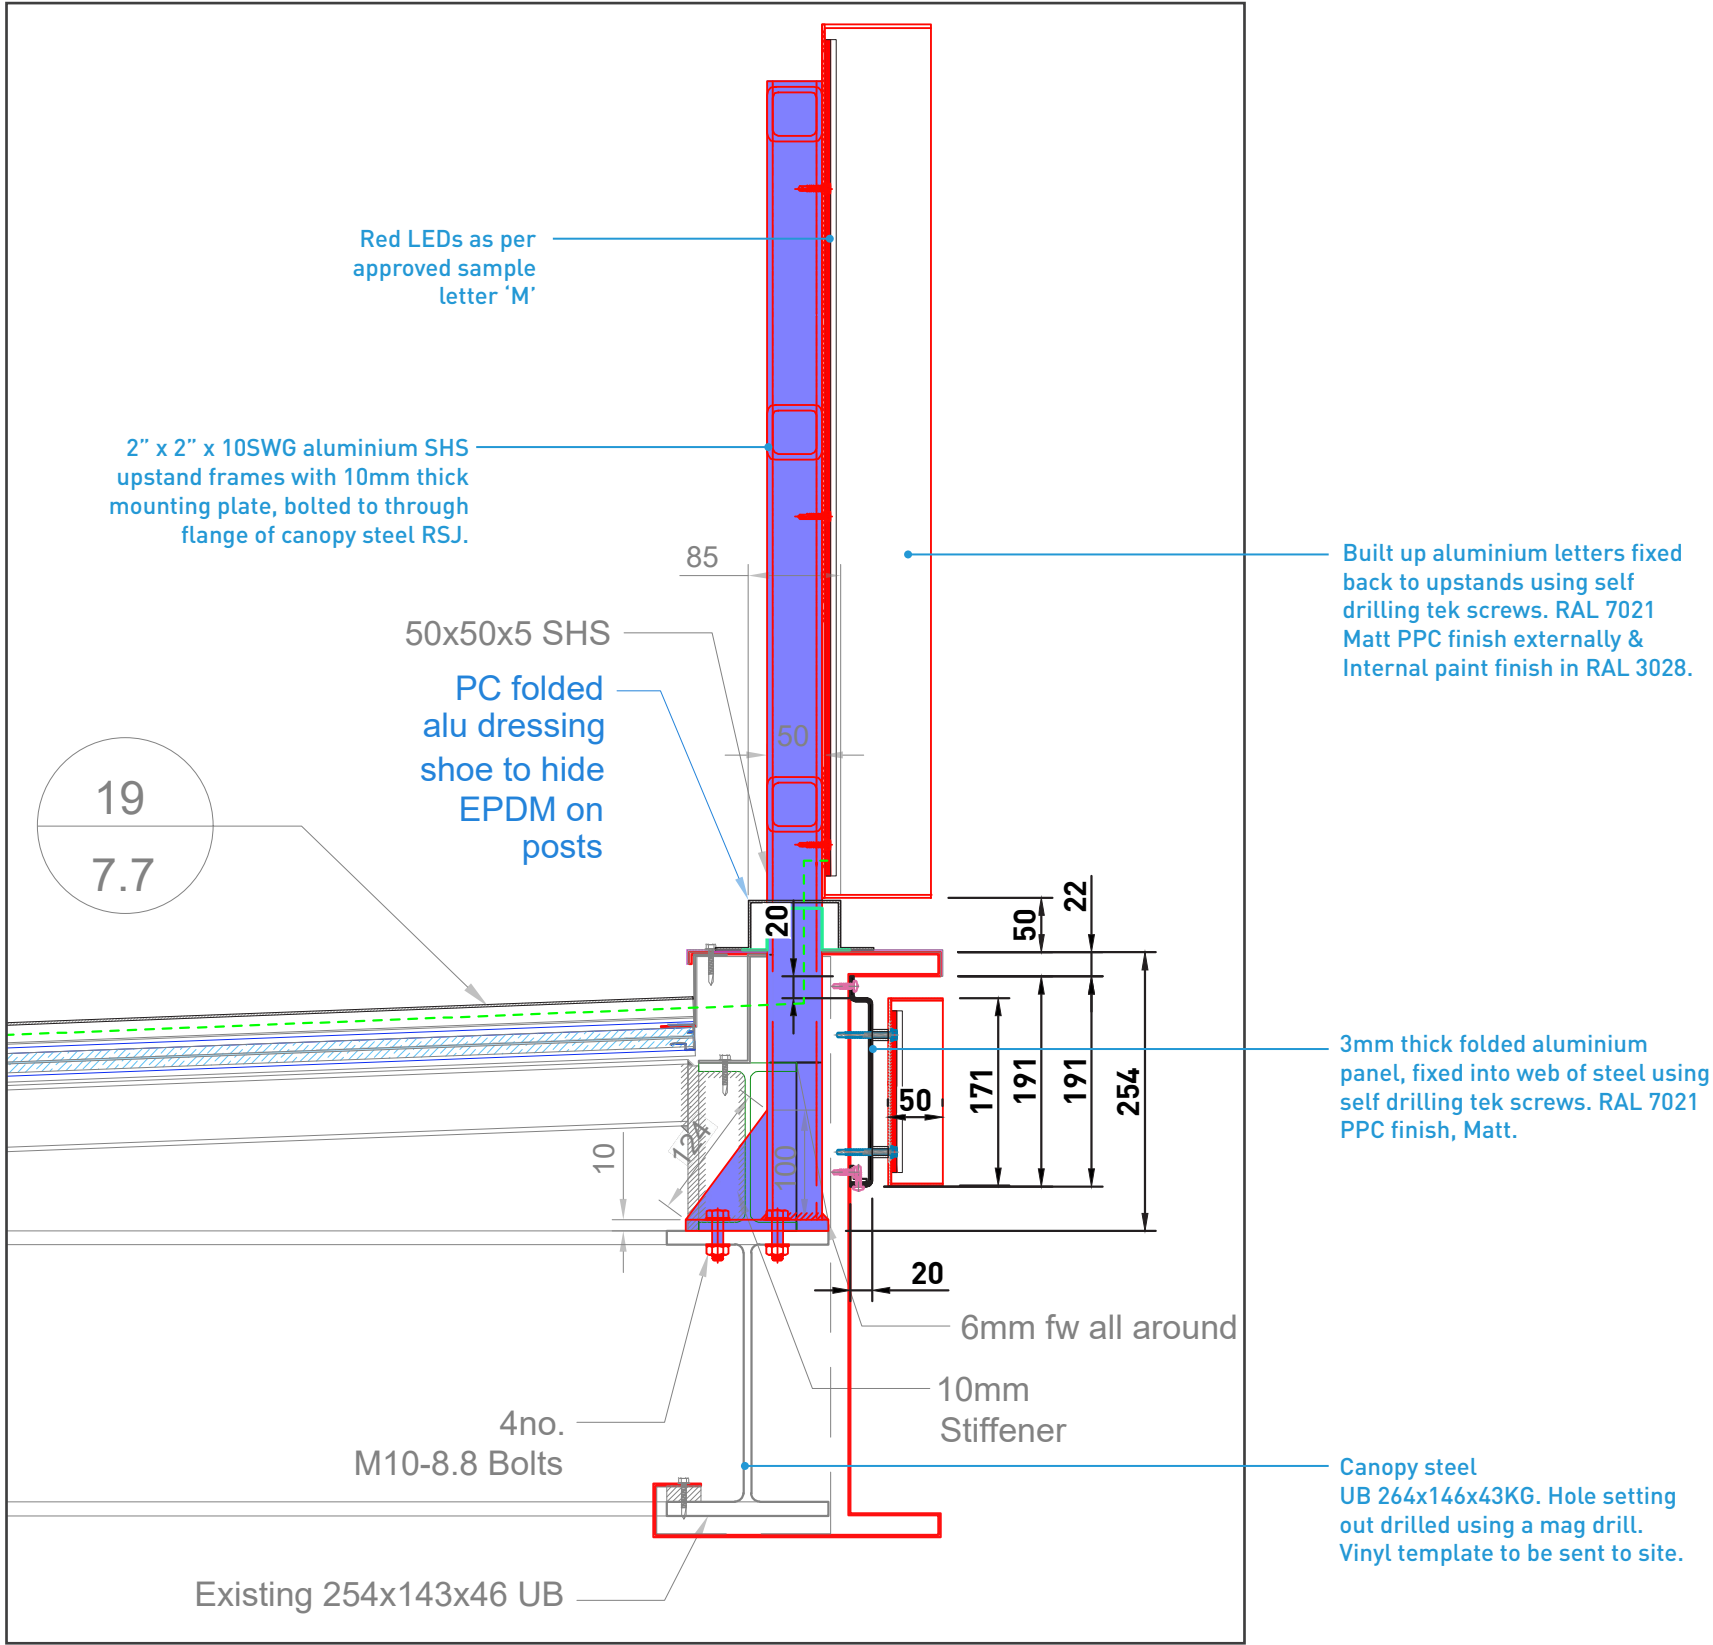

SECTION E - THROUGH SIGN TYPE 04

Notes:

Colour References:

- RAL 7021 Matt Black
- RAL 3028

FOR REVIEW
DO NOT MANUFACTURE
FROM THIS DOCUMENT

Drawing No:

N/A

Revision:

P04

Start Date: 13/11/2023

Rev. Date: 19/04/2024

Drawn By: AK

Checked By: JBP


Client:

ARJ

Project:

MOLLIE’S HOTEL


SIGN TYPE 04A - ENTRANCE CANOPY MOUNTED LETTERING

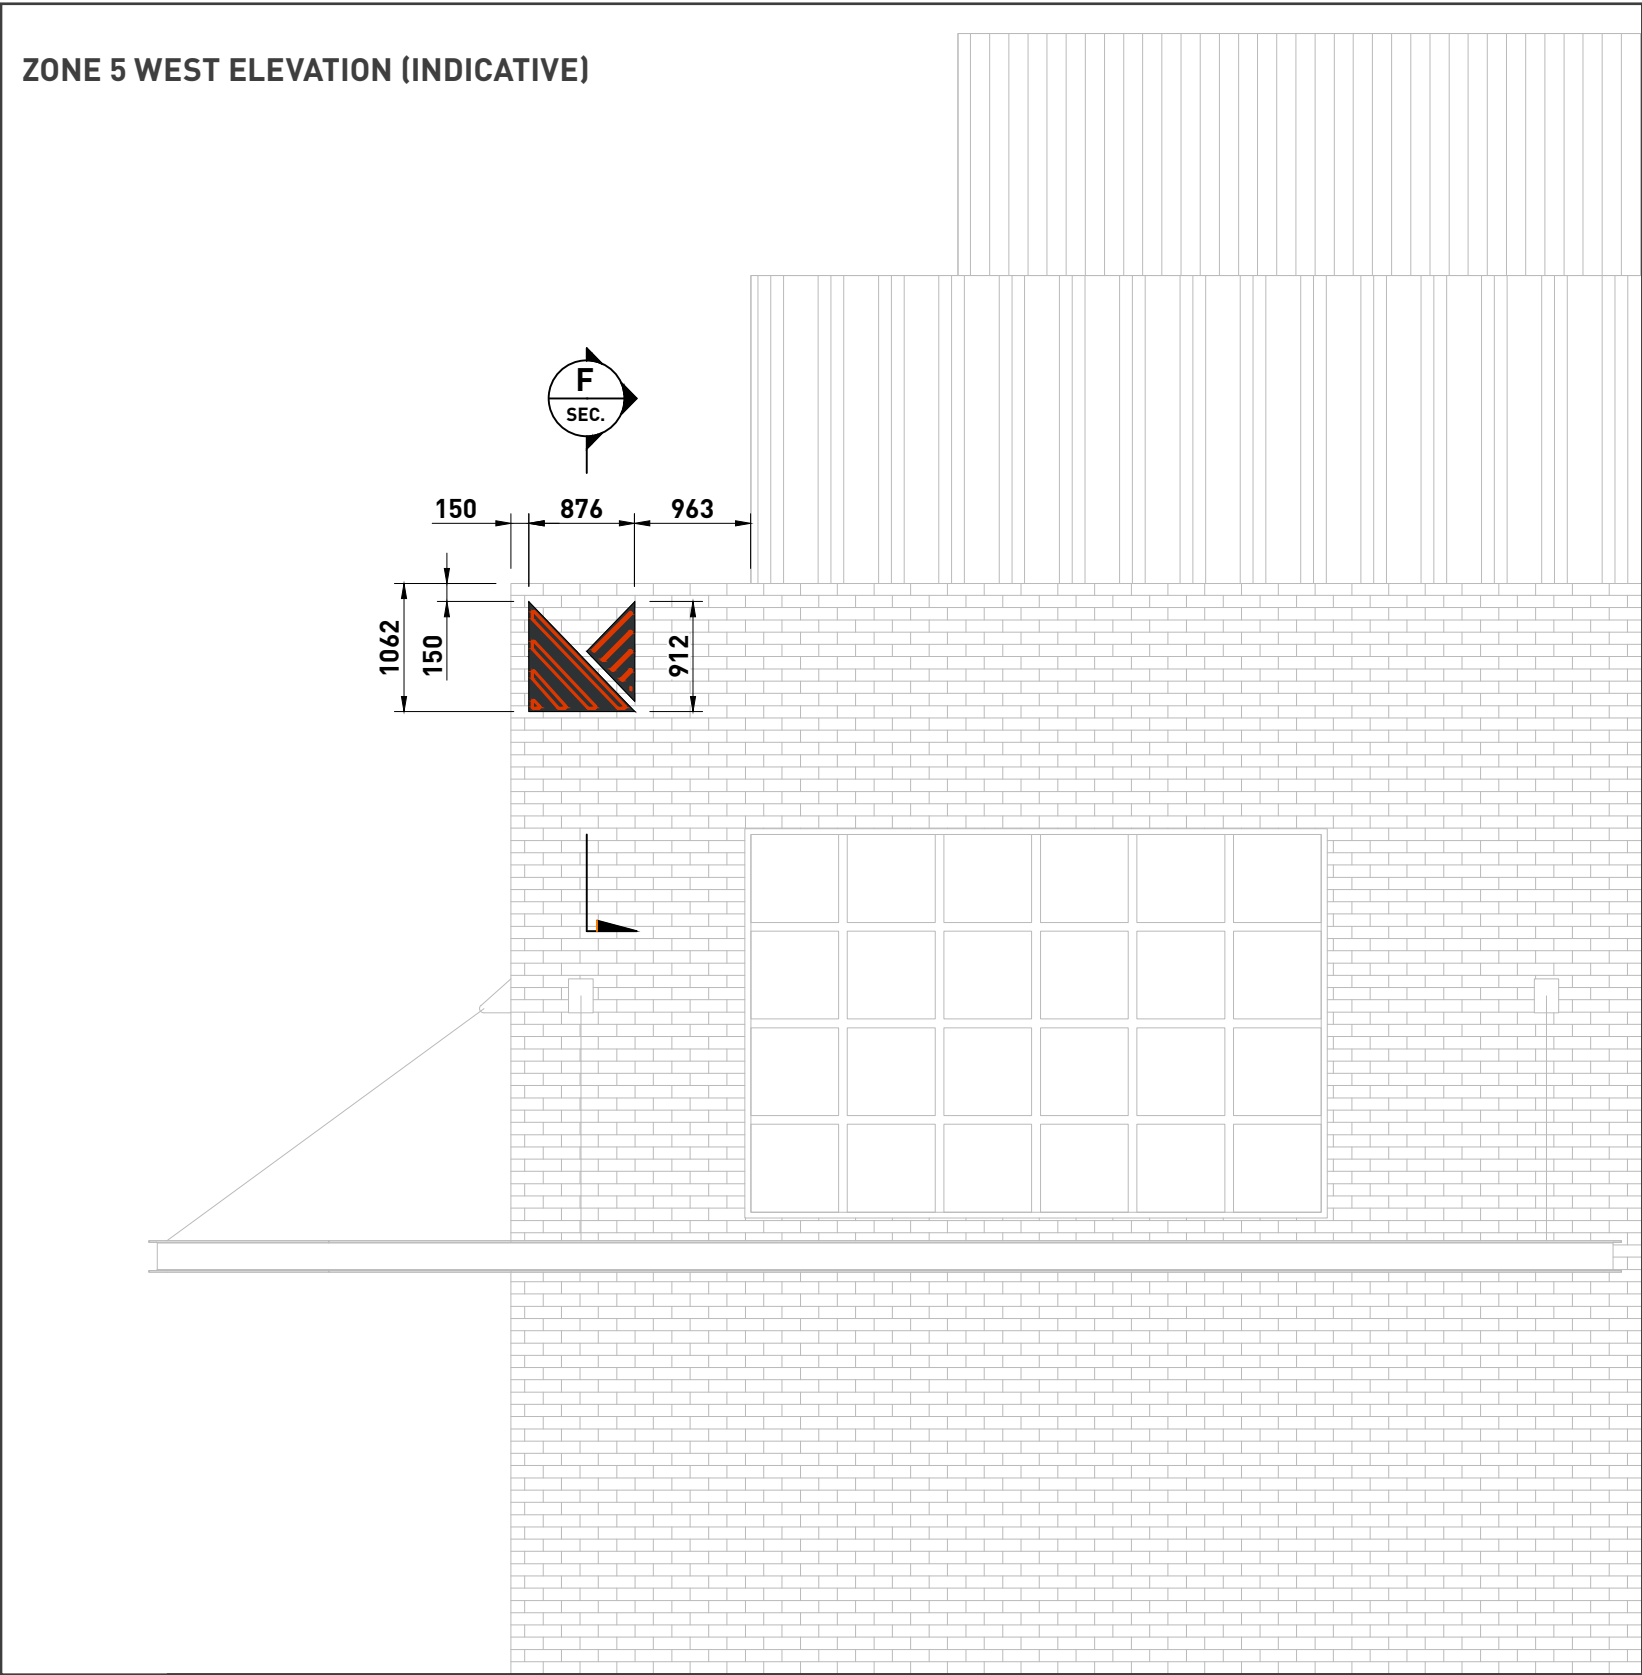

TYPE 04A

912mm(H) x 876mm(W) x 100mm(D) built up aluminium logo tray sign with face illumination from Red LEDs as per approved sample. Aluminium tray fixed into brickwork using screws & plugs. Tray to be painted internally in RAL 3028.

- Fixing:** Mechanical
- Quantity:** 1nr.
- Font:** Company Branding
- Colours:** RAL 7021 (Black Grey) - Matt & RAL 3028 (Pure Red)

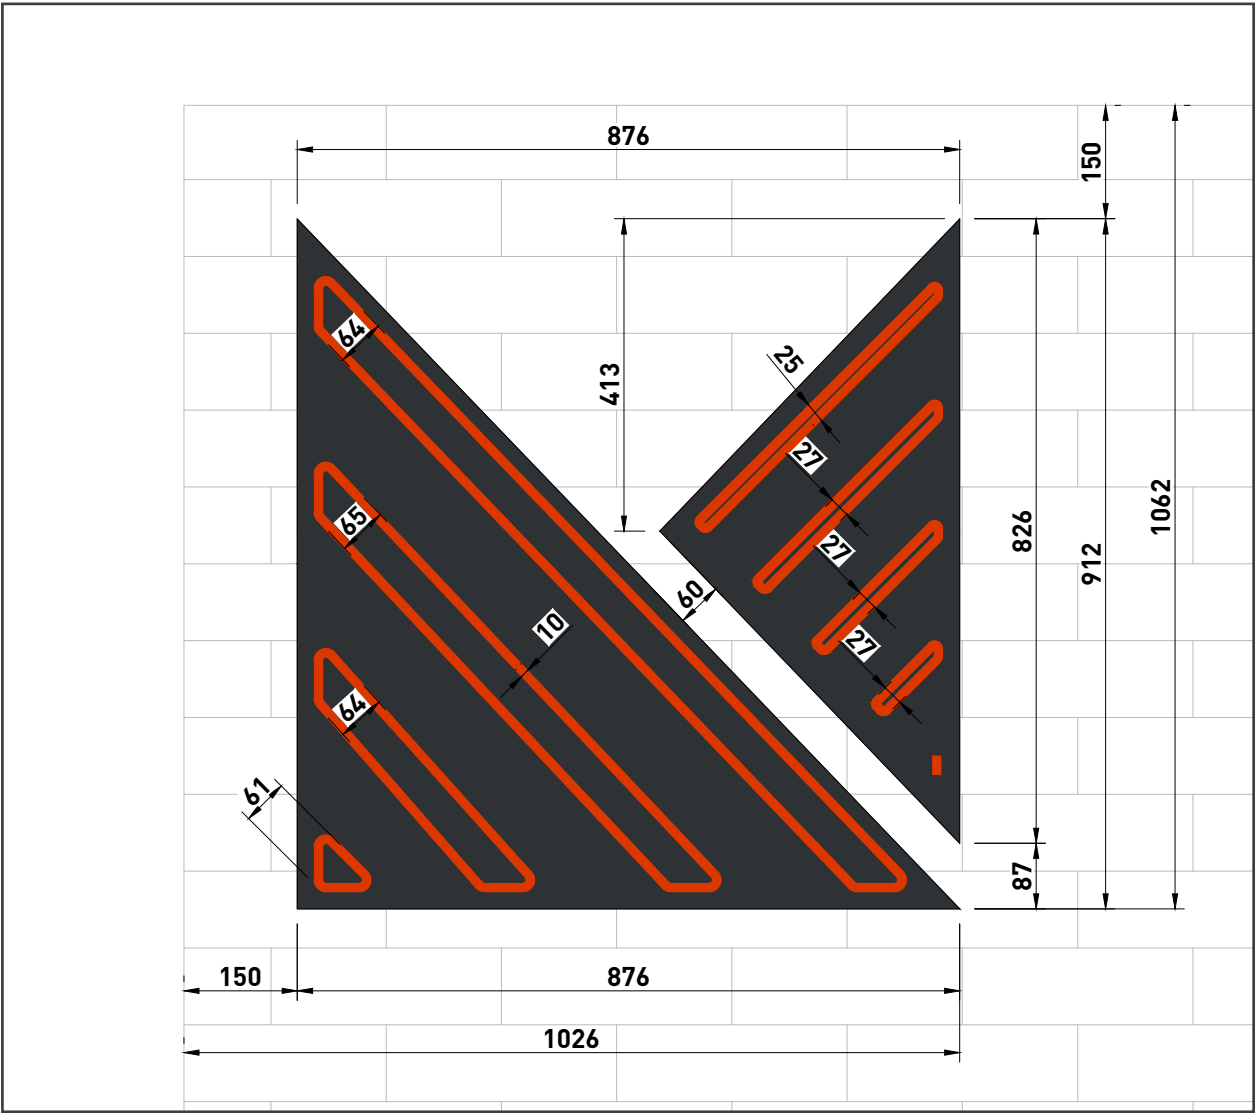

FRONT ELEVATION OF SIGNAGE

Notes:

Colour References:

-  RAL 7021 Matt Black
-  RAL 3028

FOR REVIEW
DO NOT MANUFACTURE
FROM THIS DOCUMENT

Drawing No:

N/A

Revision:

P04

Start Date: 13/11/2023

Rev. Date: 19/04/2024

Drawn By: AK

Checked By: JBP


Client:

ARJ


Project:

MOLLIE’S HOTEL

SIGN TYPE 04A - ENTRANCE CANOPY MOUNTED LETTERING

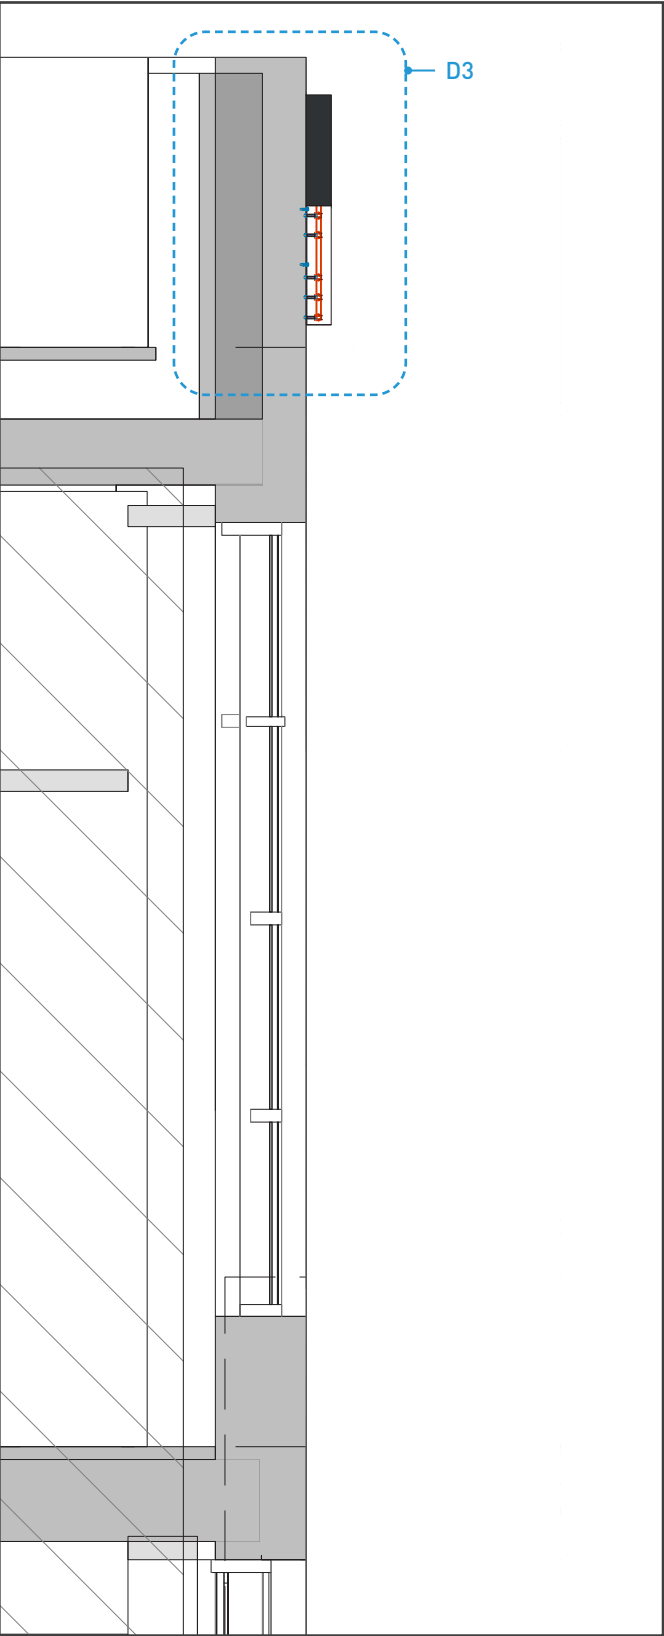

SECTION F - THROUGH WALL

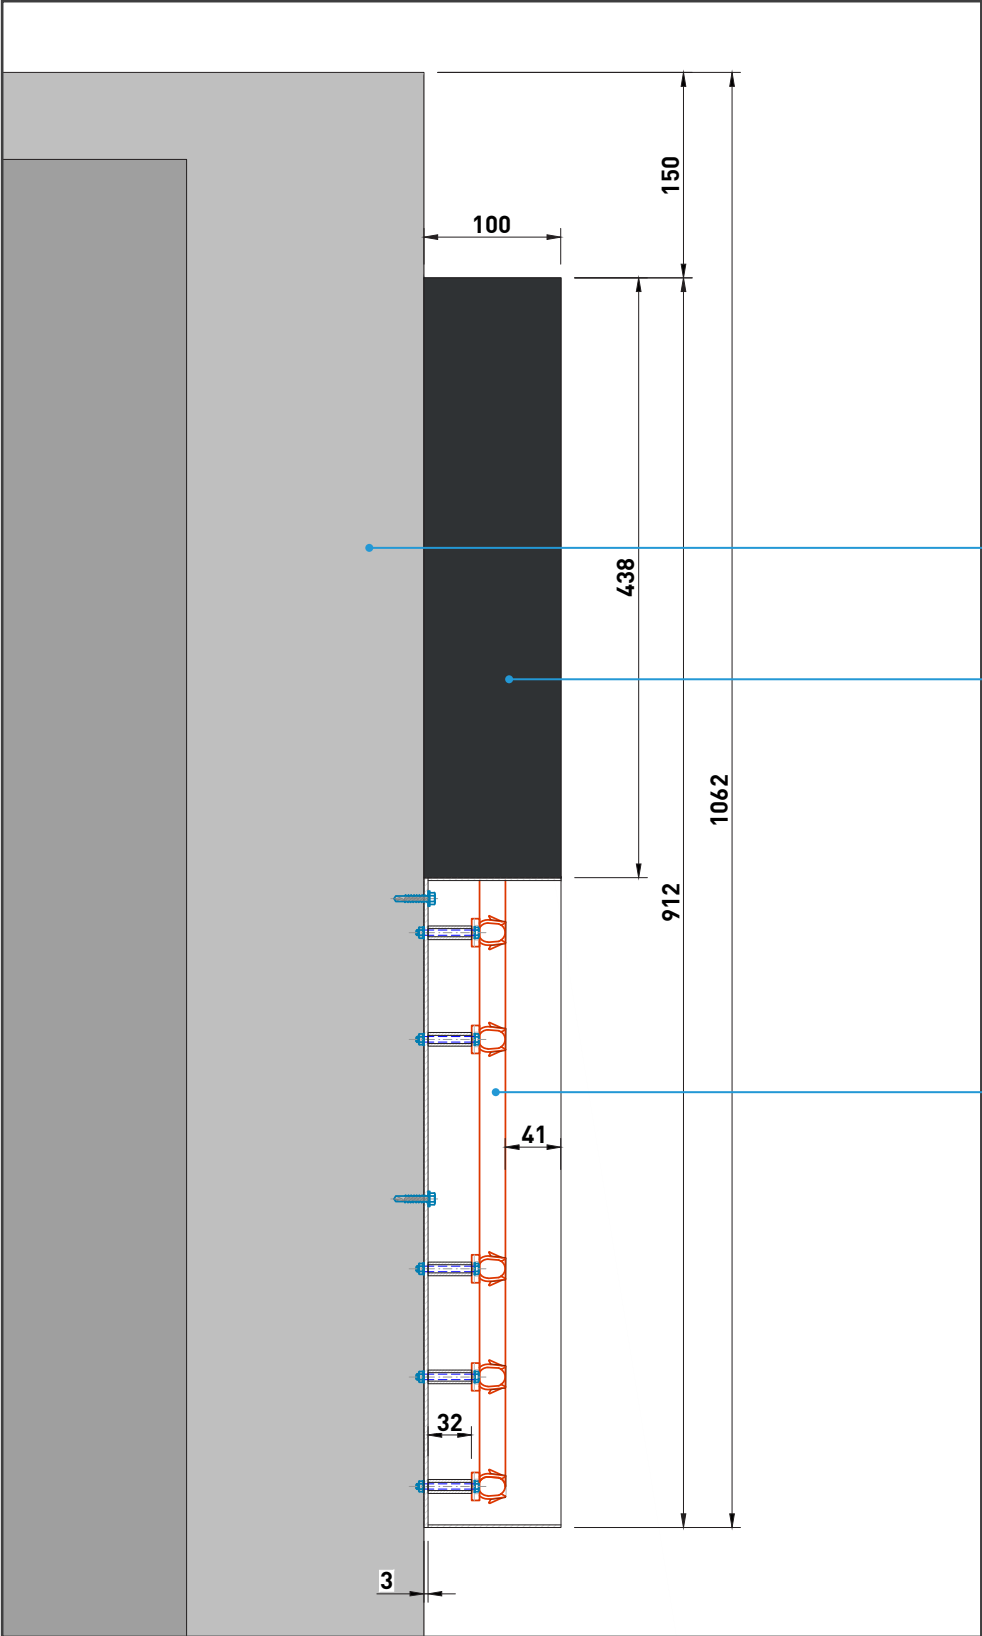

SECTION DETAIL 3

ST04.A TABLE OF WEIGHTS

COMPONENT	WEIGHT (KG)
LOGO TRAY	8
LEDS & FIXINGS	5
TOTAL	13 (APPROX.)

Brickwork substrate.

3mm thick aluminium logo tray.

LEDs as per sample.

Notes:

Colour References:

- RAL 7021 Matt Black
- RAL 3028

FOR REVIEW
DO NOT MANUFACTURE
FROM THIS DOCUMENT

Drawing No:

N/A

Revision:

P04

Start Date: 13/11/2023

Rev. Date: 19/04/2024

Drawn By: AK

Checked By: JBP

Client:

ARJ

Project:

MOLLIE’S HOTEL



ASCOT_{EST. 1938} IMAGINED

ARCHITECTURAL SIGNAGE & METALWORK

LONDON / BELFAST / LIVERPOOL / DUBLIN / DUSSELDORF