




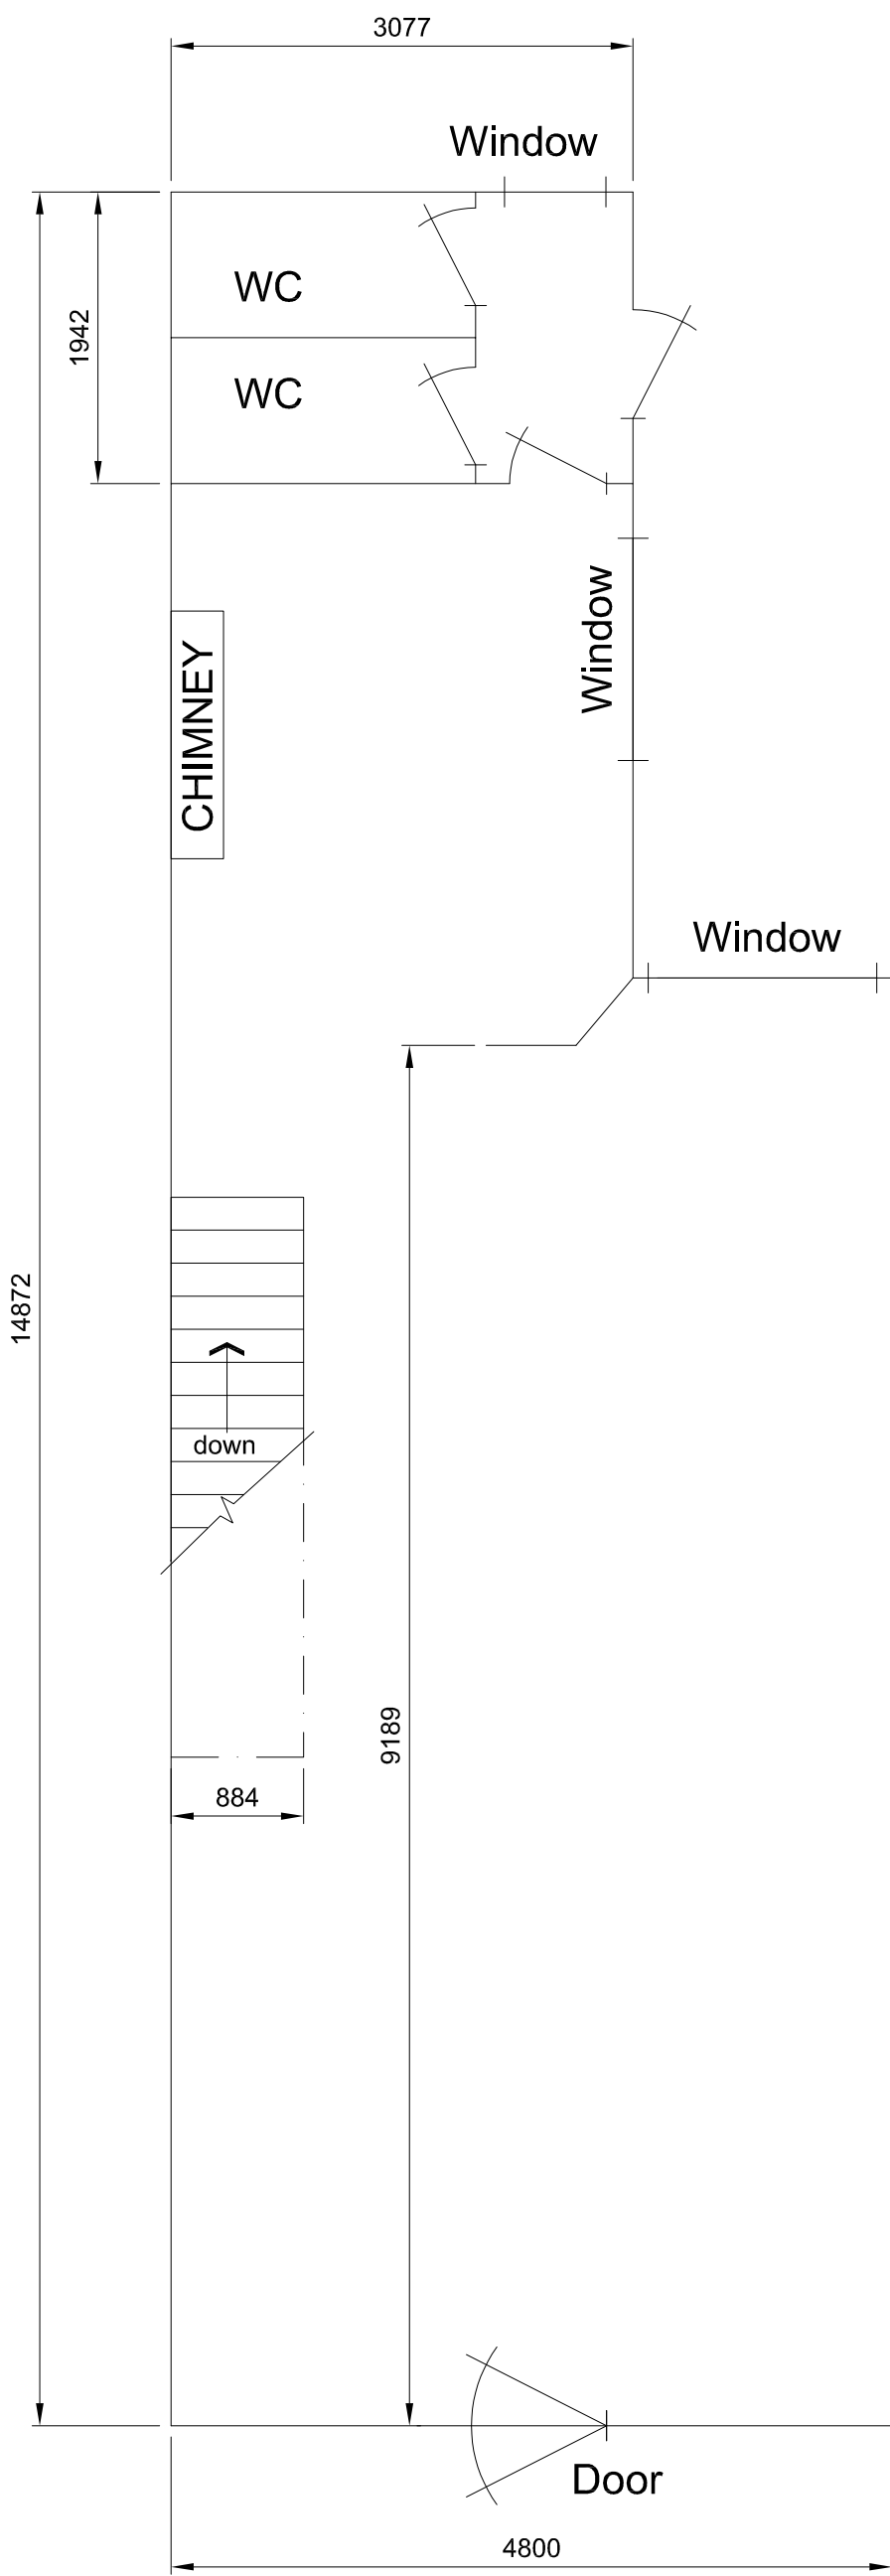

GROUND FLOOR PLAN.
Scale = 1:50

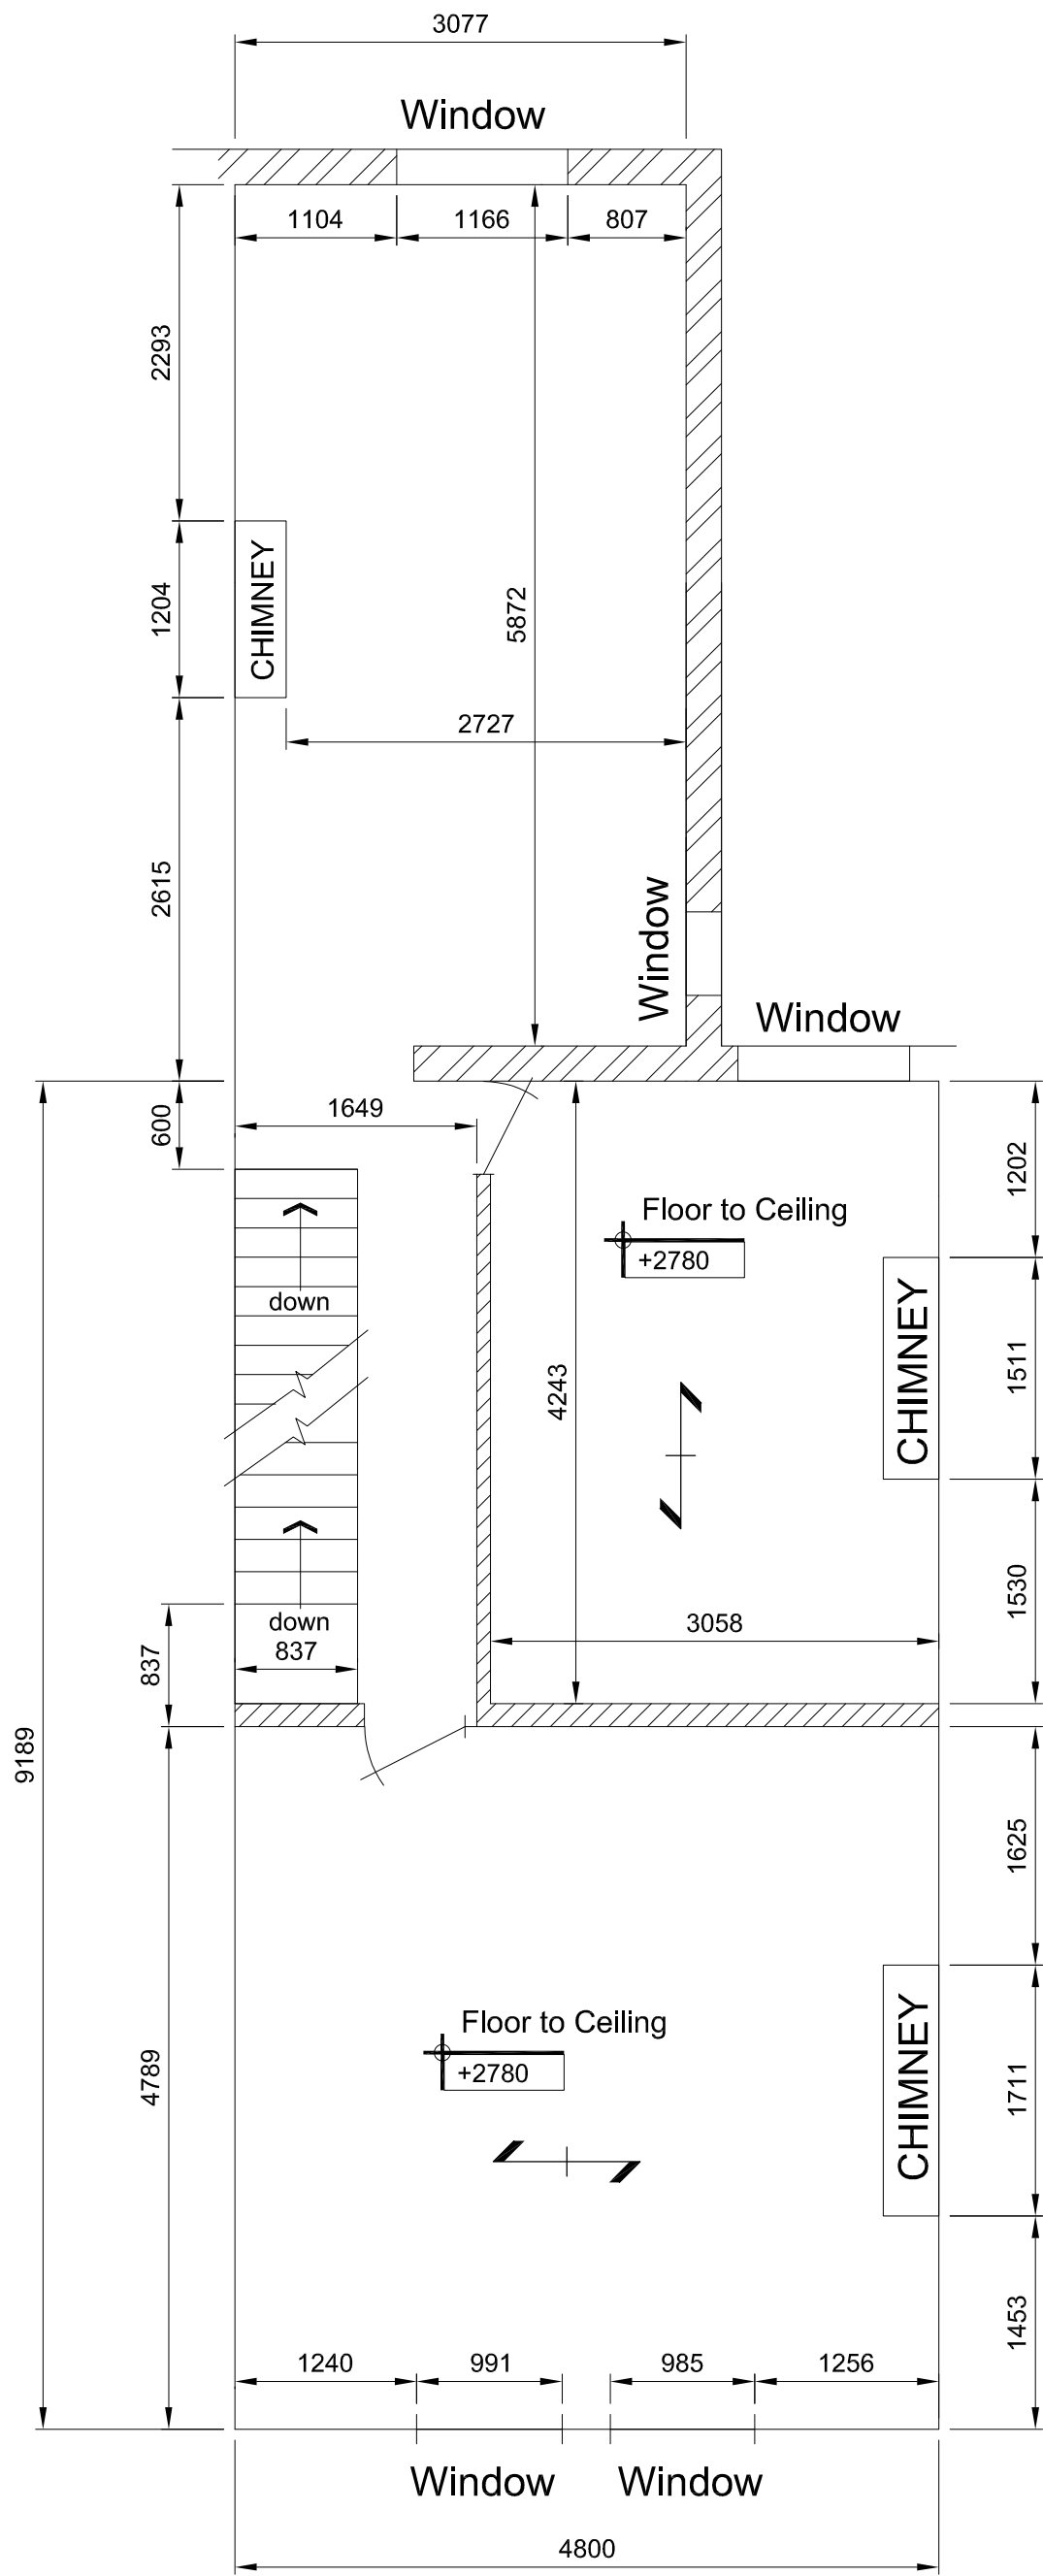

FIRST FLOOR PLAN.
Scale = 1:50

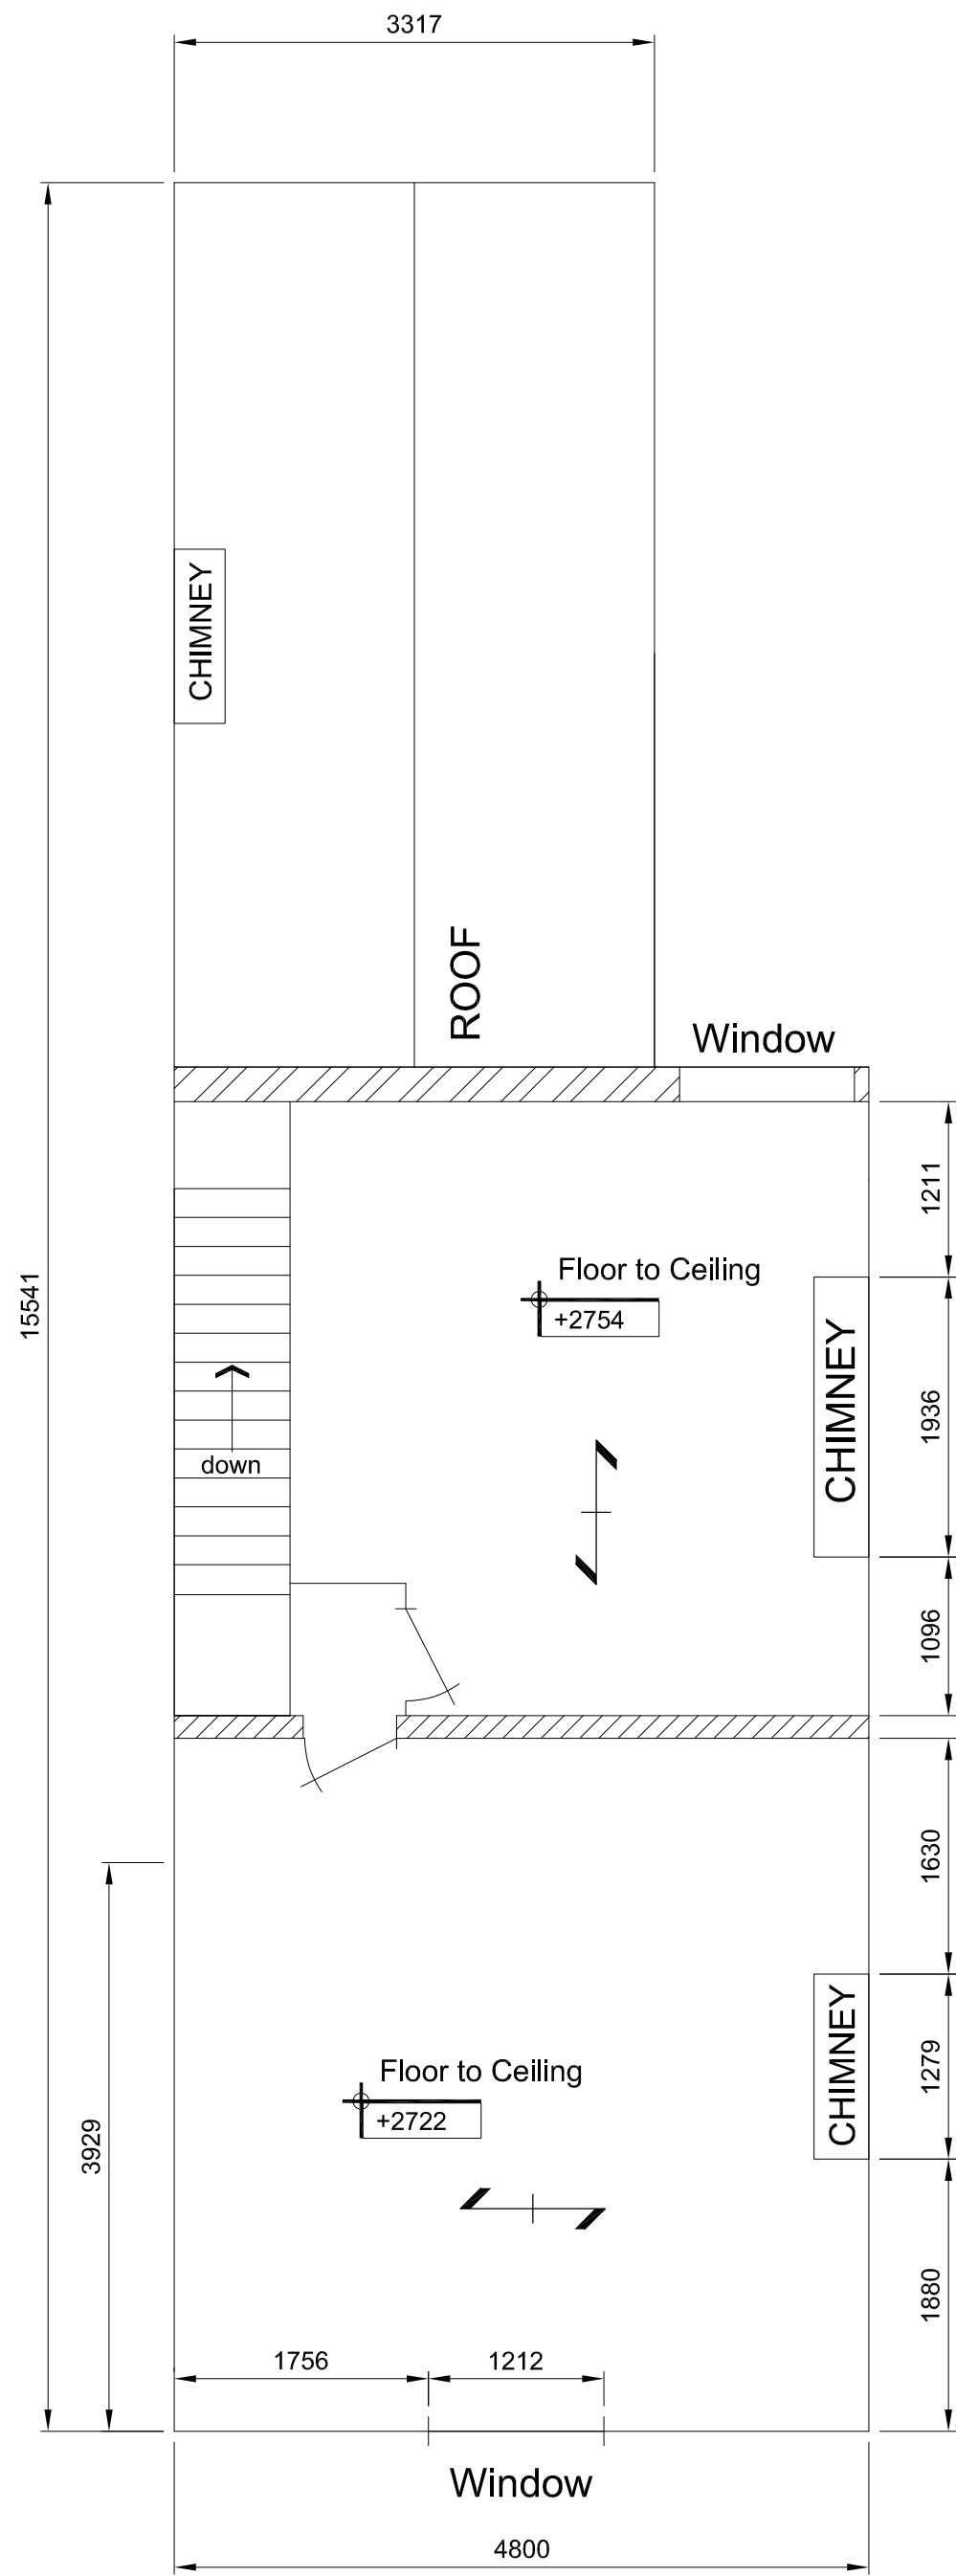

SECOND FLOOR PLAN.
Scale = 1:50

Rev	Date	By	Description
REVISIONS			

CAN PROPERTY

Project Name									
364 BARLOW MOOR ROAD									
Drawing Title									
EXISTING									
BUILDING GENERAL ARRANGEMENT PLANS									
Drawing Status					Project No				
PRELIMINARY					CPD-01				
Drawn	Approved	Scale	First Issue	Size					
CAD	EDP	As Shown	JAN 2024	A1					
JOB No.	COMPANY	ZONE	LEVEL	TYPE	ROLE	DRAWING No.	REVISION		
CP2	CAN	XX	XX	DR	A	1200	P2		