



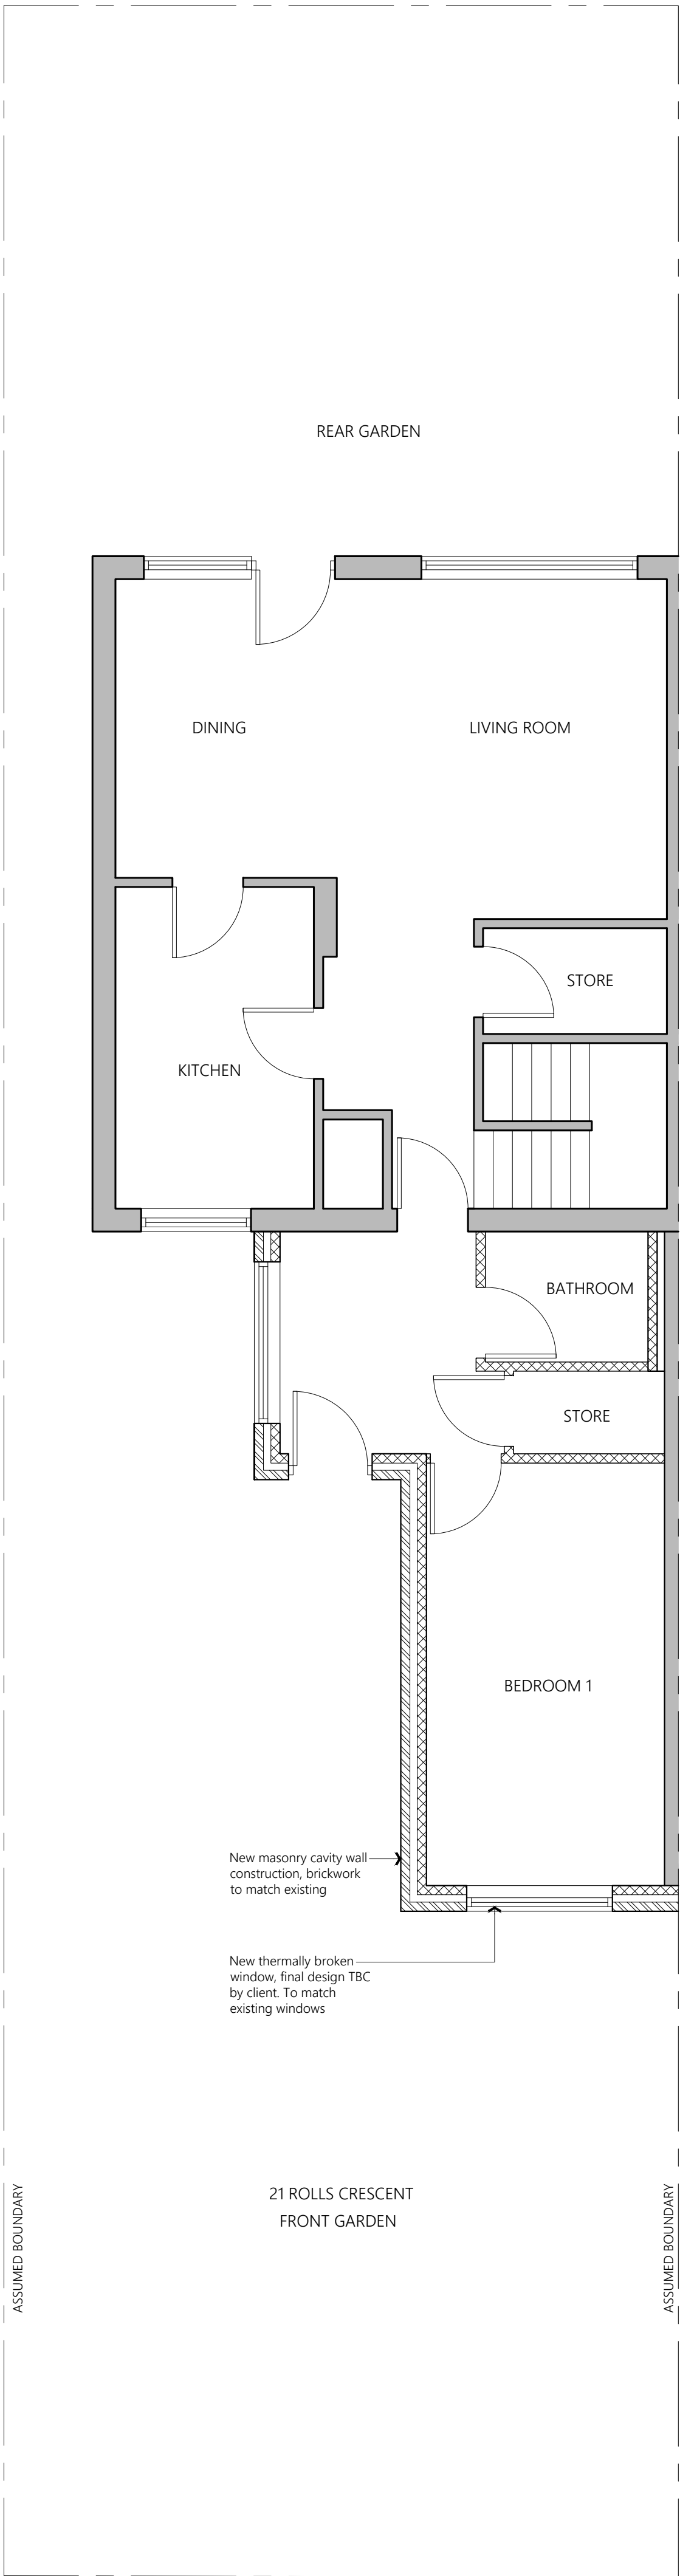


APPROVED GROUND FLOOR PLAN

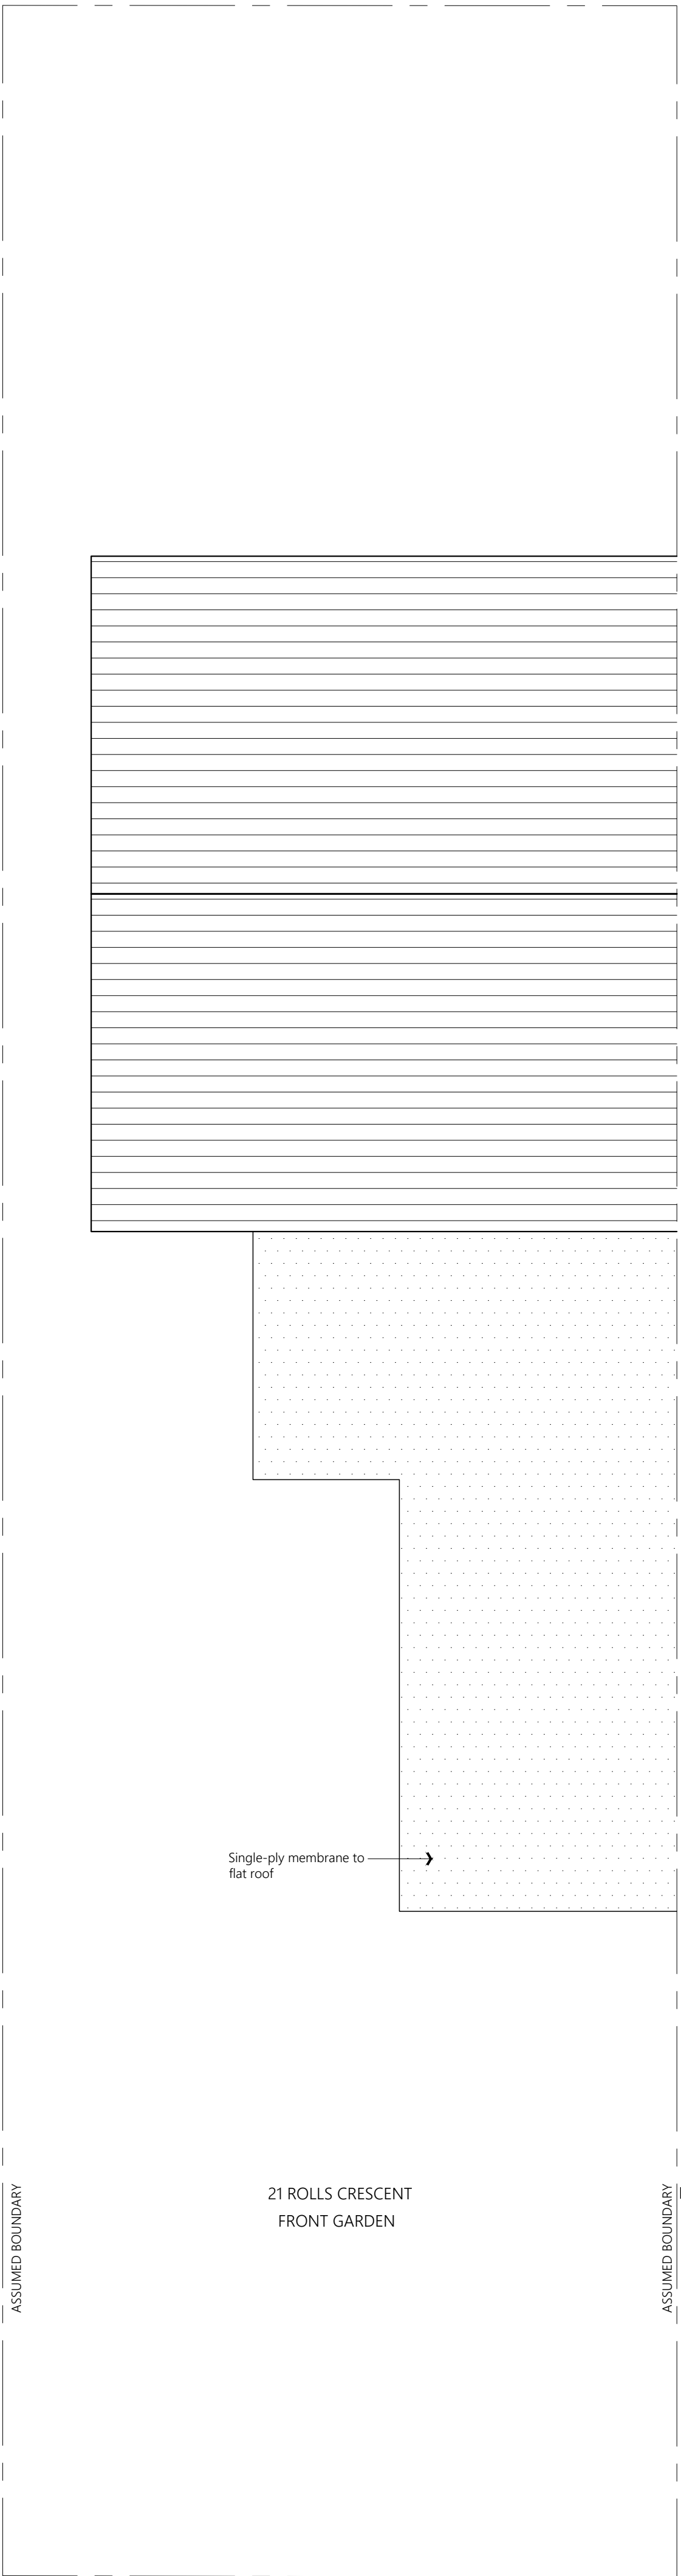

APPROVED ROOF PLAN




APPROVED FRONT ELEVATION

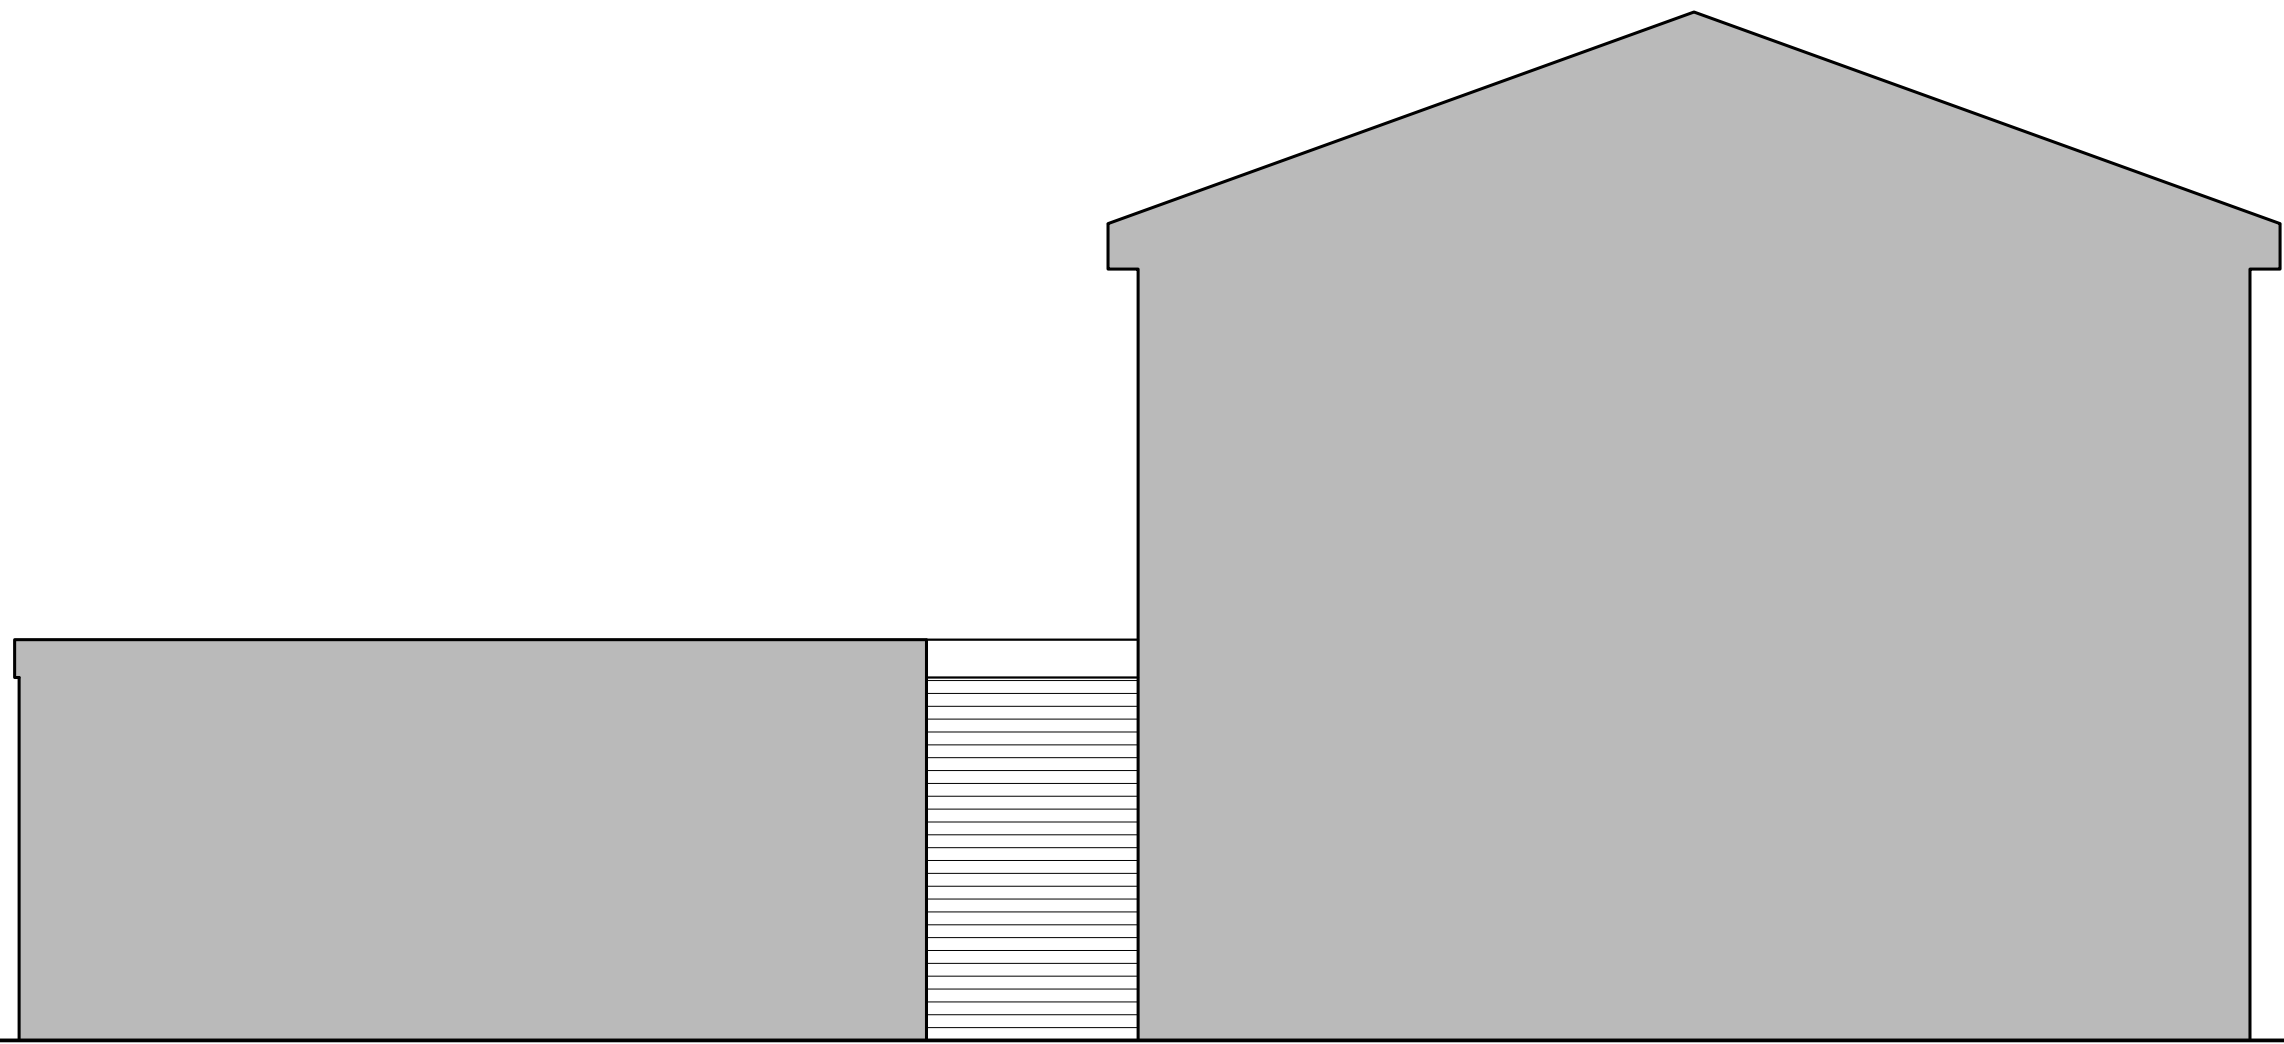

APPROVED SIDE ELEVATION



EXISTING REAR ELEVATION
NO CHANGE

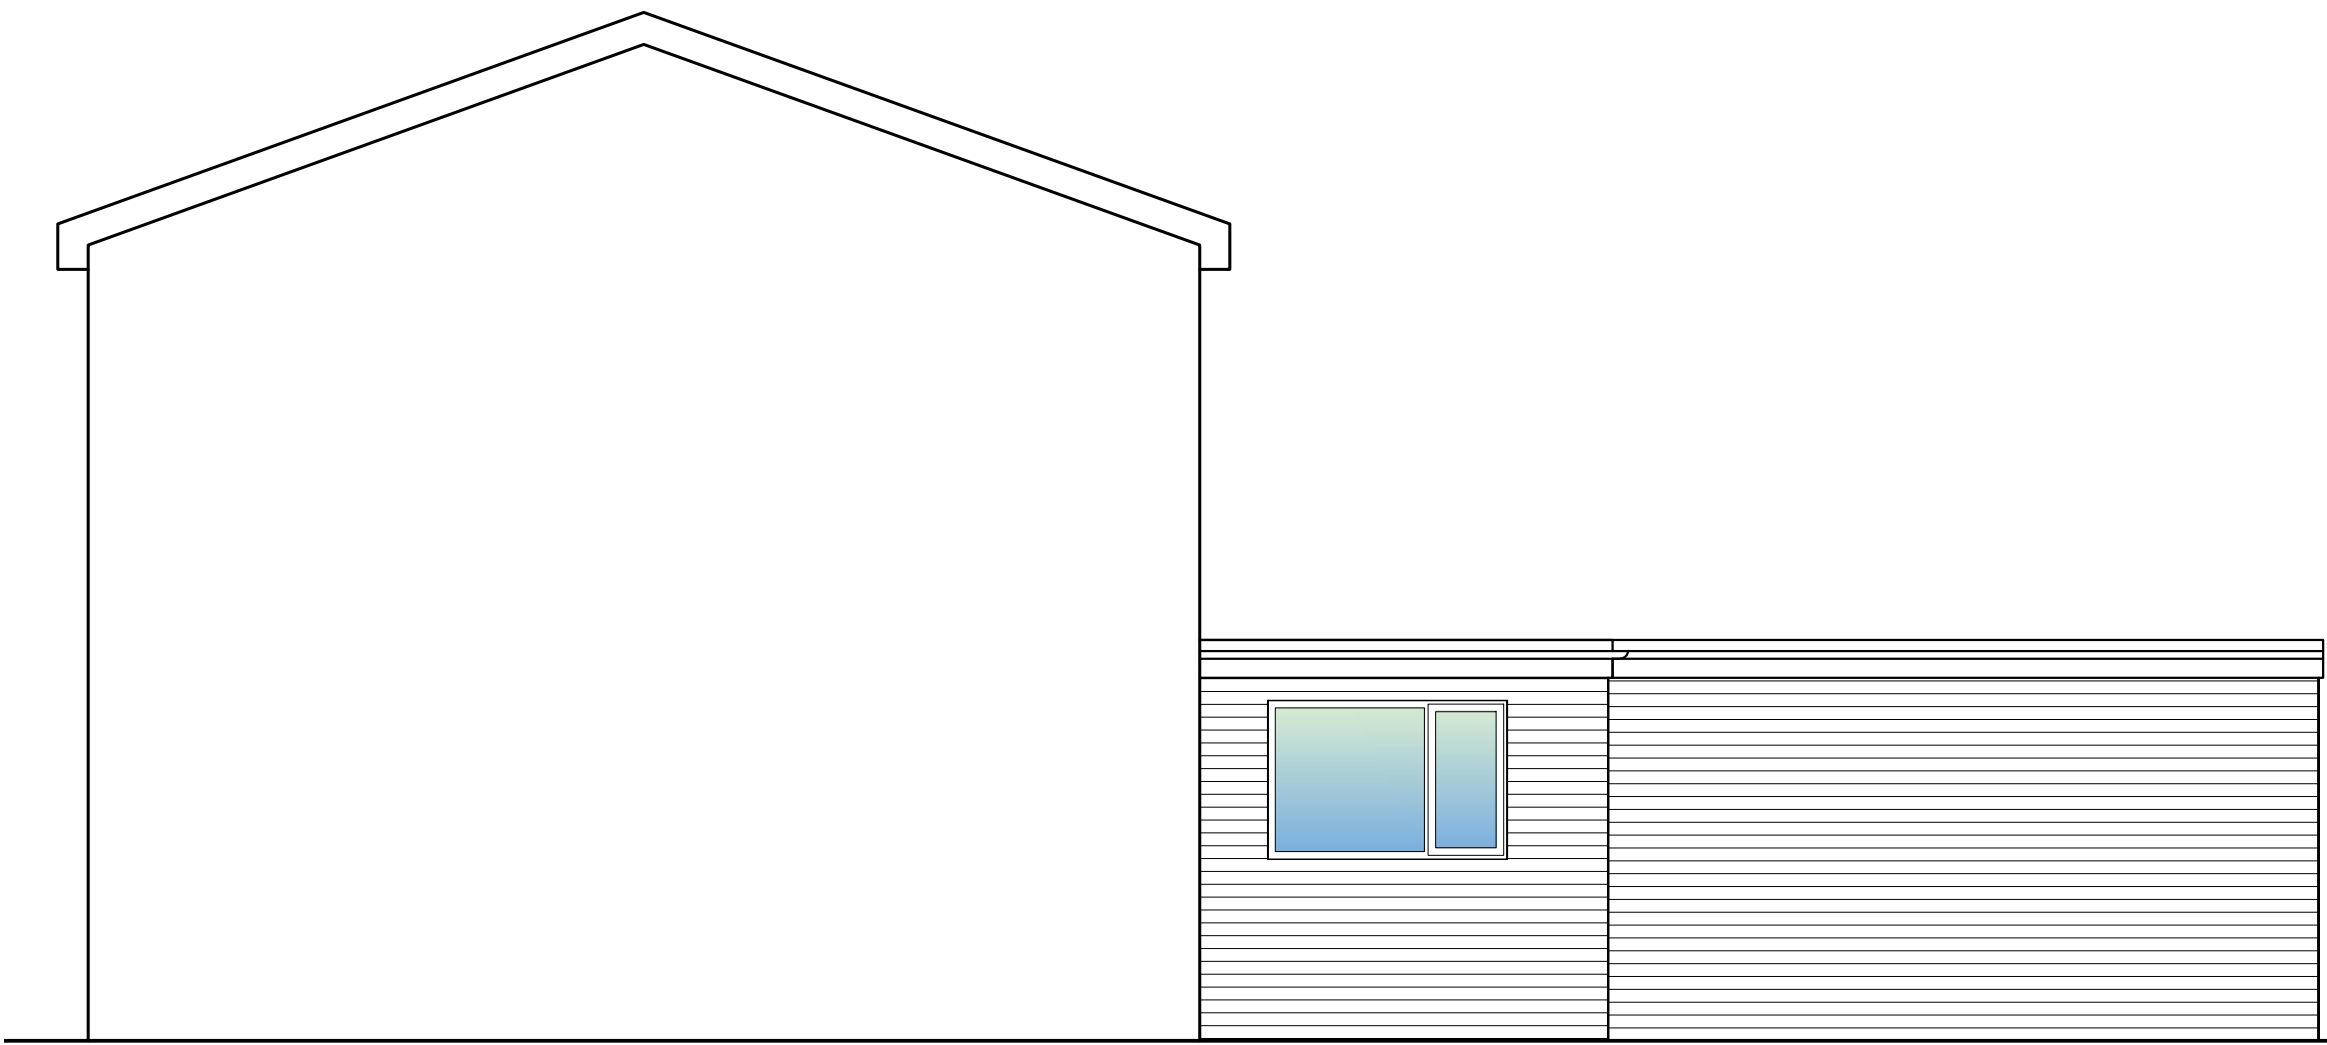

APPROVED SIDE ELEVATION

PLANS AND ELEVATIONS AS APPROVED WITH PLANNING
APPLICATION 132580/FH/2021 (FEBRUARY 2022) & NON-MATERIAL
AMENDMENT APPLICATION 136251/NMC/2023 (MARCH 2023)



PROJECT	21 Rolls Crescent Hulme M15 5FT		
CLIENT	H Patasiova		
STATUS	Information		
DRAWING	Existing Plans & Elevations		
DWG No.	2427-02	REV	
SCALE	1:50@A1	DATE	April '24
AGB CAD SERVICES		website: www.agbcad.co.uk email: info@agbcad.co.uk telephone: 07912 090 125 DO NOT SCALE FROM THIS DRAWING	