


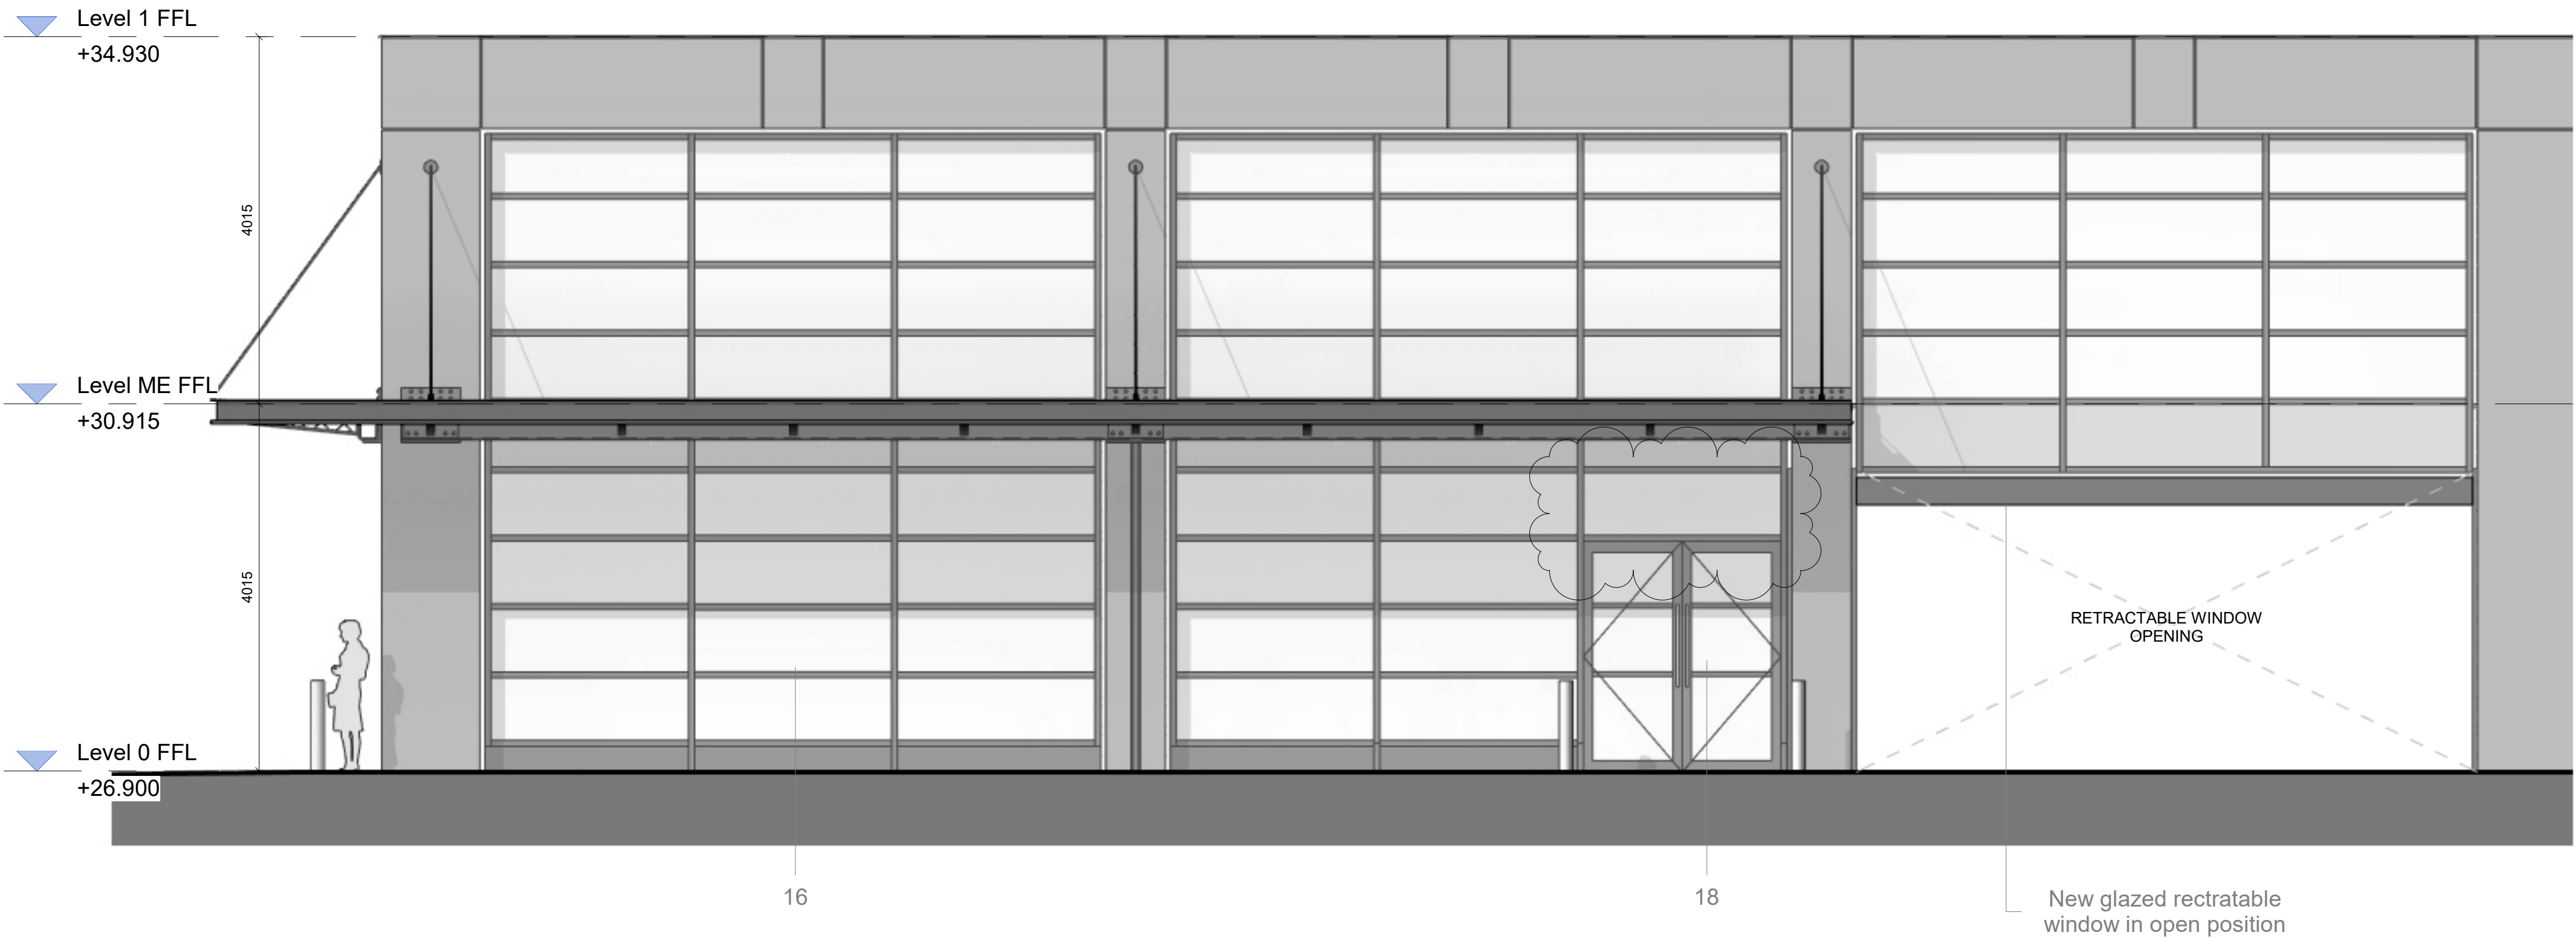

- KEY
- 1 Grey grit blast precast concrete cladding
 - 2 Black metal framed 'Crittall' style windows
 - 3 Exposed concrete soffit
 - 4 Concrete paving slabs with perimeter ballast
 - 5 Dark patinated metal cladding profile to bridge/terrace slab edges
 - 6 Bronze PPC metal balustrade
 - 7 Black PPC aluminium louvres
 - 8 PPC aluminium stall riser
 - 9 Black PPC steel roller shutter
 - 10 Black patinated metal canopy and metal tie rods
 - 11 Black PPC corrugated plant screen
 - 12 Dark patinated metal cladding
 - 14 Perforated bronze panel
 - 15 Aluminium parapet coping
 - 16 Capped curtain walling
 - 17 Aluminium soffit panel
 - 18 Relocated entrance double door
 - 19 Full height retractable window (RAL to match existing)
 - 21 Black PPC aluminium louvred door

1 PROPOSED EAST ELEVATION EXTRACT (WINDOWS OPEN)

1 : 50
Referenced by 1 / 07060



2 PROPOSED SOUTH ELEVATION EXTRACT (WINDOWS OPEN)

1 : 50
Referenced by 1 / 07061

KEY PLAN

NOTE

S

THIS DRAWING MUST NOT BE SCALED.

ALL DIMENSIONS ARE TO BE VERIFIED AND CHECKED ON SITE. ANY DISCREPANCIES THAT ARE, OR BECOME APPARENT SHOULD BE REPORTED TO CHAPMAN TAYLOR.

AREAS INDICATED ARE APPROXIMATE GROSS INTERNAL AND NET INTERNAL AREAS. THEY RELATE TO THE LIKELY AREAS OF THE BUILDING AT THE CURRENT STAGE OF DESIGN. ANY DECISIONS TO BE MADE ON THE BASIS OF THESE PREDICTIONS, WHETHER AS TO PROJECT VIABILITY, PRE-LETTING, LEASE AGREEMENTS, OR THE LIKE, SHOULD INCLUDE DUE ALLOWANCE FOR THE INCREASES AND DECREASES INHERENT IN THE DESIGN DEVELOPMENT AND BUILDING PROCESS.

GLAZING KEY

Clear

Opaque

REV	DATE	BY	DESCRIPTION	CHK'D
P04	01.05.2024	LM	PANEL ABOVE DOORS AMENDED TO CLEAR GLAZING	SM
P03	21.02.2024	LM	KEY AMENDED	SM
P02	29.01.2024	LM	DOOR AMENDS TO CLOUDED AREA	SM
P01	15.03.2023	SM	FIRST ISSUE	MD

PROJECT STATUS

PLANNING

CLIENT

ALLIED LONDON

PROJECT

MANCHESTER GOODS YARD

ARCHITECT

CHAPMAN TAYLOR

GLOBAL ARCHITECTS & MASTERPLANNERS

DRAWING TITLE

PROPOSED ELEVATION STUDY - RETRACTABLE WINDOWS OPEN

Scale As indicated @ A1

INTERNAL JOB NO	ISSUE DATE	DRAWN BY	CHECKED BY
261CSC	15/03/23	SM	MD

PROGRAMME	PROJECT ID	ORIGINATOR	VOLUME	LEVEL	TYPE	ROLL	NUMBER	REVISION
SJQ	600	CTA	XX	ZZ	DR A	07072	P04	