




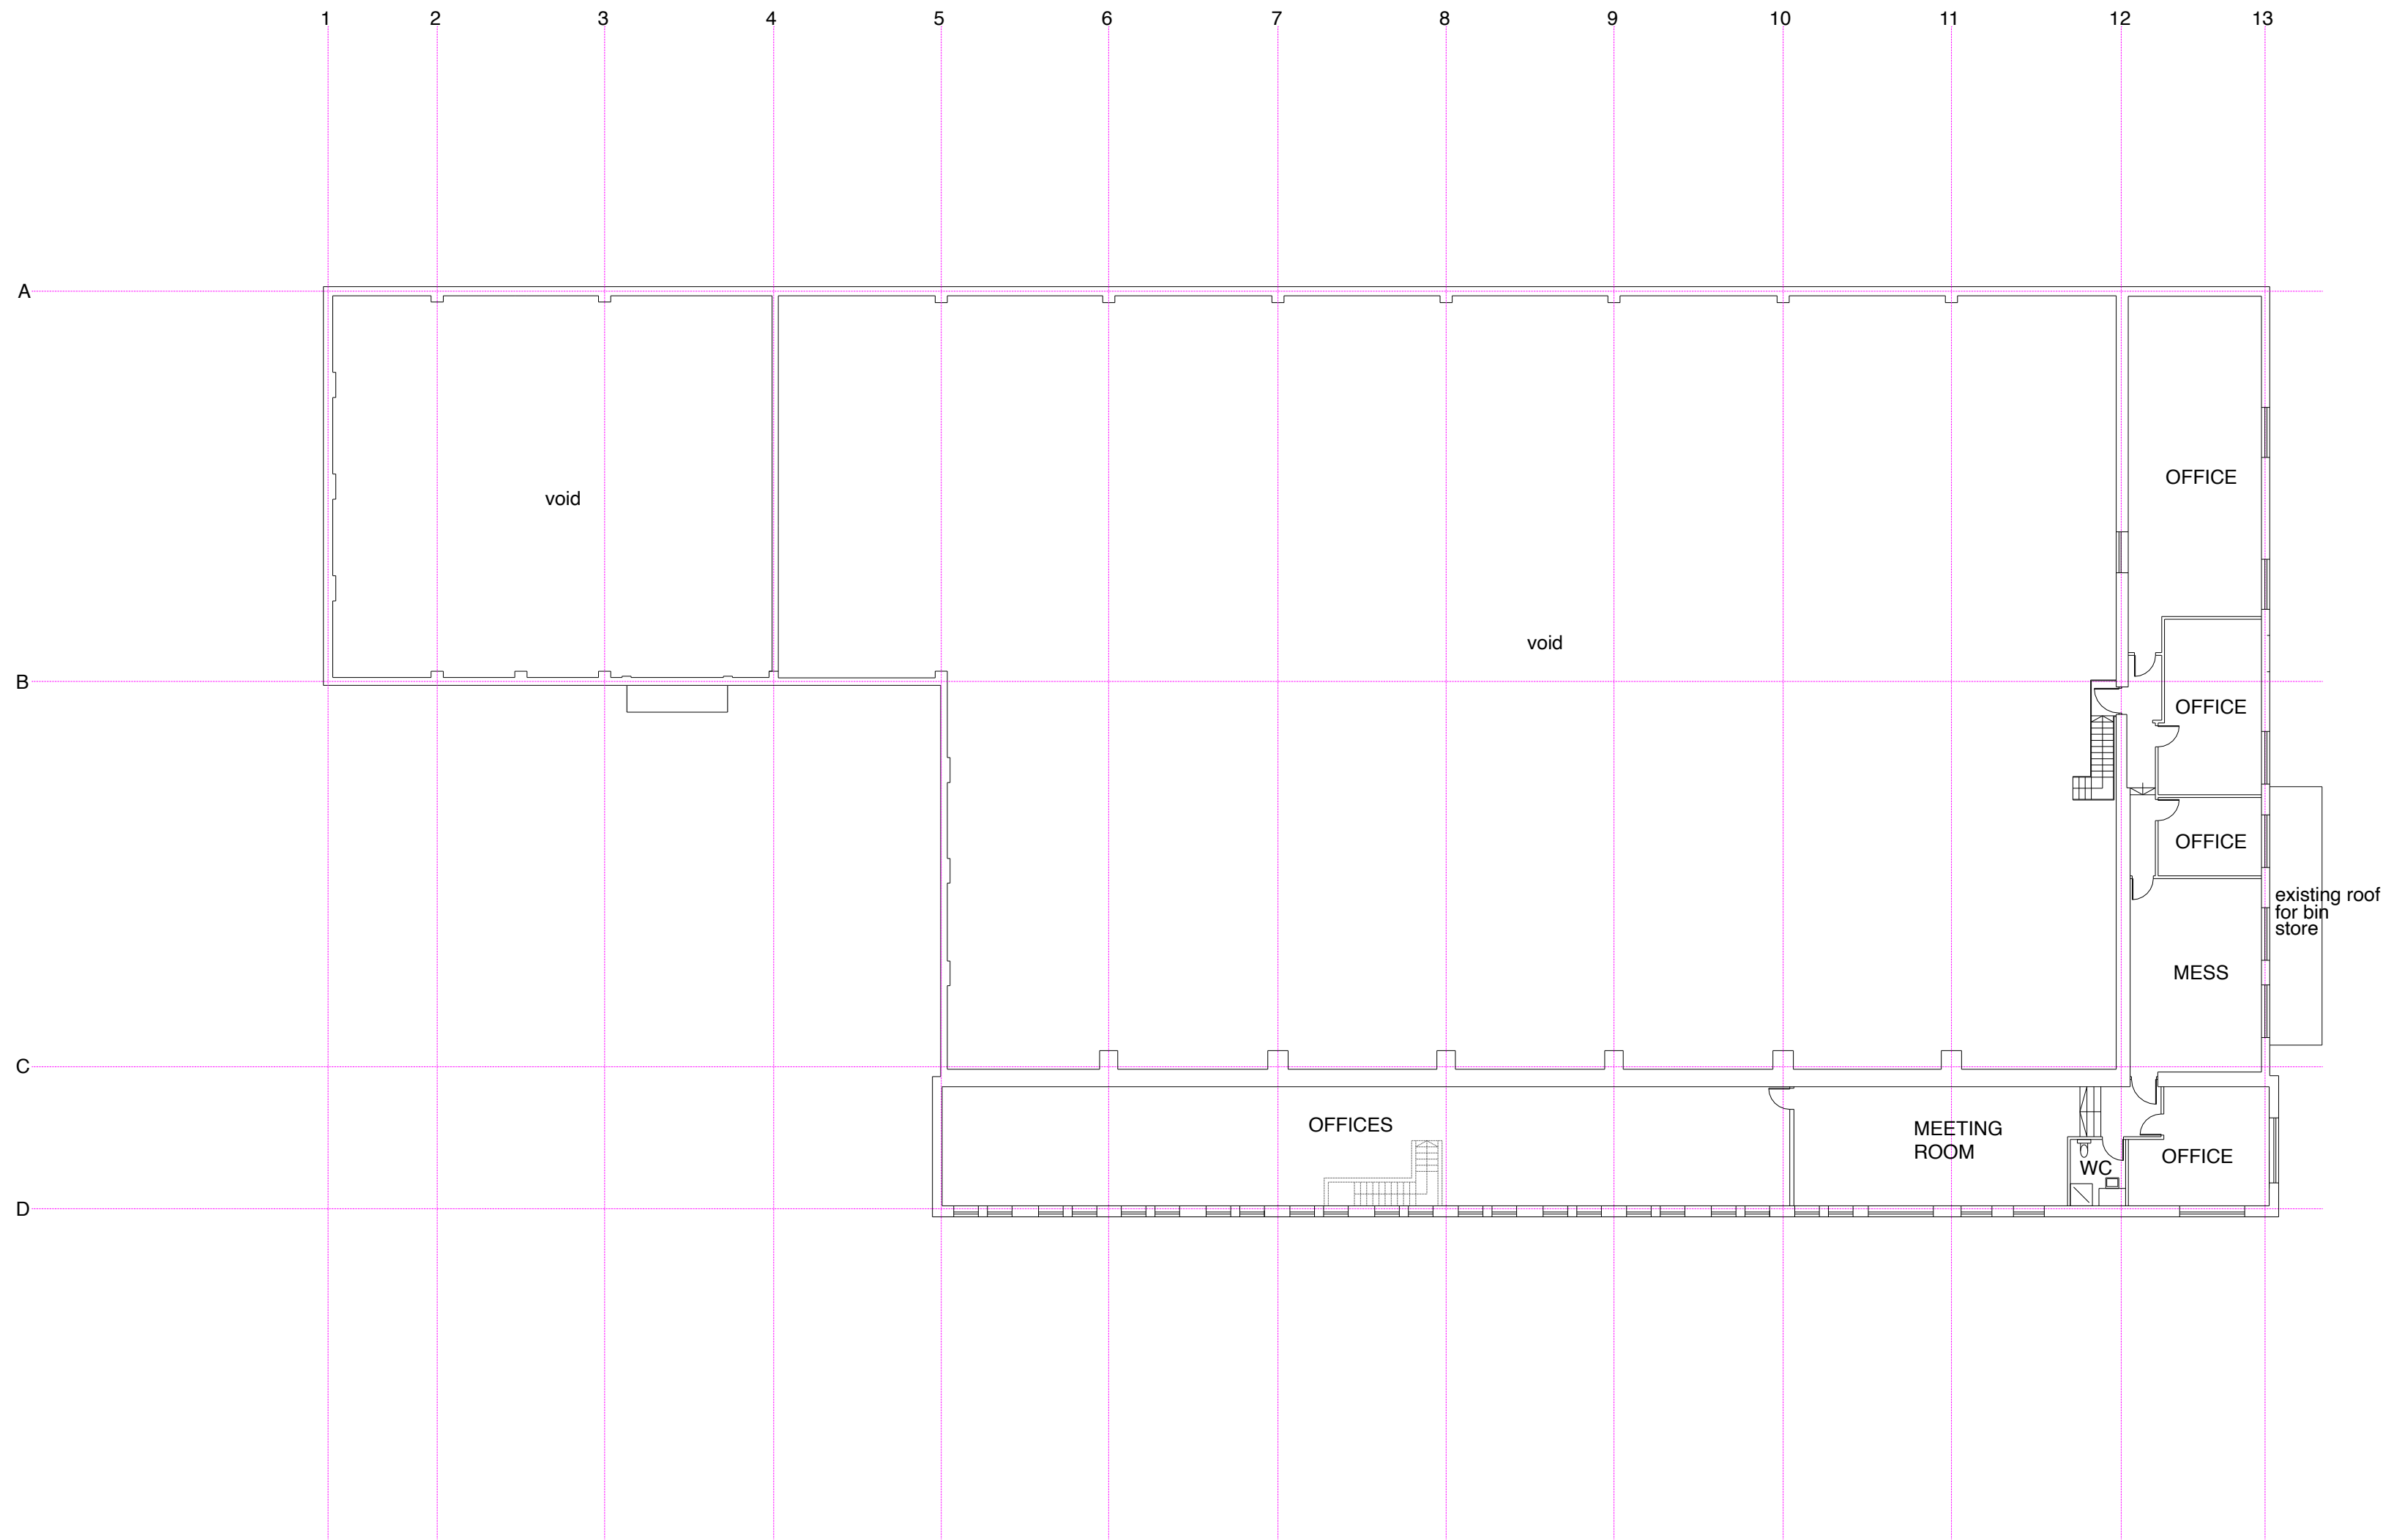

FIRST FLOOR PLAN

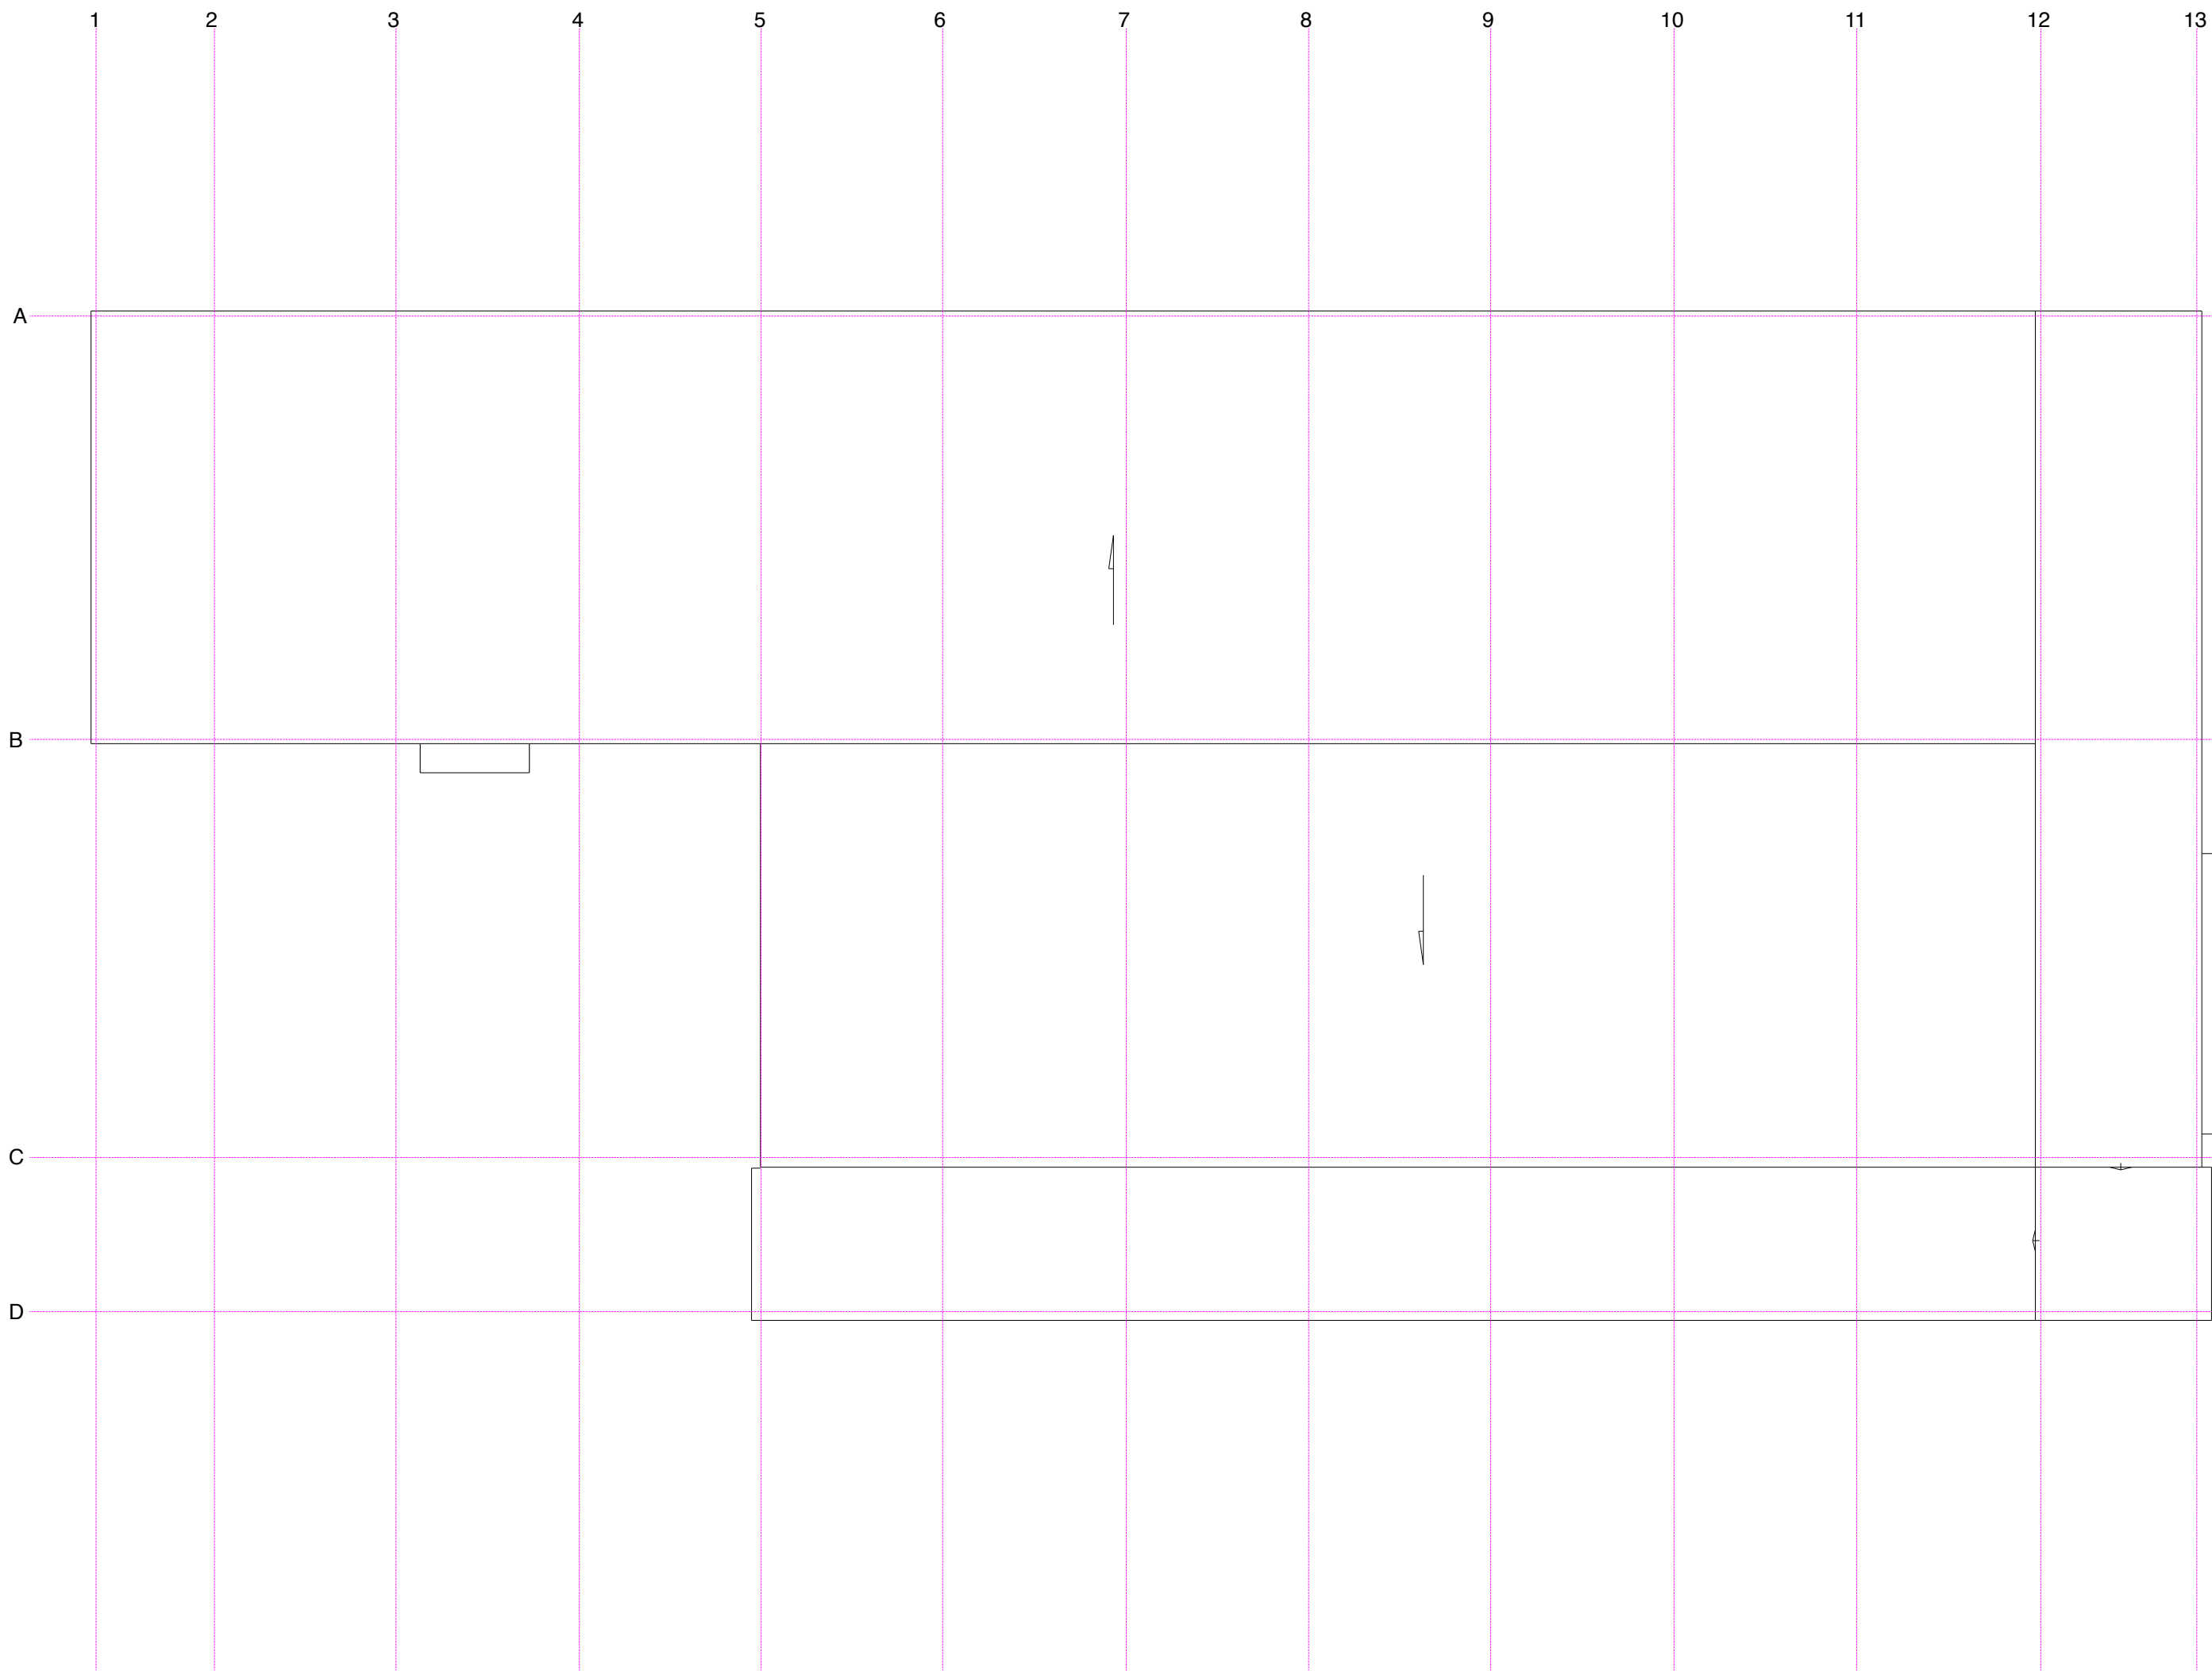

ROOF PLAN

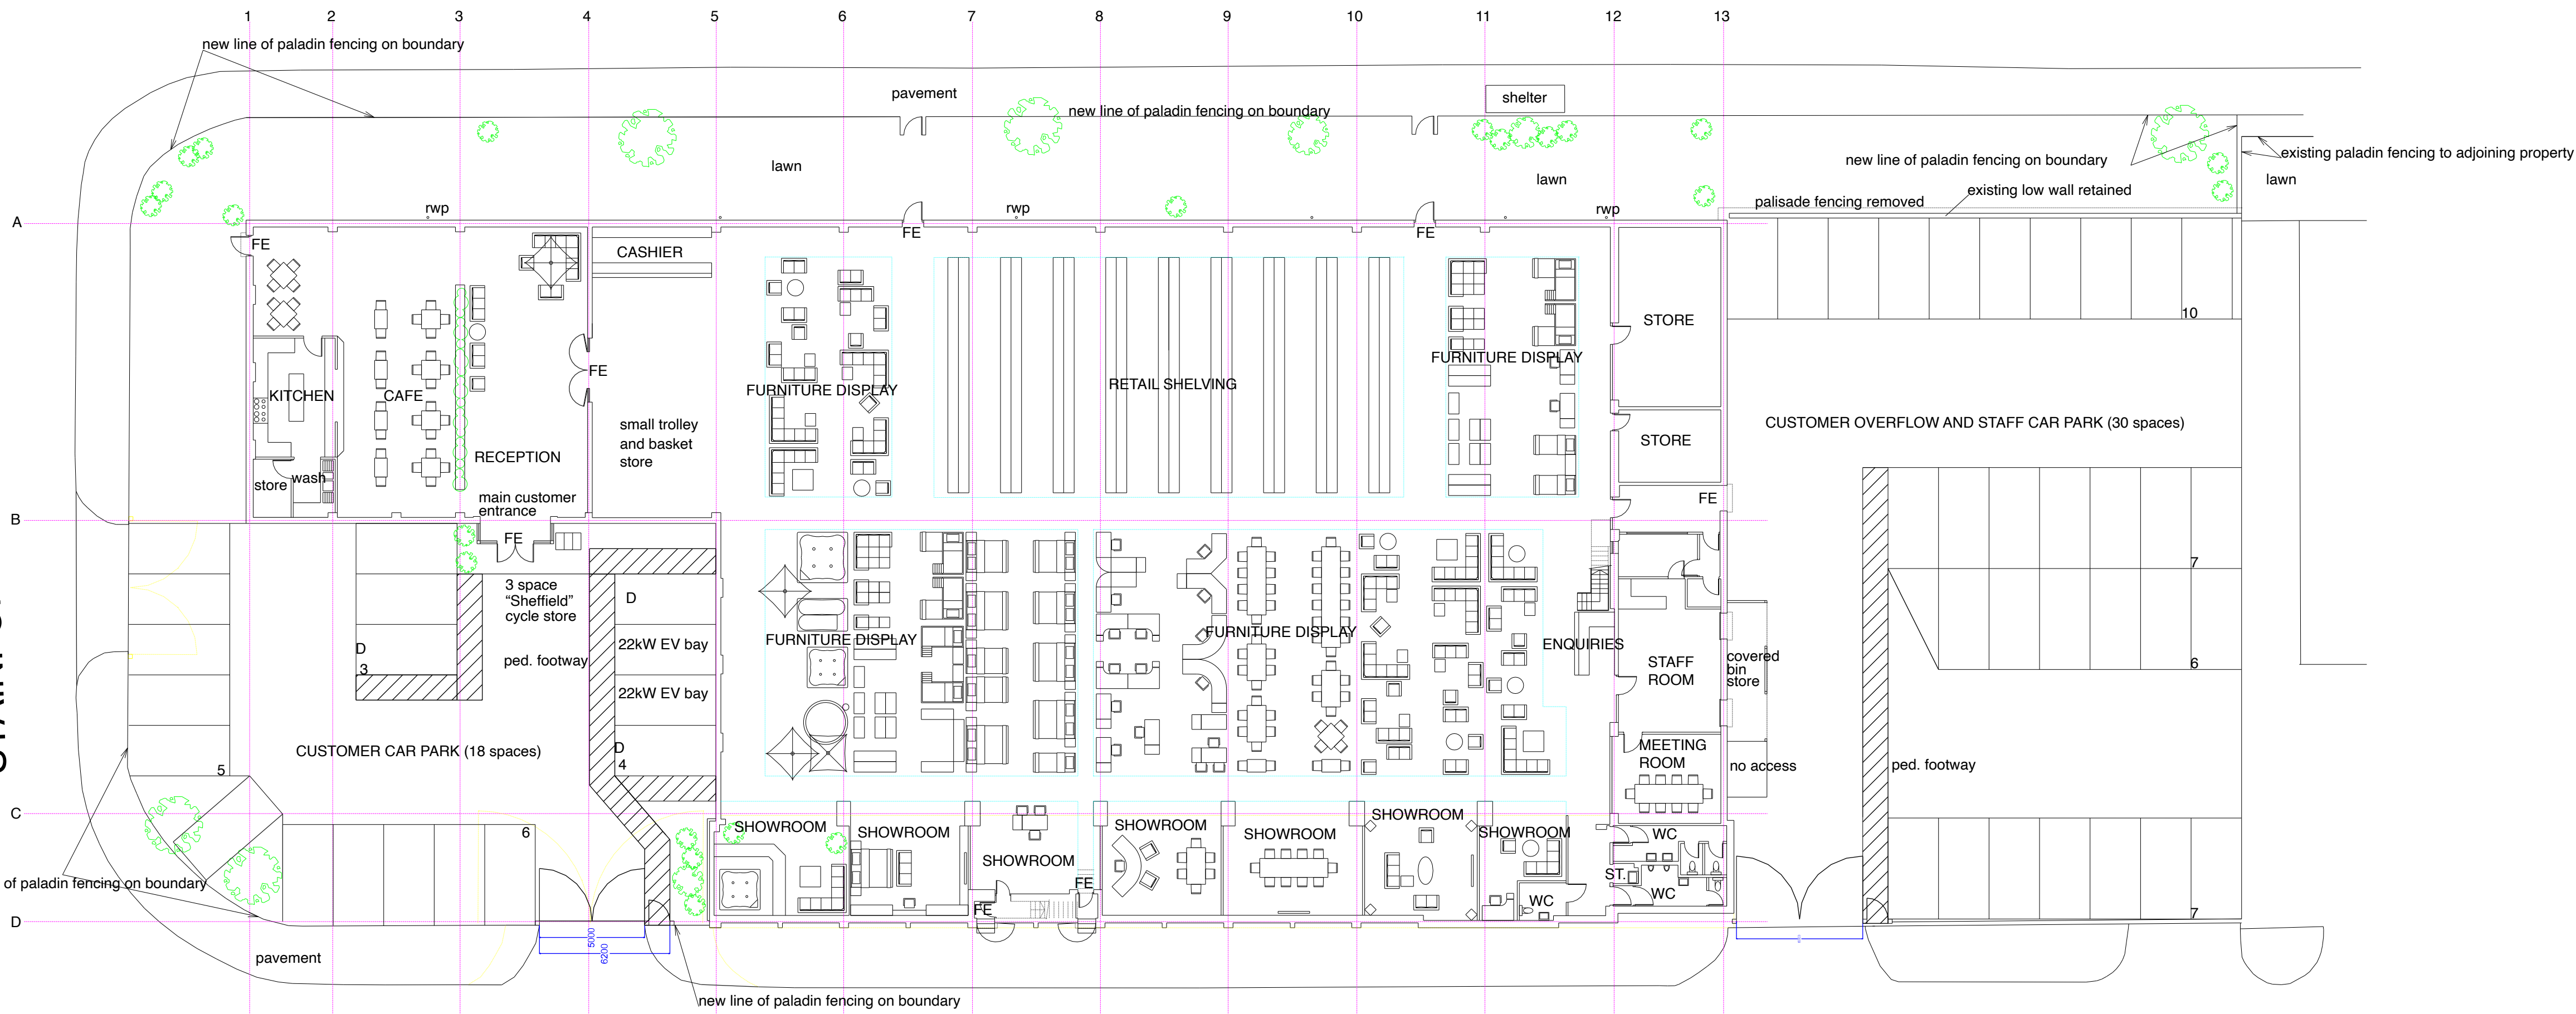

KAY STREET

GROUND FLOOR PLAN



RevB Date 16-11-23 Conservatories removed
RevA Date 12-09-23 Various to Planning requirements

LEE ARCHITECTS LTD
Leepark House
449 Chester Road
Manchester M16 9HA
T 0161 873 7788
M 07710 539748
E info@leearchitects.co.uk
copyright reserved

CLIENT
Kabinet

PROJECT
22-26 Kay Street
Manchester M11 2DU

DRAWING
Scheme B Floor Plans

DRAWING NUMBER
L689 / 12revB

DATE 26-04-23
SCALE 1:100@A1