

COM RESIDUAL RISK INFORMATION (HAS200)

In addition to the hazards / risks normally associated with the types of work detailed on this drawing, note the following:-

CONSTRUCTION

-
-


MAINTENANCE / CLEANING

-
-


DEMOLITION / DECOMMISSIONING

-
-


It is assumed that all works will be carried out by a competent statement, where appropriate, to and approved method statement.

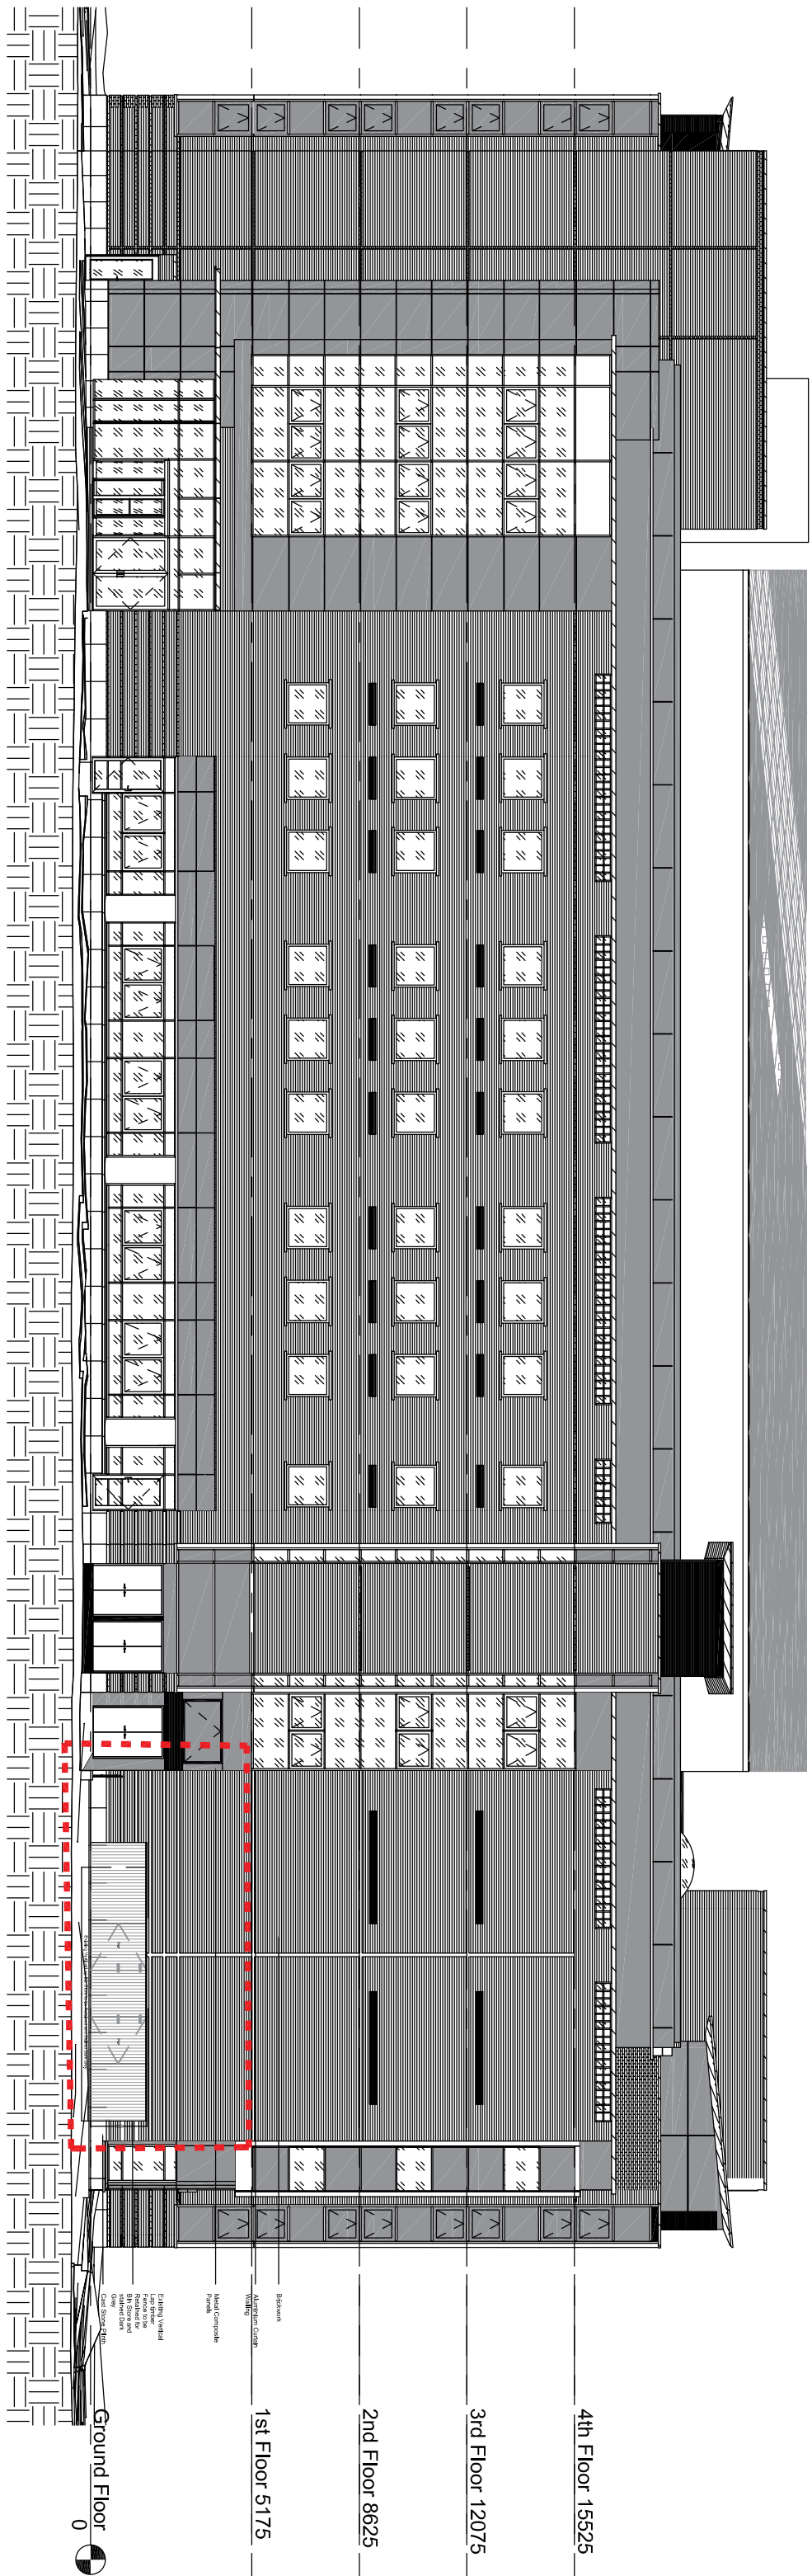


1 West Elevation
1 : 200 @A1

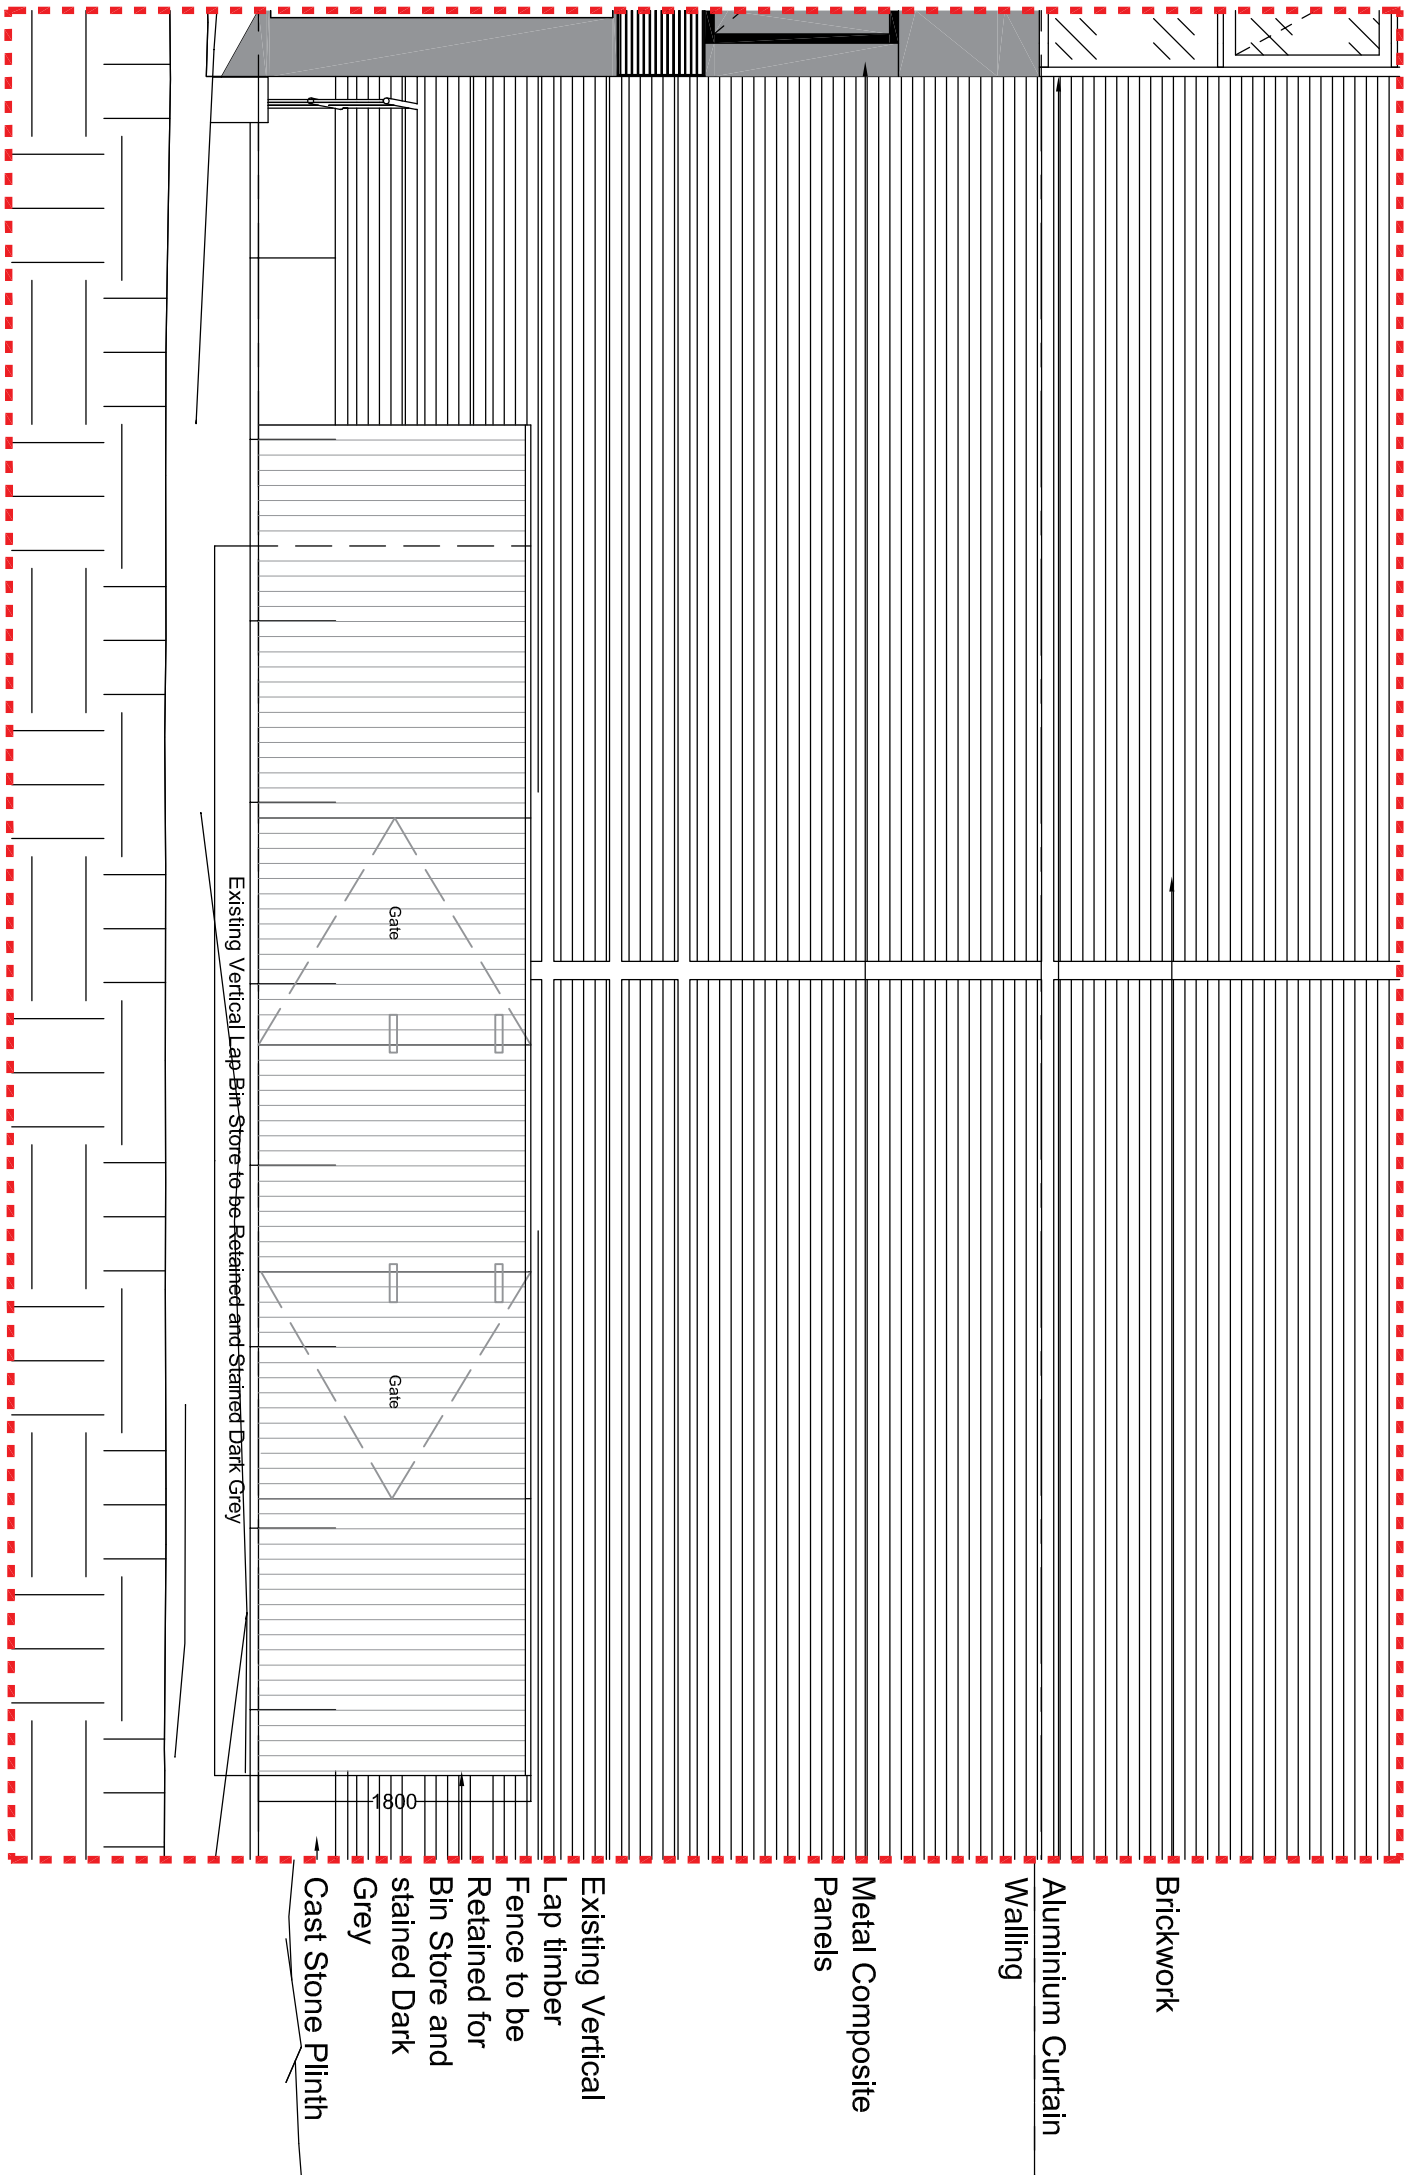


3 West Elevation Detail
1 : 50 @A1

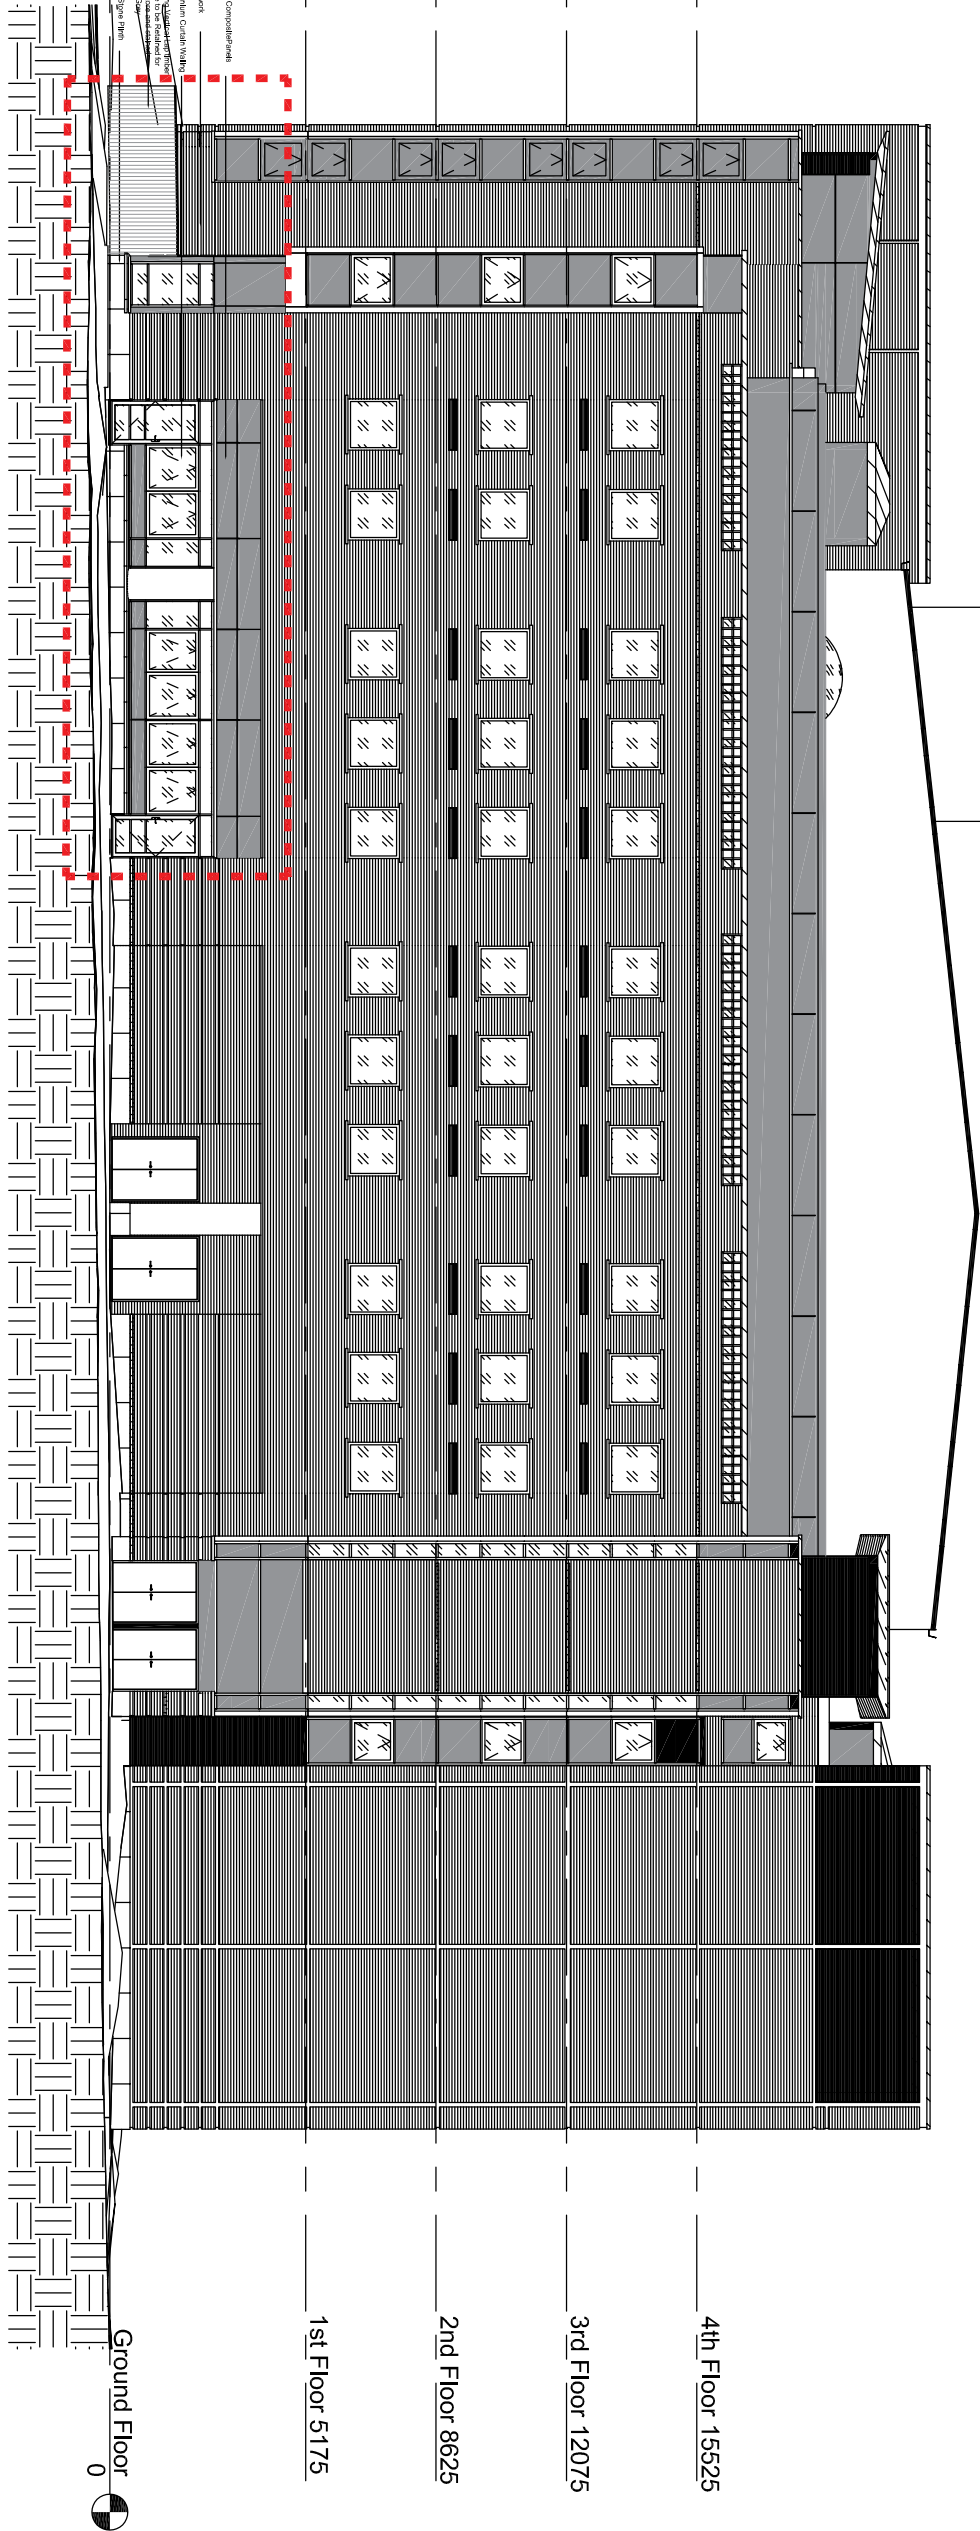

2 South Elevation
1 : 200 @A1

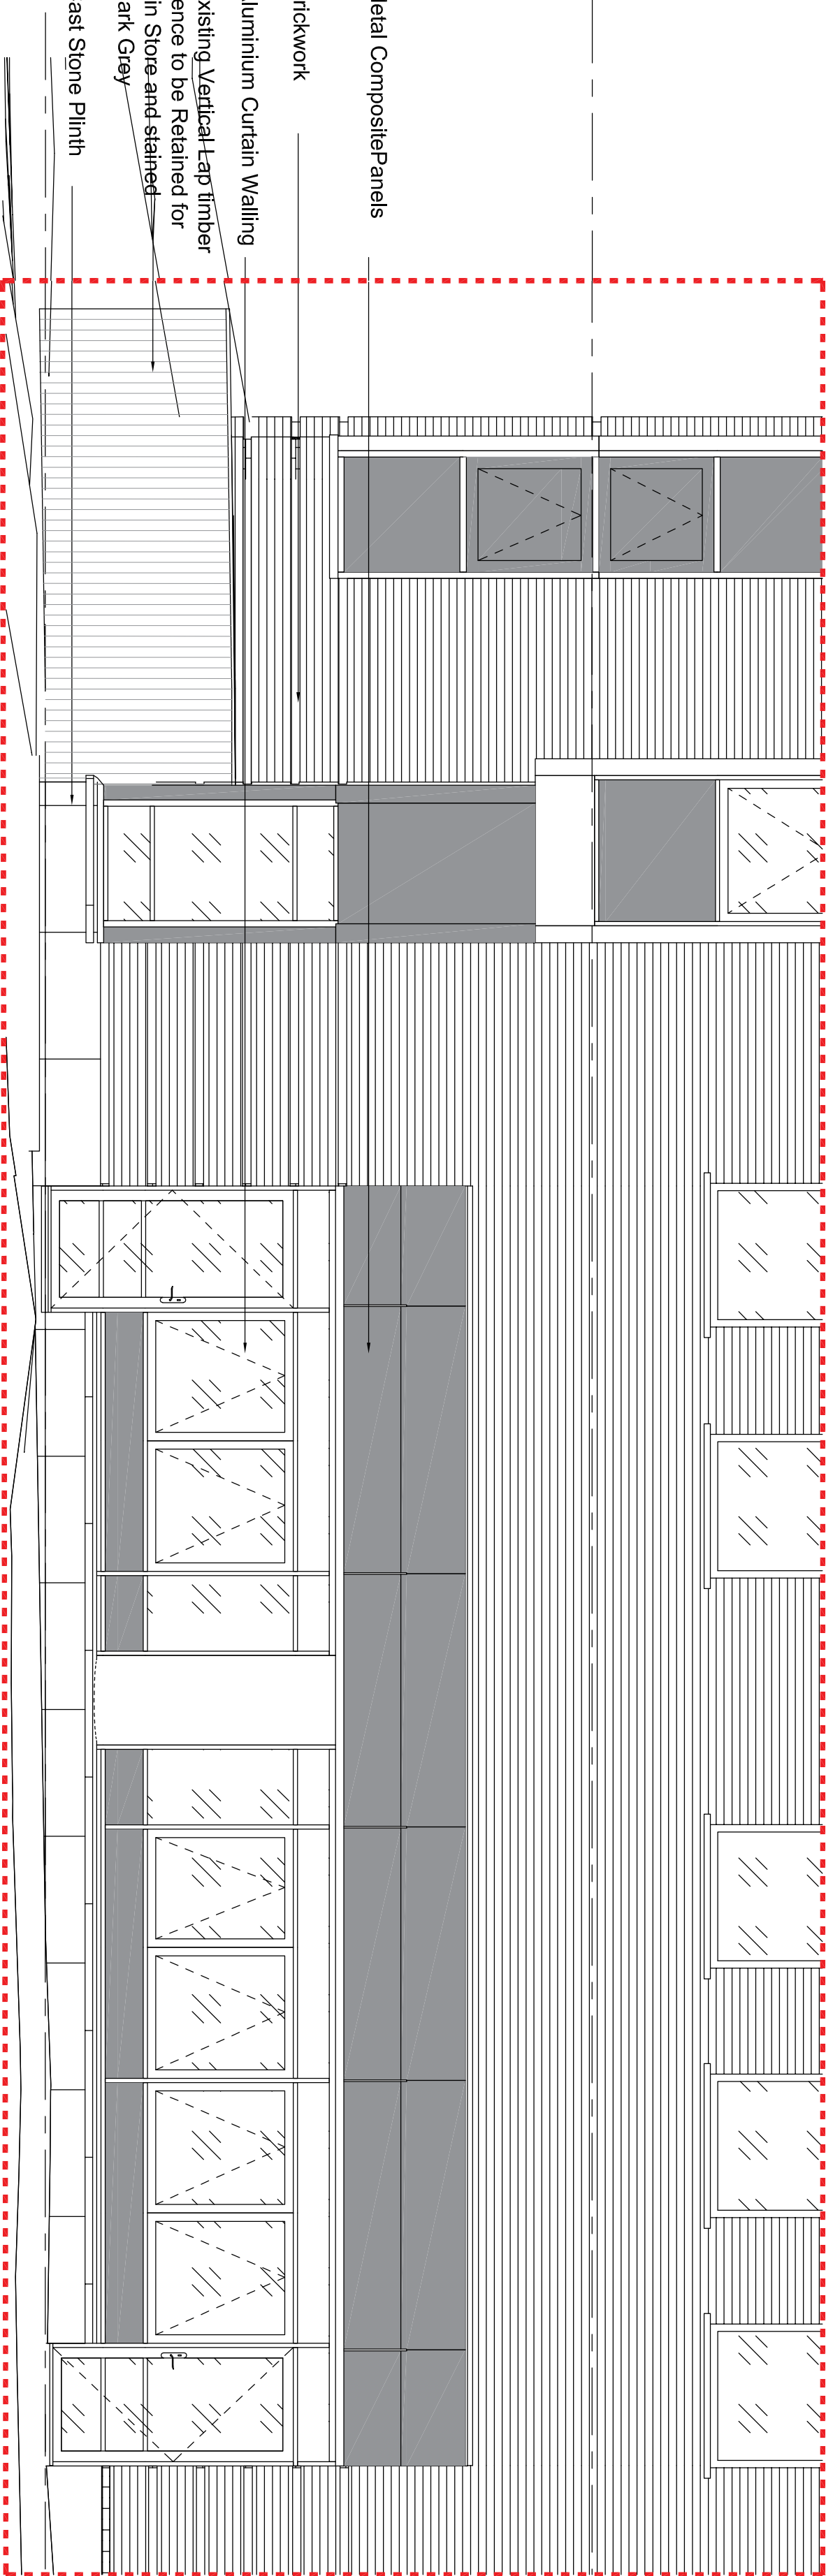

4 South Elevation Detail
1 : 50 @A1

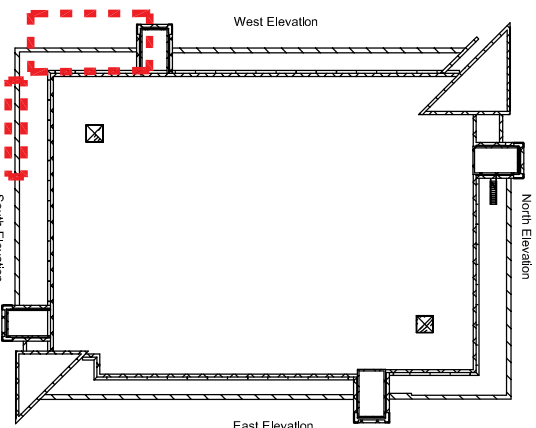

3 Key Plan
1 : 1000 @A1

C1 - ISSUED FOR CONSTRUCTION	KMD	JAM	NOV 23
D - UPDATED STAGE 4 ISSUE	KMD	COH	AUG 23
C - PLANNING UPDATE EXISTING BIN STORE	KMD	COH	AUG 23
A - ADDED	KMD	COH	JUL 23
B - PLANNING UPDATE EXISTING BIN STORE	KMD	COH	JUL 23
A - STAGE 4 ISSUE	KMD	COH	JUL 23

Revision

Project Status

CONSTRUCTION

This information, whether drawn or as a data file, is copyright and issued strictly for use on the project for which it is provided

Project Client

MMU
GEOFFREY MANTON
GROUND FLOOR
REFURBISHMENT

EXISTING ELEVATIONS
WEST AND SOUTH
ALTERATIONS

Drawn	Date	Checked	Scale
kmd	Feb 23	SL	1:200/50 @ A

7752

13-100

C1

FDC
fairhursts design group

5th Floor Suite
Waterhouse Way 1EY
444 0176 8671 7000
St Mary's Park
Sundergreen SO43 7TY
444 0122 8081 7900
www.fairhursts.com