




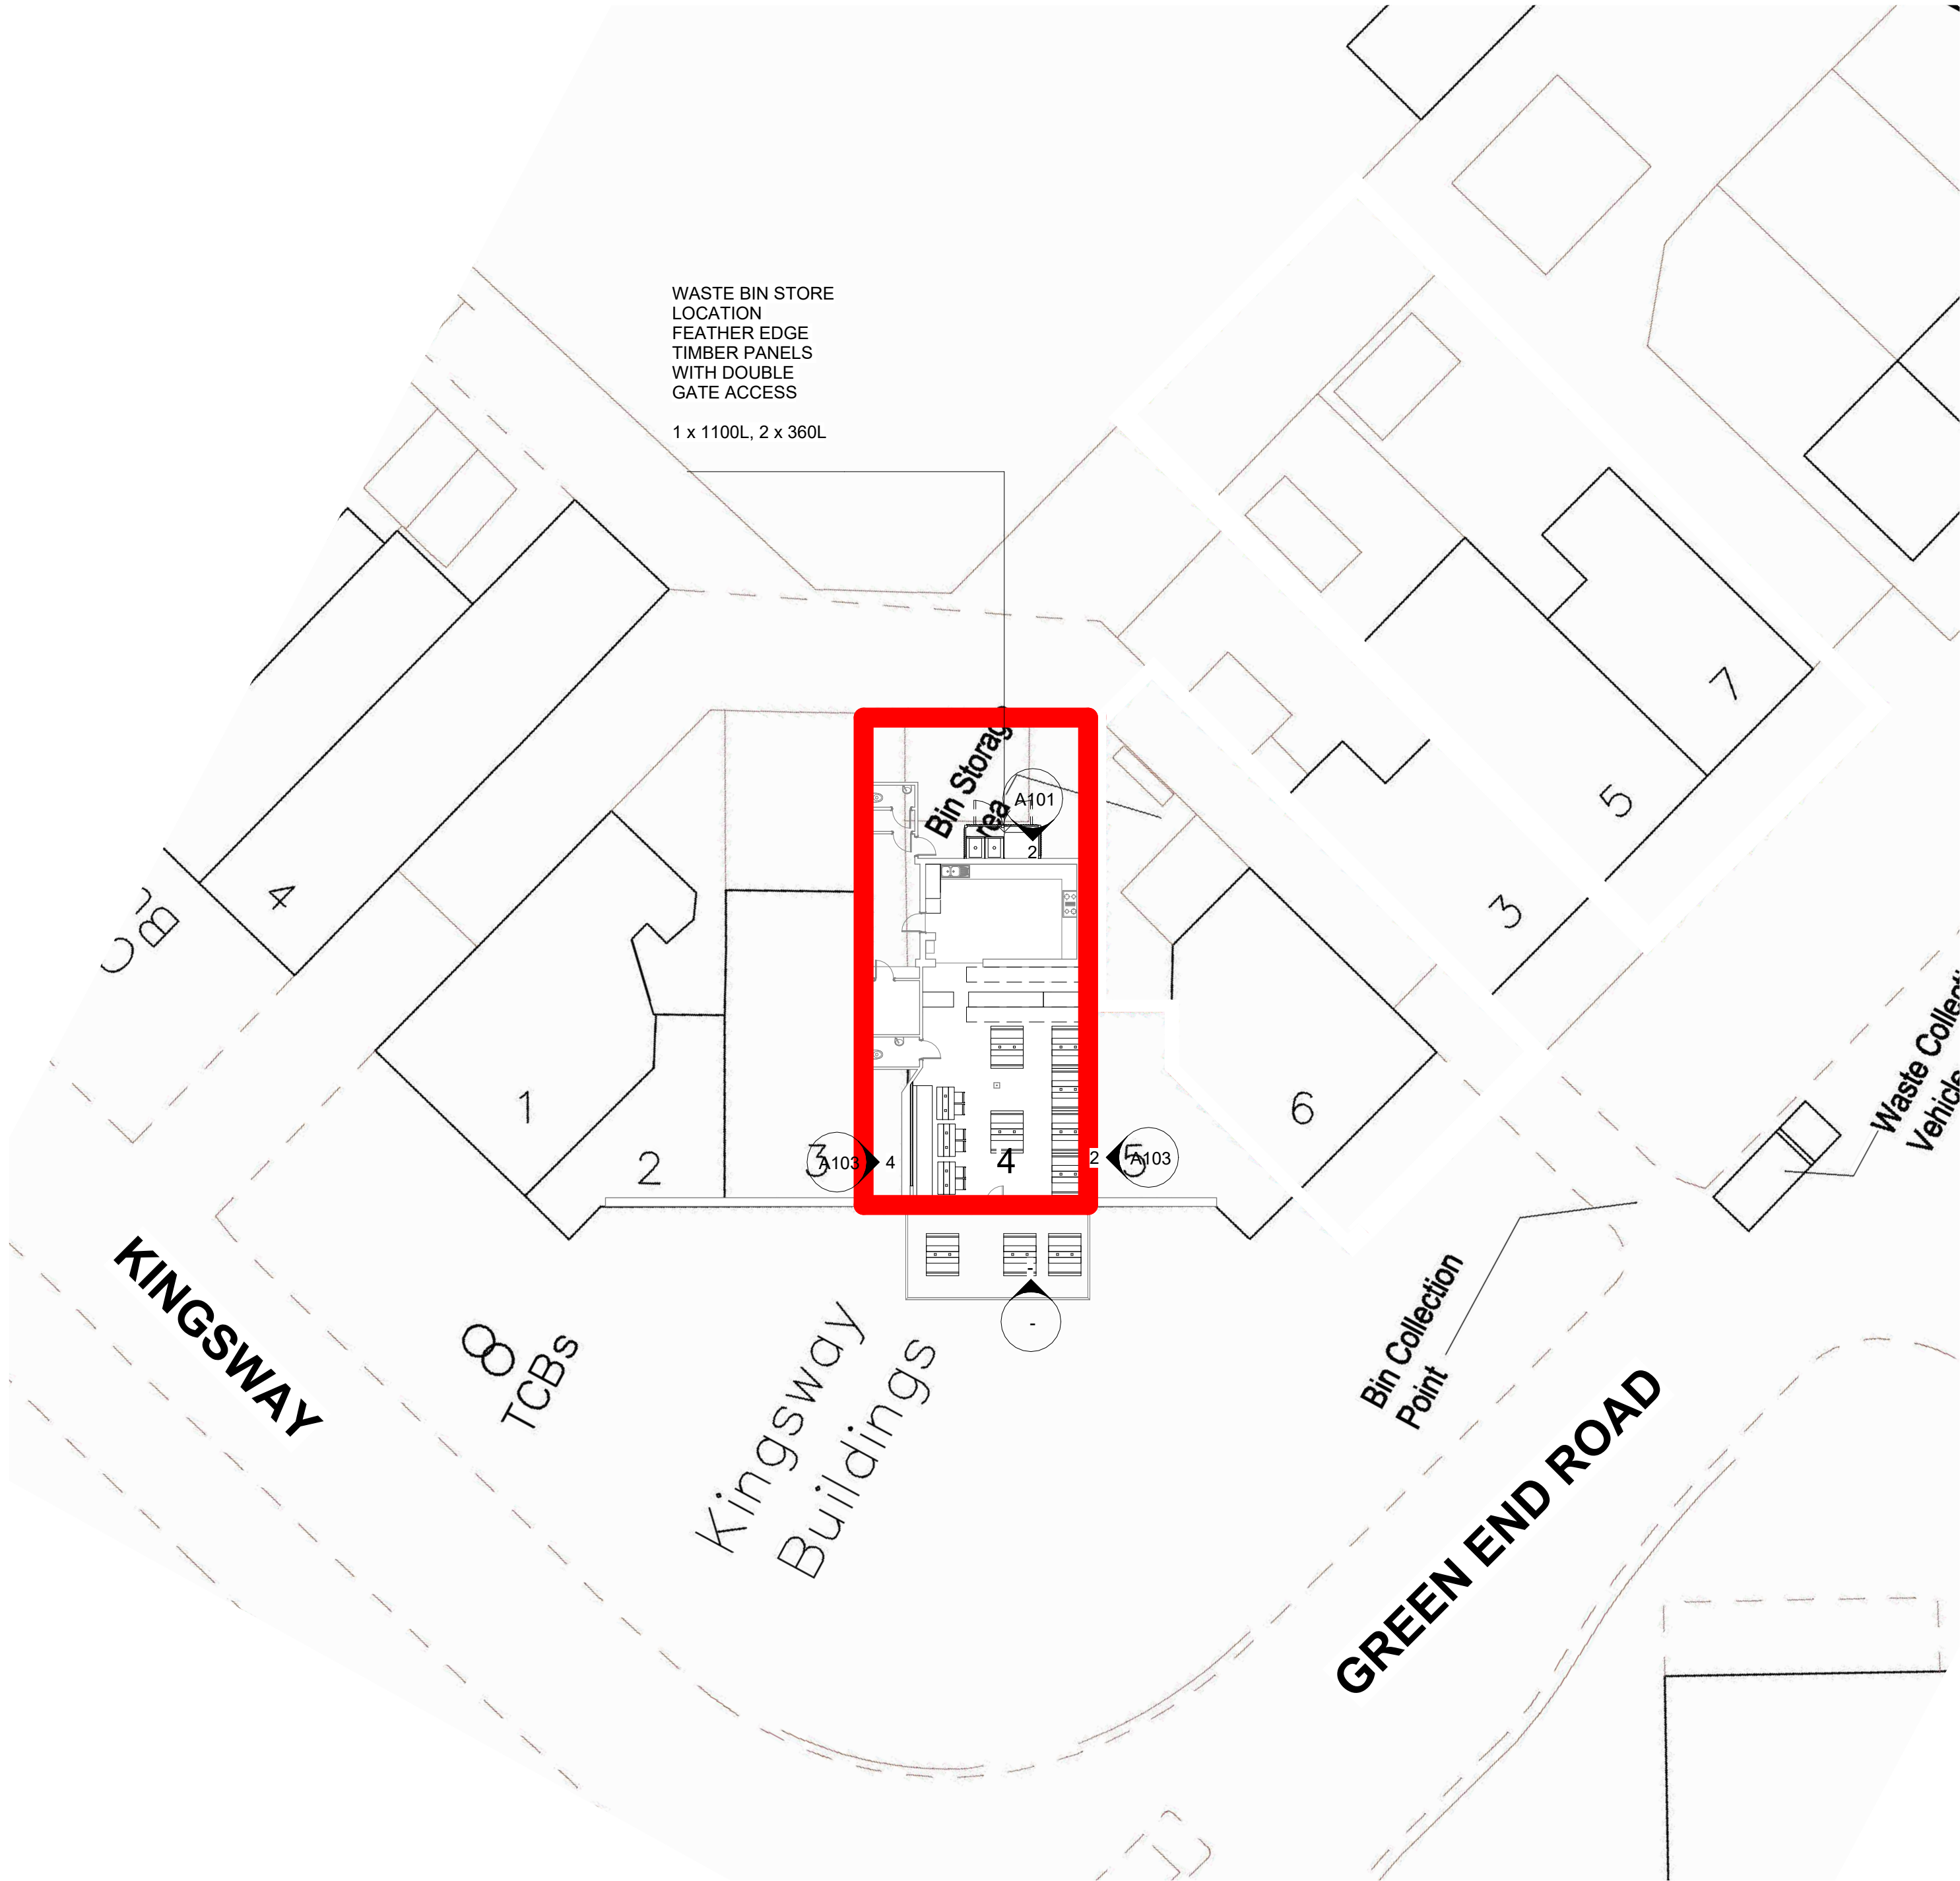

2 SITE PLAN
1 : 200

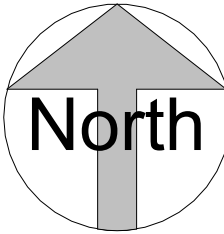

1 LOCATION PLAN
1 : 1250

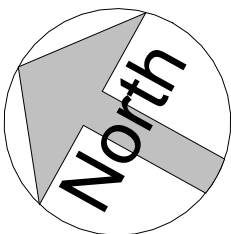

RED LINE INDICATING SITE BOUNDARY
4 KINSWAY BUILDING, KINSWAY, M19
1PH

Rev	Description	Date	Dr	App
original by		date created	by	by
NK		25/11/21		NK



client name	MATAKA - 4 KINSWAY BUILDING, KINSWAY, M19 1PH
project	PROPOSED RESTURAUNT PLAN AND REAR CANOPY EXTRACT DUCT
drawing	SITE AND LOCATION PLAN
computer file	C:\Users\TRA\OneDrive\Documents\NK\4014 kingsway building burrage.m19 19194 KINSWAY BUILDING M19 1PH v2.dwg
plot date	
project number	2021.0042.2242
scale	As indicated @A1
drawing number	A105
rev	B
issue status	

This drawing is to be read in conjunction with all related drawings. All dimensions must be checked and verified on site before commencing any work or producing shop drawings. The originator should be notified immediately of any discrepancy. This drawing is copyright and remains the property of NK Architectural.