



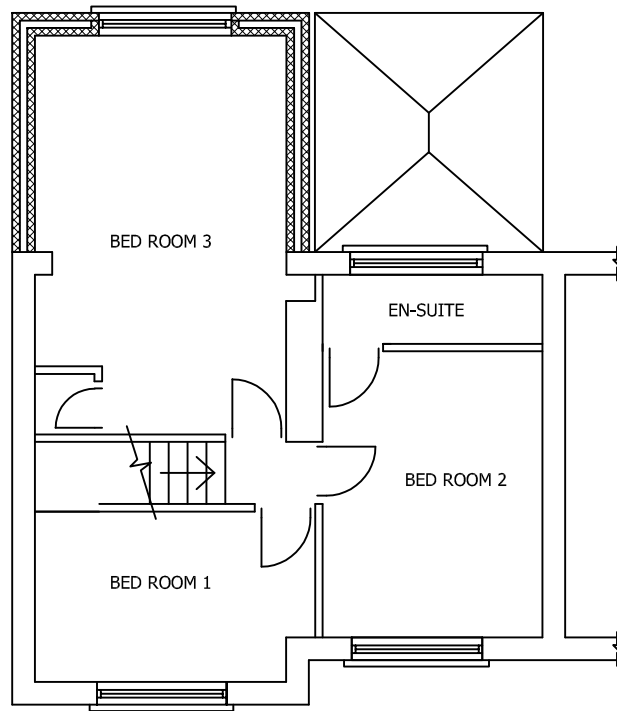

PROPOSED FIRST FLOOR PLAN

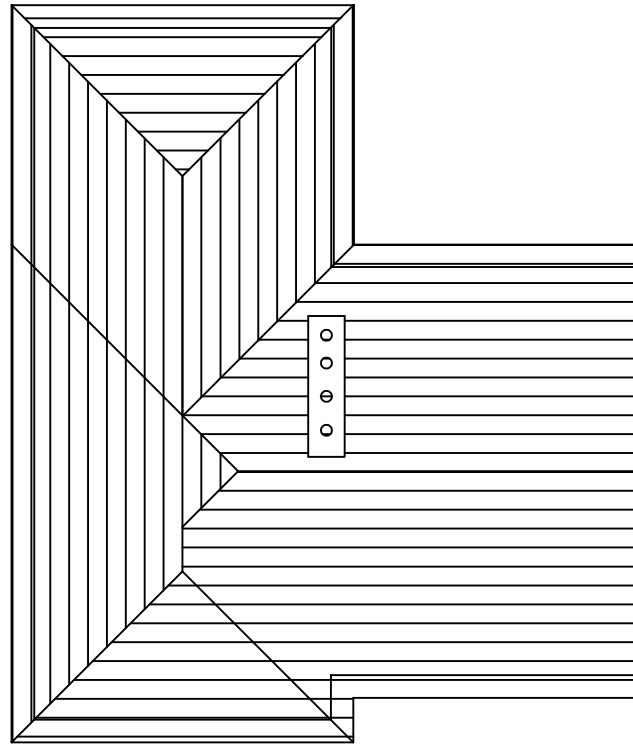

PROPOSED ROOF PLAN

TITLE					
PROPOSED FLOOR LAYOUTS					
PROJECT					
PROPOSED DOUBLE STOREY REAR EXTENSION AT 57 BROOKFIELD GARDEN MANCHESTER					
PLOT SCALE 1=1	SCALE 1:100	DRN F.A.	DATE 03/20	DRAWING No. 05	REV A