


GENERAL NOTE:
1. UNDER NO CIRCUMSTANCES SHOULD DIMENSIONS BE SCALED FROM THIS DRAWING. IF IN DOUBT ASK.
2. THE DRAWINGS ARE TO BE READ IN CONJUNCTION WITH ALL OTHER RELEVANT DRAWINGS/SPECIFICATIONS. ANY DISCREPANCIES, ERRORS OR OMISSIONS TO BE BROUGHT TO THE ATTENTION OF THE ARCHITECT.
3. ALL DIMENSIONS ARE TO BE CHECKED PRIOR TO COMMENCEMENT.
4. THIS DRAWING IS THE PROPERTY OF D2 ARCHITECTS AND MUST NOT BE COPIED OR REPRODUCED EITHER IN WHOLE OR IN PART WITHOUT WRITTEN PERMISSION.

Rev: Description: Date:
X Planning Sub. 11.12.23

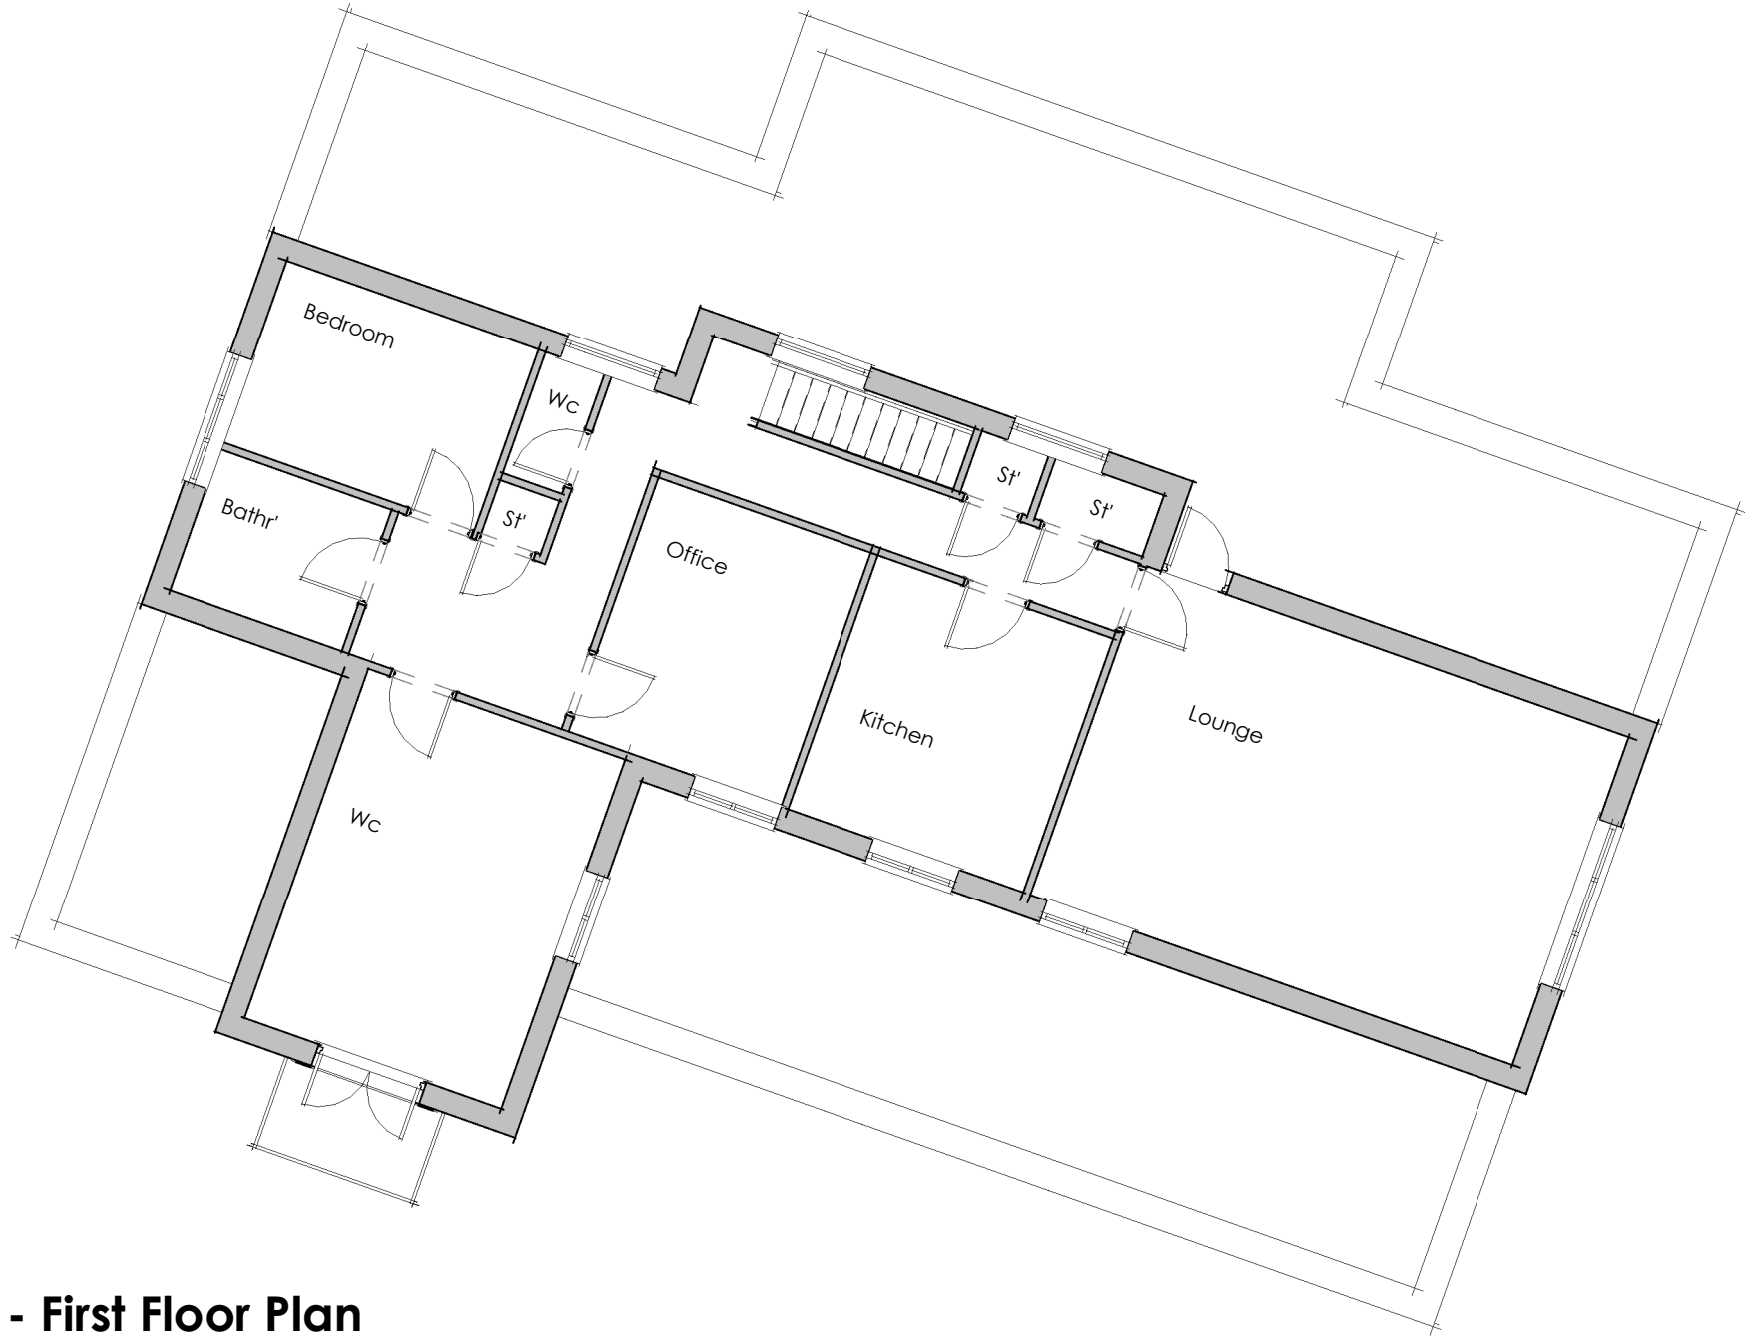


Existing - First Floor Plan
Scale: 1 : 100




Existing - Front Elevation
Scale: 1 : 100



Existing - Side Elevation A
Scale: 1 : 100

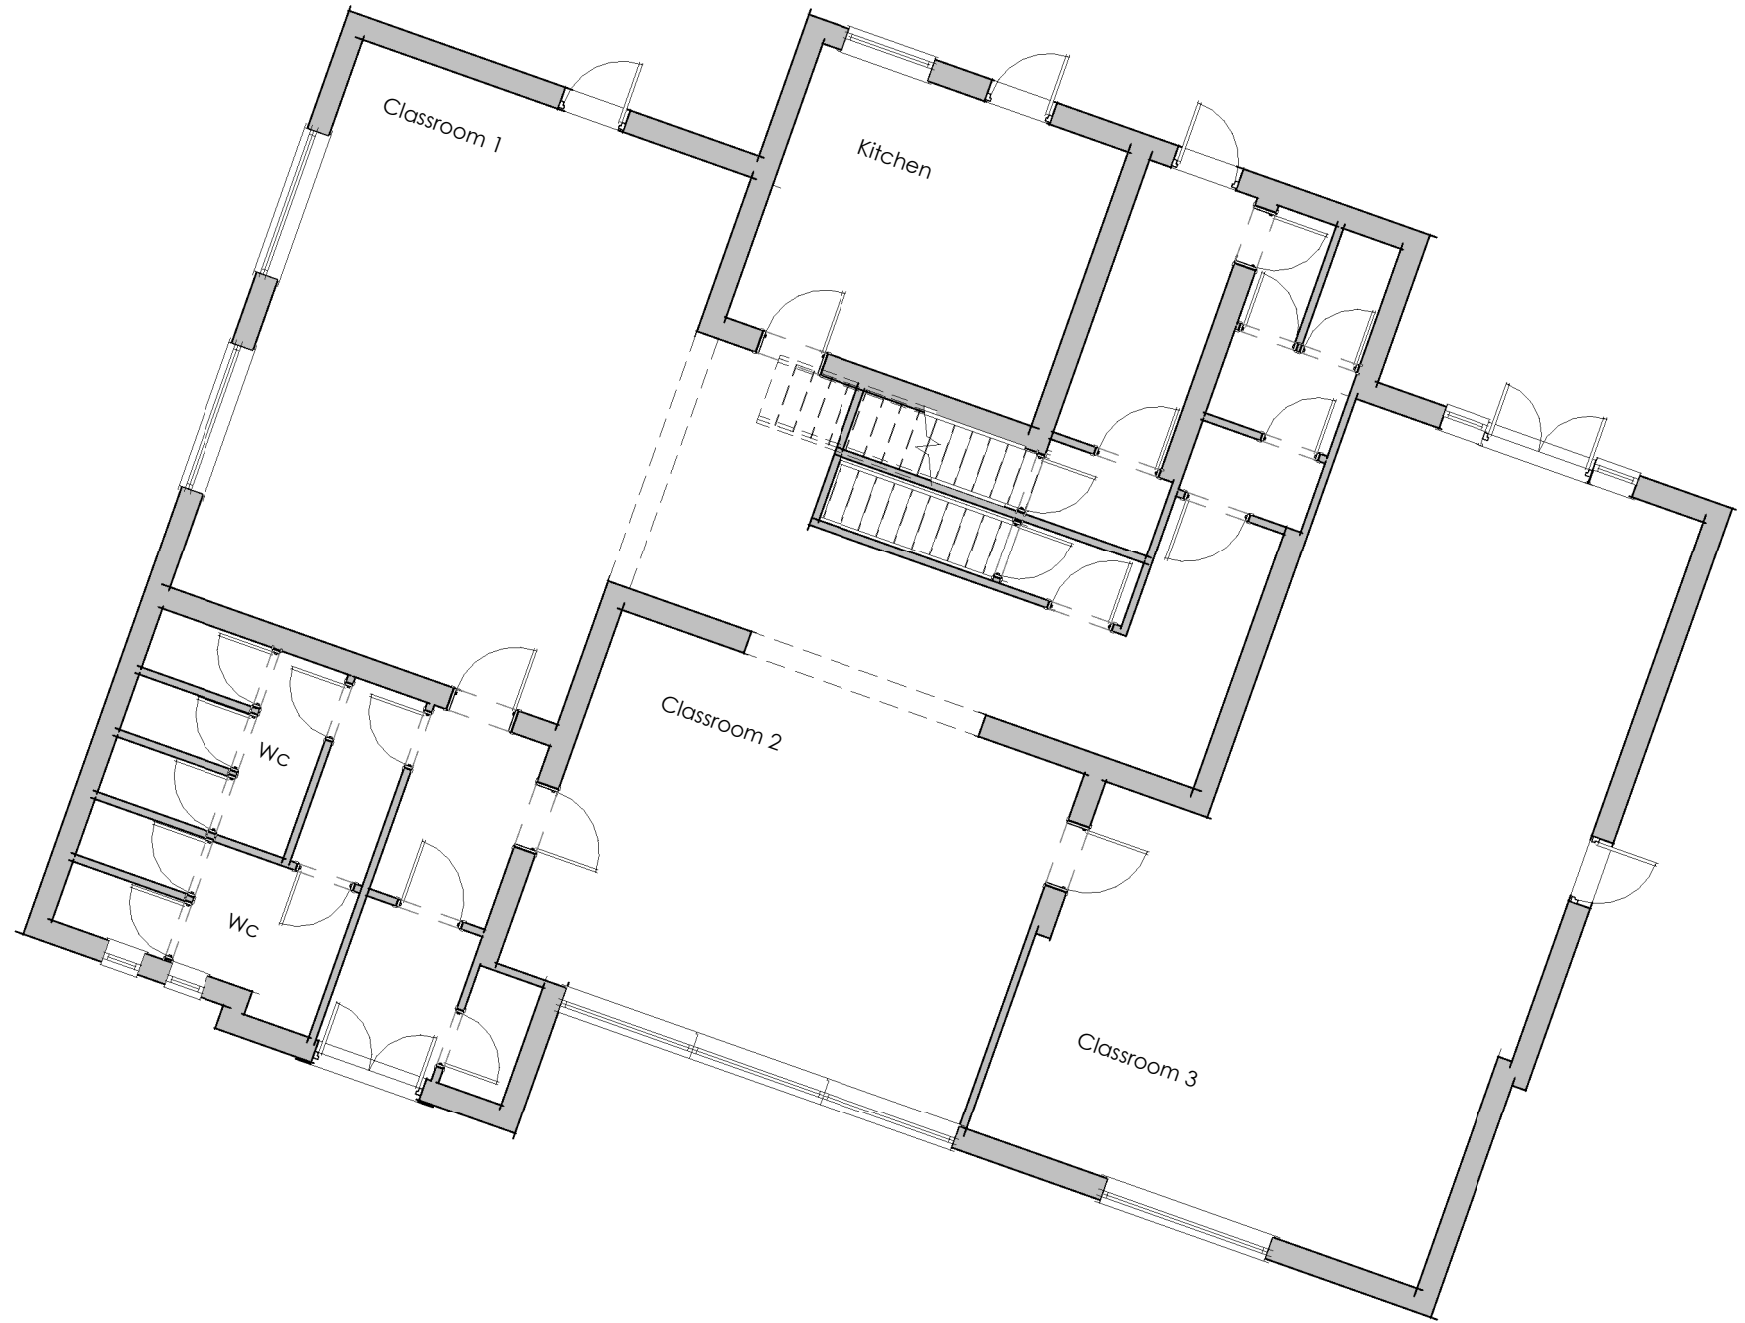


Existing - Ground Floor Plan
Scale: 1 : 100

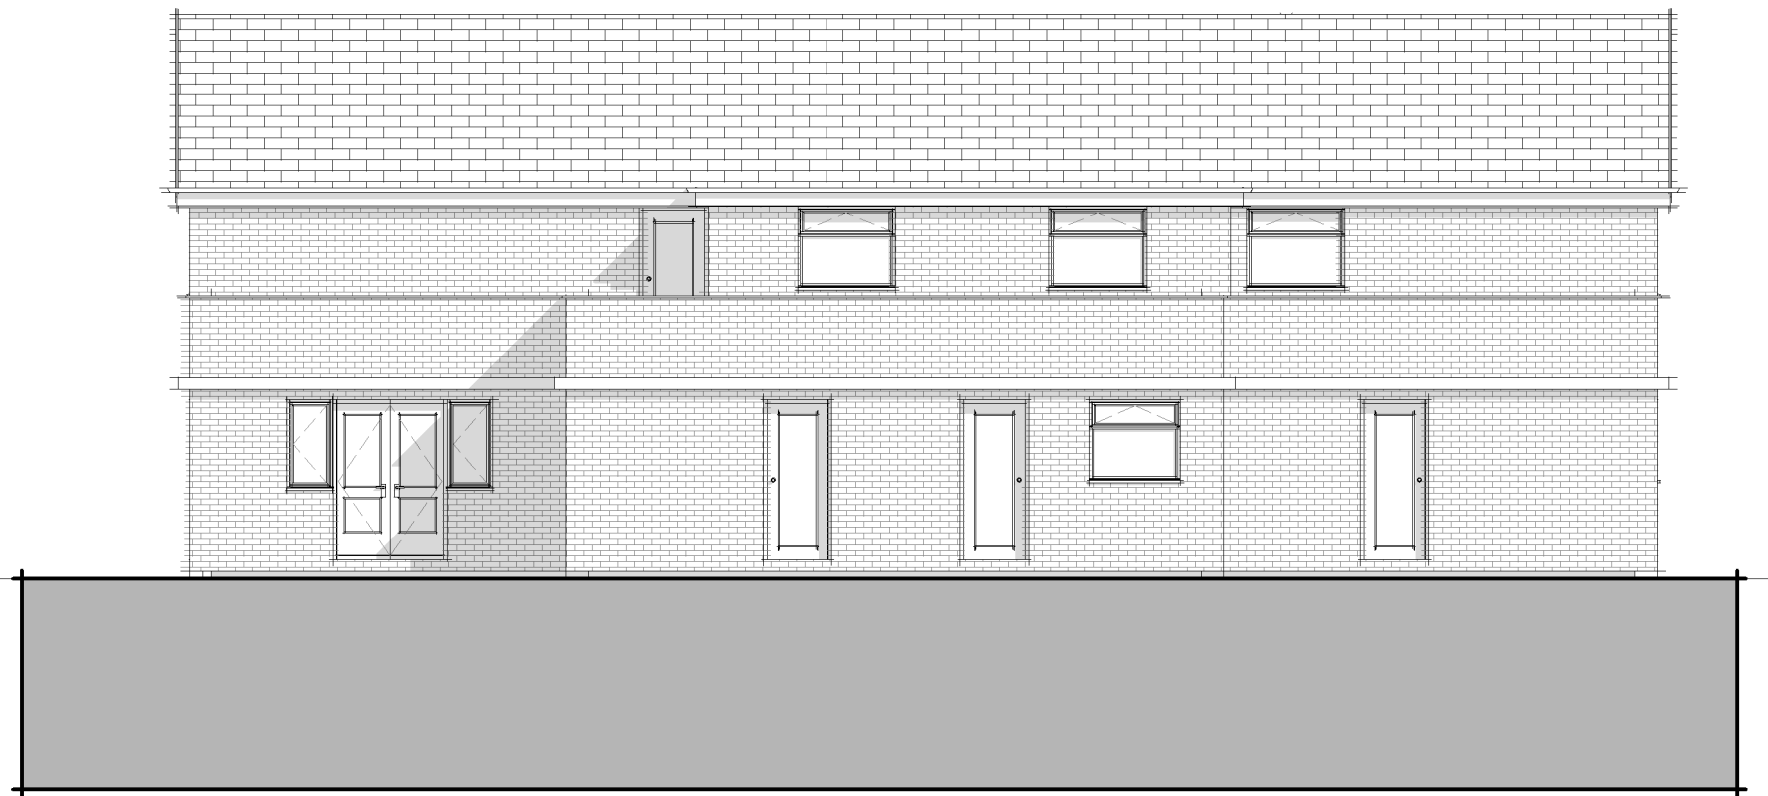


Existing - Rear Elevation
Scale: 1 : 100



Existing - Side Elevation B
Scale: 1 : 100

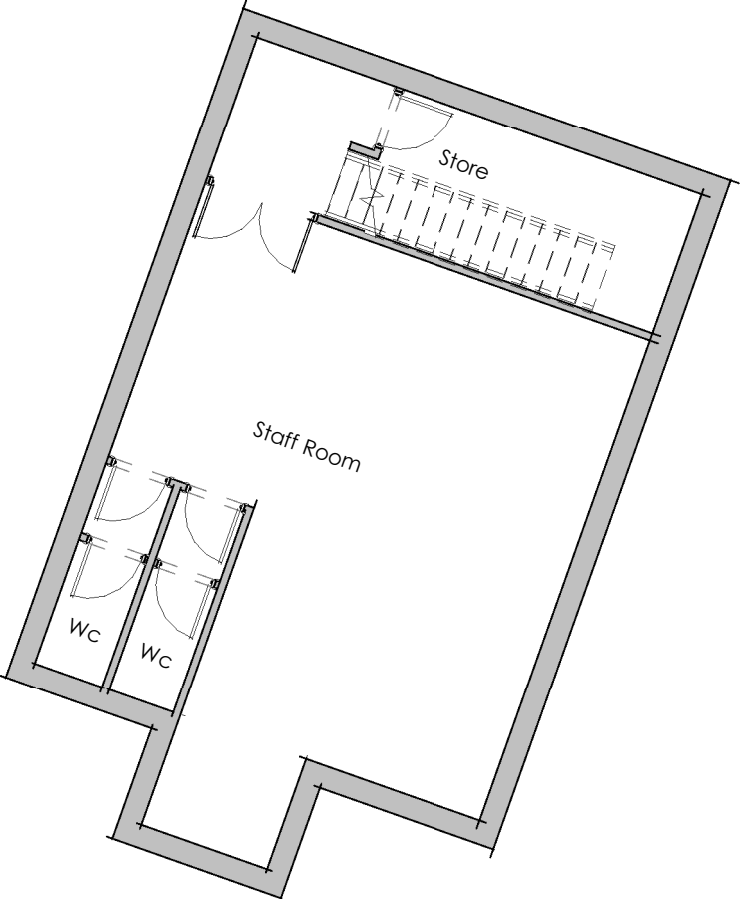

Existing - Basement Plan
Scale: 1 : 100

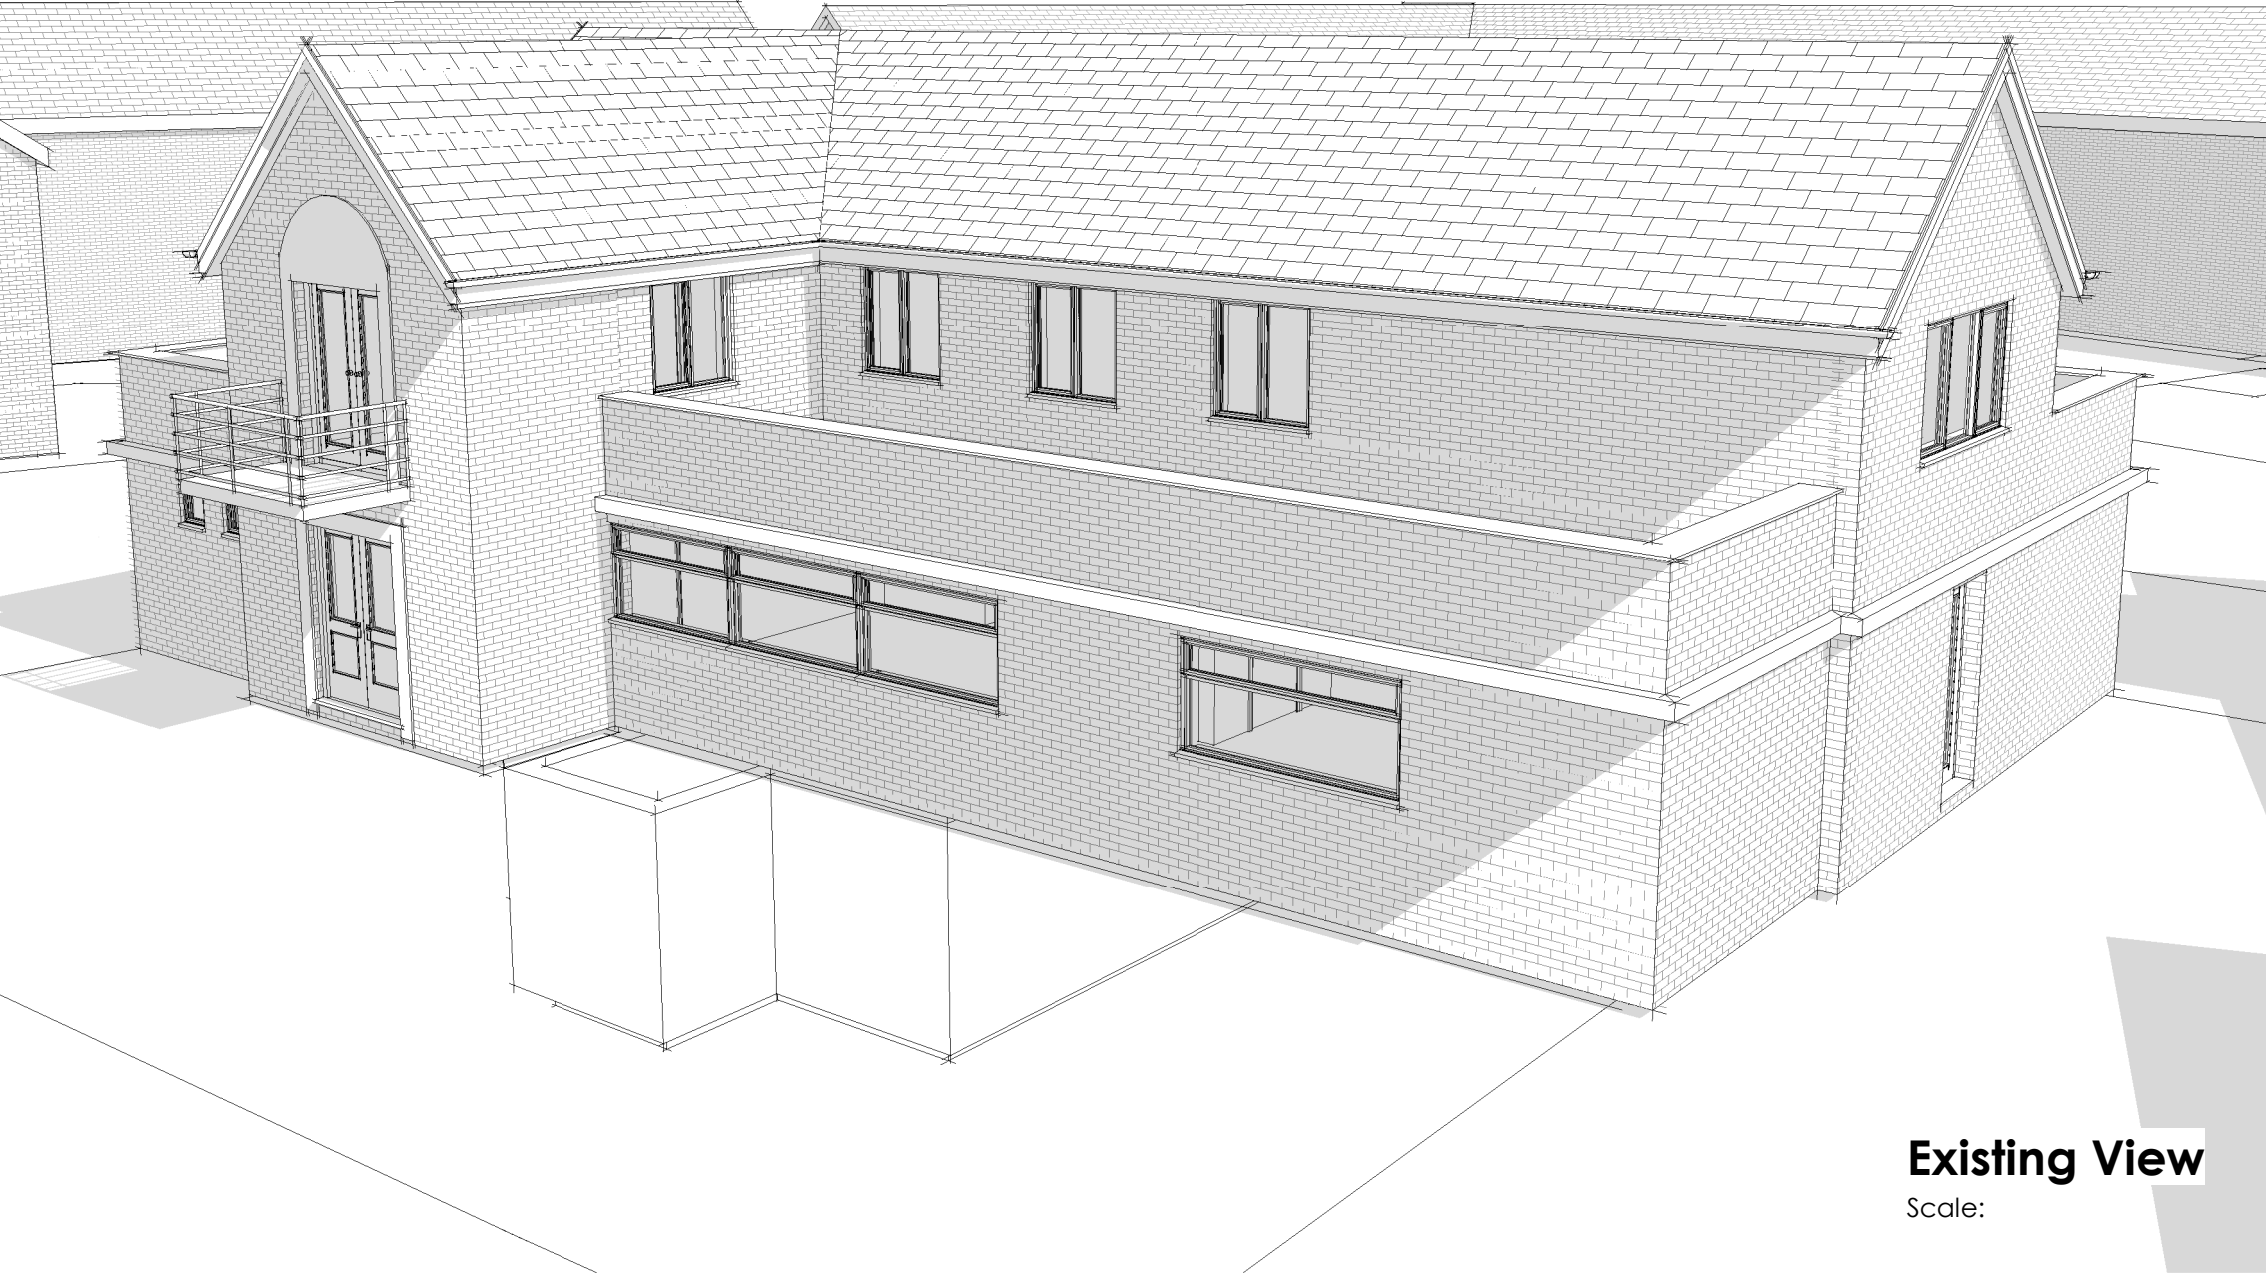

Existing View
Scale:

Planning

Scheme Title:
Cleveil Clowns Nursery
Drawing Reference:
Existing Plans & Elevations
Scale @ A1: 1 : 100
Drawn by: RAL
Checked by: MOH

Project Number: 6380
Drawing Number: EX03
Revision: X



Soughton House
2 Nicholas Street Mews
Chester
Cheshire
CH1 2NS
T: 01244 820 984 / 01824 562012
E: admin@d2architects.co.uk
W: www.d2architects.co.uk