




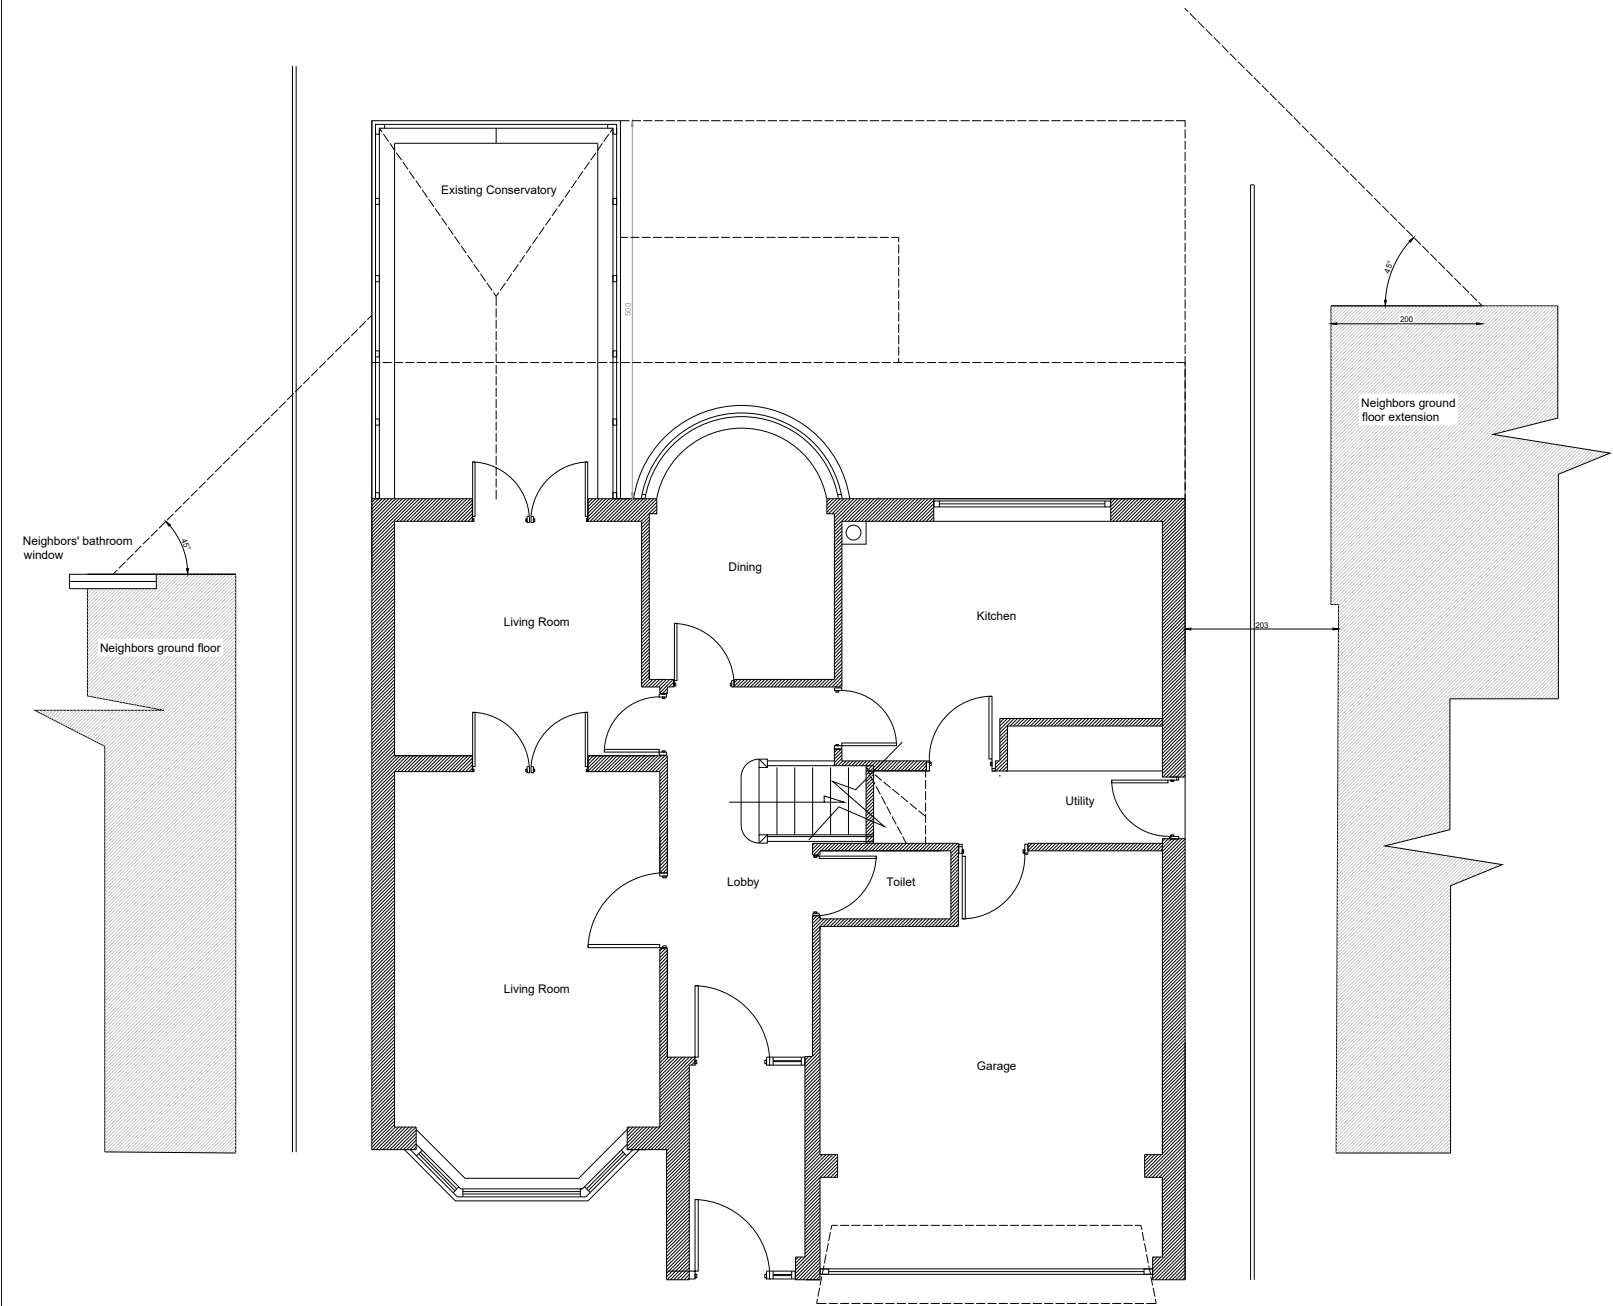

Existing ground floor

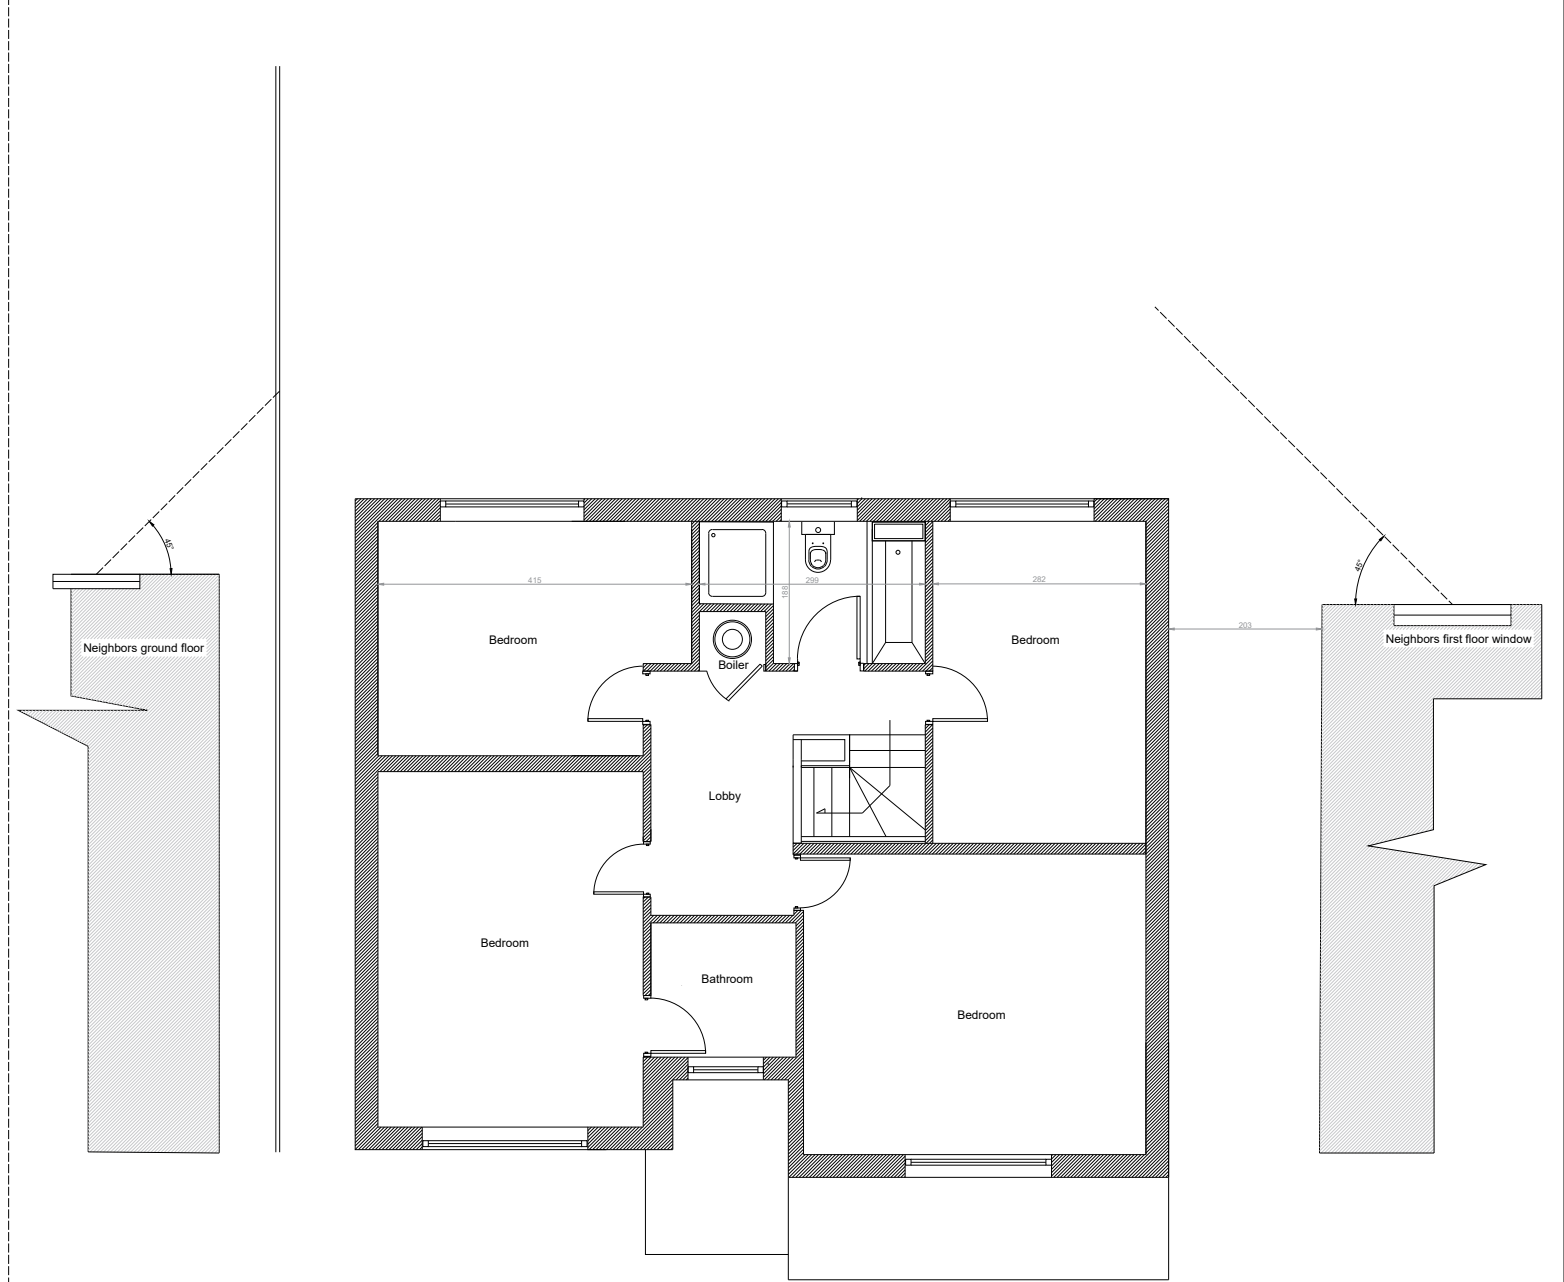

Existing first floor

 

Project: 6 Nethercote Avenue Manchester M23 1LL		
Client: Dr Khan		
DRG Title: Existing Plans		
Date: 27/08/2023	Job No 1908.24	Dwg. No A02
Agent: Dr Taki Eddin Sonbli		
Email: SUNBULLI@HOTMAIL.CO.UK		



Exiting front elevation



Exiting rear elevation




Exiting side elevation (south)




Exiting side elevation (north)




Project: 6 Nethercote Avenue Manchester M23 1LL		
Client: Dr Khan		
DRG Title: Existing elevations		
Date: 27/08/2023	Job No 1908.24	Dwg. No A03
Agent: Dr Taki Eddin Souhli		
Email: SUNBULLJ@HOTMAIL.CO.UK		

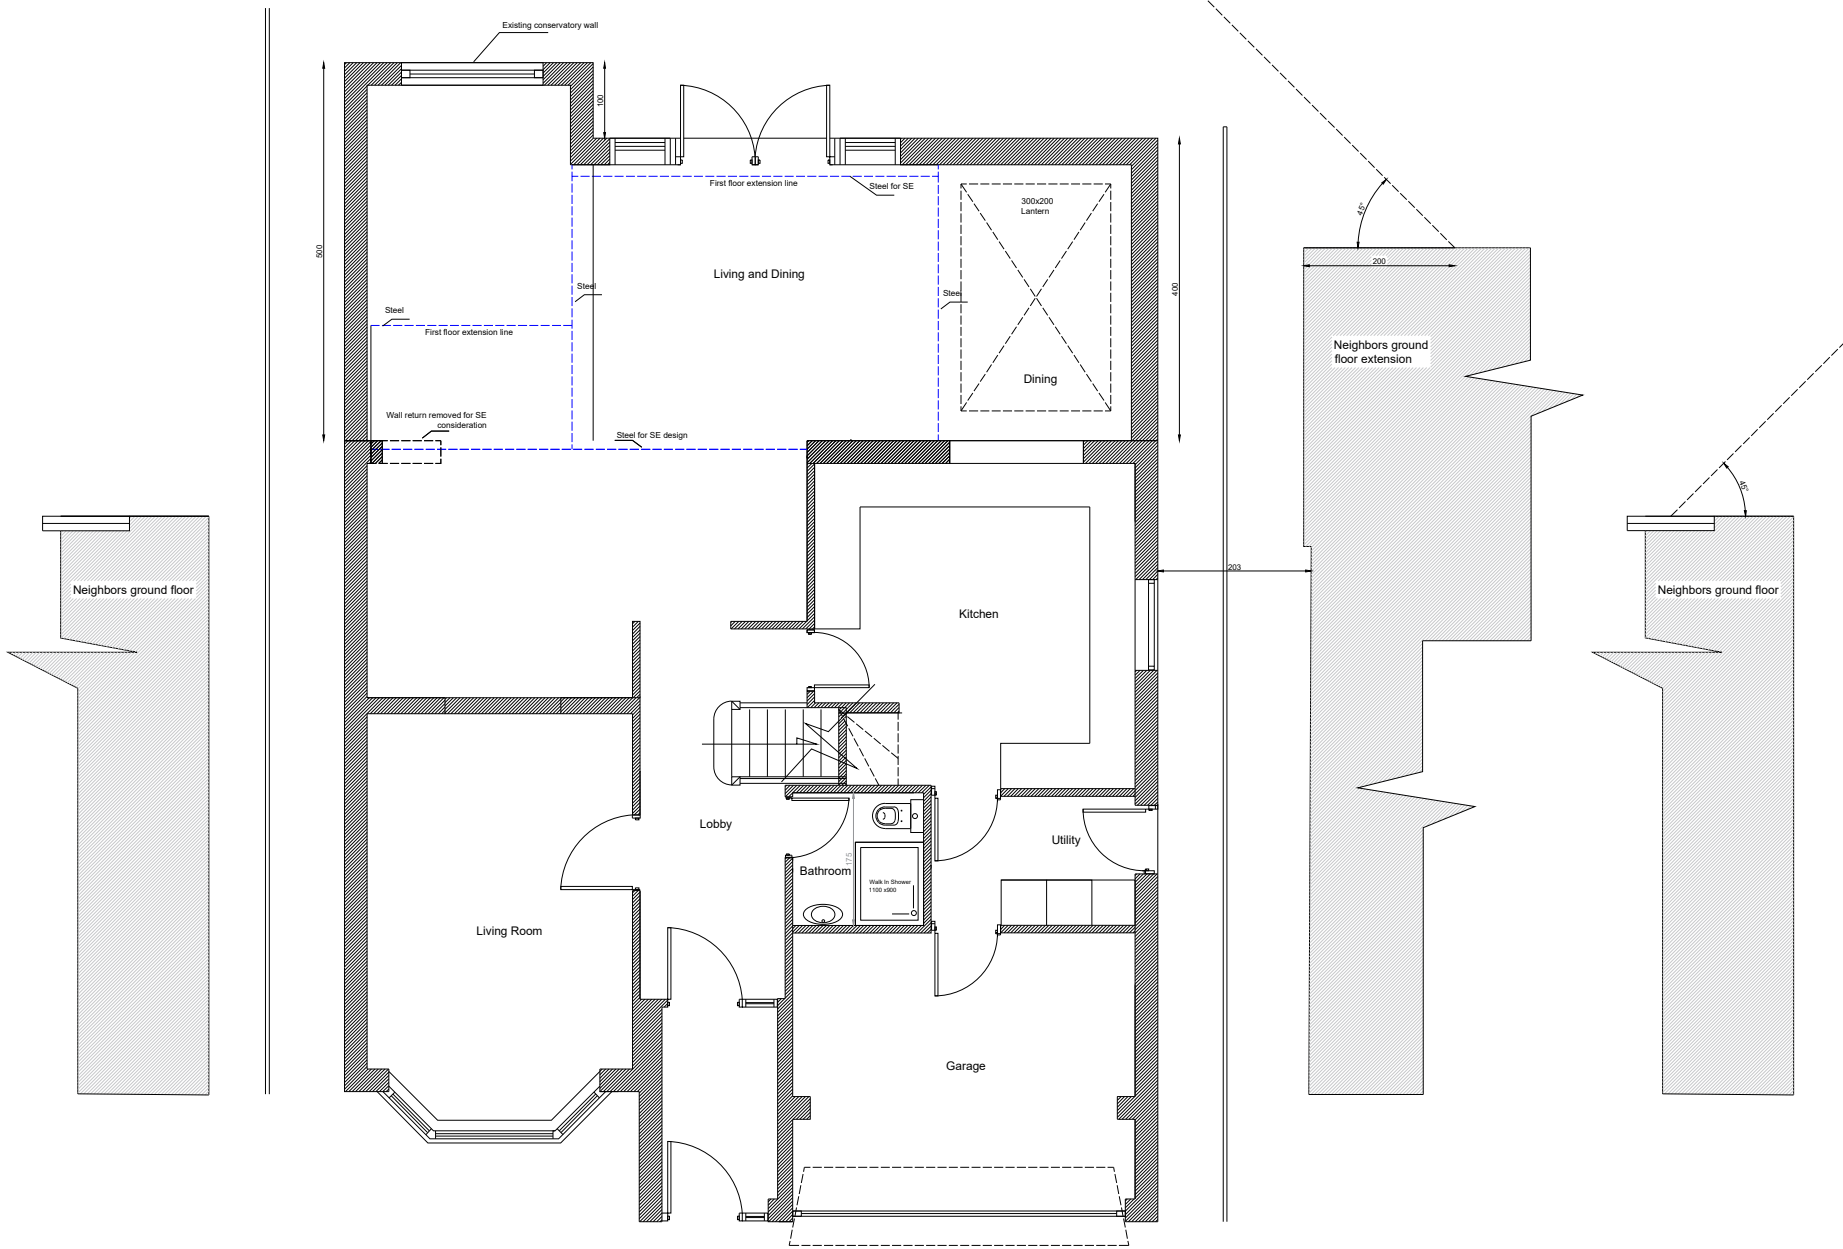

Proposed ground floor

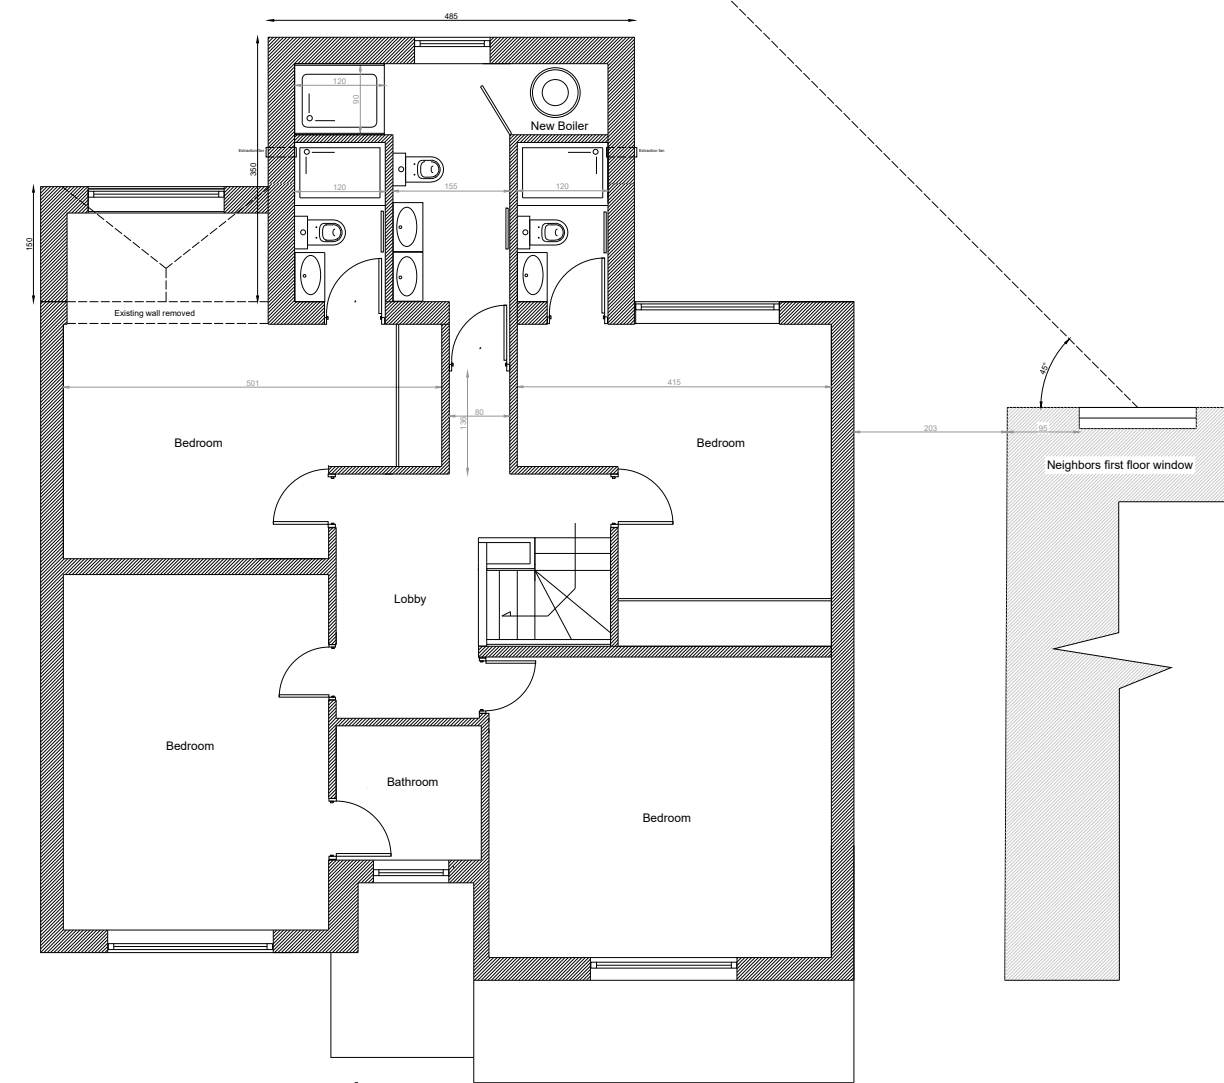

Proposed first floor

 


Project: 6 Nethercote Avenue Manchester M23 1LL		
Client: Dr Khan		
DRG Title: Existing Plans		
Date: 27/08/2023	Job No 1908.24	Dwg. No A04
Agent: Dr Taki Eddin Sonbli		
Email: SUNBULLI@HOTMAIL.CO.UK		




Proposed front elevation




Proposed rear elevation

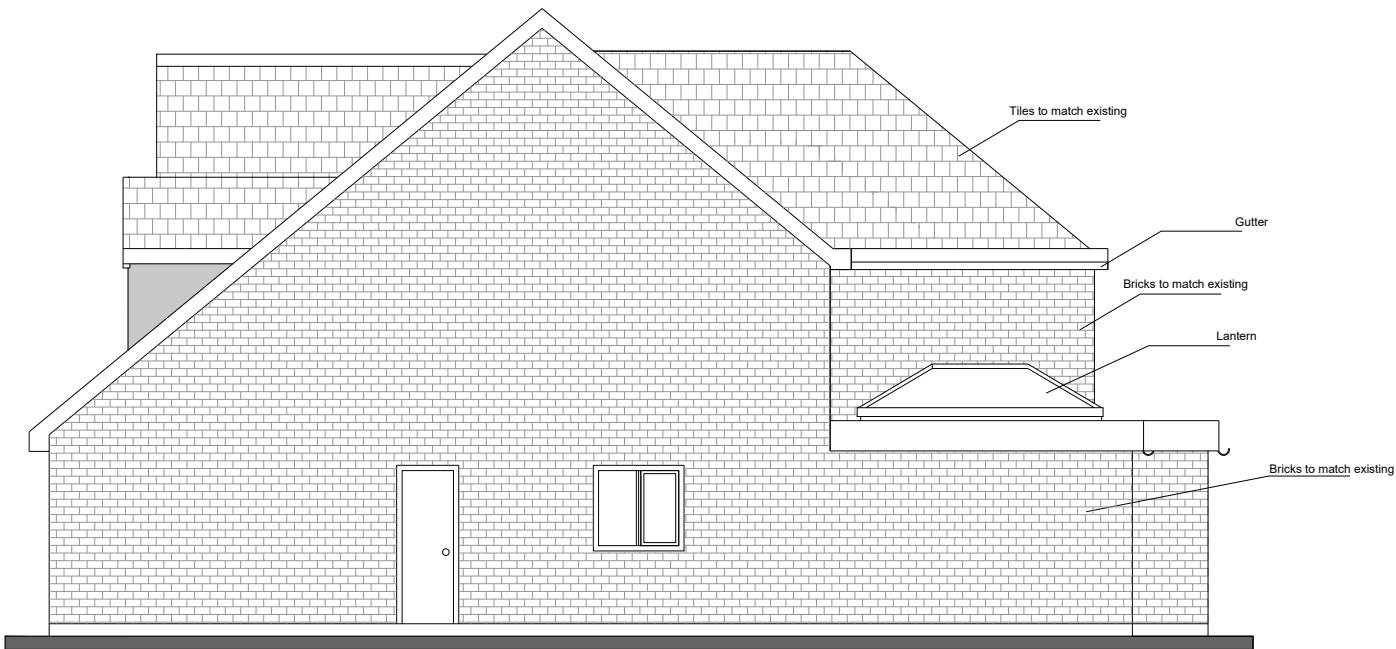

Proposed side elevation (south)

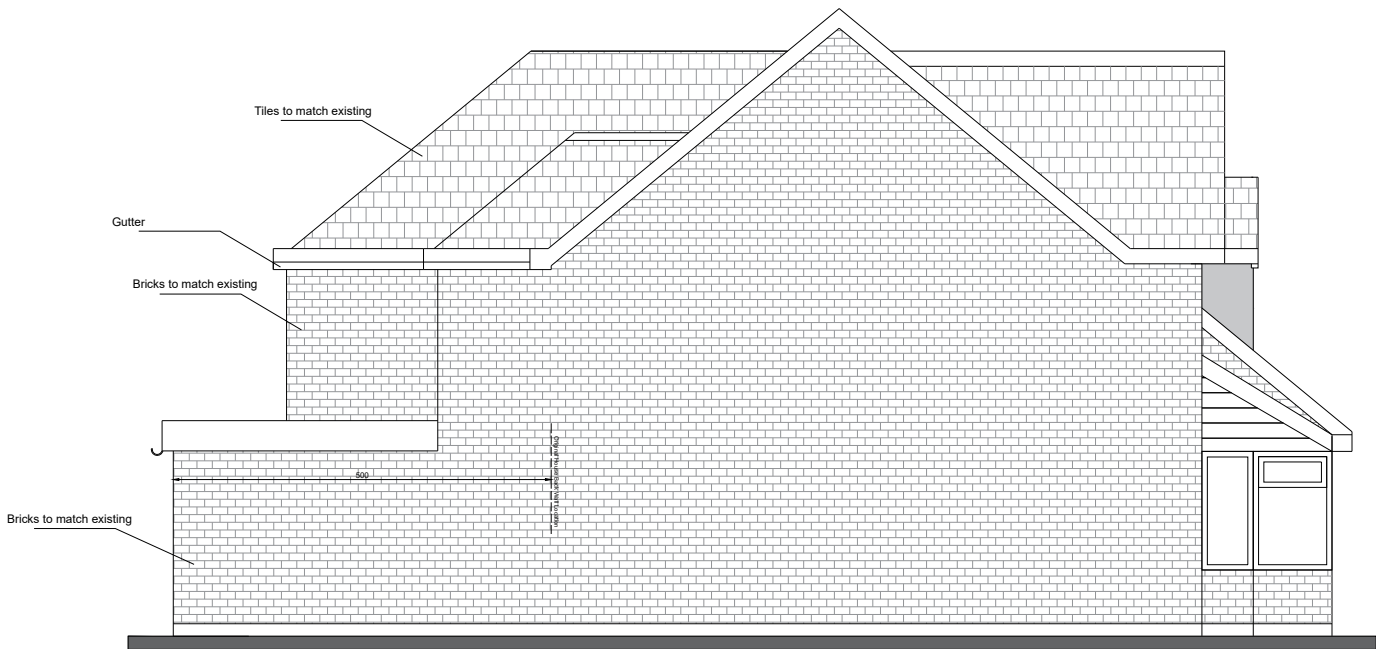

Proposed side elevation (north)

 

Project: 6 Nethercote Avenue Manchester M23 1LL		
Client: Dr Khan		
DRG Title: Proposed elevations		
Date: 27/08/2023	Job No 1908.24	Dwg. No A05
Agent: Dr Taki Eddin Souhli		
Email: SUNBULL1@HOTMAIL.CO.UK		