



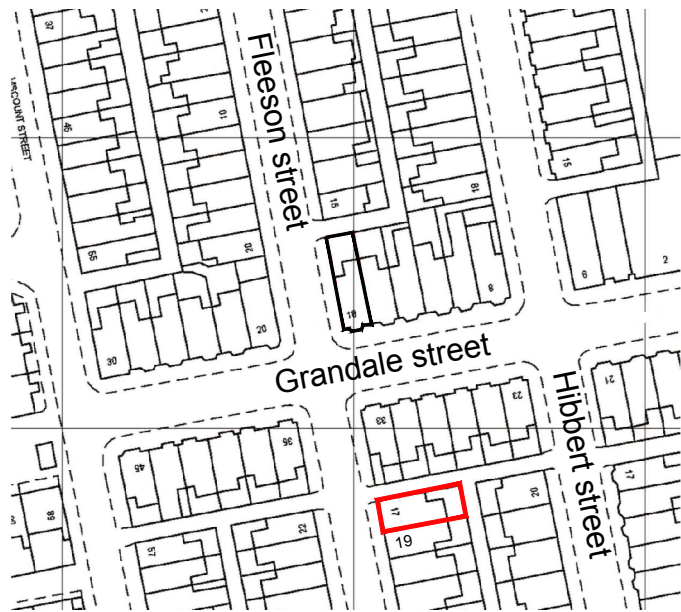

GA Location Plan
Scale 1:1250 @ A3

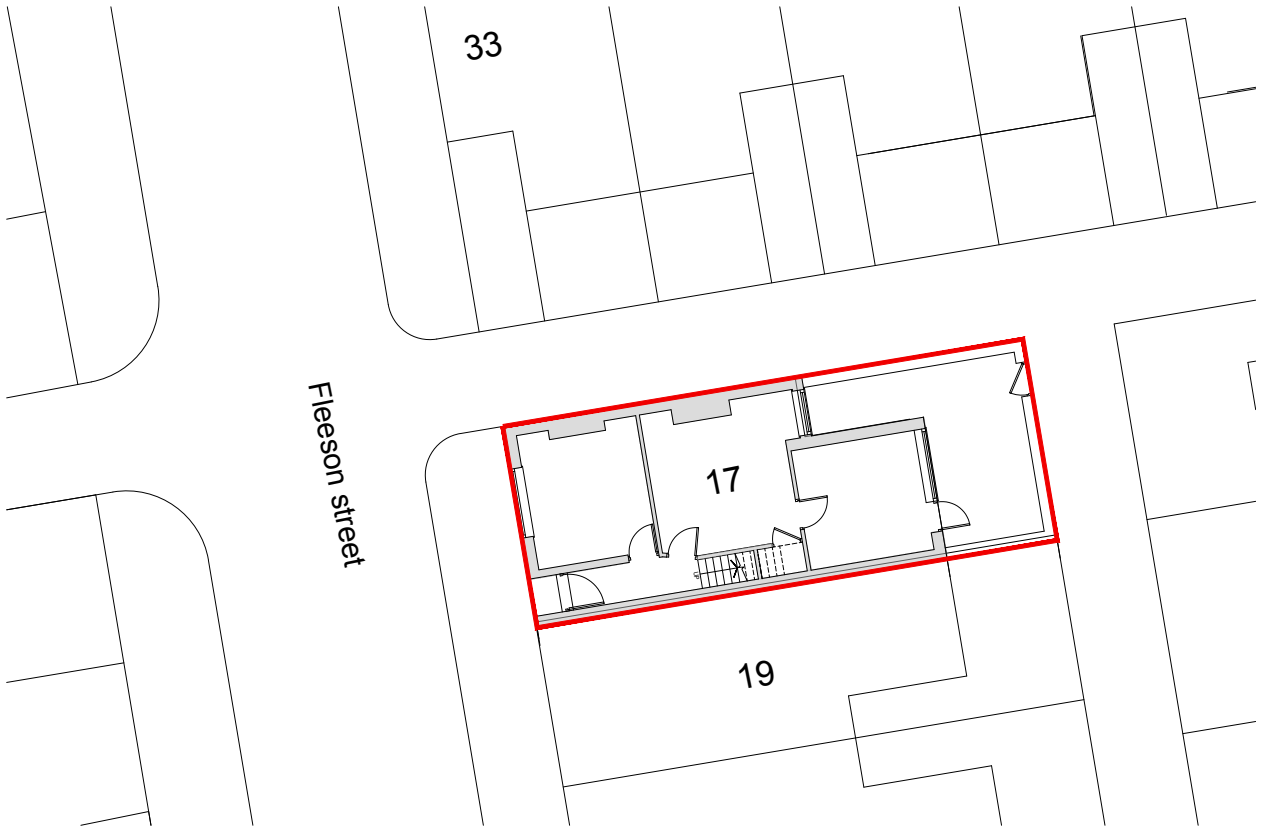

GA Existing Site Plan
Scale 1:200 @ A3



GA Proposed Site Plan
Scale 1:200 @ A3



- Waste management :
- 1 x 140 litres for paper and cardboard - collected every two weeks
 - 1 x 140 litres for Glass, cans and plastic bottles - collected every two weeks
 - 1 x 140 litres for Food waste - collected Weekly

General Notes:


All site dimensions shall be verified by the Contractor on site prior to commencing any works.

Do not scale from this drawing.

Design intent drawing only. Construction to comply with latest building regulation requirements.

This drawing is the property of "Studio Tashkeel Architecture Ltd." and copyright is reserved by them. The drawing is not to be copied or disclosed by or to any unauthorised persons without the prior written consent of Studio Tashkeel Architecture Ltd.

/		First Issue	19/03/24	MS	MK
Rev	Description	Date	Dr by	App by	

 

STUDIO TASHKEEL
ARCHITECTURE LTD.
89 Princess Street
Manchester M1 4HT
United Kingdom

T +44(0)161 694 6375
E info@StudioTashkeel.com
www.studiotashkeel.com

client name					
Mr. Sagar					
project					
17 Fleeson Street					
drawing					
GA Location Plan and Existing and proposed site plan					
project number			scale		
2209001			As Indicated @ A3		
drawing number		rev	issue status		
PL_01		/	Planning		
This drawing is to be read in conjunction with all related drawings. All dimensions must be checked and verified on site before commencing any work or producing shop drawings. The originator should be notified immediately of any discrepancy. This drawing is copyright and remains the property of Studio Tashkeel Architecture Ltd.					