



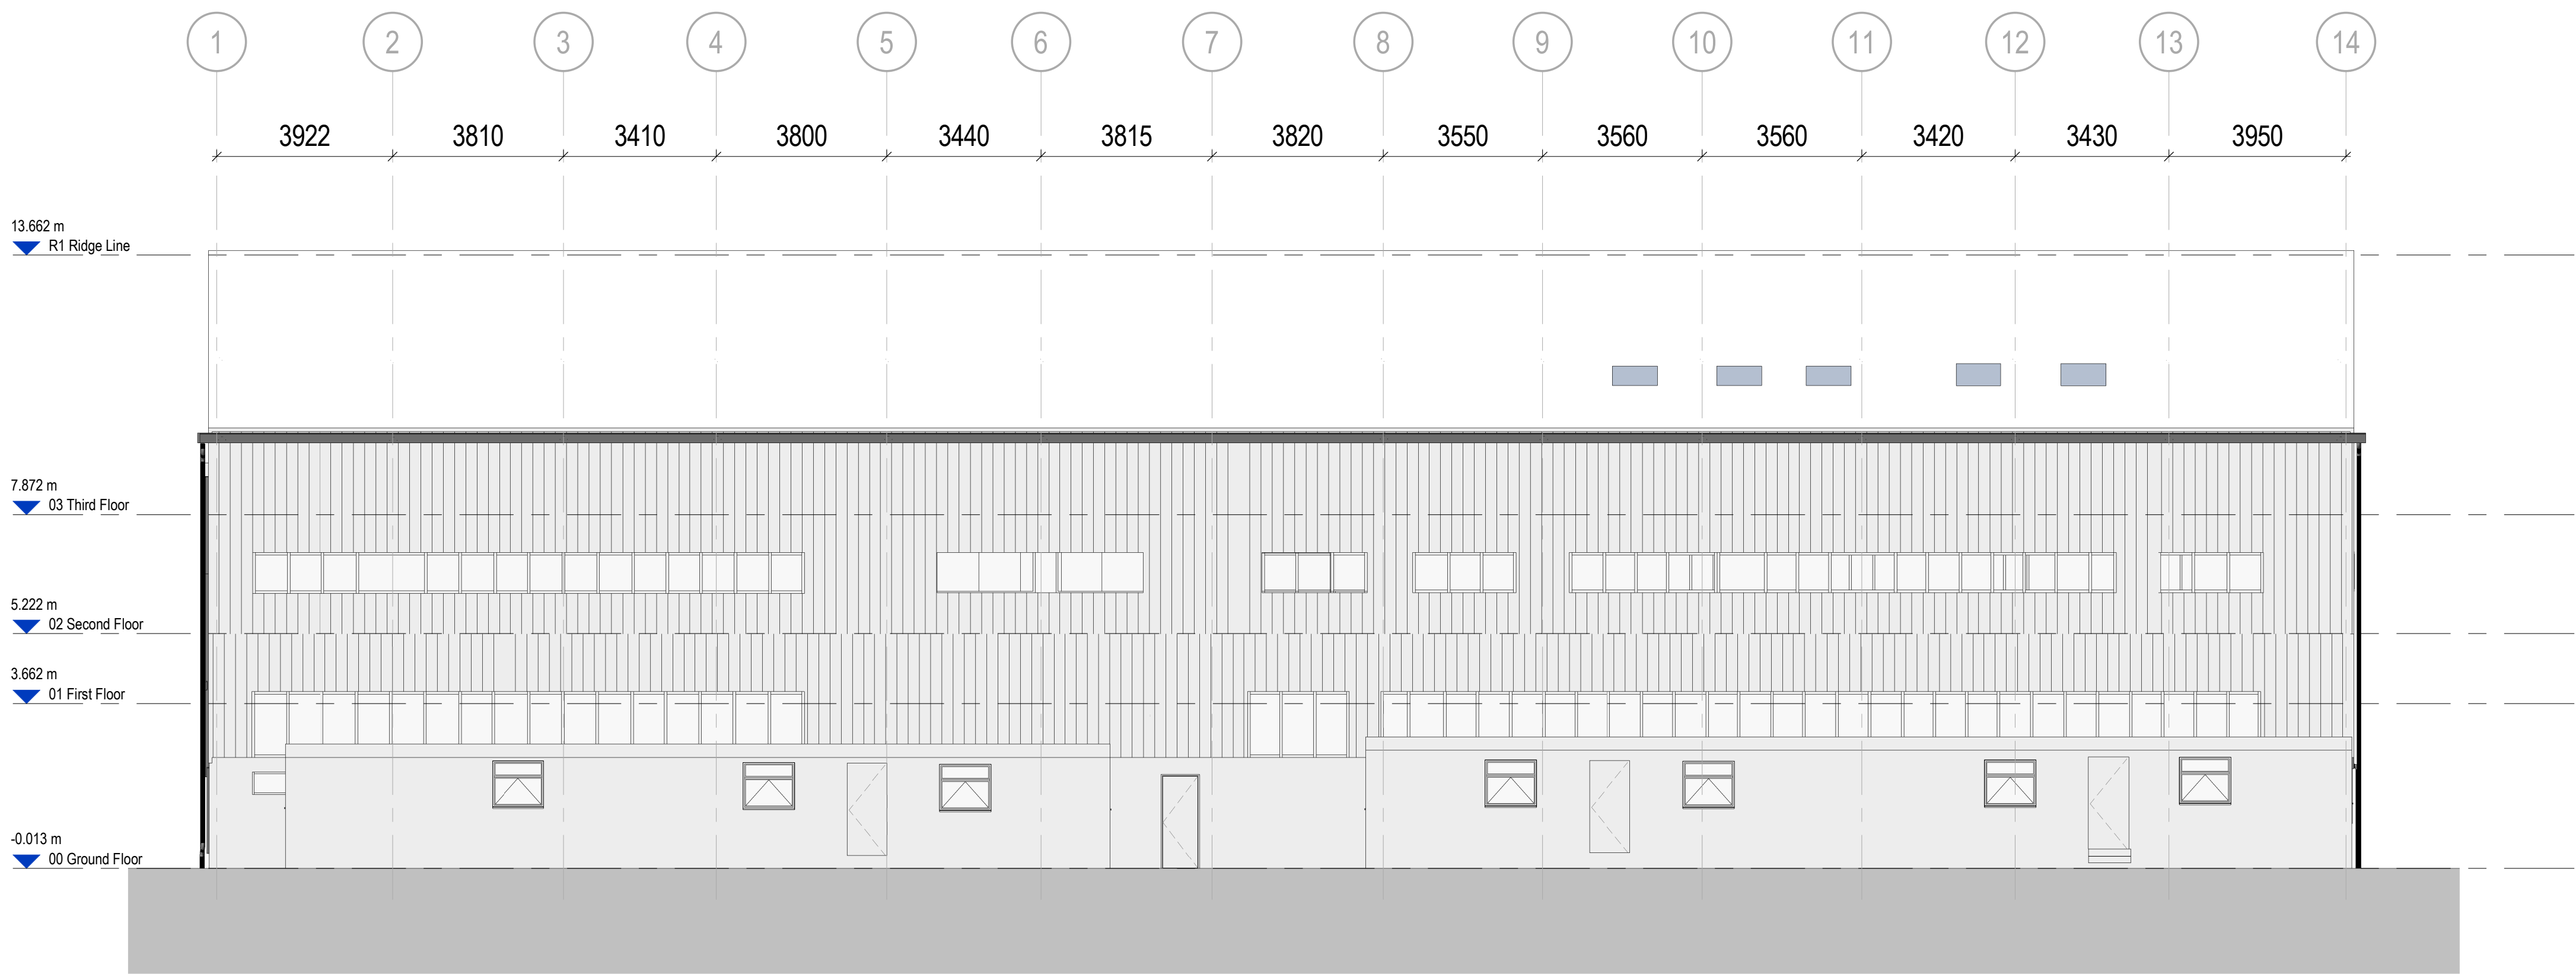

Existing West Elevation
Scale @ 1 : 100

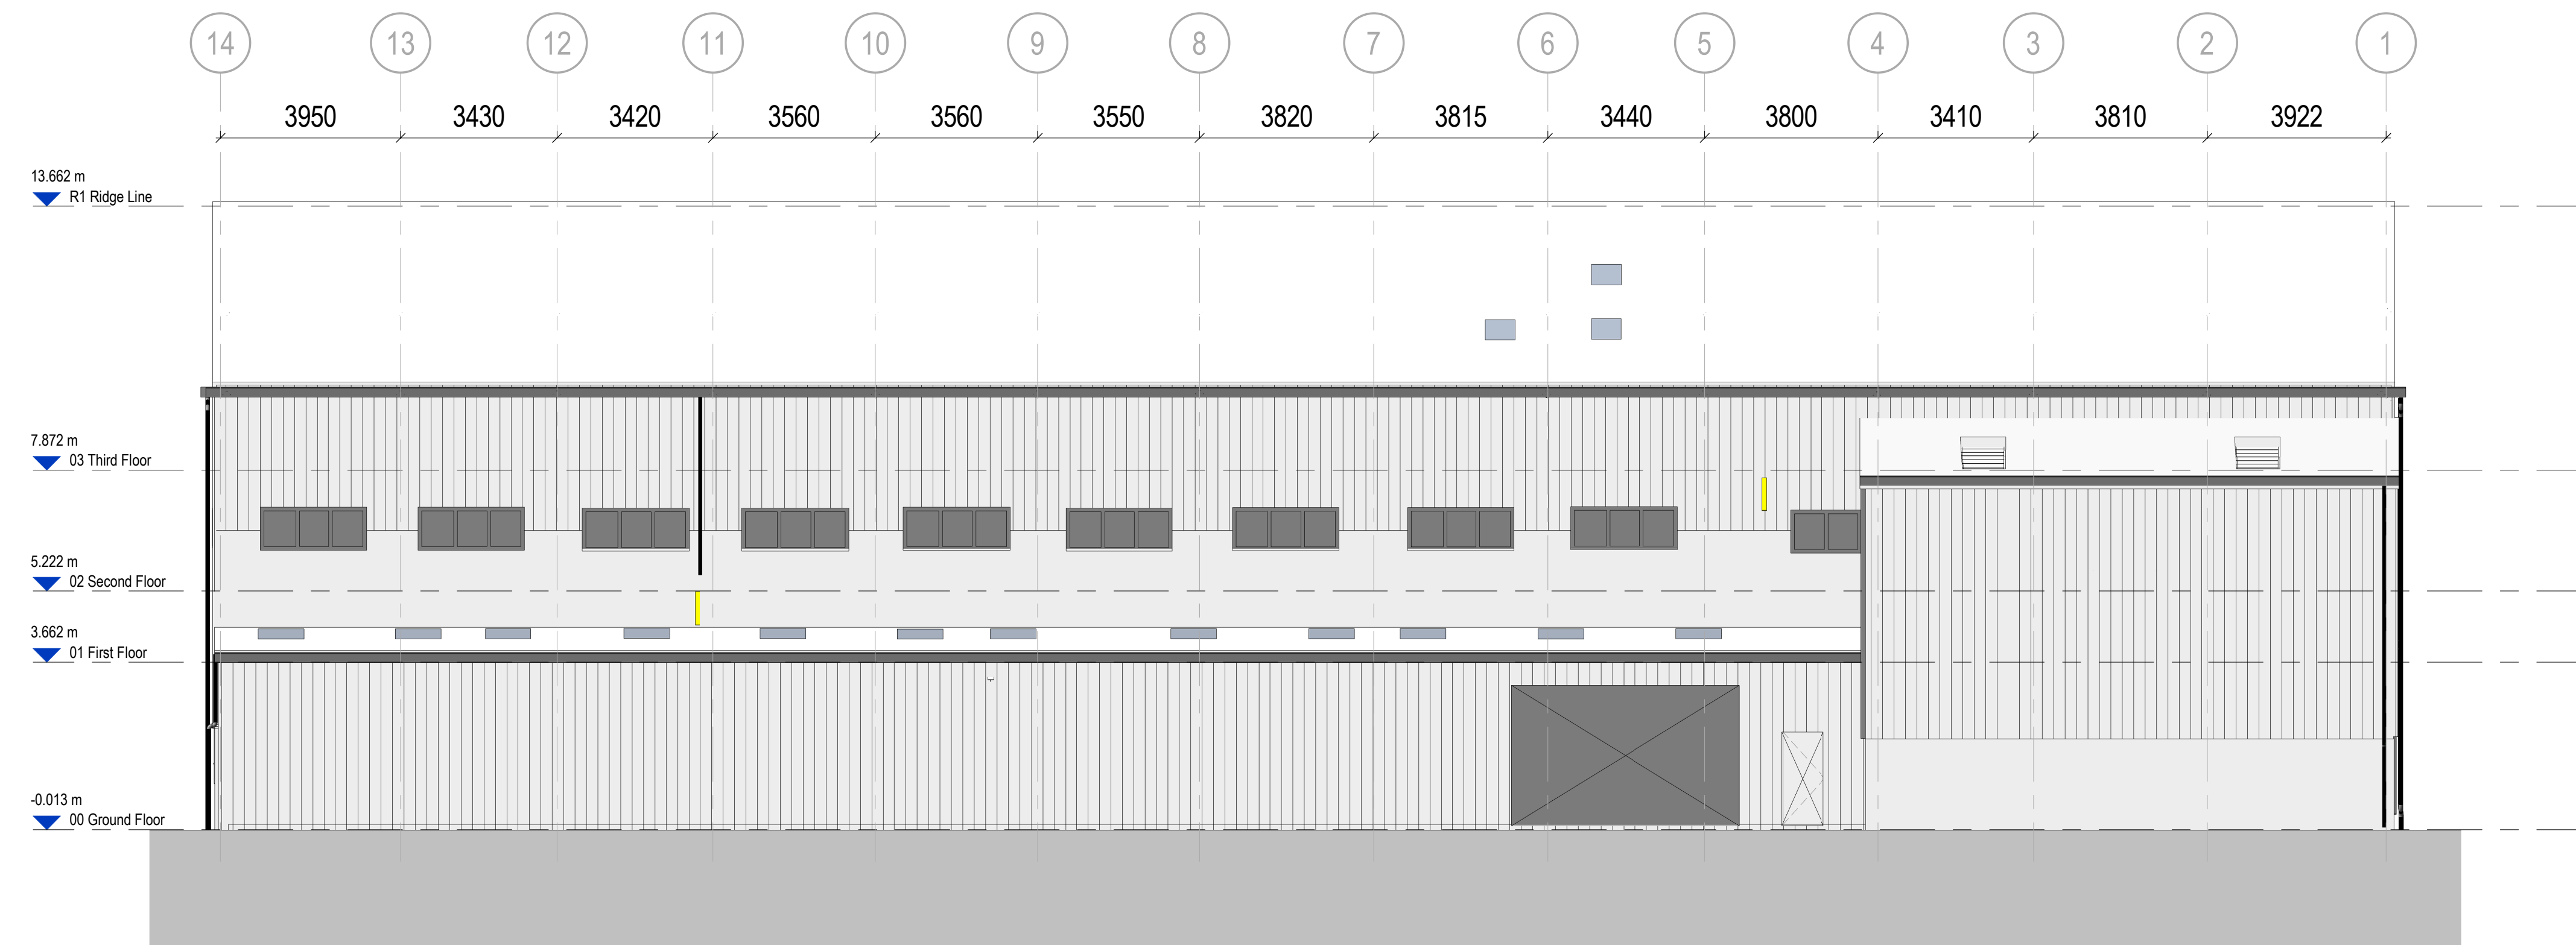

Existing East Elevation
Scale @ 1 : 100



Existing North Elevation
Scale @ 1 : 100



Existing South Elevation
Scale @ 1 : 100

Scale Bars									
TO BE USED ONLY AS GUIDANCE									
1:100	m	0	10	20	30	40	50	60	70
1:200	m	0	10	20	30	40	50	60	70
1:500	m	0	10	20	30	40	50	60	70
1:1250	m	0	10	20	30	40	50	60	70

NOTES

- All dimensions and levels are to be checked on site.
 - Any discrepancies are to be reported to the architect before any work commences.
 - This drawing shall not be scaled to ascertain any dimensions. Work to figured dimensions only.
 - This drawing shall not be reproduced without express written permission from AEW.
 - Title overlay drawings and ownership boundaries are produced using all reasonable endeavours. AEW cannot be responsible for the accuracy or scale discrepancy of base plans supplied to them.
 - All works are to be undertaken in accordance with Building Regulations and the latest British Standards.
 - All proprietary materials and products are to be used strictly in accordance with the manufacturers recommendations.
- This drawing contains the following model files: -
- 12481-AEW-04-XX-M3-A-0004

CDM 2015

Client notified of duties:

Principal Designer:

Unless noted below, all known hazards have been highlighted on the drawing.

Drawing based on Revit Survey model provided by Output Precision, model ref: 0922-OP-AEW Welcomb St_Mari College_building_B, received 17/10/22

Existing Steelwork and Grid Line setting out based on survey model above

P03	08/11/22	Updated to suit Survey model	HN	SS
P02	28/07/22	Unit numbers updated to Network Space instructions, canopies added	HN	SS
P01	20/06/22	Initial Drawing Issue	HN	AL
Rev	Date	Description	Drawn By	Checked By
S3		Purpose of Issue For Information		

drawing stage

Planning

client

Network Space

project

Warrington, Welcomb Street

drawing title

Unit 4 Existing Elevations

date 11/04/22 drawn HN

scale @ A0 1 : 100 checked SS

Rev

P03

12481-AEW-04-XX-DR-A-0543

Drawn By

12481-AEW-04-XX-DR-A-0543

aeu architects

0161 214 4370

www.aeuarchitects.com

aeu