




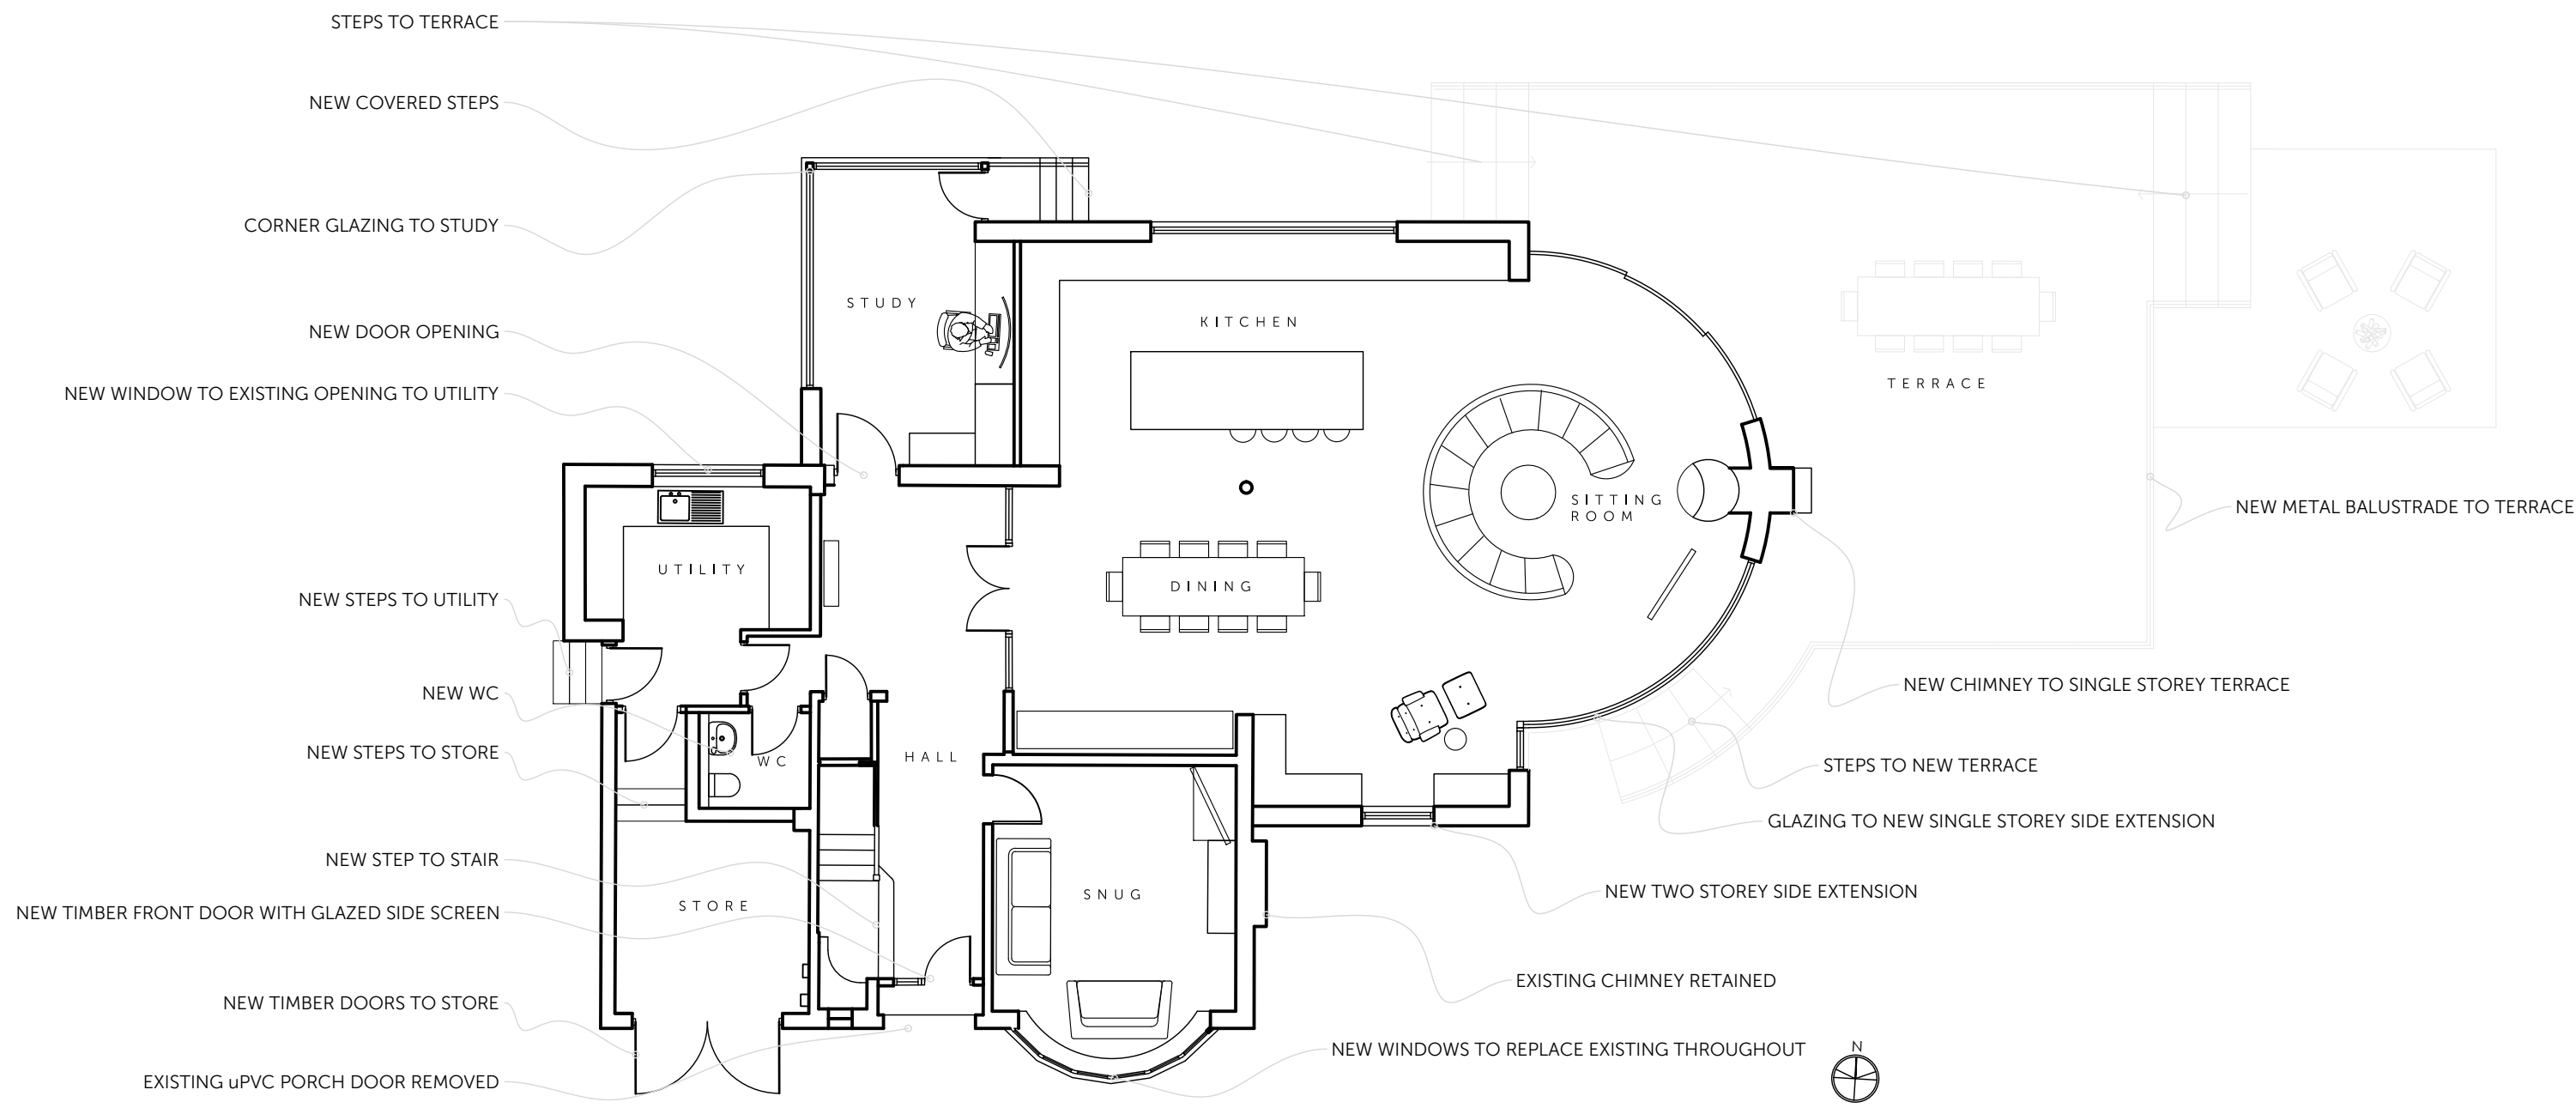


GROUND FLOOR PLAN

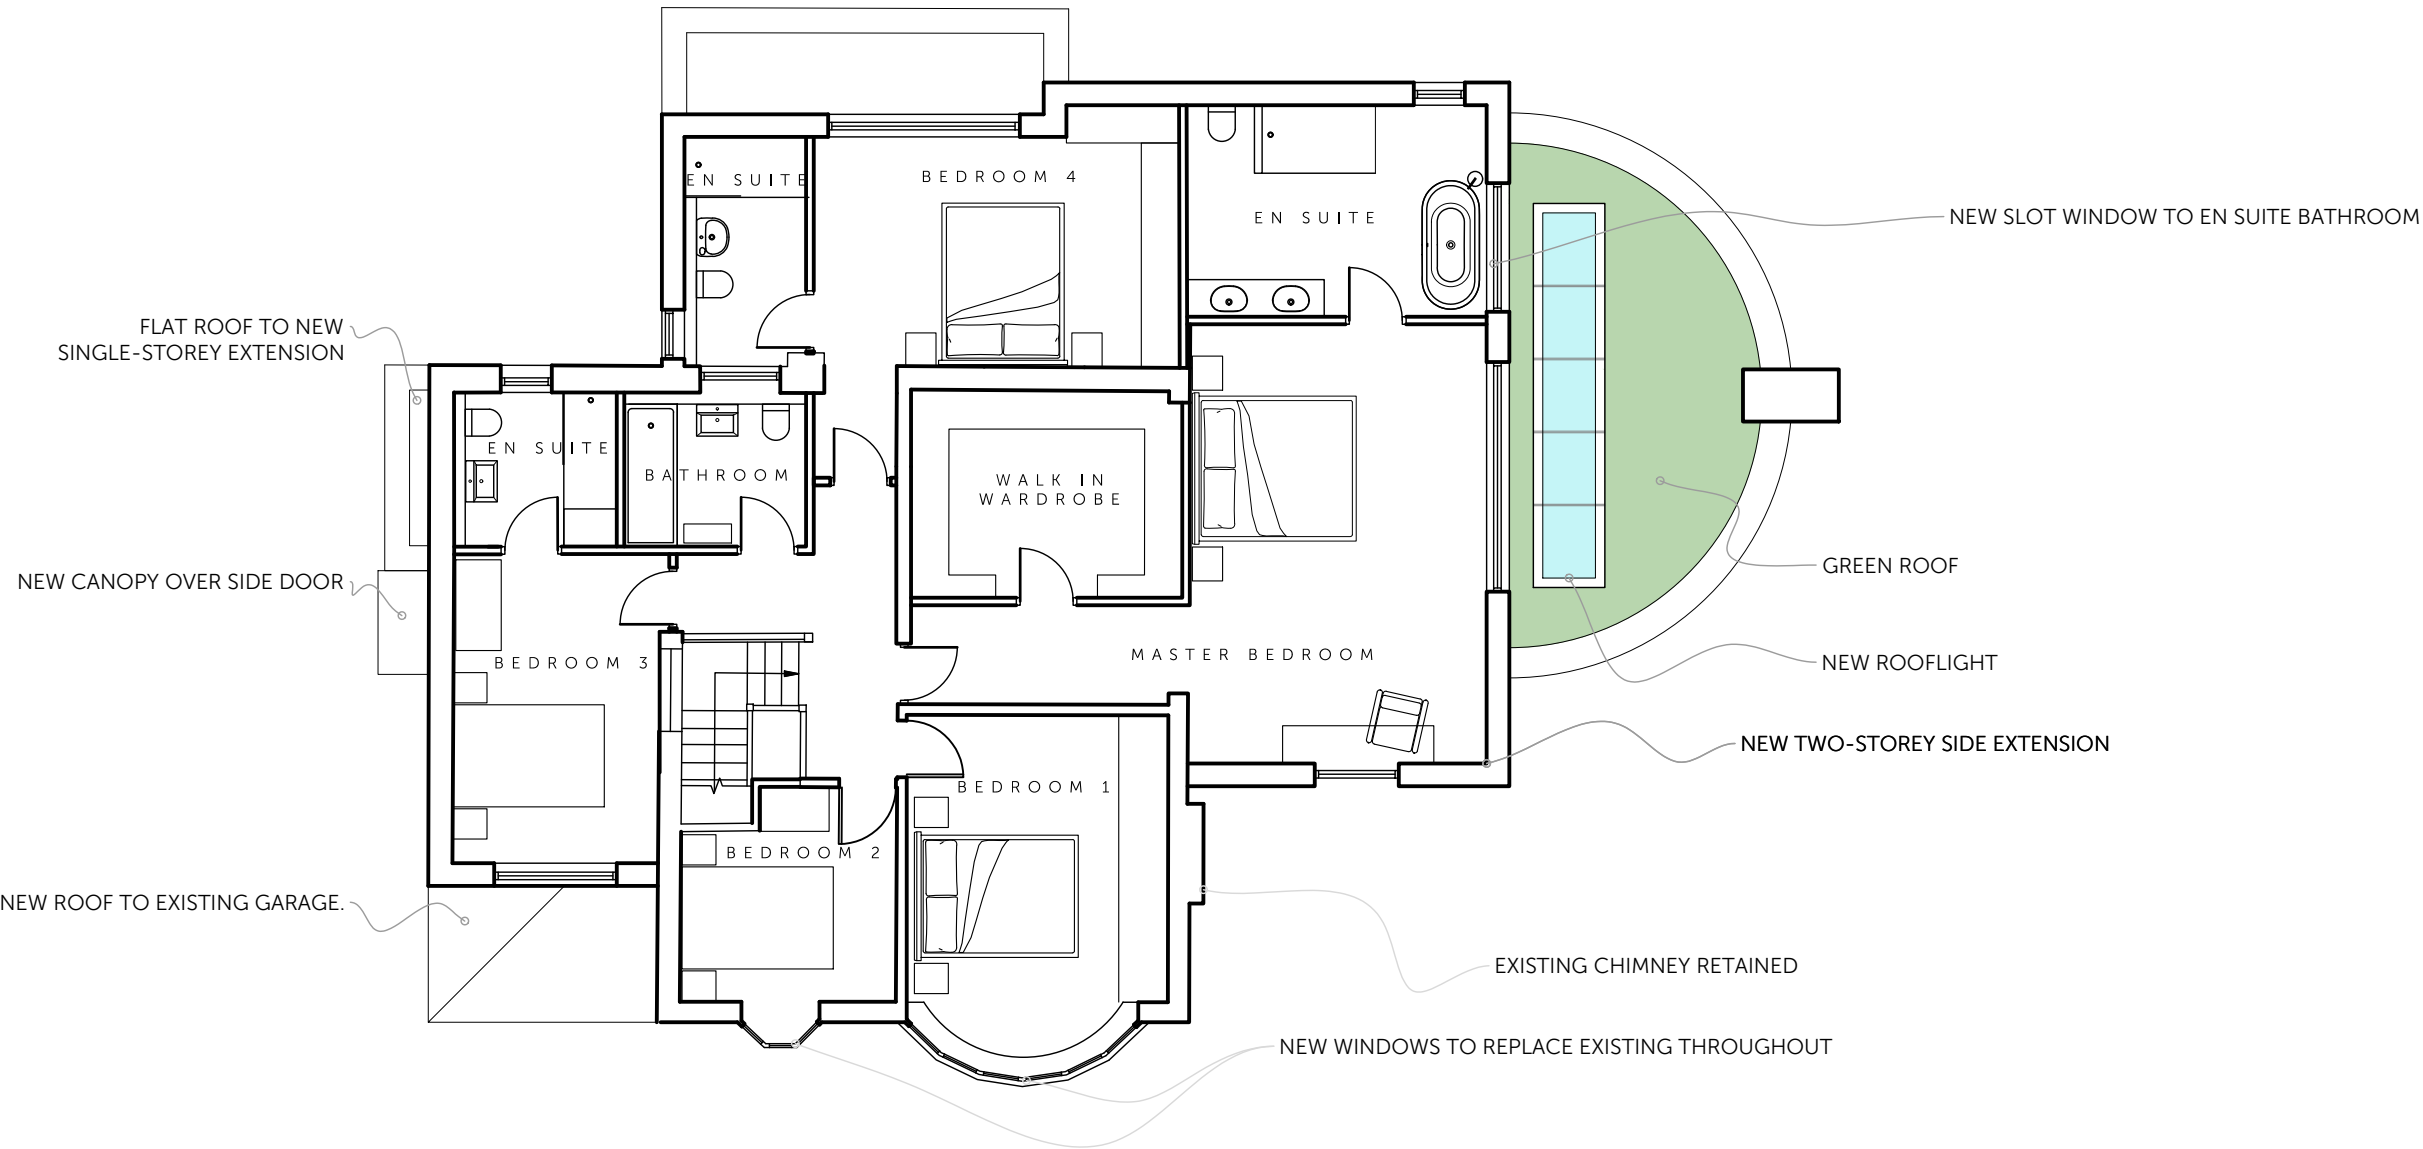


FIRST FLOOR PLAN

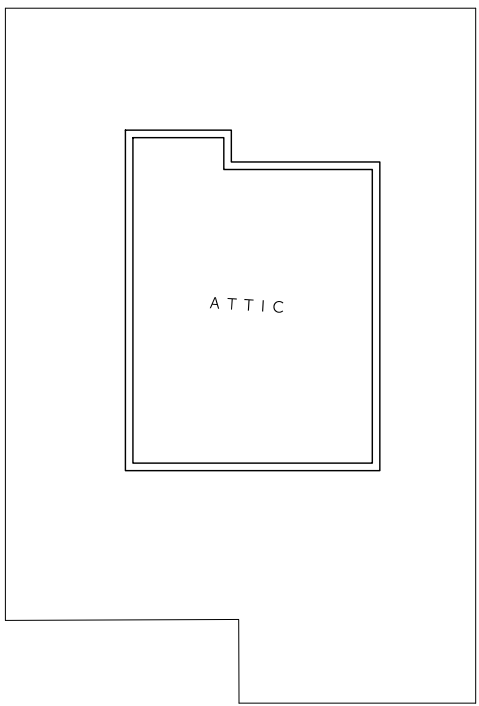

ATTIC PLAN

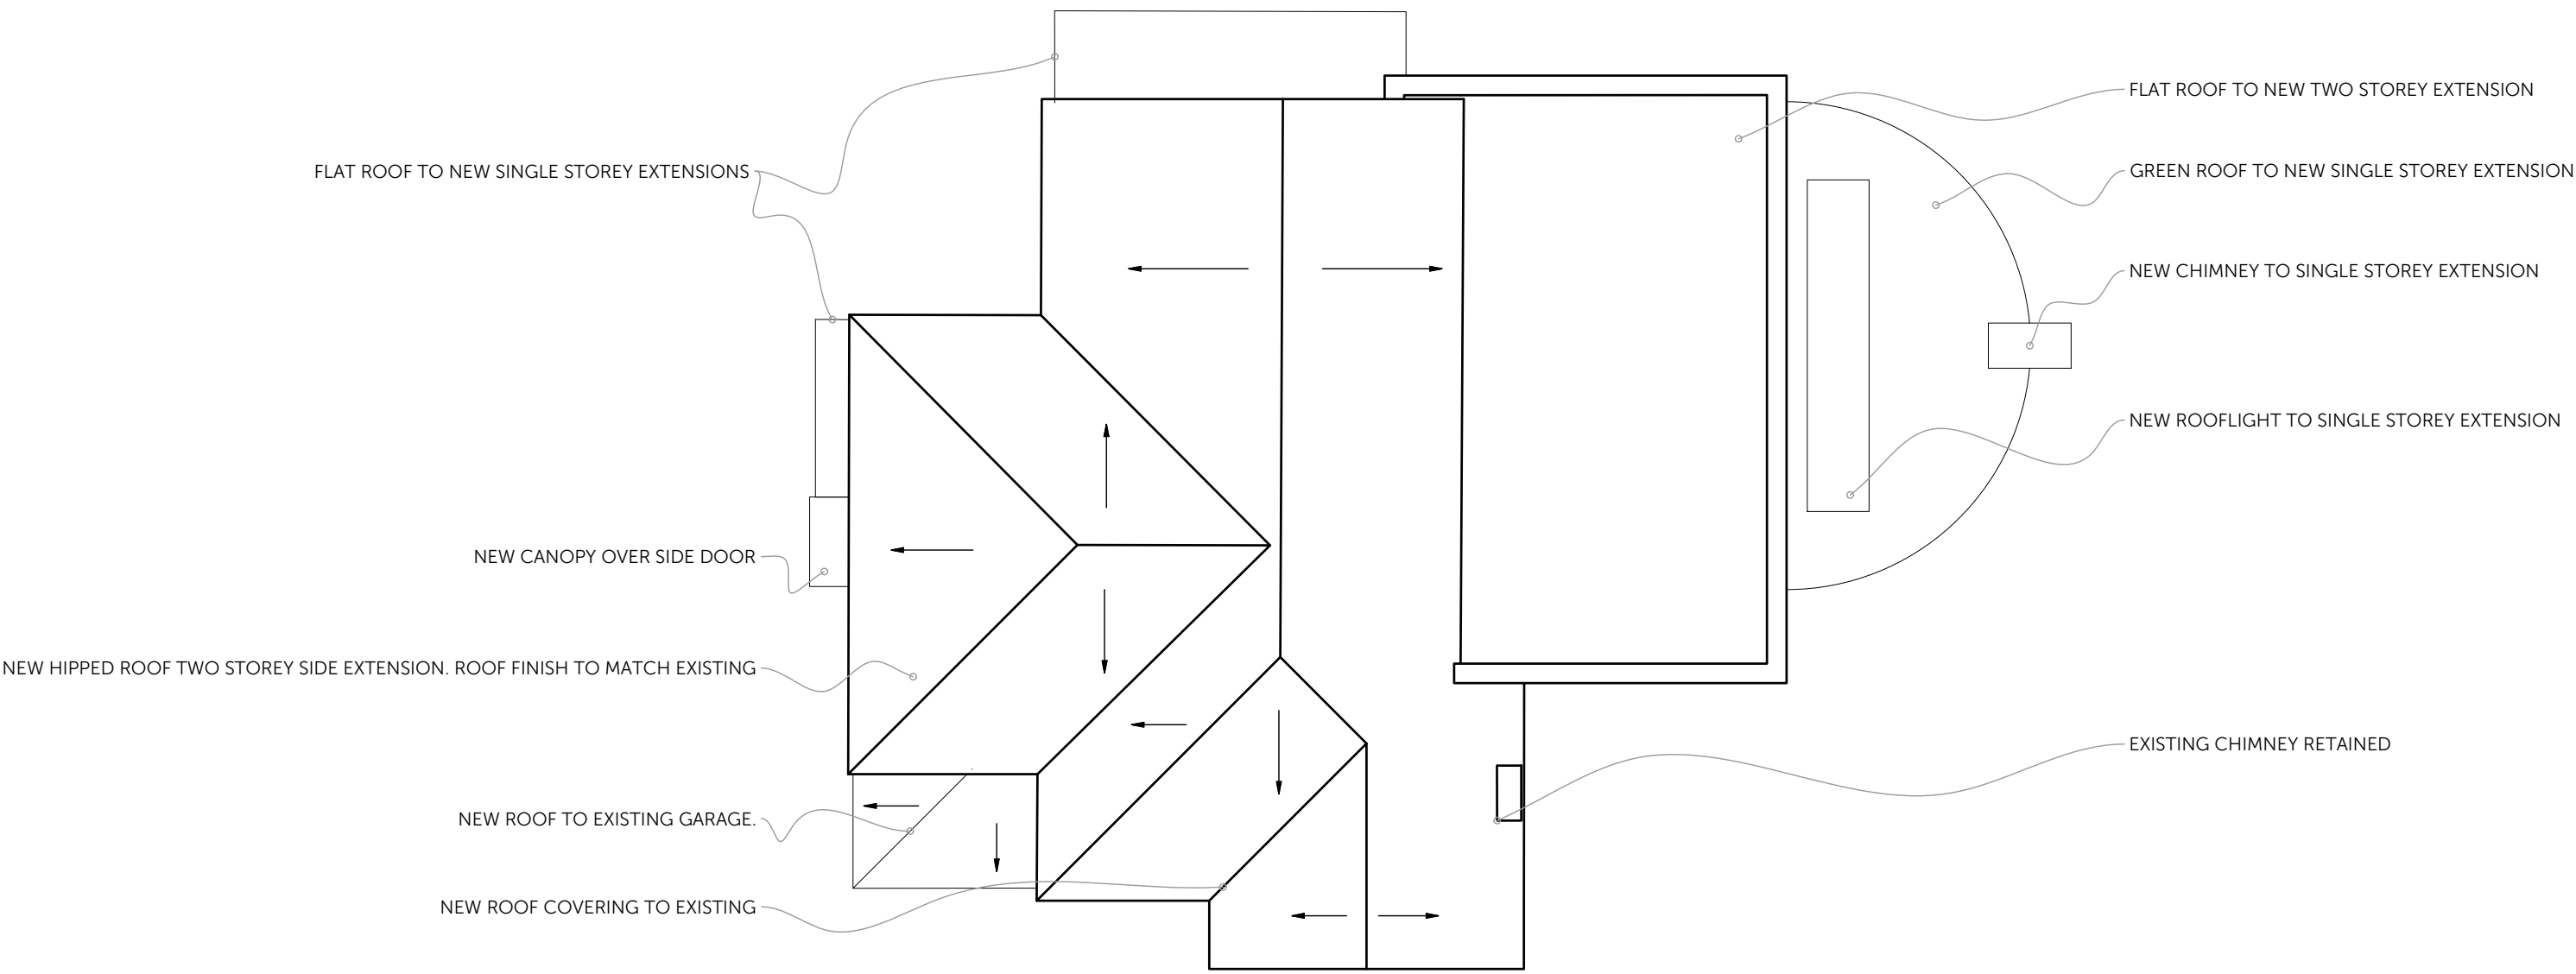

ROOF PLAN

 

SCALE 1:100

Amendments:



FASCIATO
ARCHITECTS

architecture & interiors

14a Regent Road, Altrincham, WA14 1RP
T: 0161 233 0668 @fasciato_design
architects@fasciato.co.uk fasciato.co.uk

SCALE AS INDICATED AT A1

Scale of Drawing: Date: 1:100 02.2024

Project: 7 ENDON DRIVE, CHORLTON

Drawing Title: PROPOSED PLANS

Drawing Number: 1909.PL02

NOTE:

© Fasciato Architects. Do not scale off this drawing.

All dimensions to be verified / checked before commencement of construction/fabrication