




EXISTING REAR ELEVATION.

Scale = 1:75

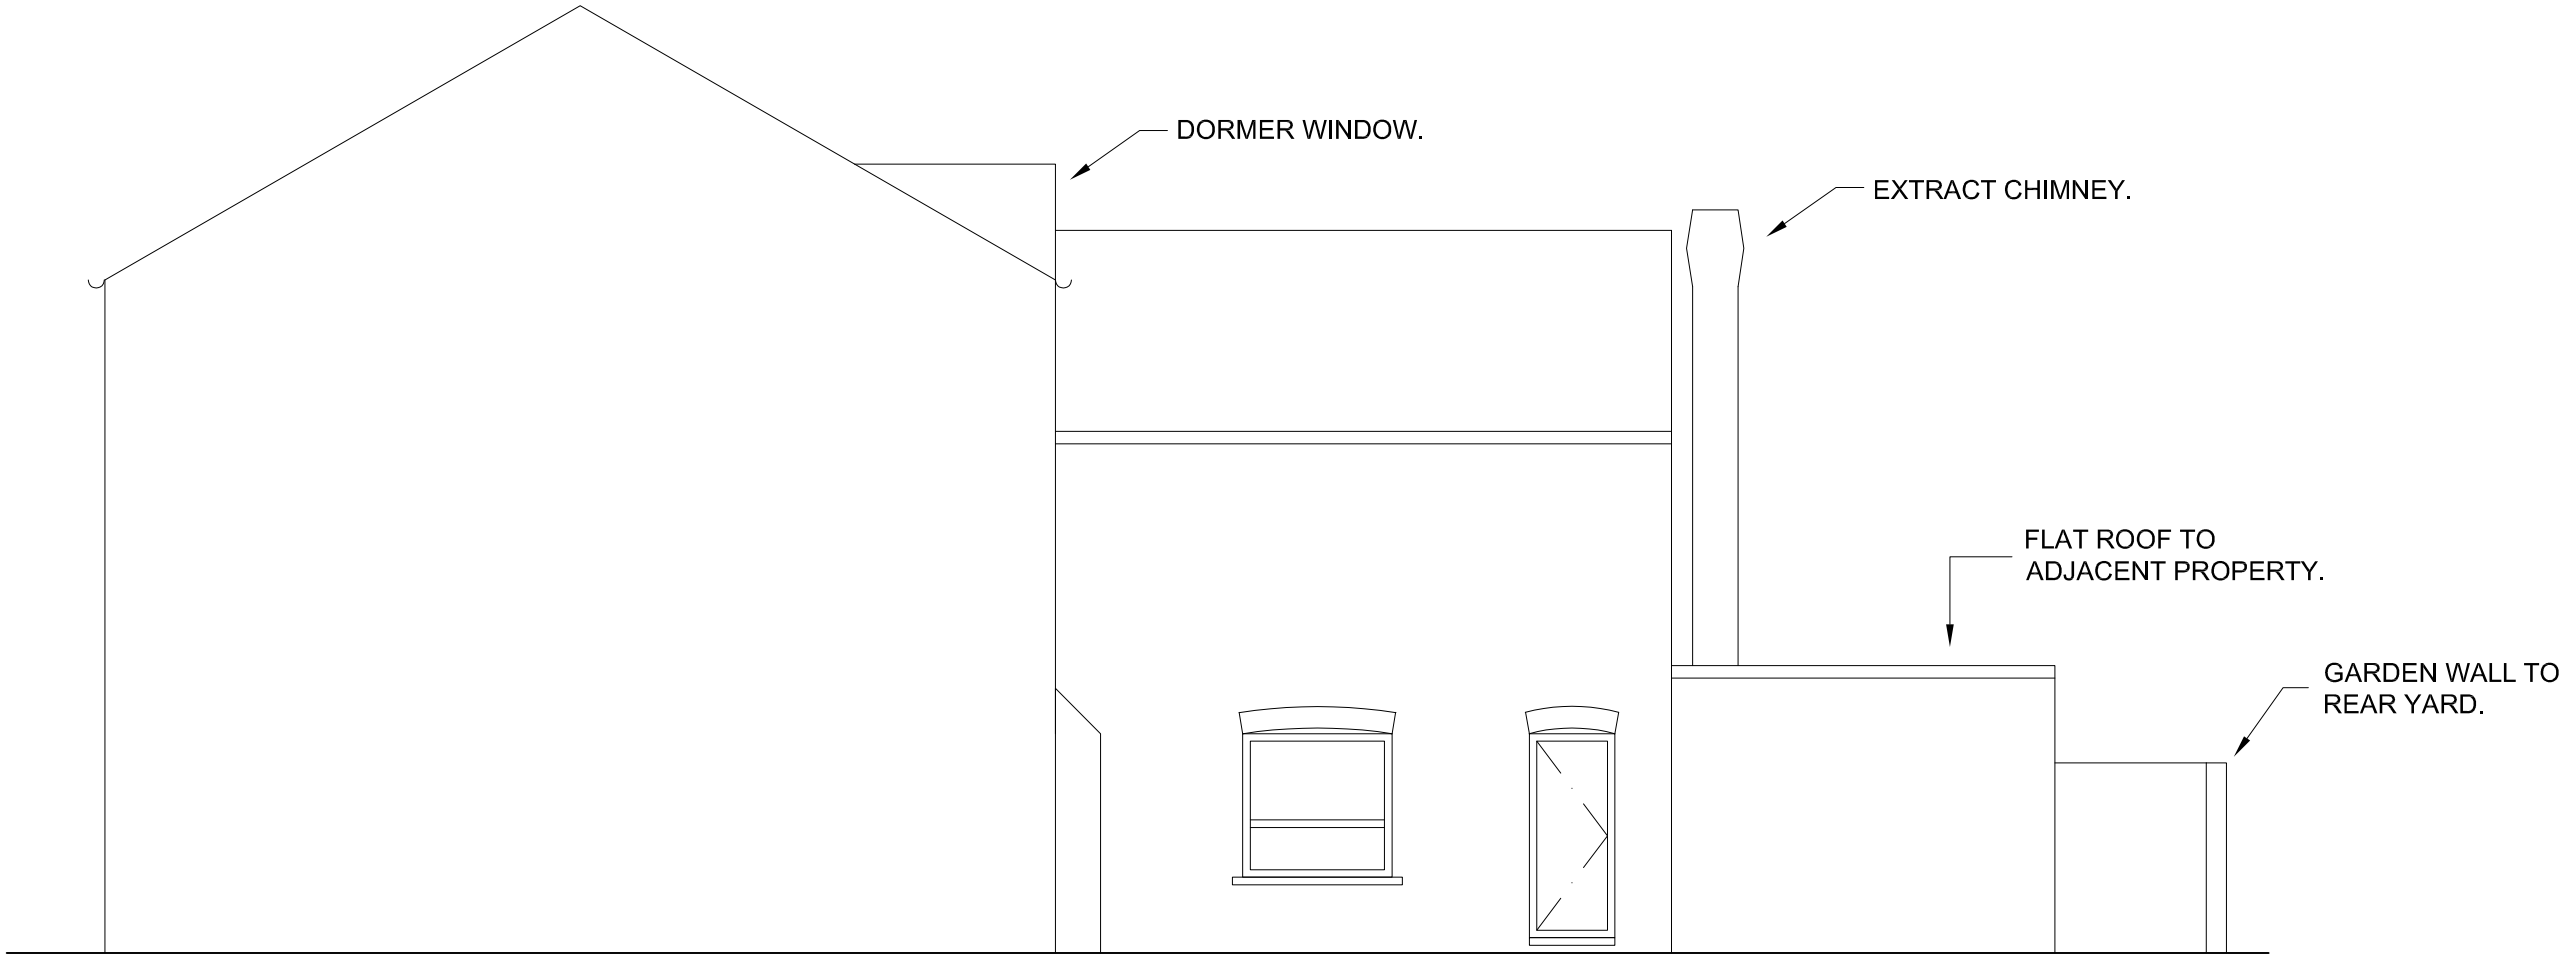


EXISTING SIDE ELEVATION.

Scale = 1:75



PROPOSED REAR ELEVATION.

Scale = 1:75

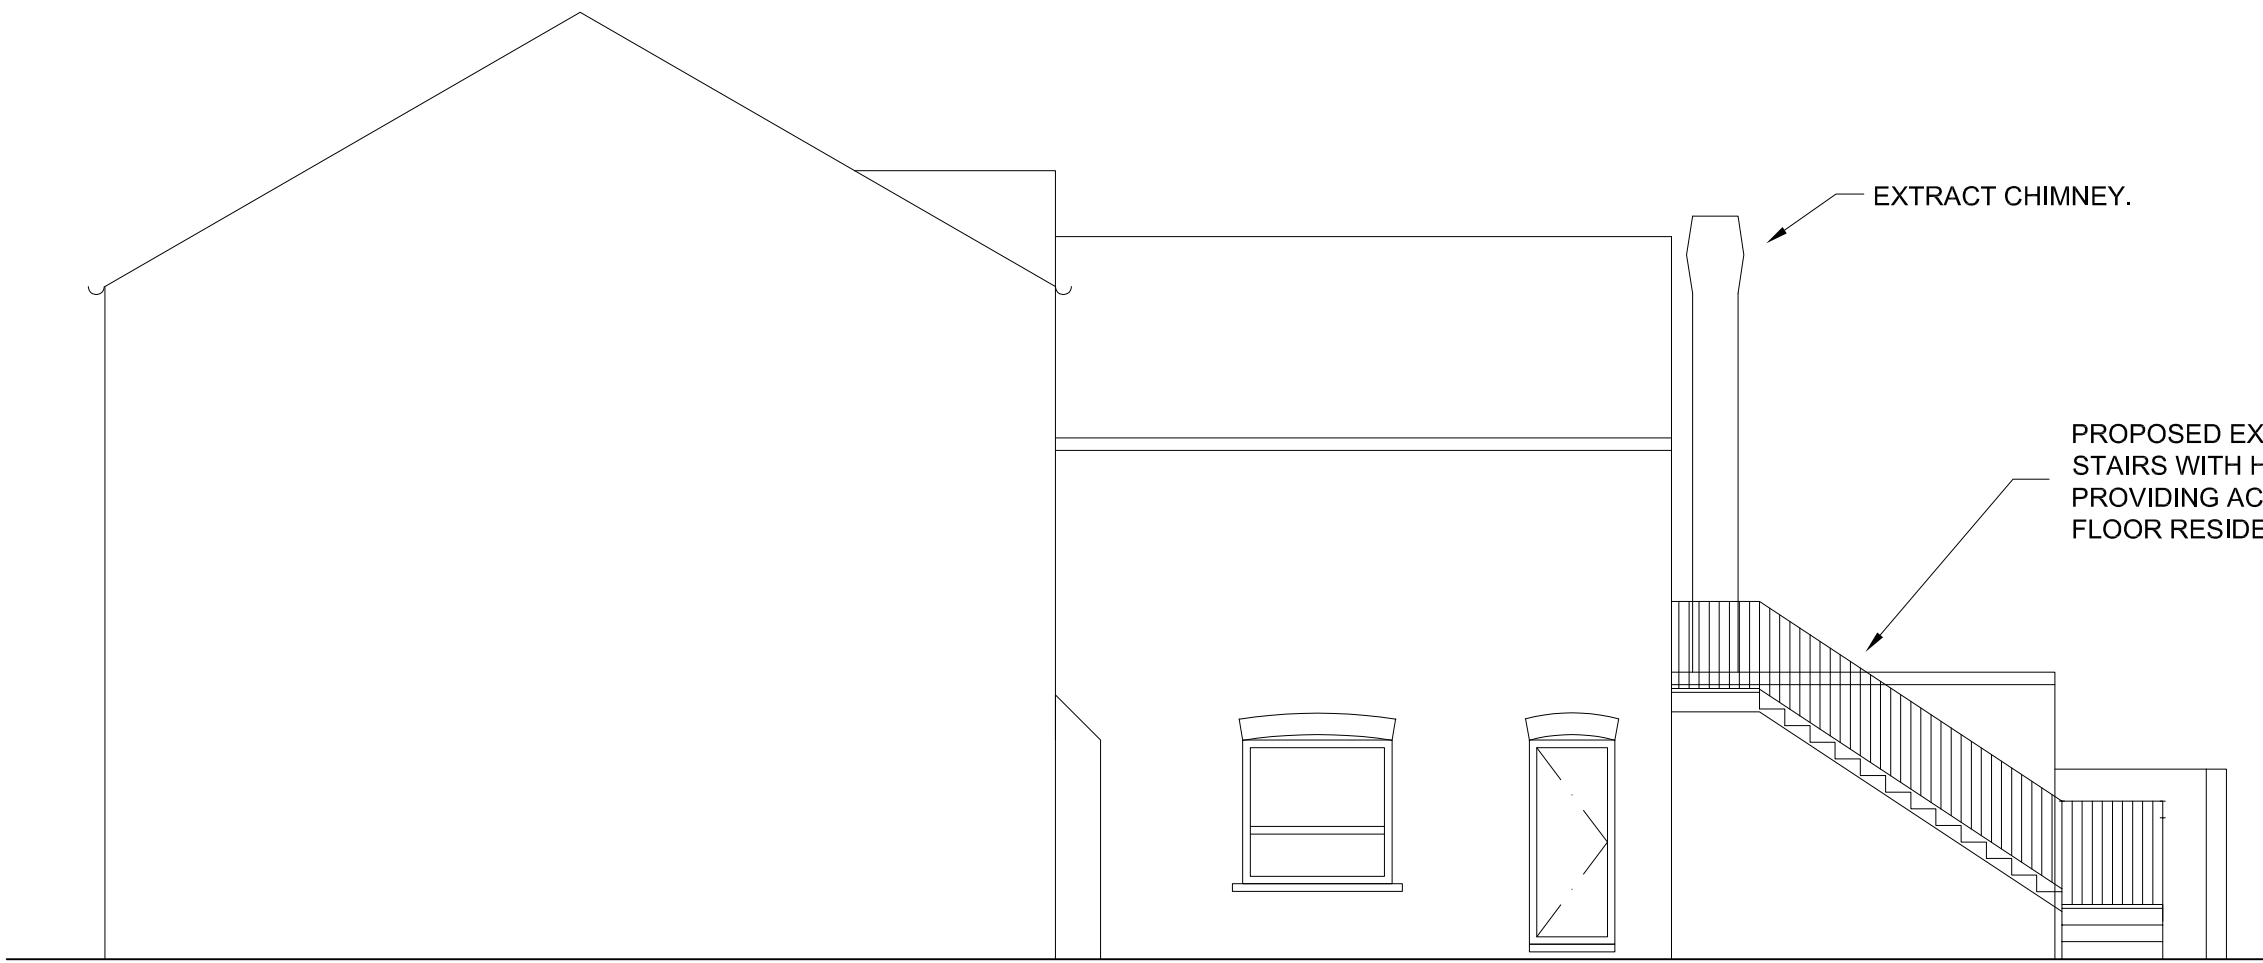

PROPOSED SIDE ELEVATION.

Scale = 1:75

Rev	Date	By	Description
REVISIONS			

CAN PROPERTY

Project Name
364 BARLOW MOOR ROAD

Drawing Title
**PROPOSED
BUILDING ELEVATIONS SHOWING NEW STAIR**

Drawing Status	Project No
PRELIMINARY	CPD-01

Drawn	Approved	Scale	First Issue	Size
CAD	EDP	As Shown	JAN 2024	A1

JOB No.	COMPANY	ZONE	LEVEL	TYPE	ROLE	DRAWING No.	REVISION
CP2	CAN	XX	XX	DR	A	1202	P1