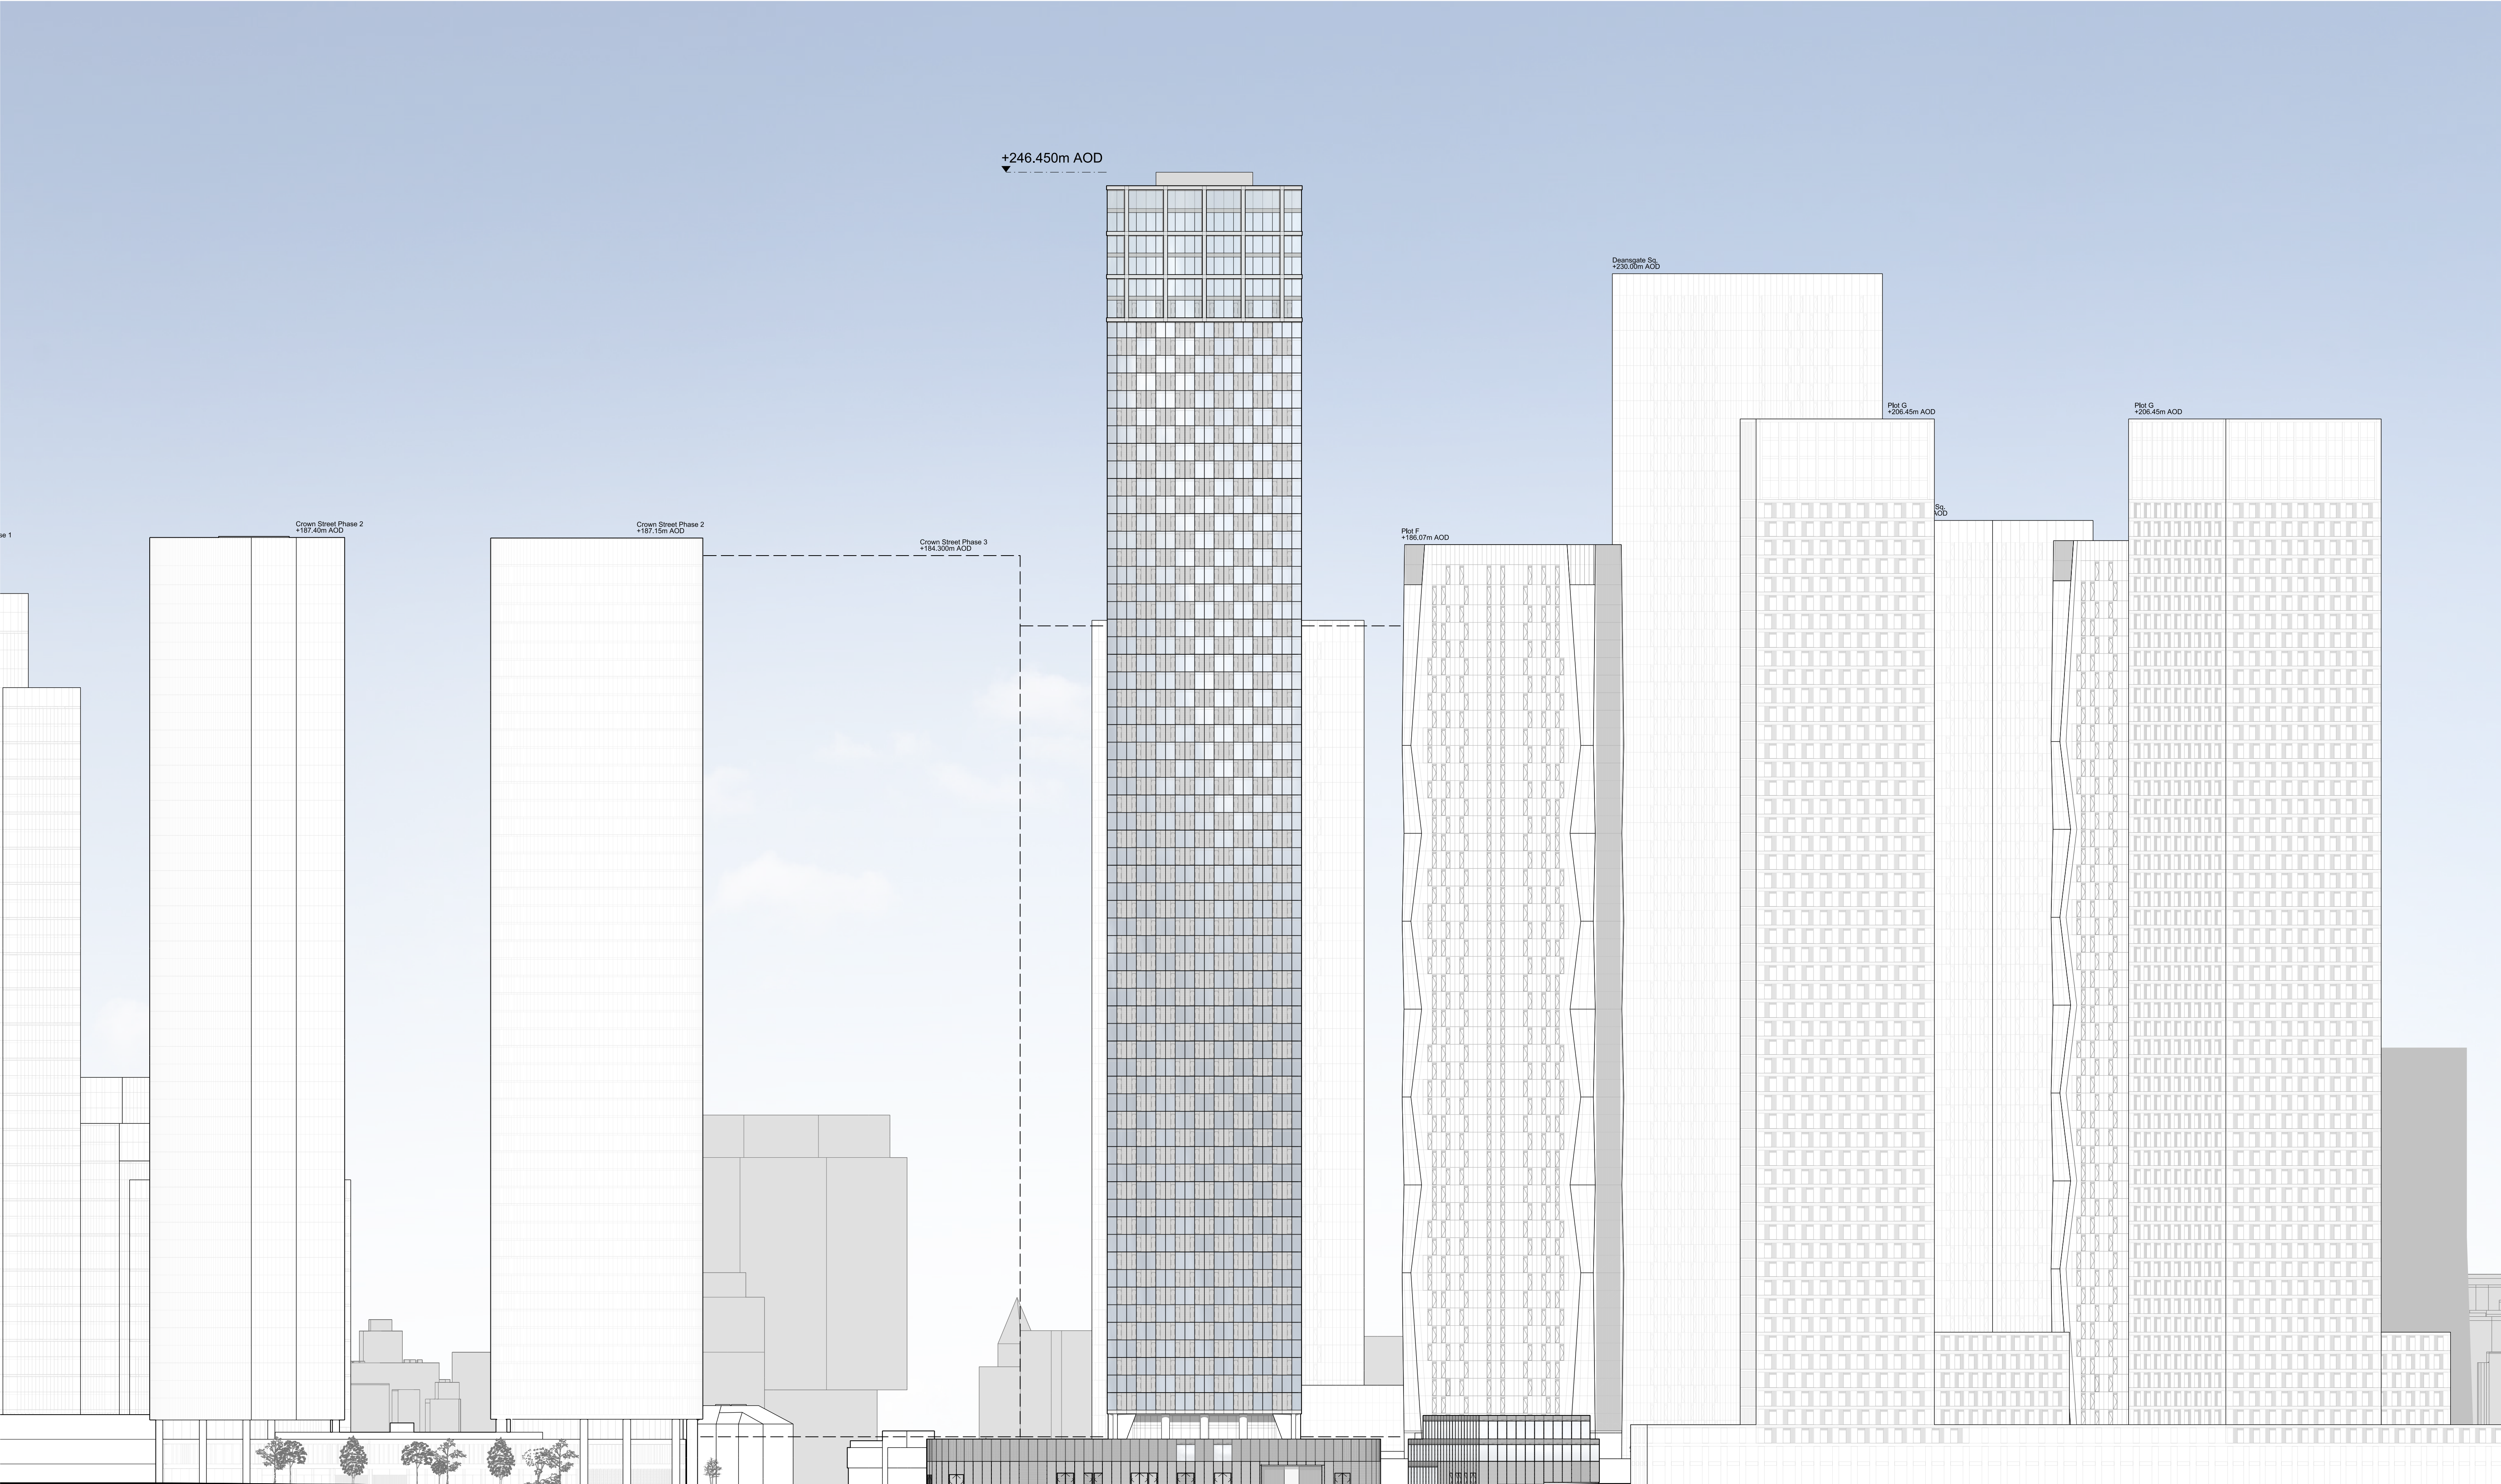


This drawing is copyright
Do not scale off dimensions.
All dimensions to be checked on site by contractor.
Contractor to report any dimensional discrepancies,
errors or omissions prior to commencing on site.


Scale Bar

0 40m

NOTE:

NORTH

Rev	Date	Description
P 01	20-04-2023	Planning Issue
P 02	15-02-2024	Planning Issue Updated - Ground Floor Decorative Louvres

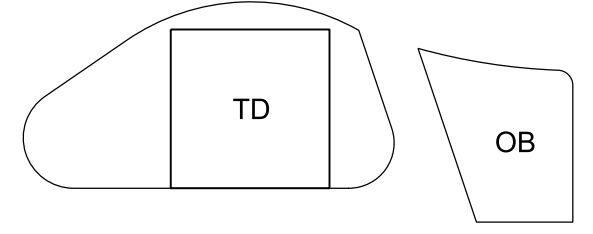

Project Title
Great Jackson Street - Plot D
Manchester

Status
Planning

Drawing Title			
Site Context Elevation Proposed South Elevation			
Job No 10419	Scale 1:500 @ A1	Date FEB 2024	
Drawing No 10419-Z1-SHP-G000-EL-XX-B5D807	Revision P 02		

MANCHESTER
Riverside, 4 Commercial St
Manchester M15 4RQ
+44 (0)161 835 2345
www.simpsonhaugh.com

LONDON
5-8 Roberts Place
London EC1R 9BB
+44 (0)20 7549 4000
mail@simpsonhaugh.com