

Lift Overrun
213.00m (+246.45m AOD)
Top of Parapet
210.80m (+244.25m AOD)
Roof
208.10m (+241.55m AOD)

Level 70
203.40m (+236.85m AOD)

Level 69
199.90m (+233.35m AOD)

Level 68
196.40m (+229.85m AOD)

Level 67
192.90m (+226.35m AOD)

Level 66
189.40m (+222.85m AOD)

Level 65
186.15m (+219.60m AOD)

Level 64
183.30m (+216.75m AOD)

Level 63
180.45m (+213.90m AOD)

Level 62
177.50m (+211.05m AOD)

Level 61
174.75m (+208.20m AOD)

Level 60
171.90m (+205.35m AOD)

Level 59
169.05m (+202.50m AOD)

Level 58
166.20m (+199.65m AOD)

Level 57
163.35m (+196.80m AOD)

Level 56
160.50m (+193.95m AOD)

Level 55
157.65m (+191.10m AOD)

Level 54
154.80m (+188.25m AOD)

Level 53
151.95m (+185.40m AOD)

Level 52
149.10m (+182.55m AOD)

Level 51
146.25m (+179.70m AOD)

Level 50
143.40m (+176.85m AOD)

Level 49
140.55m (+174.00m AOD)

Level 48
137.70m (+171.15m AOD)

Level 47
134.85m (+168.30m AOD)

Level 46
132.00m (+165.45m AOD)

Level 45
129.15m (+162.60m AOD)

Level 44
126.30m (+159.75m AOD)

Level 43
123.45m (+156.90m AOD)

Level 42
120.60m (+154.05m AOD)

Level 41
117.75m (+151.20m AOD)

Level 40
114.90m (+148.35m AOD)

Level 39
112.05m (+145.50m AOD)

Level 38
109.20m (+142.65m AOD)

Level 37
106.35m (+139.80m AOD)

Level 36
103.50m (+136.95m AOD)

Level 35
100.65m (+134.10m AOD)

Level 34
97.80m (+131.25m AOD)

Level 33
94.95m (+128.40m AOD)

Level 32
92.10m (+125.55m AOD)

Level 31
89.25m (+122.70m AOD)

Level 30
86.40m (+119.85m AOD)

Level 29
83.55m (+117.00m AOD)

Level 28
80.70m (+114.15m AOD)

Level 27
77.85m (+111.30m AOD)

Level 26
75.00m (+108.45m AOD)

Level 25
72.15m (+105.60m AOD)

Level 24
69.30m (+102.75m AOD)

Level 23
66.45m (+99.90m AOD)

Level 22
63.60m (+97.05m AOD)

Level 21
60.75m (+94.20m AOD)

Level 20
57.90m (+91.35m AOD)

Level 19
55.05m (+88.50m AOD)

Level 18
52.20m (+85.65m AOD)

Level 17
49.35m (+82.80m AOD)

Level 16
46.50m (+79.95m AOD)

Level 15
43.65m (+77.10m AOD)

Level 14
40.80m (+74.25m AOD)

Level 13
37.95m (+71.40m AOD)

Level 12
35.10m (+68.55m AOD)

Level 11
32.25m (+65.70m AOD)

Level 10
29.40m (+62.85m AOD)

Level 09
26.55m (+60.00m AOD)

Level 08
23.70m (+57.15m AOD)

Level 07
20.85m (+54.30m AOD)

Level 06
18.00m (+51.45m AOD)

Level 05
15.15m (+48.60m AOD)


Level 04
12.30m (+45.75m AOD)

Level 03
9.45m (+42.90m AOD)

Level 02
6.60m (+40.05m AOD)

Level 01
3.75m (+37.20m AOD)

Level 00
0.90m (+34.35m AOD)

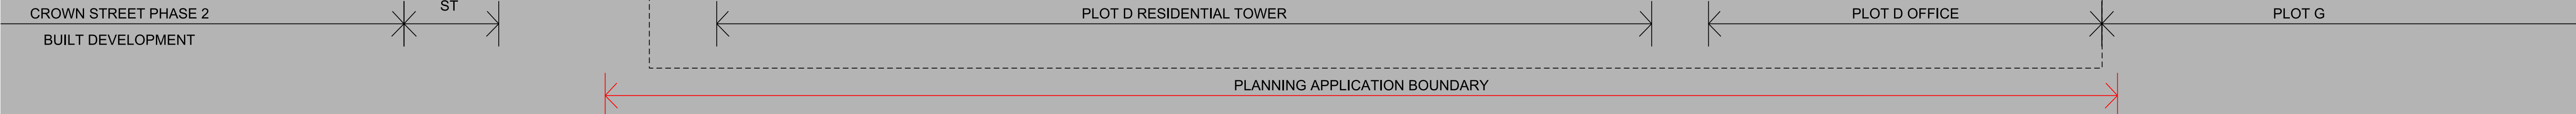


This drawing is copyright
Do not scale off dimensions.
All dimensions to be checked on site by contractor.
Contractor to report any dimensional discrepancies,
errors or omissions prior to commencing on site.

NOTE:

NORTH

Rev.	Date	Description
P 01	20-04-2023	Planning Issue
P 02	15-02-2024	Planning Issue Updated - Ground Floor Decorative Louvers

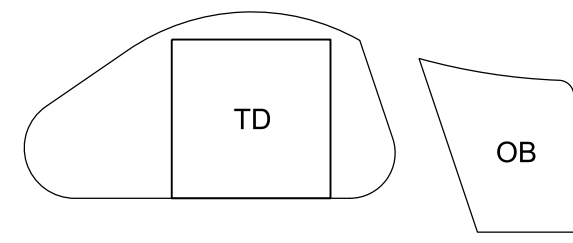

Project Title
Great Jackson Street - Plot D
Manchester

Status
Planning

Drawing Title
Z1 Site
South Elevation

Job No	Scale	Date
10419	1:250 @ A0	FEB 2024
Drawing No	10419-Z1-SHP-G100-EL-XX-B5D803	Revision
		P 02

simpsonhaugh

MANCHESTER
Riverside, 4 Commercial St
Manchester M2 1BB
Tel: 0161 608 3300
www.simpsonhaugh.com

LONDON
28 Roberts Place
London SE1 1NS
Tel: 020 7512 8800
mail@simpsonhaugh.com