




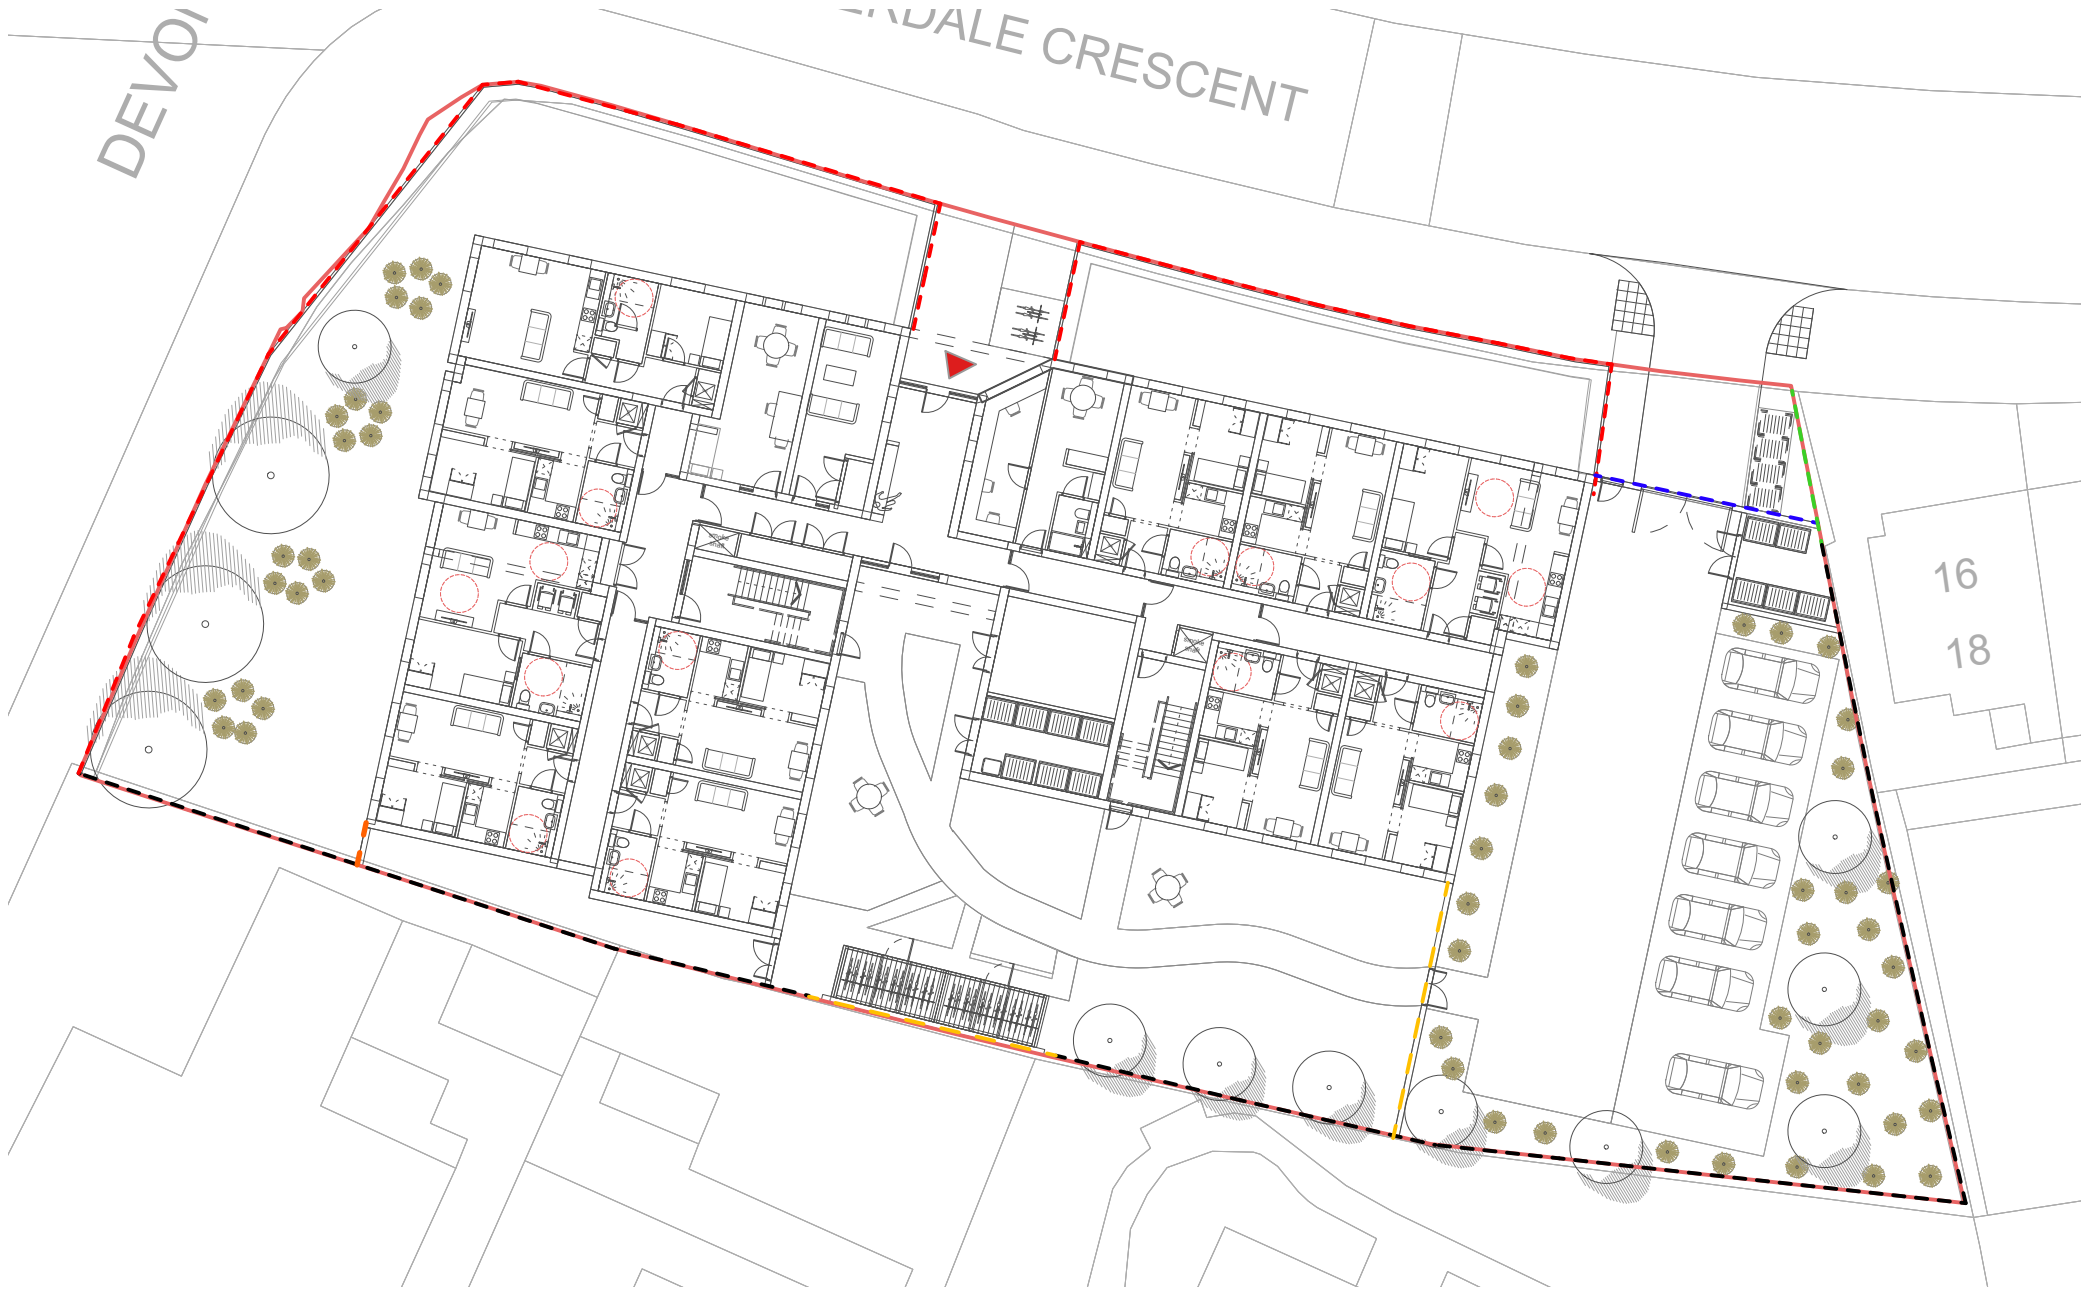


3075mm high brick wall - To front elevations (Car Park entrance and side access)

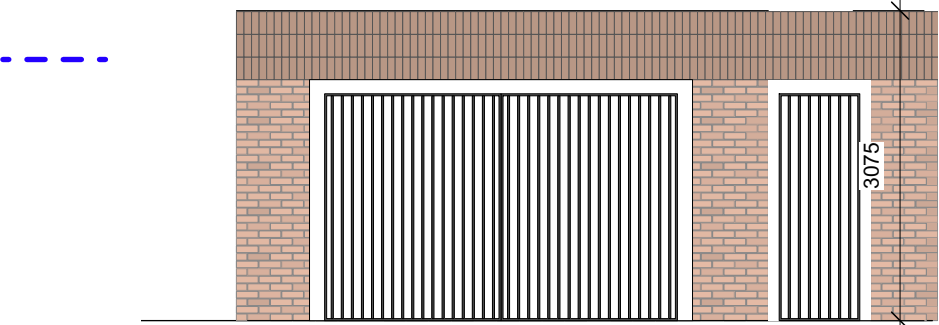


2100mm high brick wall - Within Carpark area / Behind Bike Store

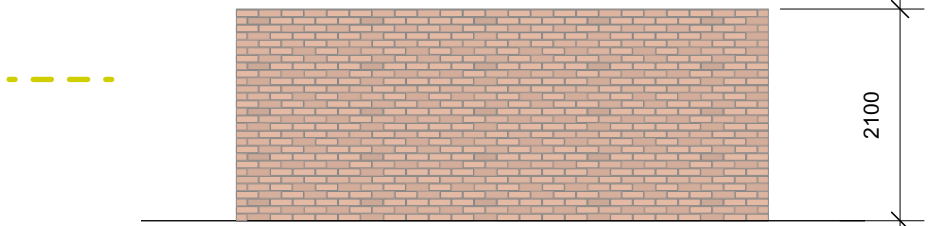


1200mm high flat bar railing with hedge behind (subject to approval from UU)

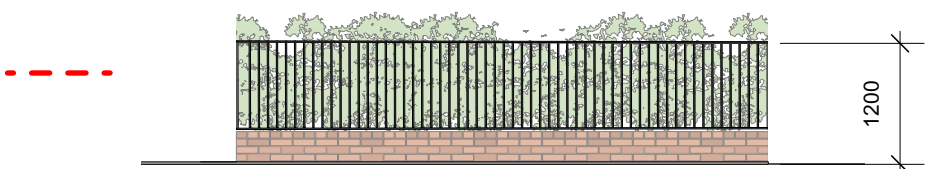

2100mm high timber fencing and concrete fence posts - Stained black (Over existing boundary treatment)

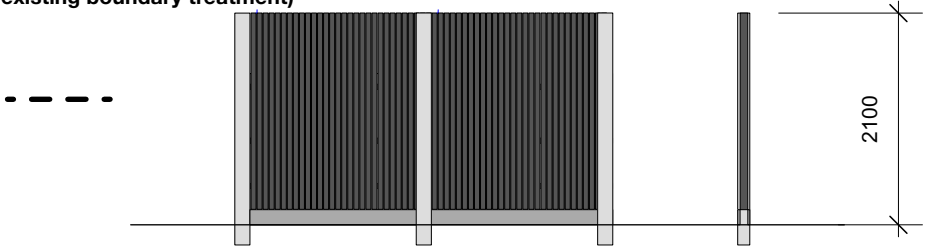


3075mm brick wall - access to Devonshire Street

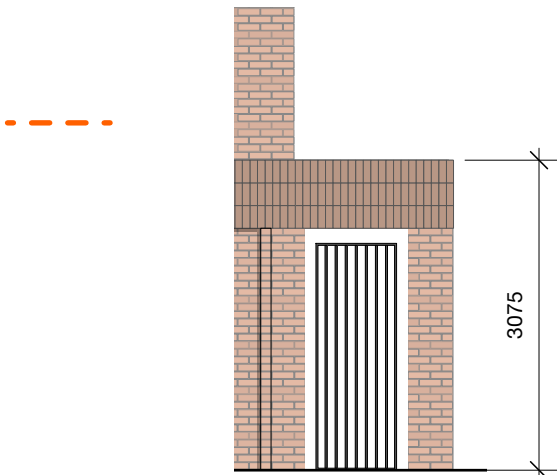

--- Boundary treatment unknown (As existing)

Drawing Title: Proposed Boundary Treatments
Date: 06/06/2023
Drawing no: 1326-105
Scale: 1:300 @ A3
Drawn: NS

revision: D
revision notes:
B 17/10/2023 Landscaping Updated
C 10/01/2024
D 24/01/2024 Additional low wall to metal railings. Additional 3075mm wall to extend from front elevation.

 

DK-Architects
26 Old Haymarket
Liverpool
L1 6ER
0151 231 1209 T
mail@dk-architects.com E
www.dk-architects.com W