




EXISTING FRONT ELEVATION
SCALE 1:100




EXISTING REAR ELEVATION
SCALE 1:100




EXISTING SIDE ELEVATION
SCALE 1:100

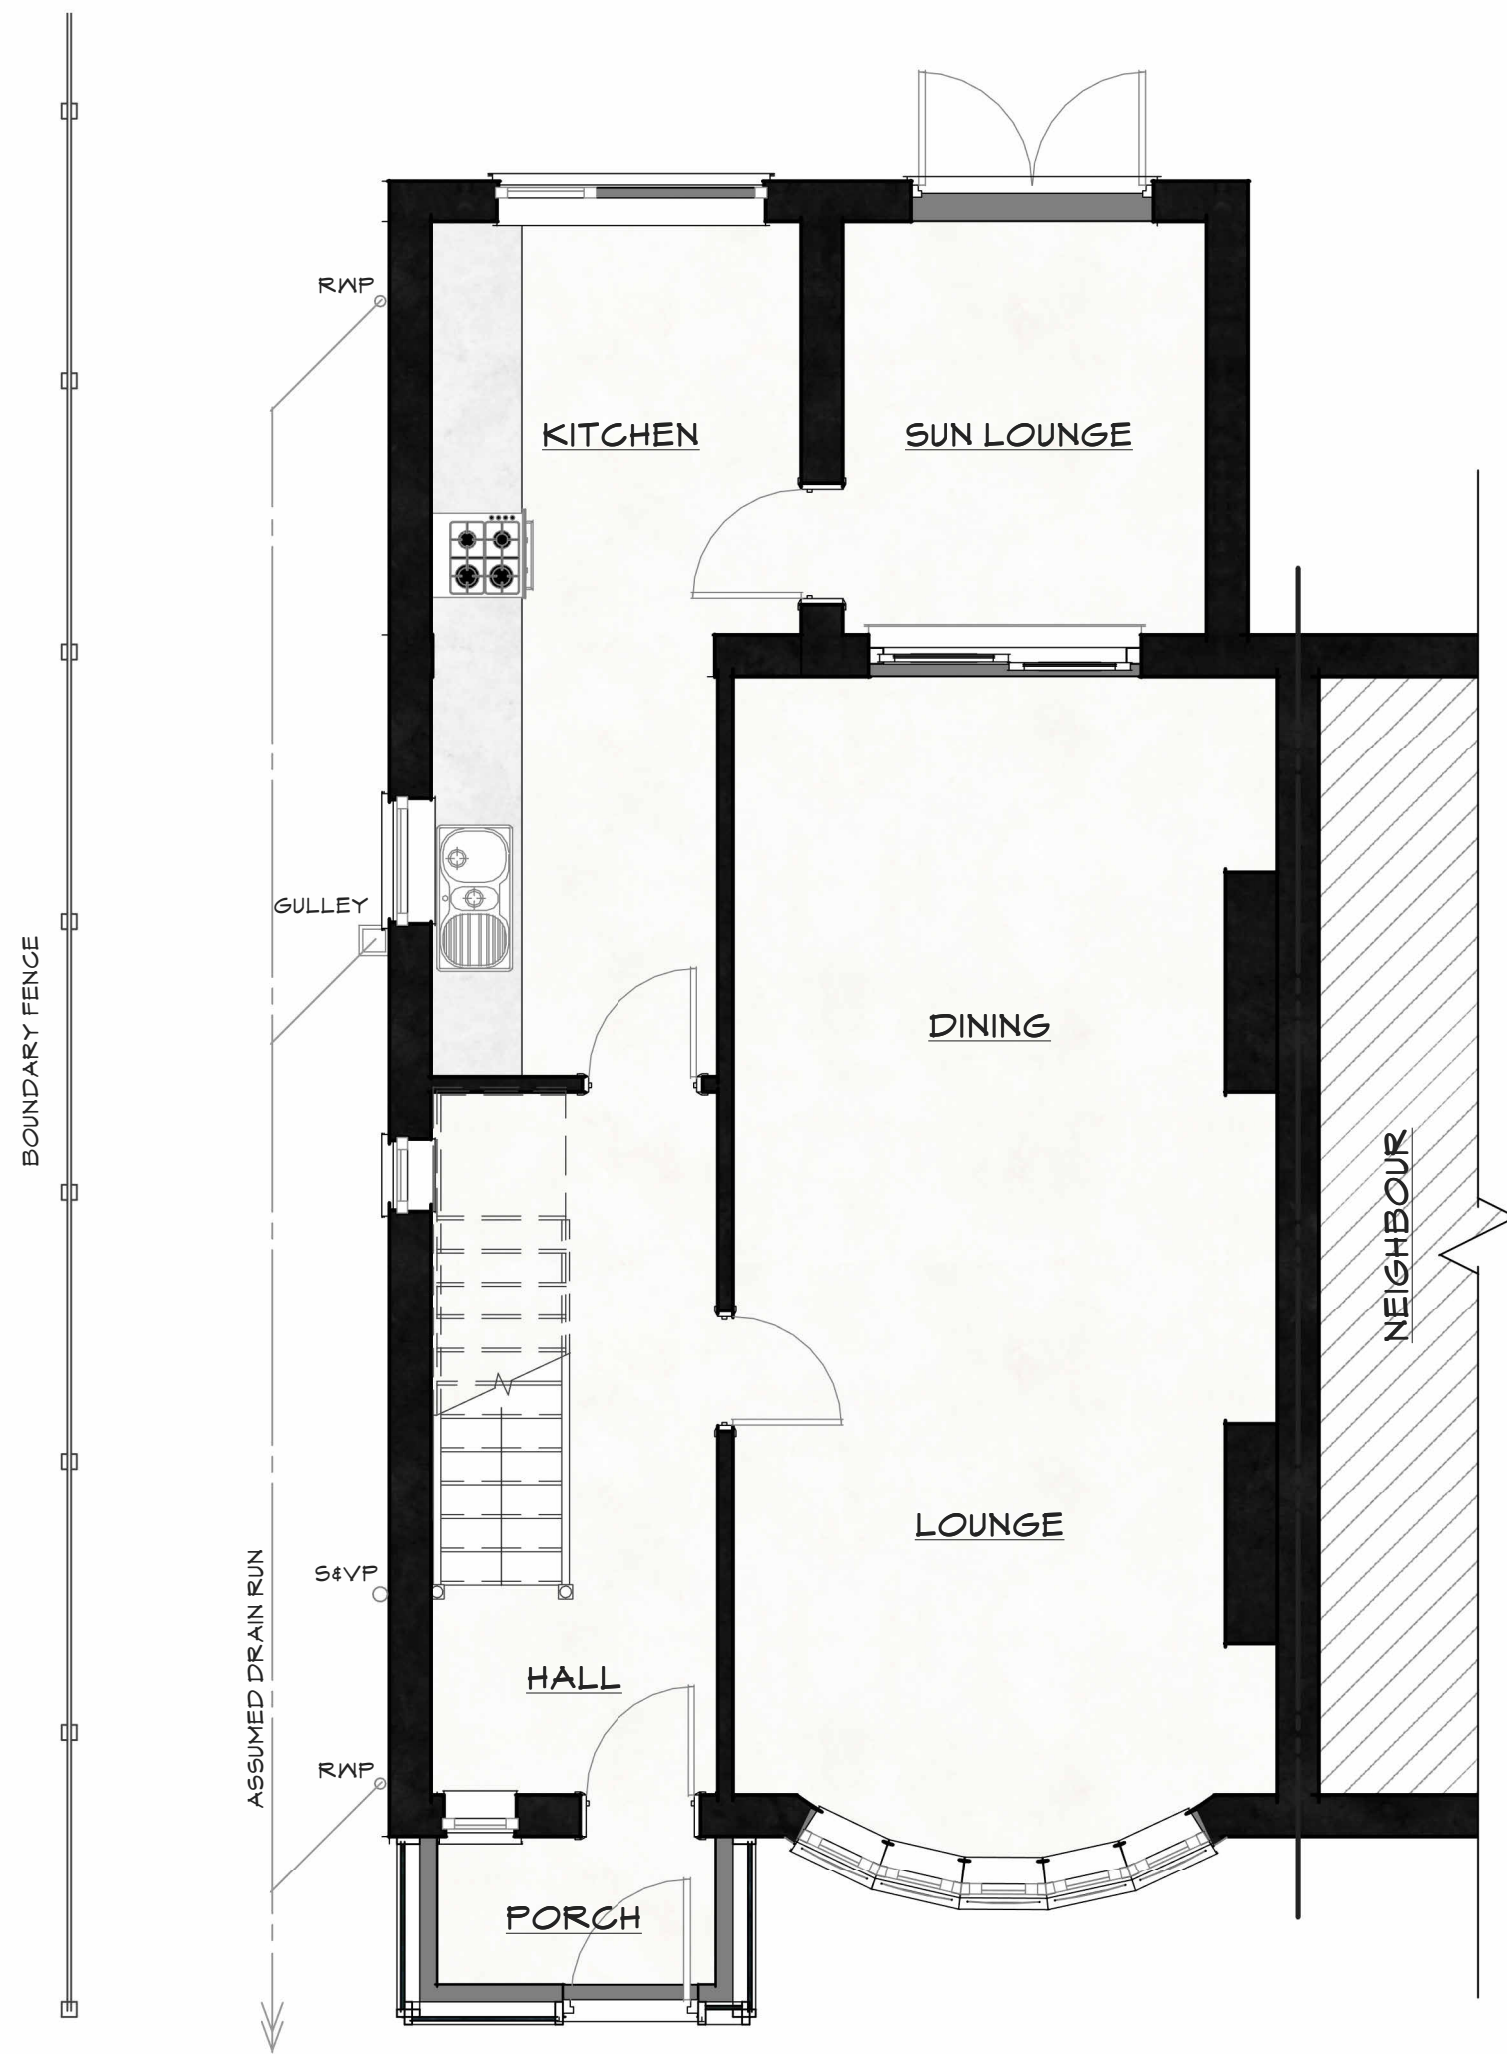

EXISTING GROUND FLOOR PLAN
SCALE 1:50

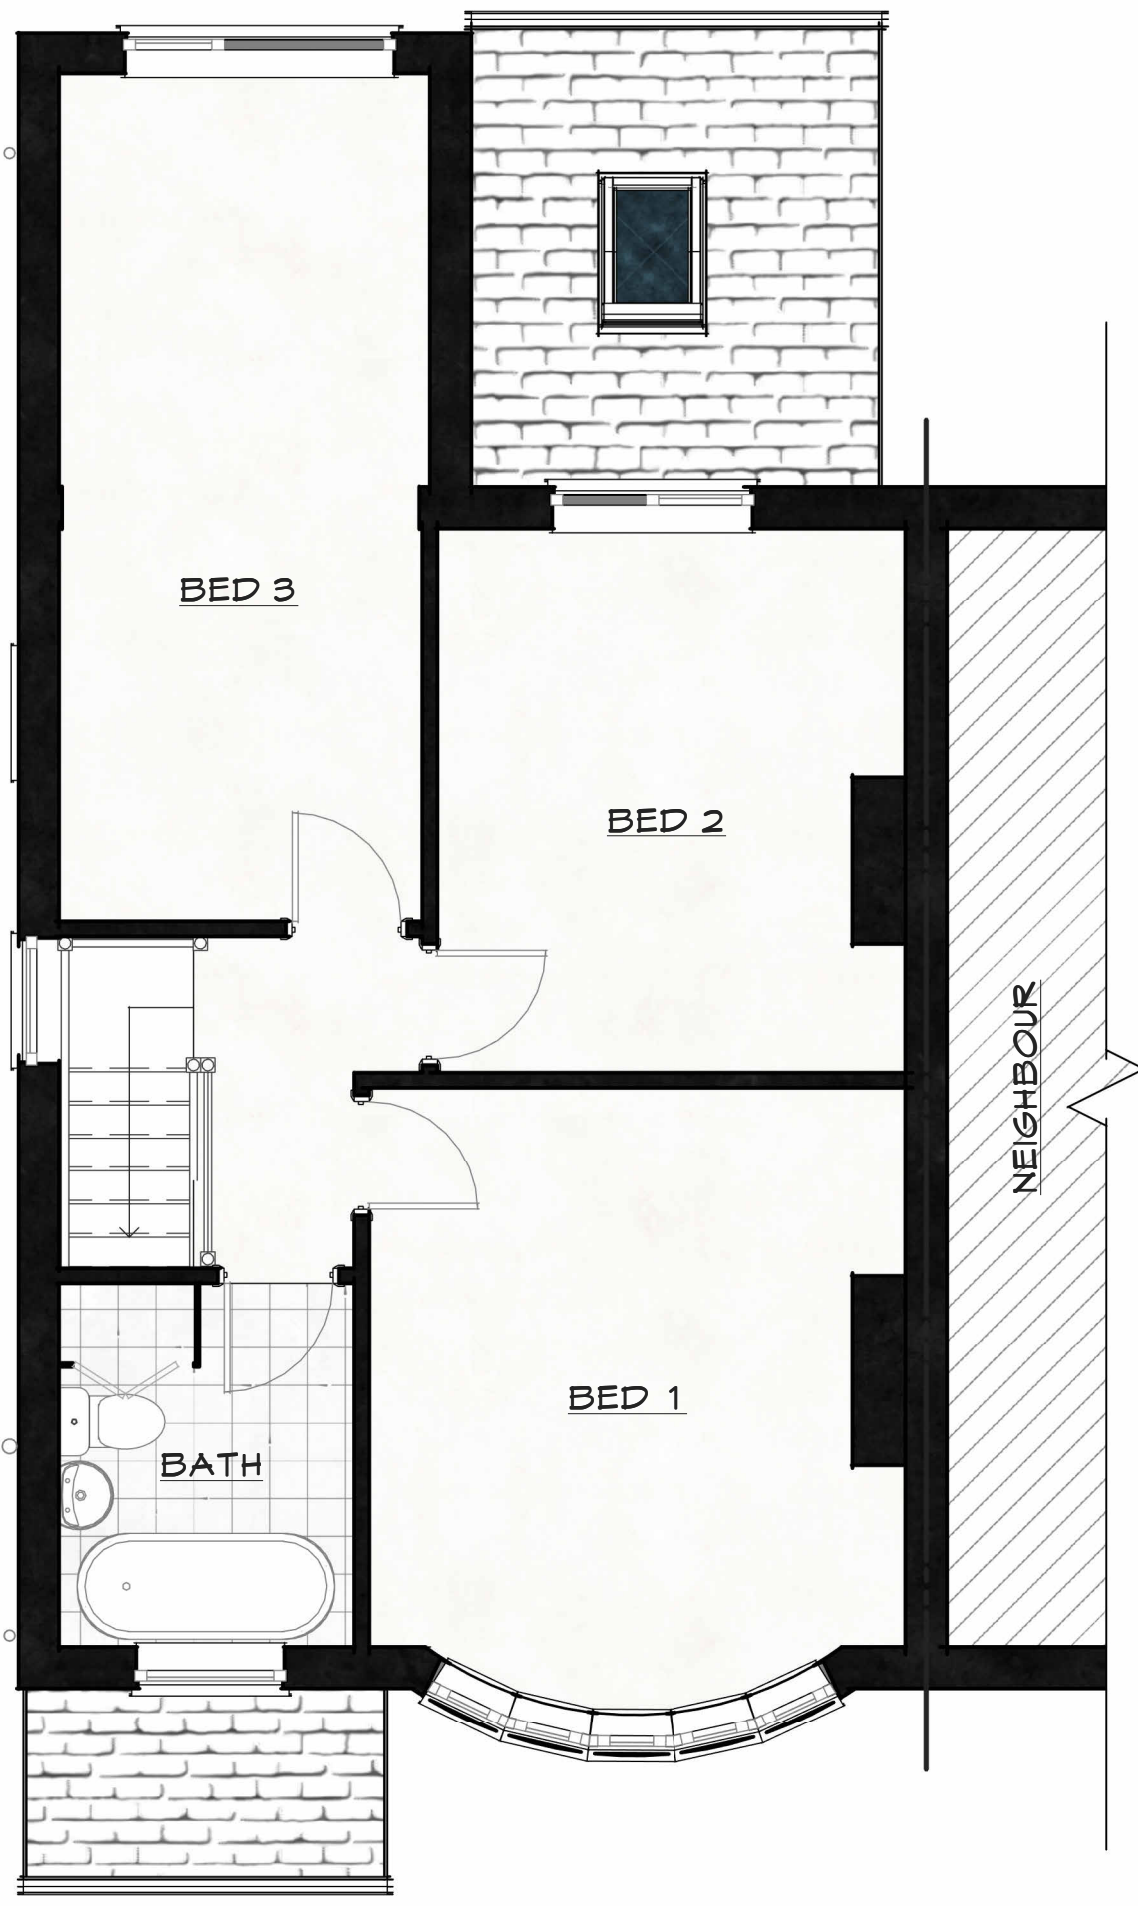

EXISTING FIRST FLOOR PLAN
SCALE 1:50

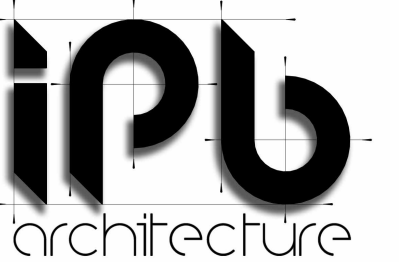

CONTACT:
TEL: 01802 620922
mail@ipbarchitecture.com
www.ipbarchitecture.com



PROJECT:
EXTENSION
139 VICTORIA ROAD
FALLOWFIELD
M14 6DA

PREPARED FOR:
MR & MRS WALKER

PROJECT No: IPB 1361

REV. DESCRIPTION	DATE	BY
------------------	------	----

DRAWN BY: IPB	REVIEWED BY: IPB
---------------	------------------


ISSUE DATE: 03/01/23	SCALE: As indicated
----------------------	---------------------

SHEET TITLE:


EXISTING PLANS

SHEET NUMBER:	REVISION:
---------------	-----------

A1-01

 

VISUAL SCALE 1:100 @ A1

 

VISUAL SCALE 1:50 @ A1