


Sinusoidal central column made of corten steel, please refer to Structural Engineer information for detail design.


Reflective steel elements attached the central column, fixtures and fabrication detailed to be determined with Structural Engineer and Specialist Fabricators

Base pre-cast concrete in a rock formation, sizes will vary and each cast will be unique, finishing specified with suppliers. Approximate diameter of stone base 680-750mm, for foundation details please refer to Structural Engineer information.

DE(P) Indicative Plan - Sculptural Upright
Scale: 1:20

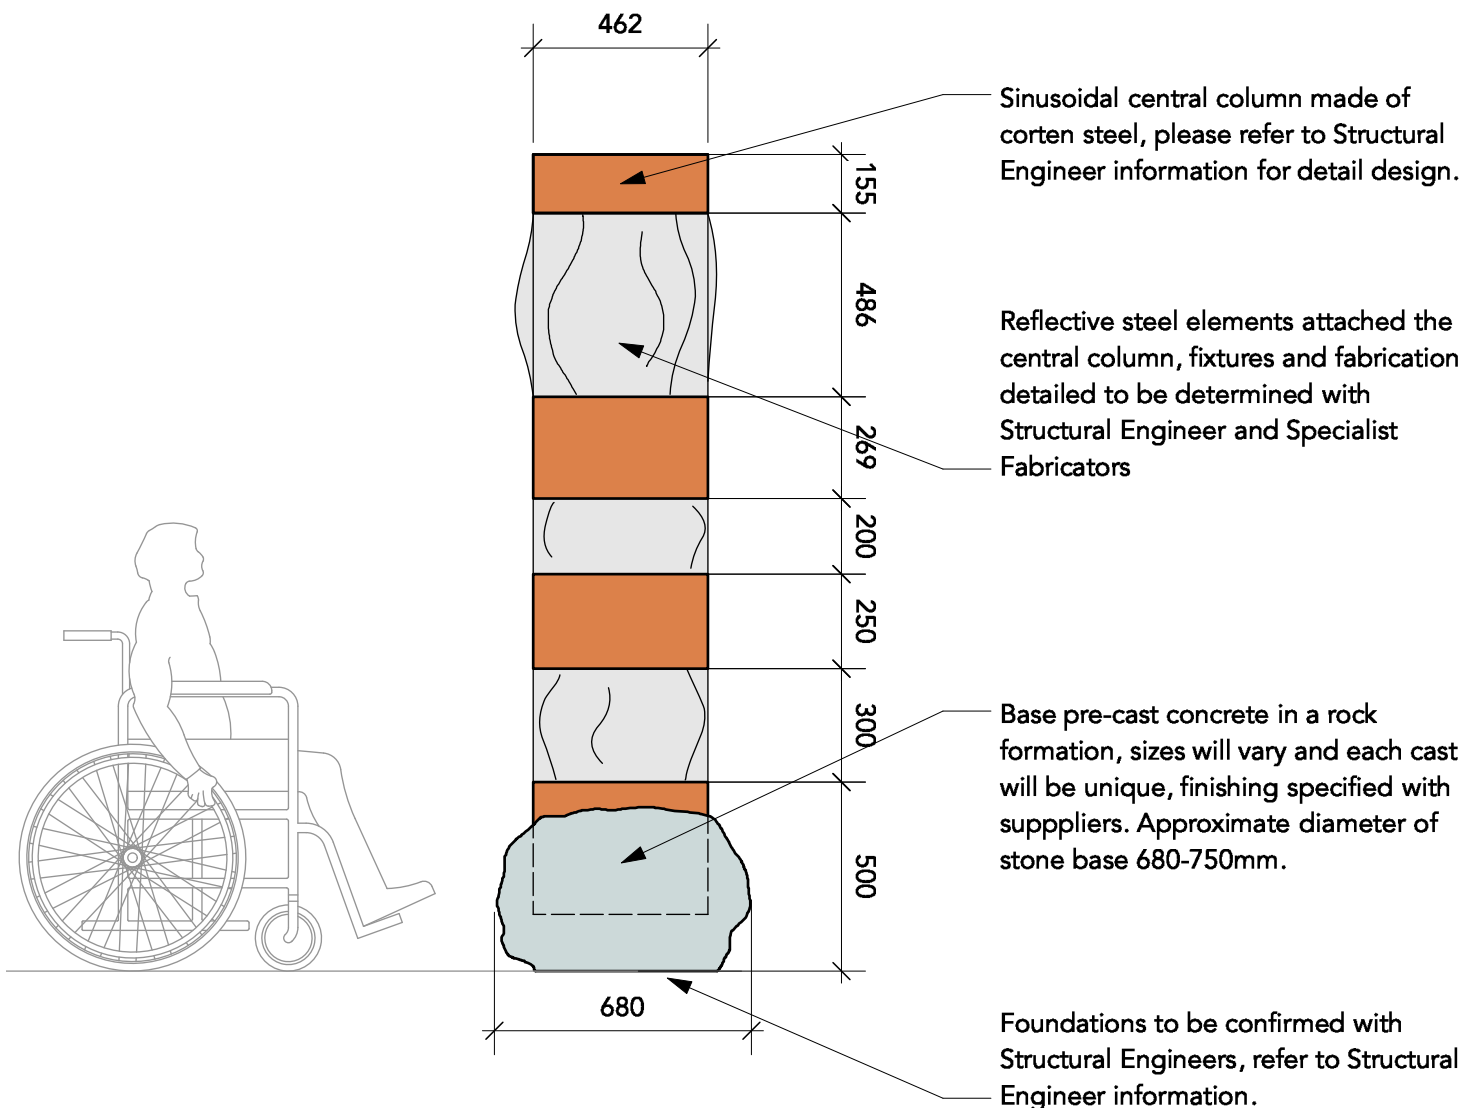

A-A Indicative Front Elevation - Sculptural Upright
Scale: 1:20

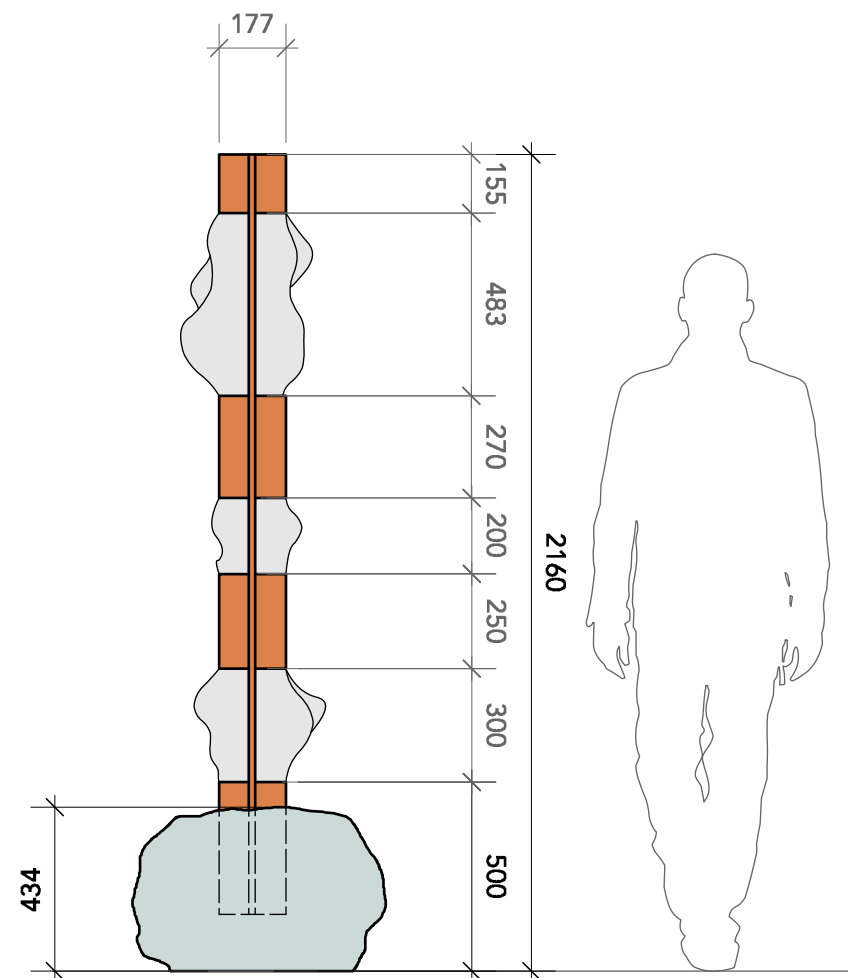

B-B Indicative Side Elevation - Sculptural Upright
Scale: 1:20

The National Transgender Monument is formed of 5 no. Sculptural Uprights on a new ground surface.

The 5no. Sculptural Uprights are unique elements formed of a central column and a natural stone base.

Each will include elements which are natural/unfinished and/or hand shaped. Indicative Plan and Elevations are provided to give confirmation of approximate sizes, fabrication details and design intention. Final fixings, structural information and fabrication process will be determined with Specialist Fabricators.

Materials Key

- Corten Steel
- Warped Polished Steel
- Natural Rock Formation - Concrete

DO NOT SCALE FROM THIS DRAWING
ALL DIMENSIONS TO BE CHECKED ON SITE PRIOR TO THE START OF ANY WORK
AND ANY DISCREPANCIES MUST BE NOTIFIED IN WRITING
REFER TO ENGINEERS DRAWINGS FOR ALL STRUCTURAL, HEATING, LIGHTING, POWER,
EXTERNAL AND UNDERGROUND DRAINAGE AND VENTILATION INFORMATION
ALL BUILDING WORKS COMPLY IN ALL RESPECTS TO CURRENT
BUILDING STANDARDS FOR COUNTRY IN WHICH SITE IS LOCATED

20/02/2024
Revision Date

Annotations revised
Revision Note

Status
Planning

Job Reference 23006	Drawing Number DE(S)-100	Revision
Scale 1:20	Paper Size A3	A

Drawing Name
Detail Section - Sculptural Uprights

Drawn By BZ	Checked BT	Date Drawn 22/01/2024
----------------	---------------	--------------------------

Project
The National Transgender Monument

Client
Sparkle - The National Transgender Charity

New Practice

3 Ross Street
Glasgow
G1 5AR
+44 (0) 141 226 4092
info@new-practice.co.uk
www.new-practice.co.uk