



Notes:
Do not scale from this drawing.
All dimensions are in millimetres unless otherwise noted.
All dimensions to be checked on site before proceeding with work.
All omissions and discrepancies to be reported in writing to Project 3 Architects Ltd.
Areas indicated on this drawing are approximate and indicative only.
© Project 3 Architects Limited Registered in England & Wales Number 08021795.

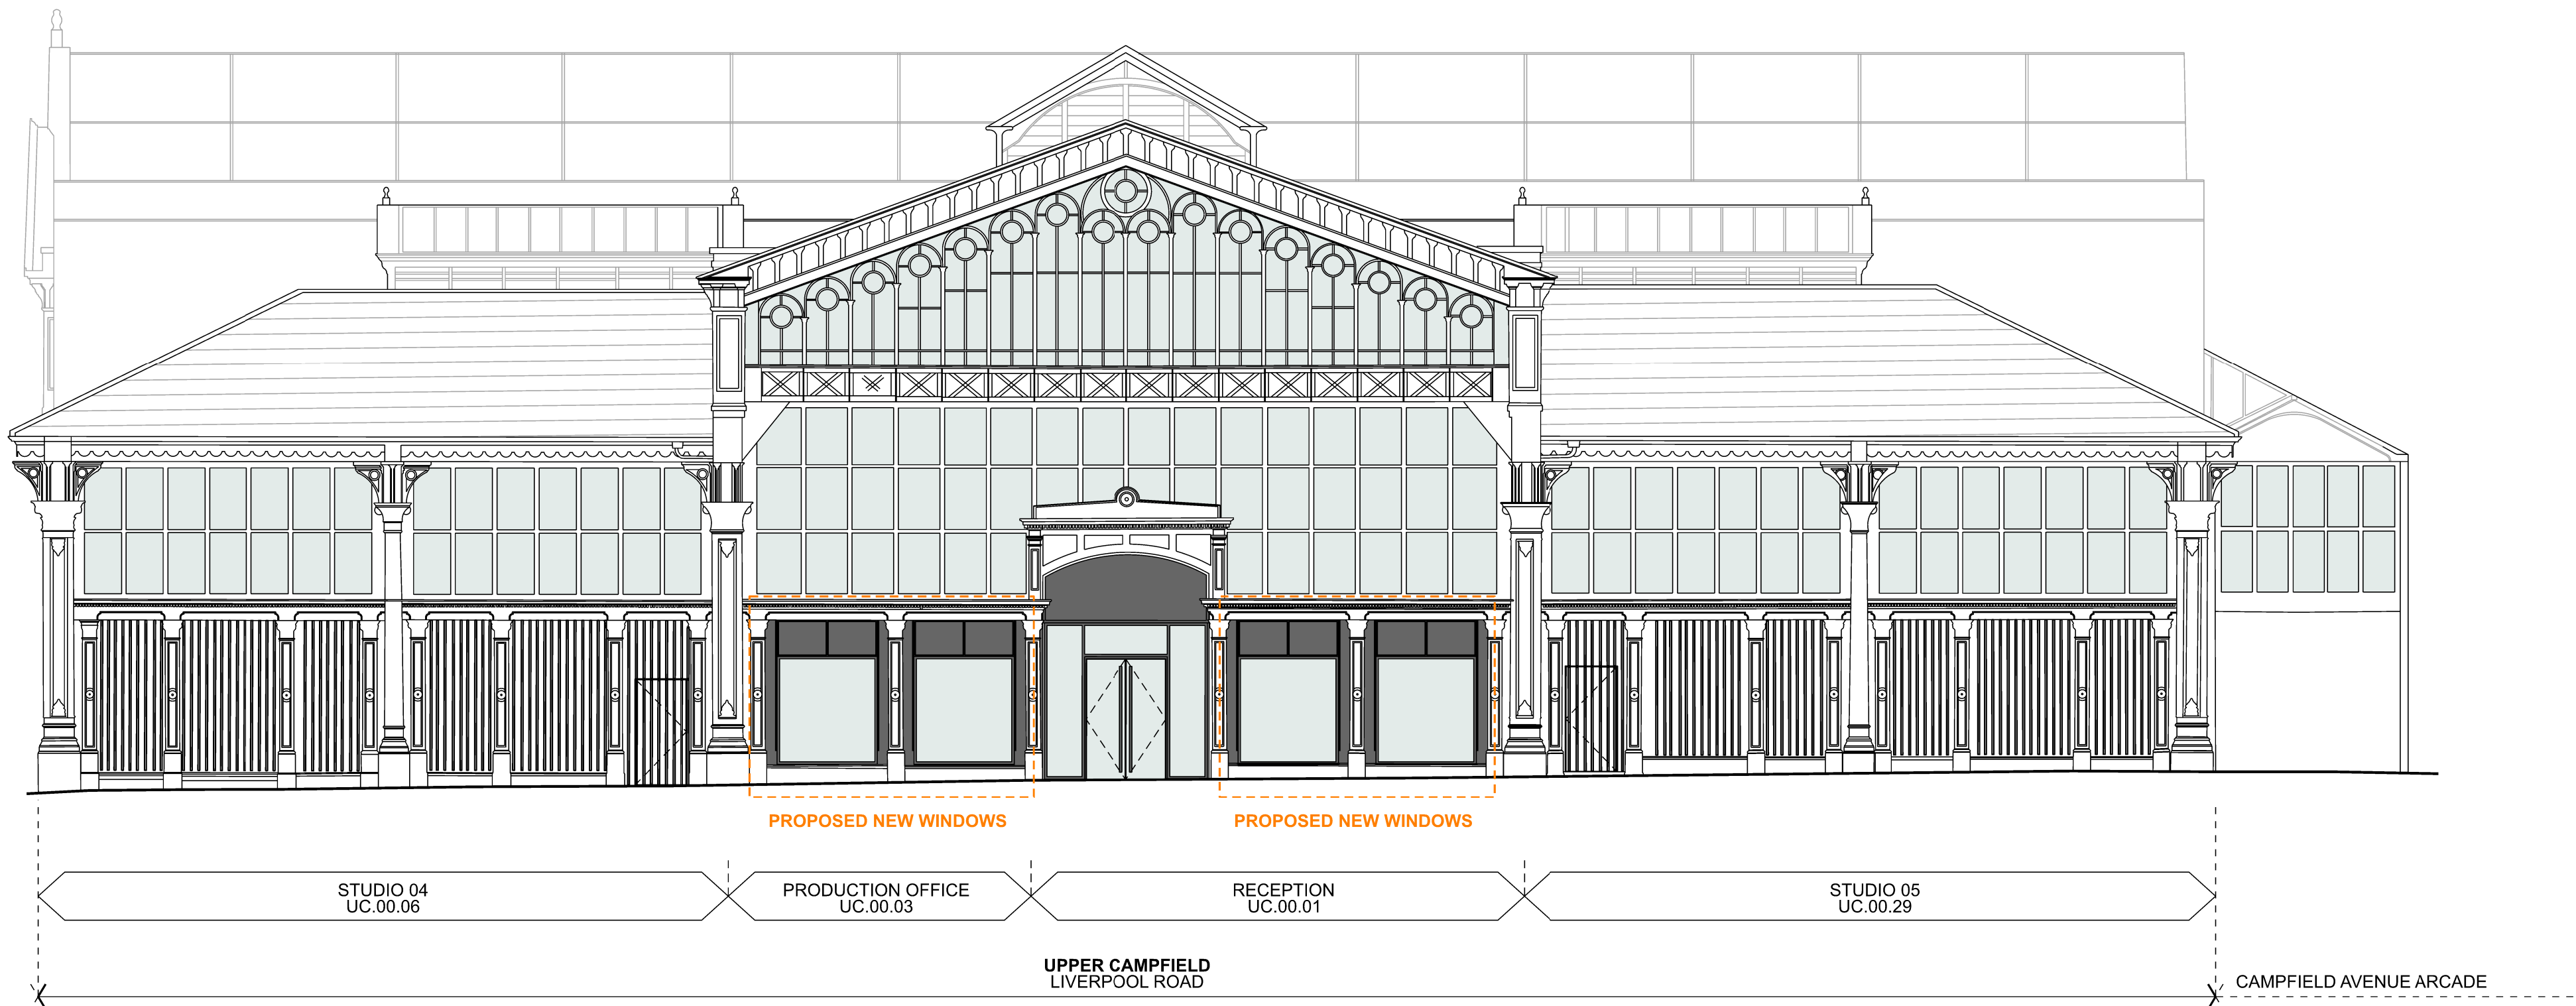

LIVERPOOL ROAD ELEVATION
4No. NEW WINDOWS ADDED

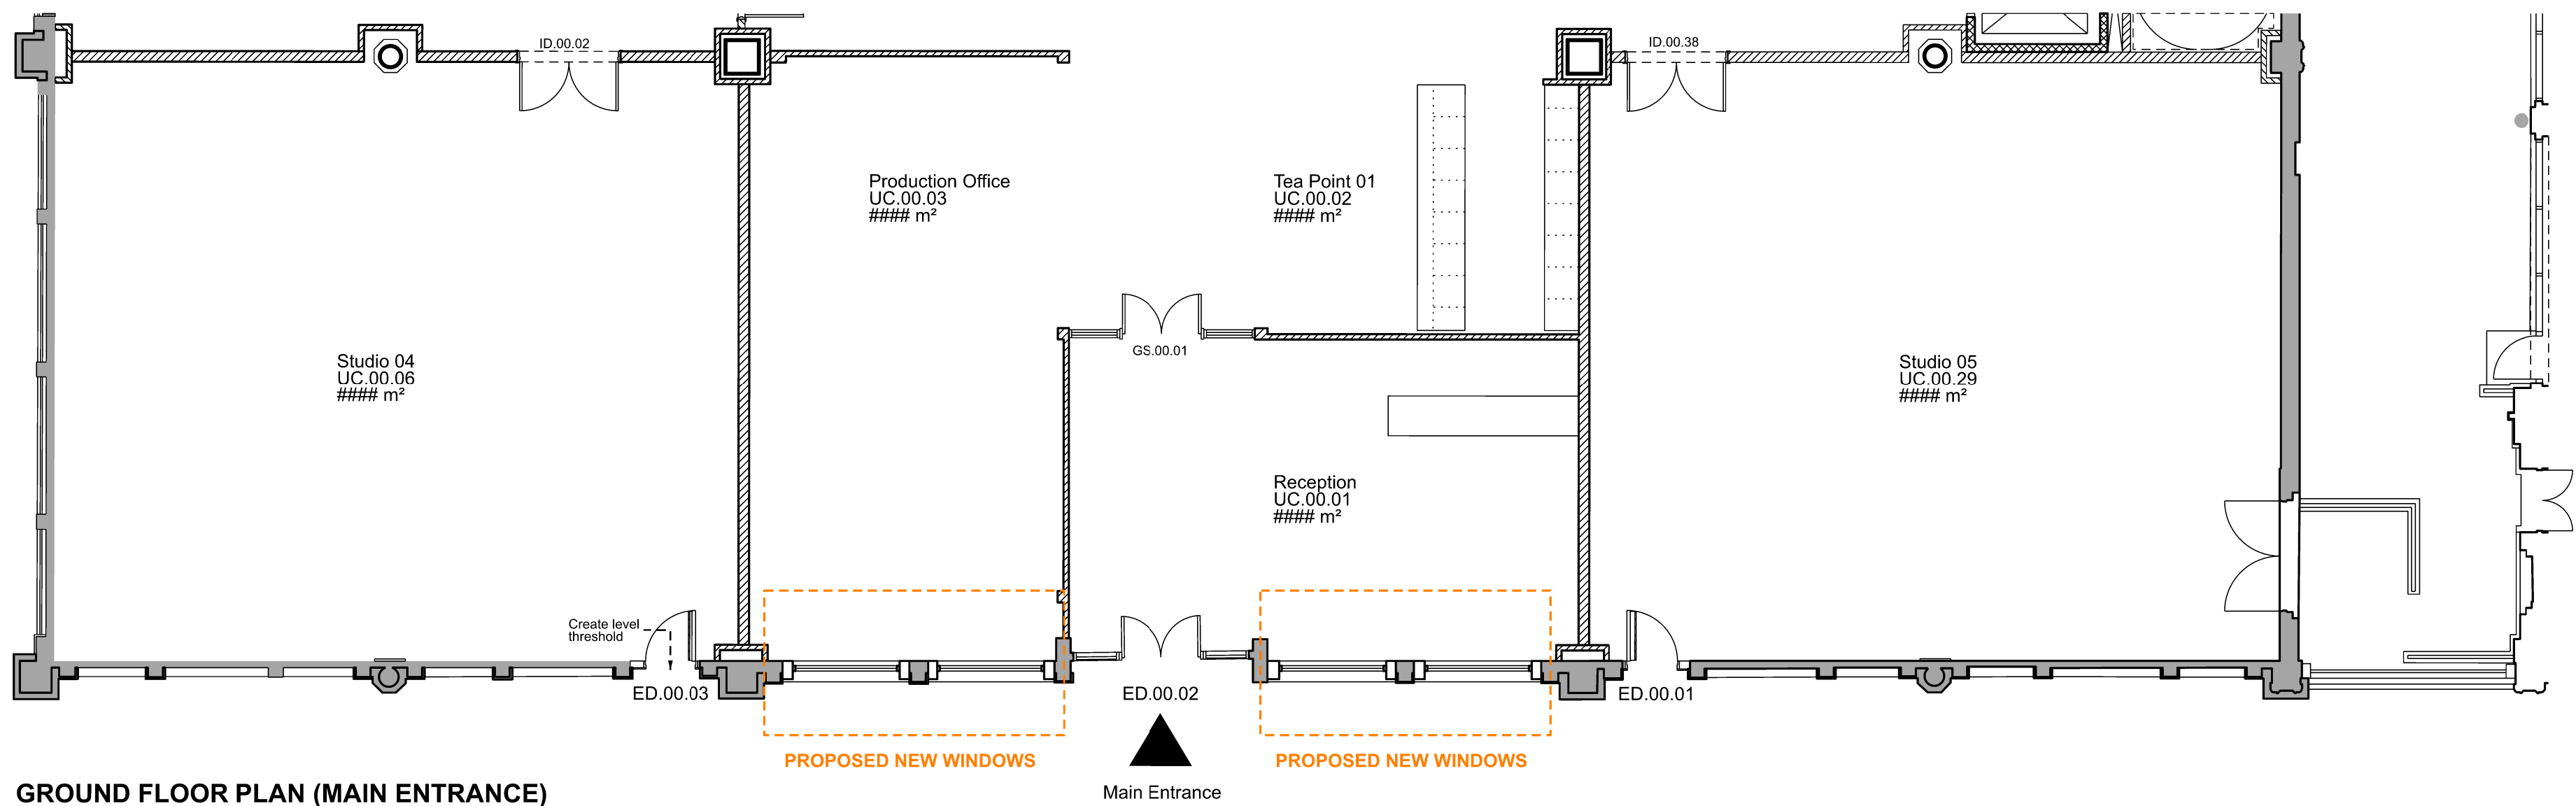

GROUND FLOOR PLAN (MAIN ENTRANCE)
4No. NEW WINDOWS ADDED

I02	06/02/24	Updated to client comment	ws
I01	02/02/24	First Issue	ws
Rev:	Date:	Description:	By:

PROJECT3
architects

4 back grafton street
altrincham
cheshire
WA14 1DY

0161 233 0575
mail@project3architects.com
www.project3architects.com

Project:
Upper Campfield
Liverpool Road, Manchester
Title:
Liverpool Road Elevation study
Proposed new windows
Status:
Scale @ ISO A1:
1:100
INFORMATION

Drawing Number:
0798-P3A-XX-XX-DR-A-SK002
Revision:
I02