


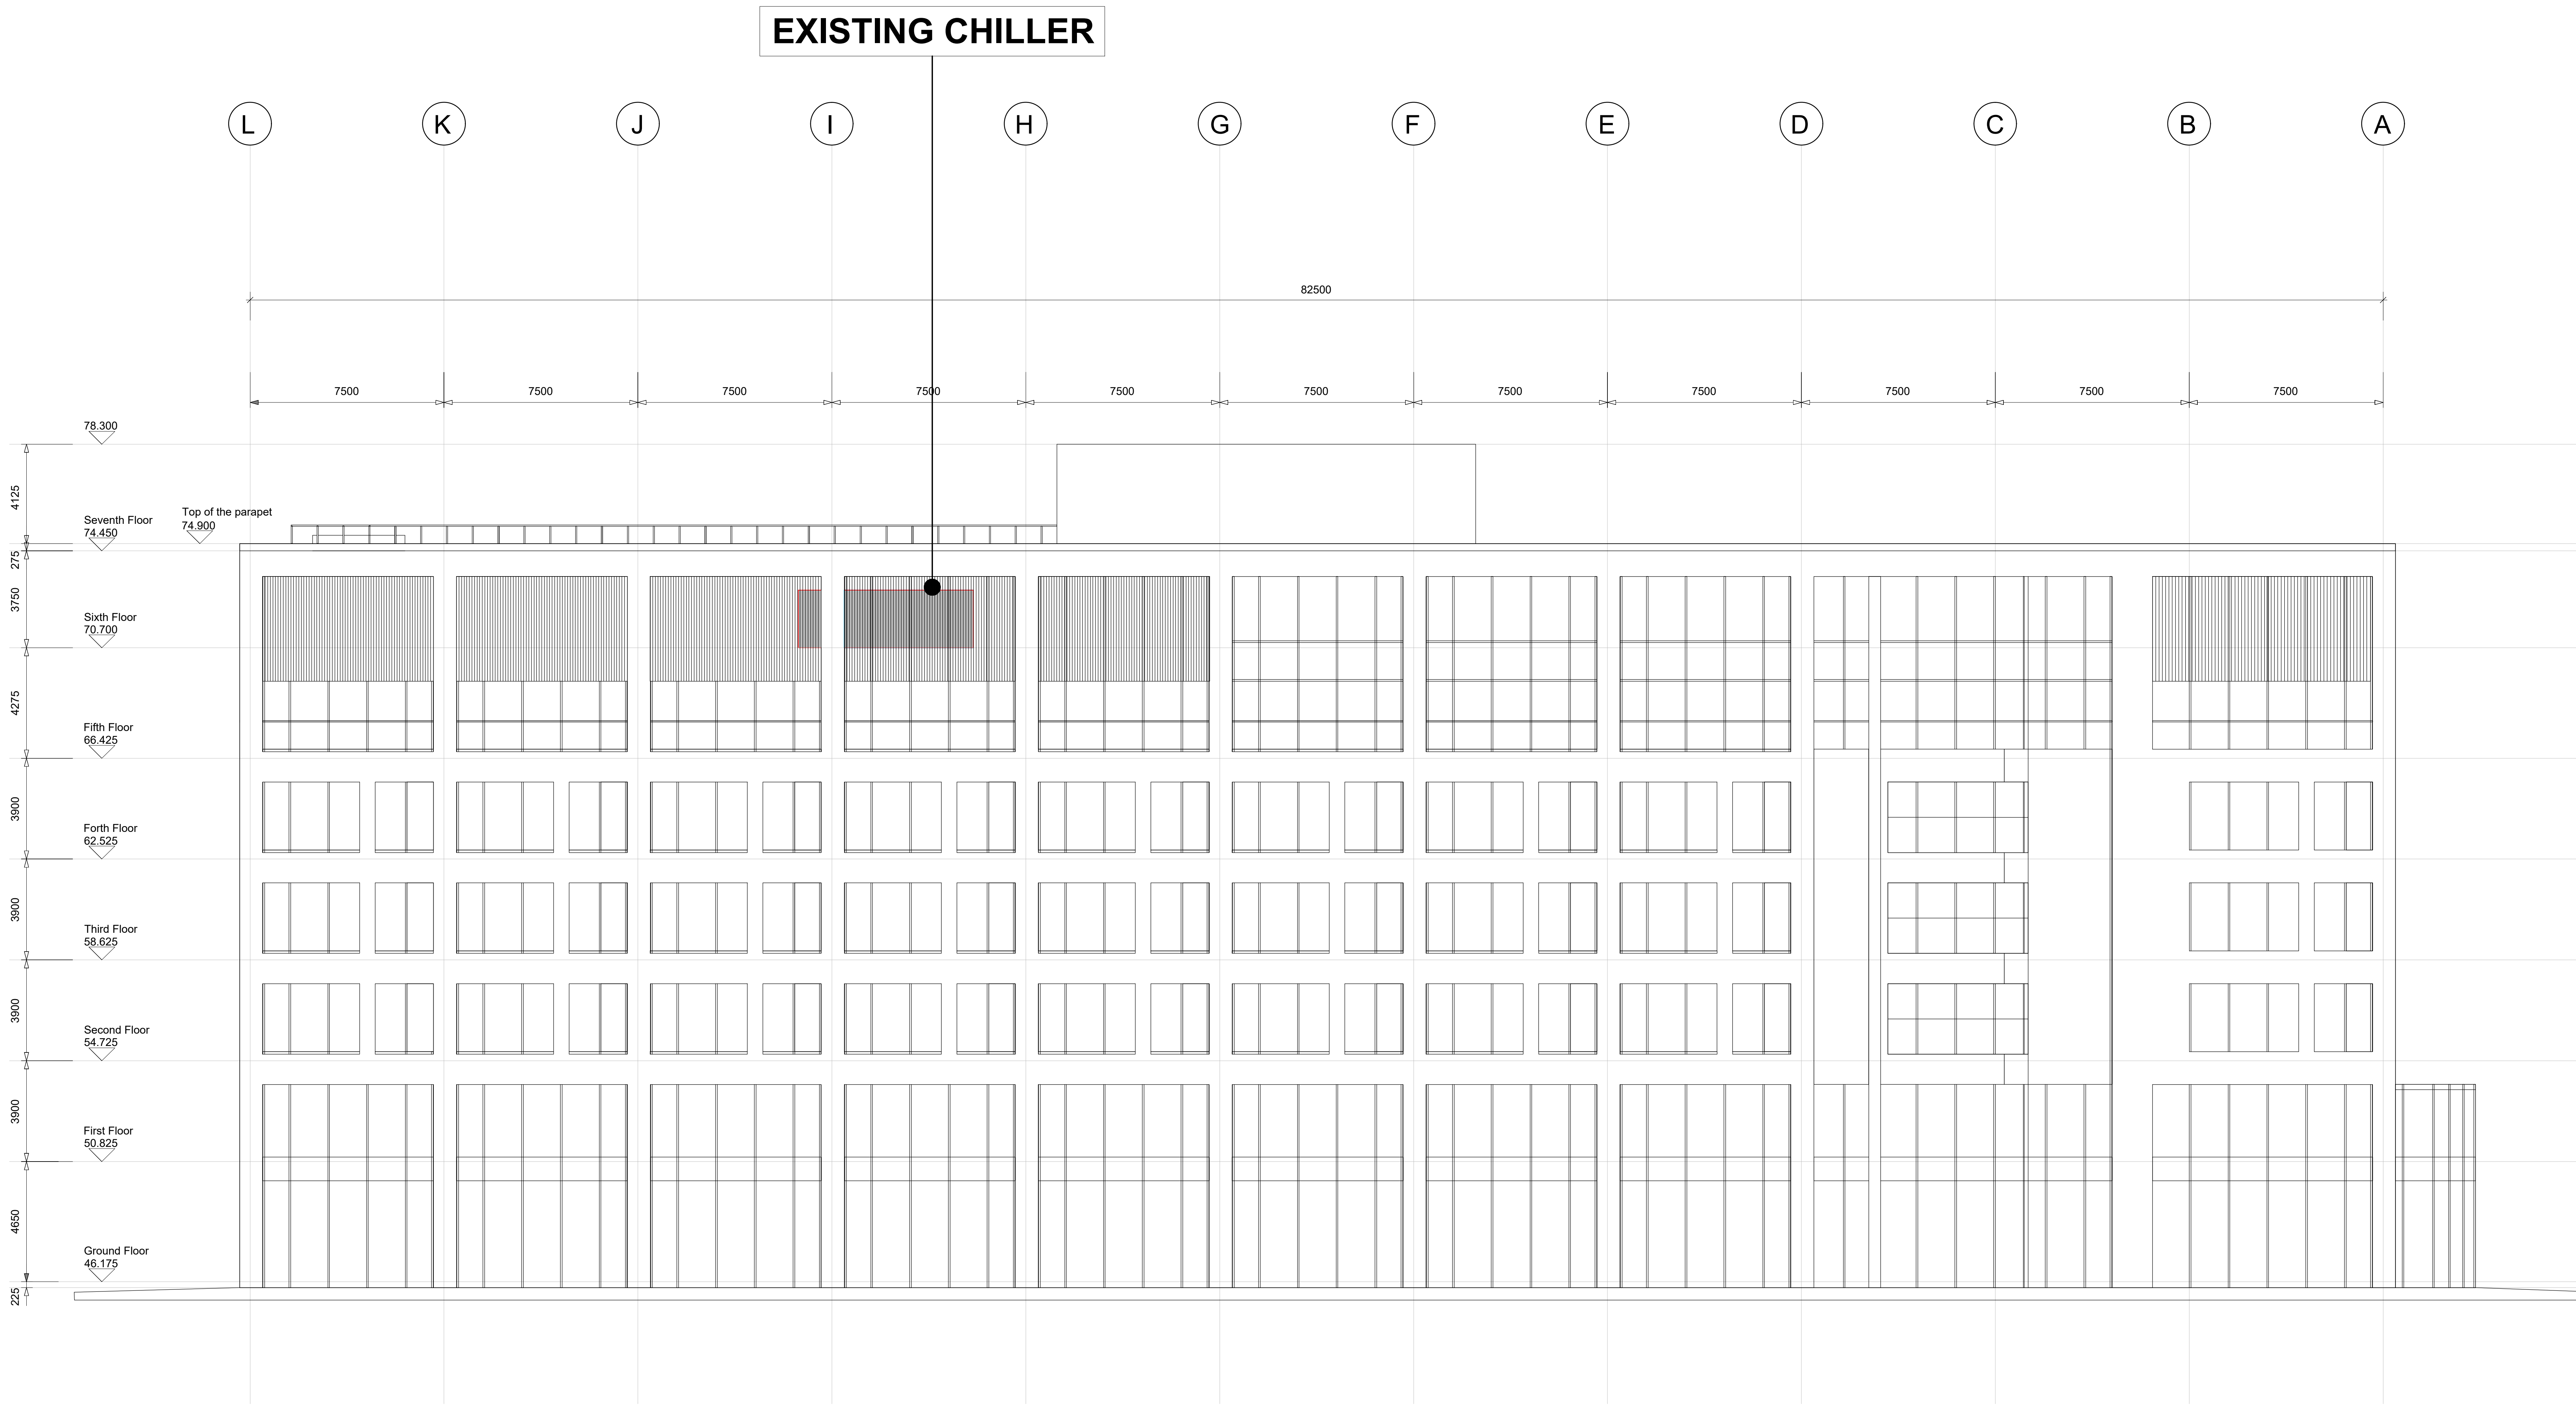

1 South East Elevation - Existing
Scale 1:100@A0

DRAWING STATUS		
PLANNING ISSUE		
REV	DESCRIPTION	DATE/INITIAL
A	DWG UPDATED	30/04/2018