

 



All dimensions are to be checked on site. This drawing shall not be scaled to ascertain dimensions.

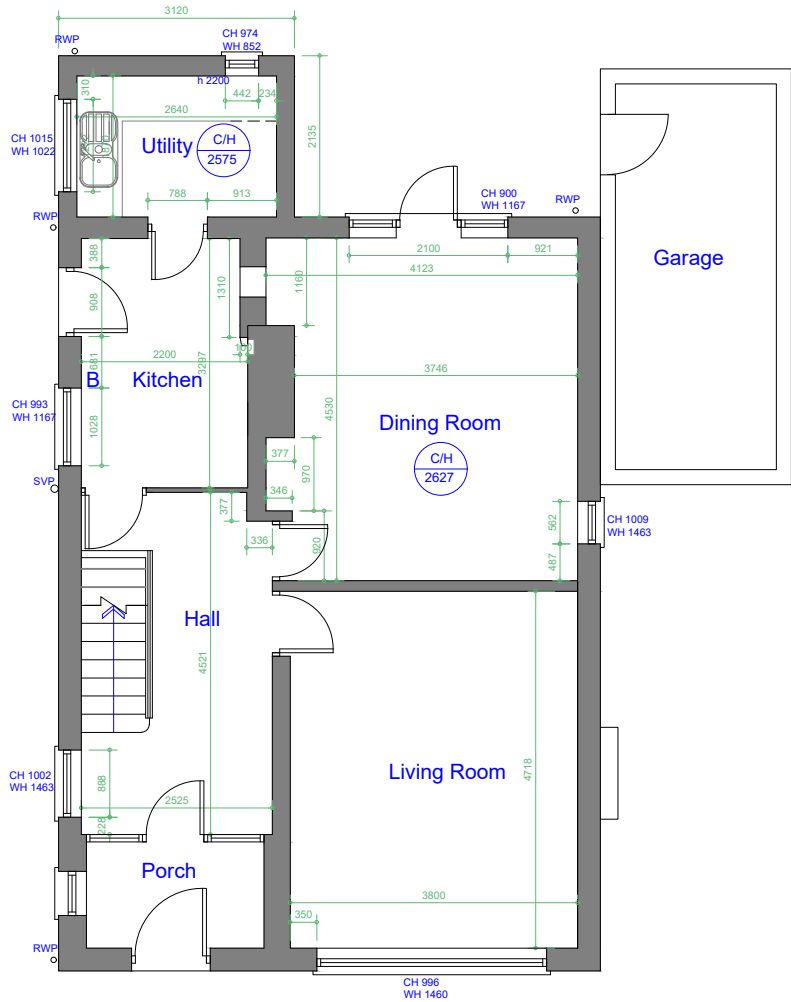


Existing Ground Floor Plan
Scale 1:100

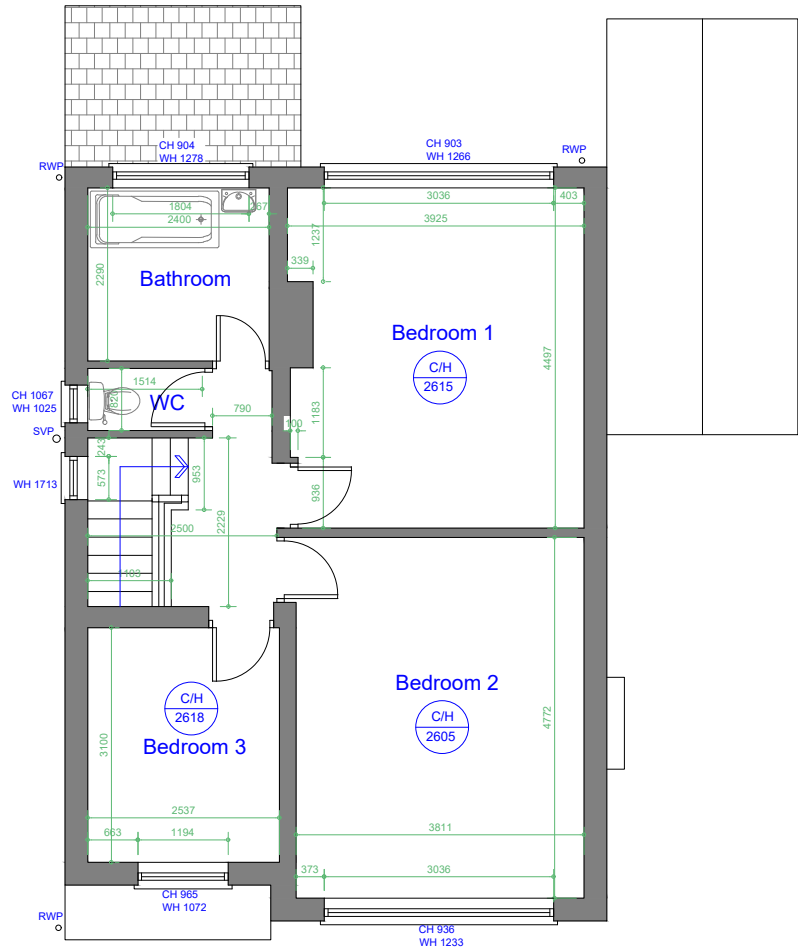

Existing First Floor Plan
Scale 1:100

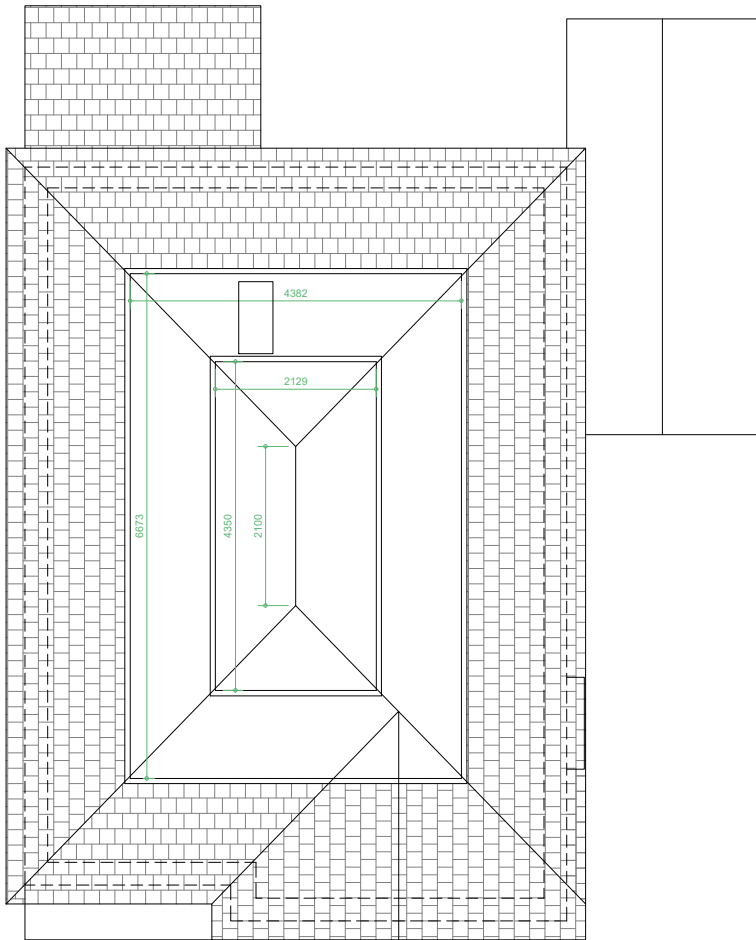

Existing Loft Plan
Scale 1:100

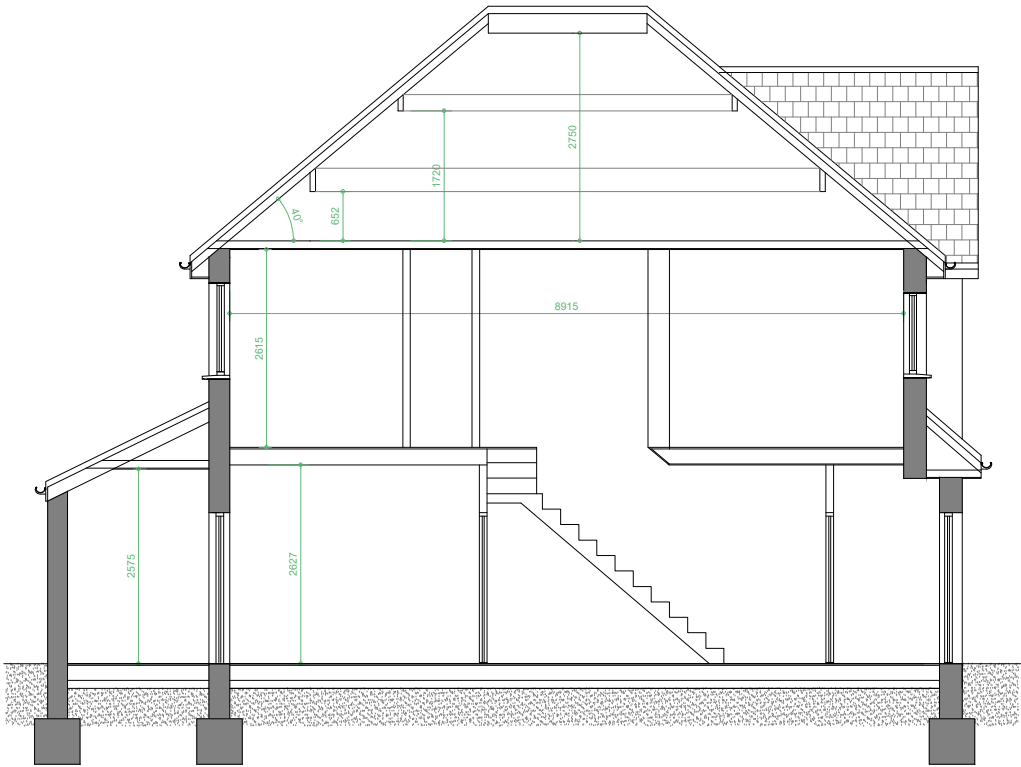

Existing Section
Scale 1:100



Rev	Date	Description
Issued For : INFORMATION PURPOSES ONLY		

Client
Mr. Eugen Lindner

Project
33 Burnage Lane, Manchester M19 2HZ
Proposed two storey rear extension and loft conversion with side dormer.

Scheme - Drawing Title
Existing Plans.

01	Date	06.10.23
Drawing No.	Revision	Scale 1:100 @A3

