



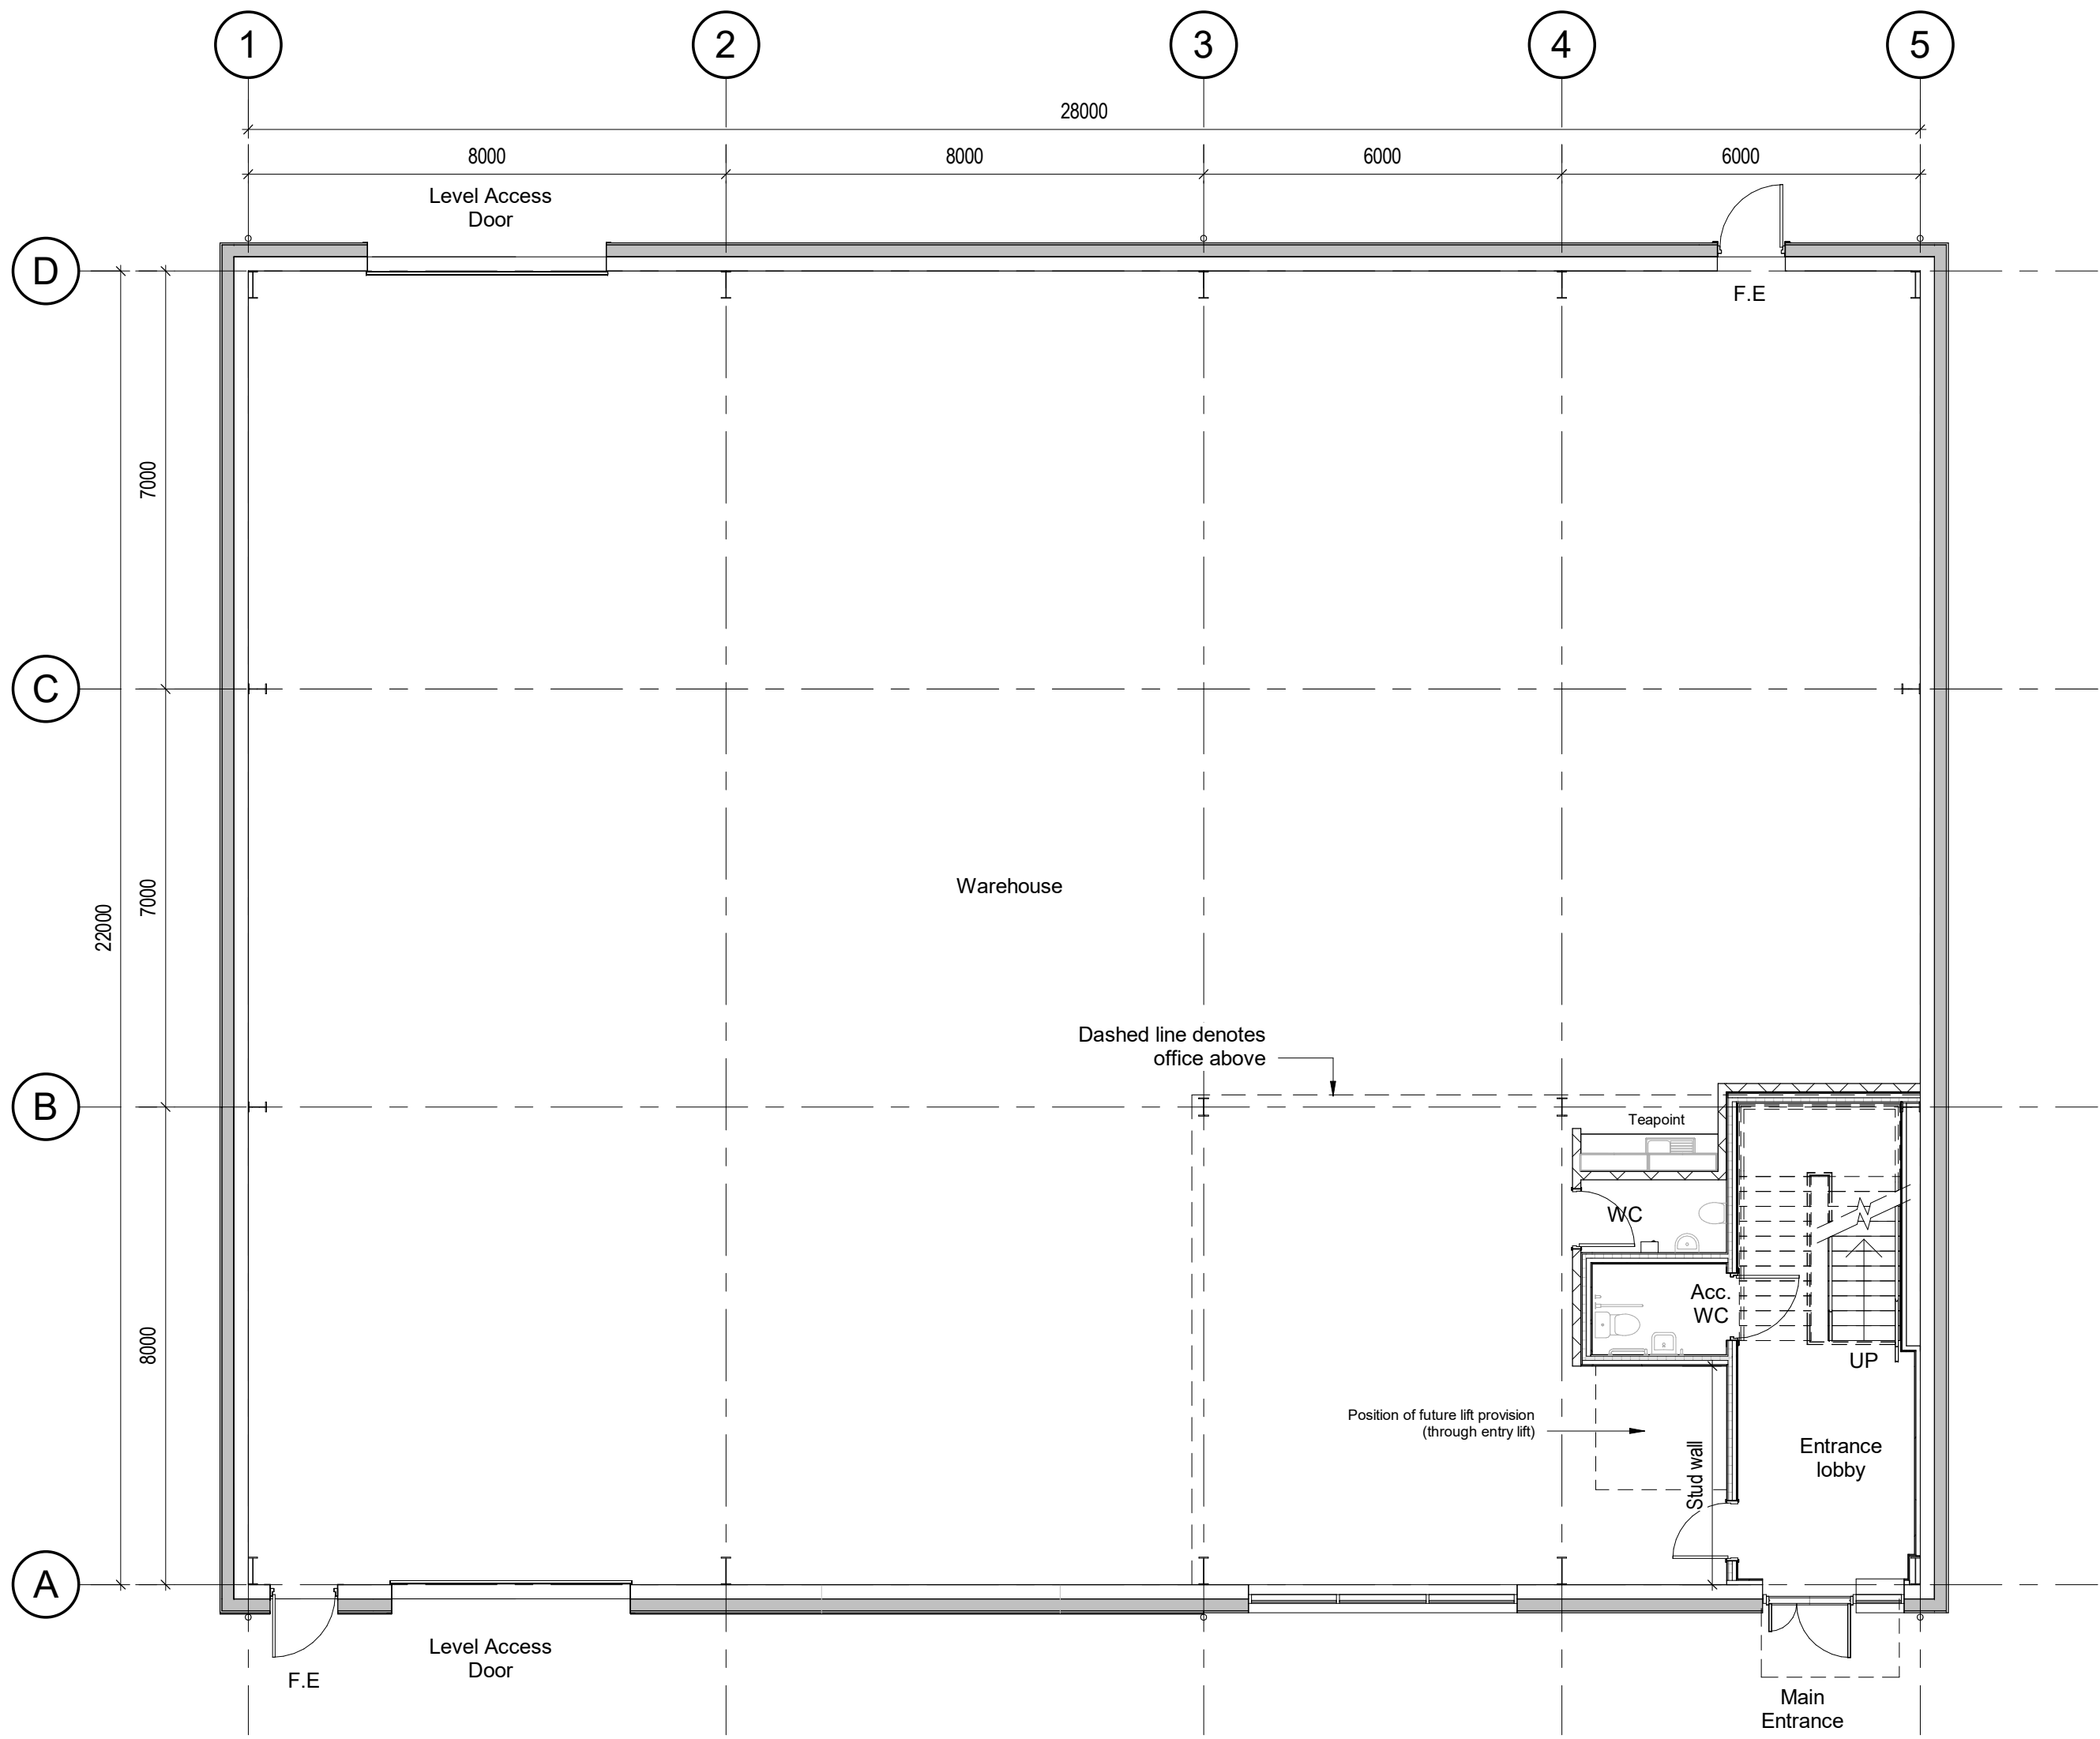

Unit 1 Proposed Ground Floor Plan  
Scale @ 1 : 100

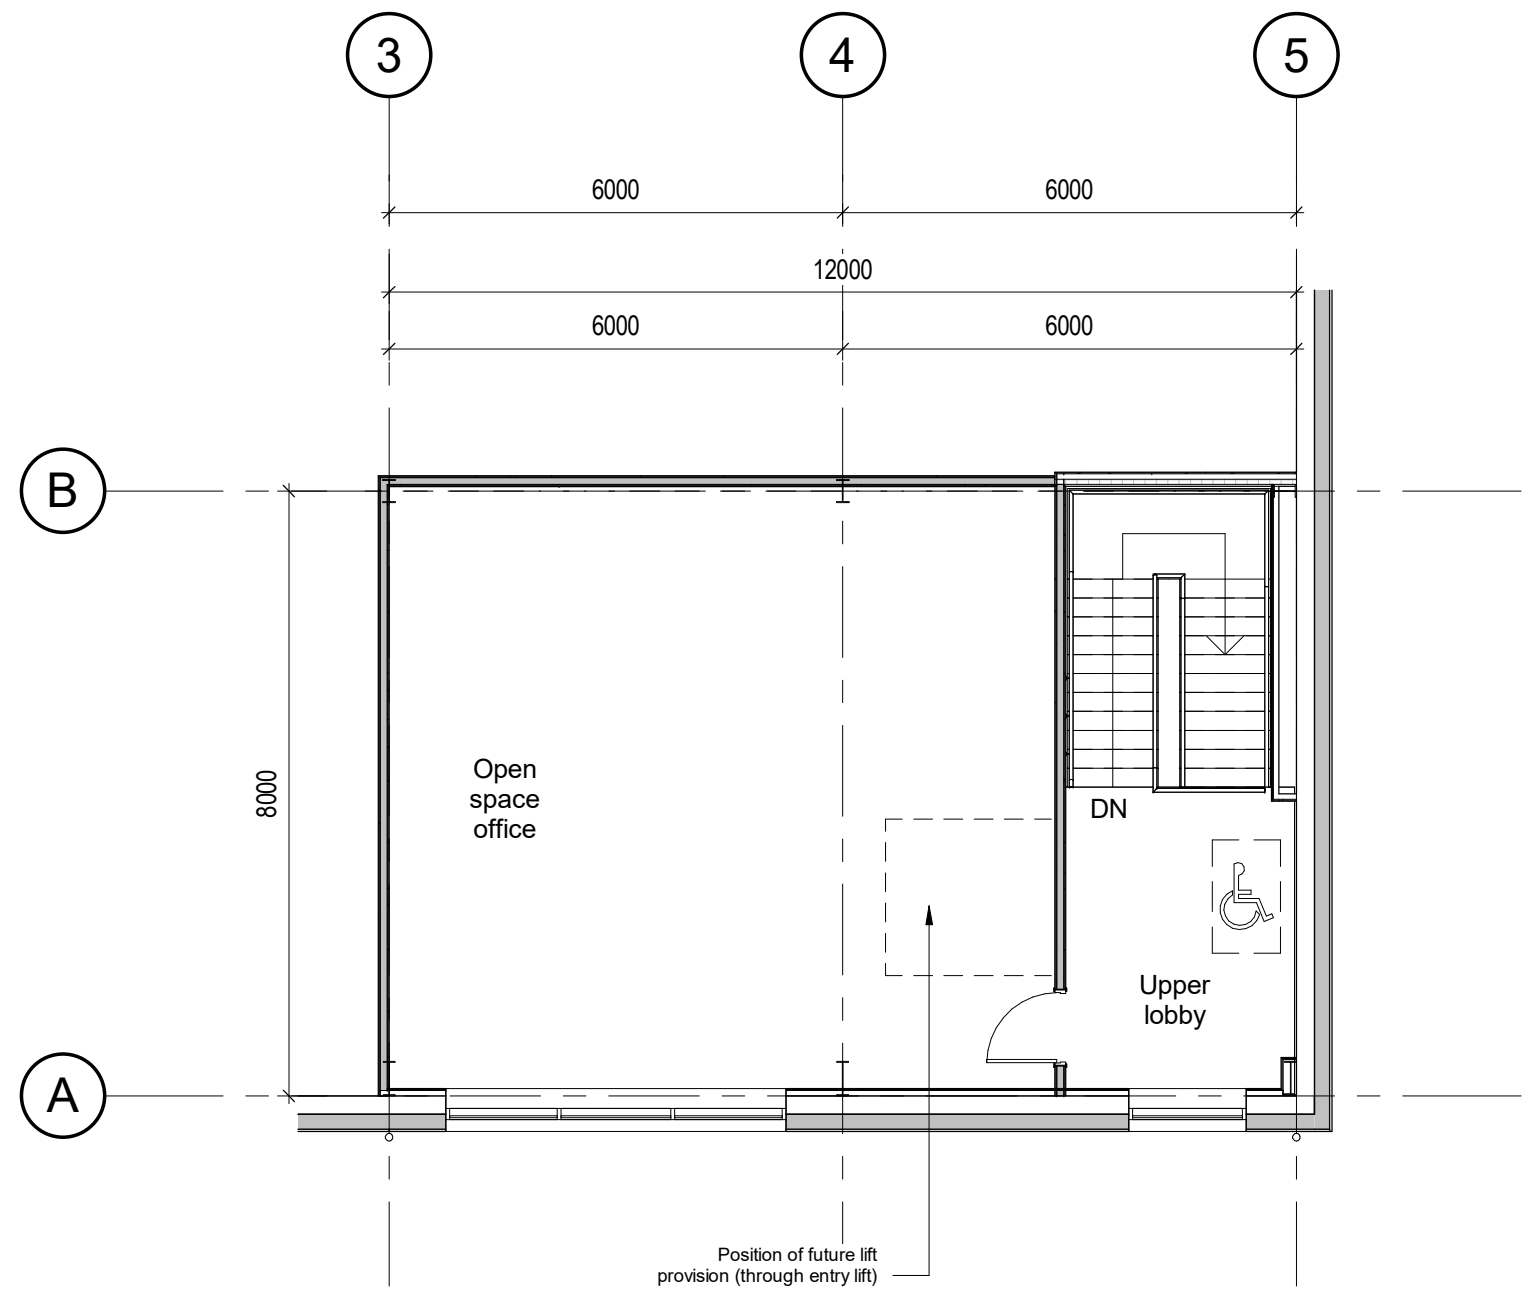

Unit 1 Proposed First Floor Plan  
Scale @ 1 : 100

| Scale Bars |    | TO BE USED ONLY AS GUIDANCE |      |      |      |
|------------|----|-----------------------------|------|------|------|
| 1:100      | mm | 0                           | 1000 | 2000 | 3000 |
| 1:200      | mm | 0                           | 500  | 1000 | 1500 |
| 1:500      | M  | 0                           | 5    | 10   | 15   |
| 1:1250     | M  | 0                           | 10   | 20   | 30   |

## NOTES

- All dimensions and levels are to be checked on site.
- Any discrepancies are to be reported to the architect before any work commences
- This drawing shall not be scaled to ascertain any dimensions. Work to figured dimensions only.
- This drawing shall not be reproduced without express written permission from AEW.
- Title overlay drawings and ownership boundaries are produced using all reasonable endeavors. AEW cannot be responsible for the accuracy or scale discrepancy of base plans supplied to them.
- All works are to be undertaken in accordance with Building Regulations and the latest British Standards.
- All proprietary materials and products are to be used strictly in accordance with the manufacturers recommendations.

This drawing contains the following model files: -

12481-AEW-XX-XX-M3-A-0013

## CDM 2015

Client notified of duties: 07/04/21

Principal Designer: Client

Unless noted below, all known hazards have been highlighted on the drawing.

|     |          |                     |          |            |
|-----|----------|---------------------|----------|------------|
| P02 | 01/05/24 | Title block amended | MW       | DRS        |
| P01 | 26/04/24 | Planning Issue      | MW       | DRS        |
| Rev | Date     | Description         | Drawn by | Checked By |

Status Purpose of Issue  
S4 For Approval

drawing stage Stage 3 Planning

client

NSJV Ltd

project

Welcomb Street

drawing title

Unit 1 Proposed Plans

date 26/04/24 drawn MW  
scale @ A1 1 : 100 checked DRS

Rev P02

Dwg No 12481-AEW-B1-00-DR-A-0601

project  
drawing title  
Unit 1 Proposed Plans  
date 26/04/24 drawn MW  
scale @ A1 1 : 100 checked DRS  
aew architects  
0161 214 4370  
www.aewarchitects.com  
aew