



- notes:
1. Do not scale this drawing
 2. Drawing to be used for the status indicated only
 3. All dimensions and setting out shall be checked and confirmed and any discrepancies to be reported to the Designer prior to commencement of any work
 4. All work and materials to be in accordance with current statutory legislation, relevant codes of practice and British Standards
 5. Drawing to be read in accordance with relevant consultants and sub-contractors drawings and specifications
 6. This drawing is the property of the Designer and is not to be used in whole or in part without written consent

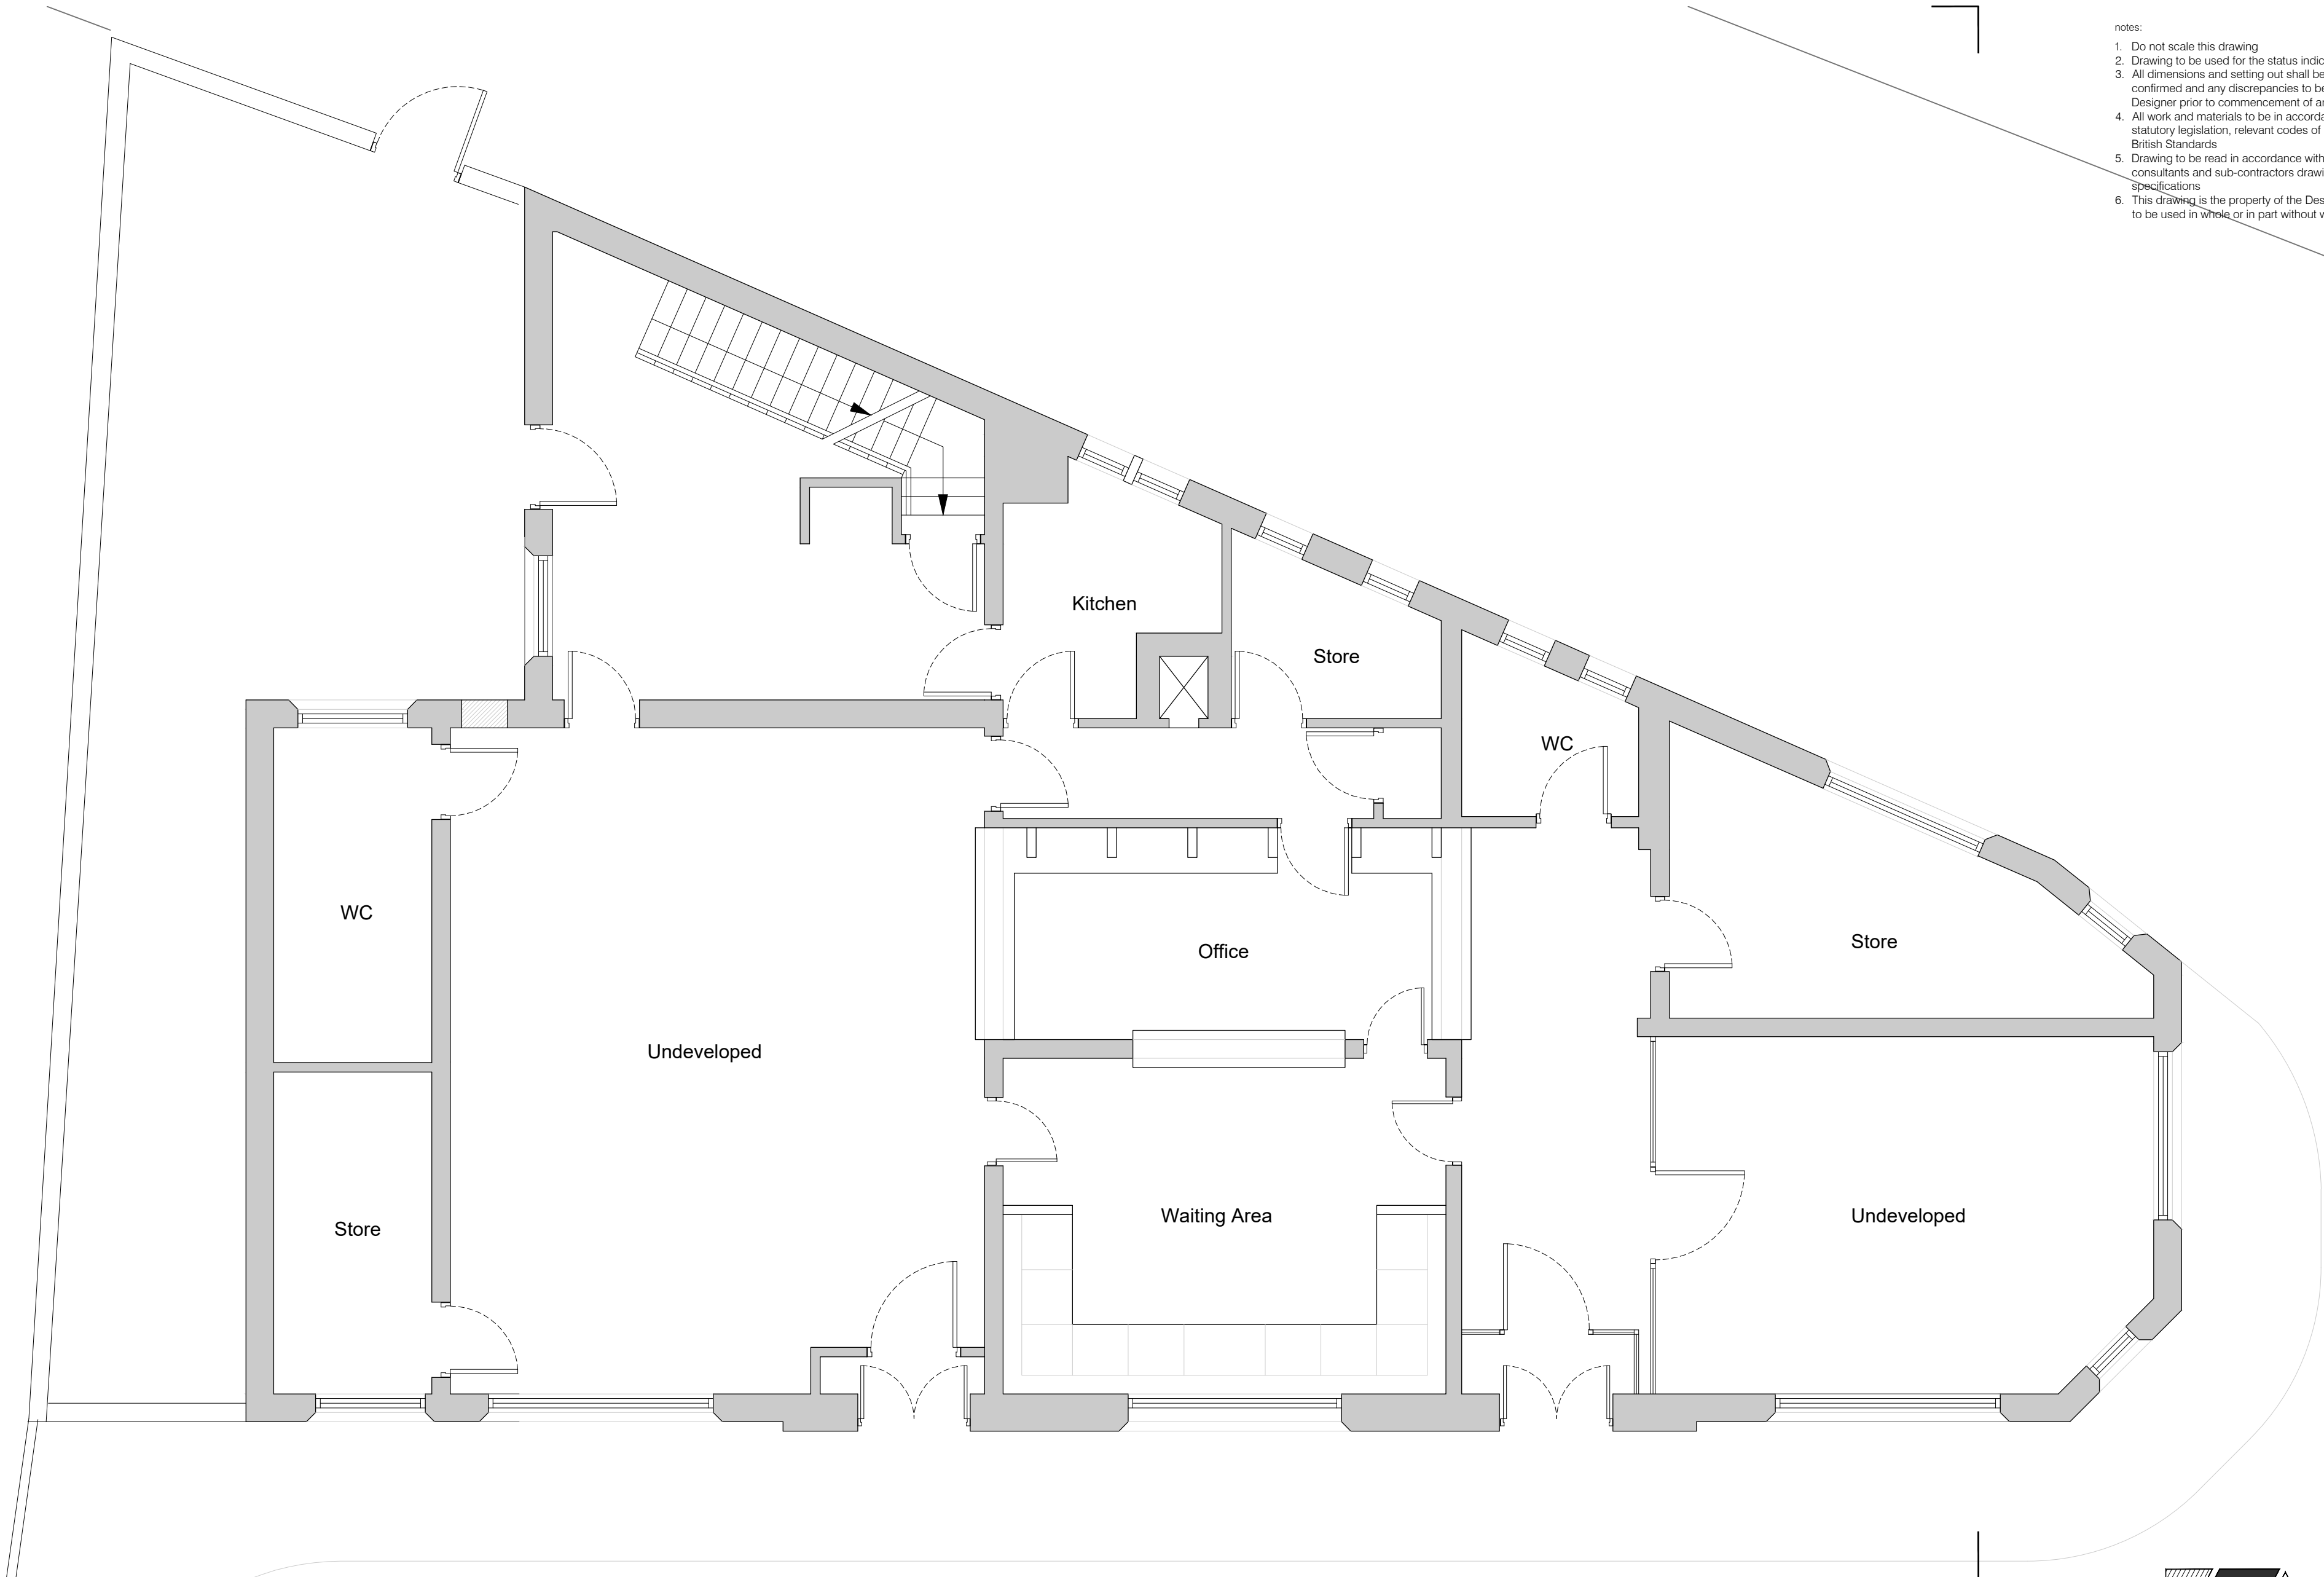

EXISTING GROUND FLOOR PLAN

project: Halfway House 2 Middleton Rd, Crumpsall, Manchester M8 5DS	no.	revision	date	scale:	sheet:	date:
	-	First issue	25/03/24	1:50	A2	March 2024
title: Existing Ground Floor Plan	drawing status: Planning			drawing no.: 114 - P - AS.01		rev.: A

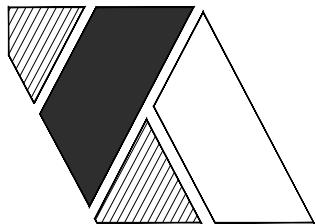

Kamha Architects

5 Mauldeth Road West,
Withington, Manchester, M20 3WB